




SOUTH WEST ELEVATION


New window opening with brick quoins and arch, to feature hardwood framed window to match existing (previously consented to under application refs. 15/04764 and 16/06319)

Existing cementitious render removed and re-applied in lime

New rainwater pipe and drainage following addition of porch

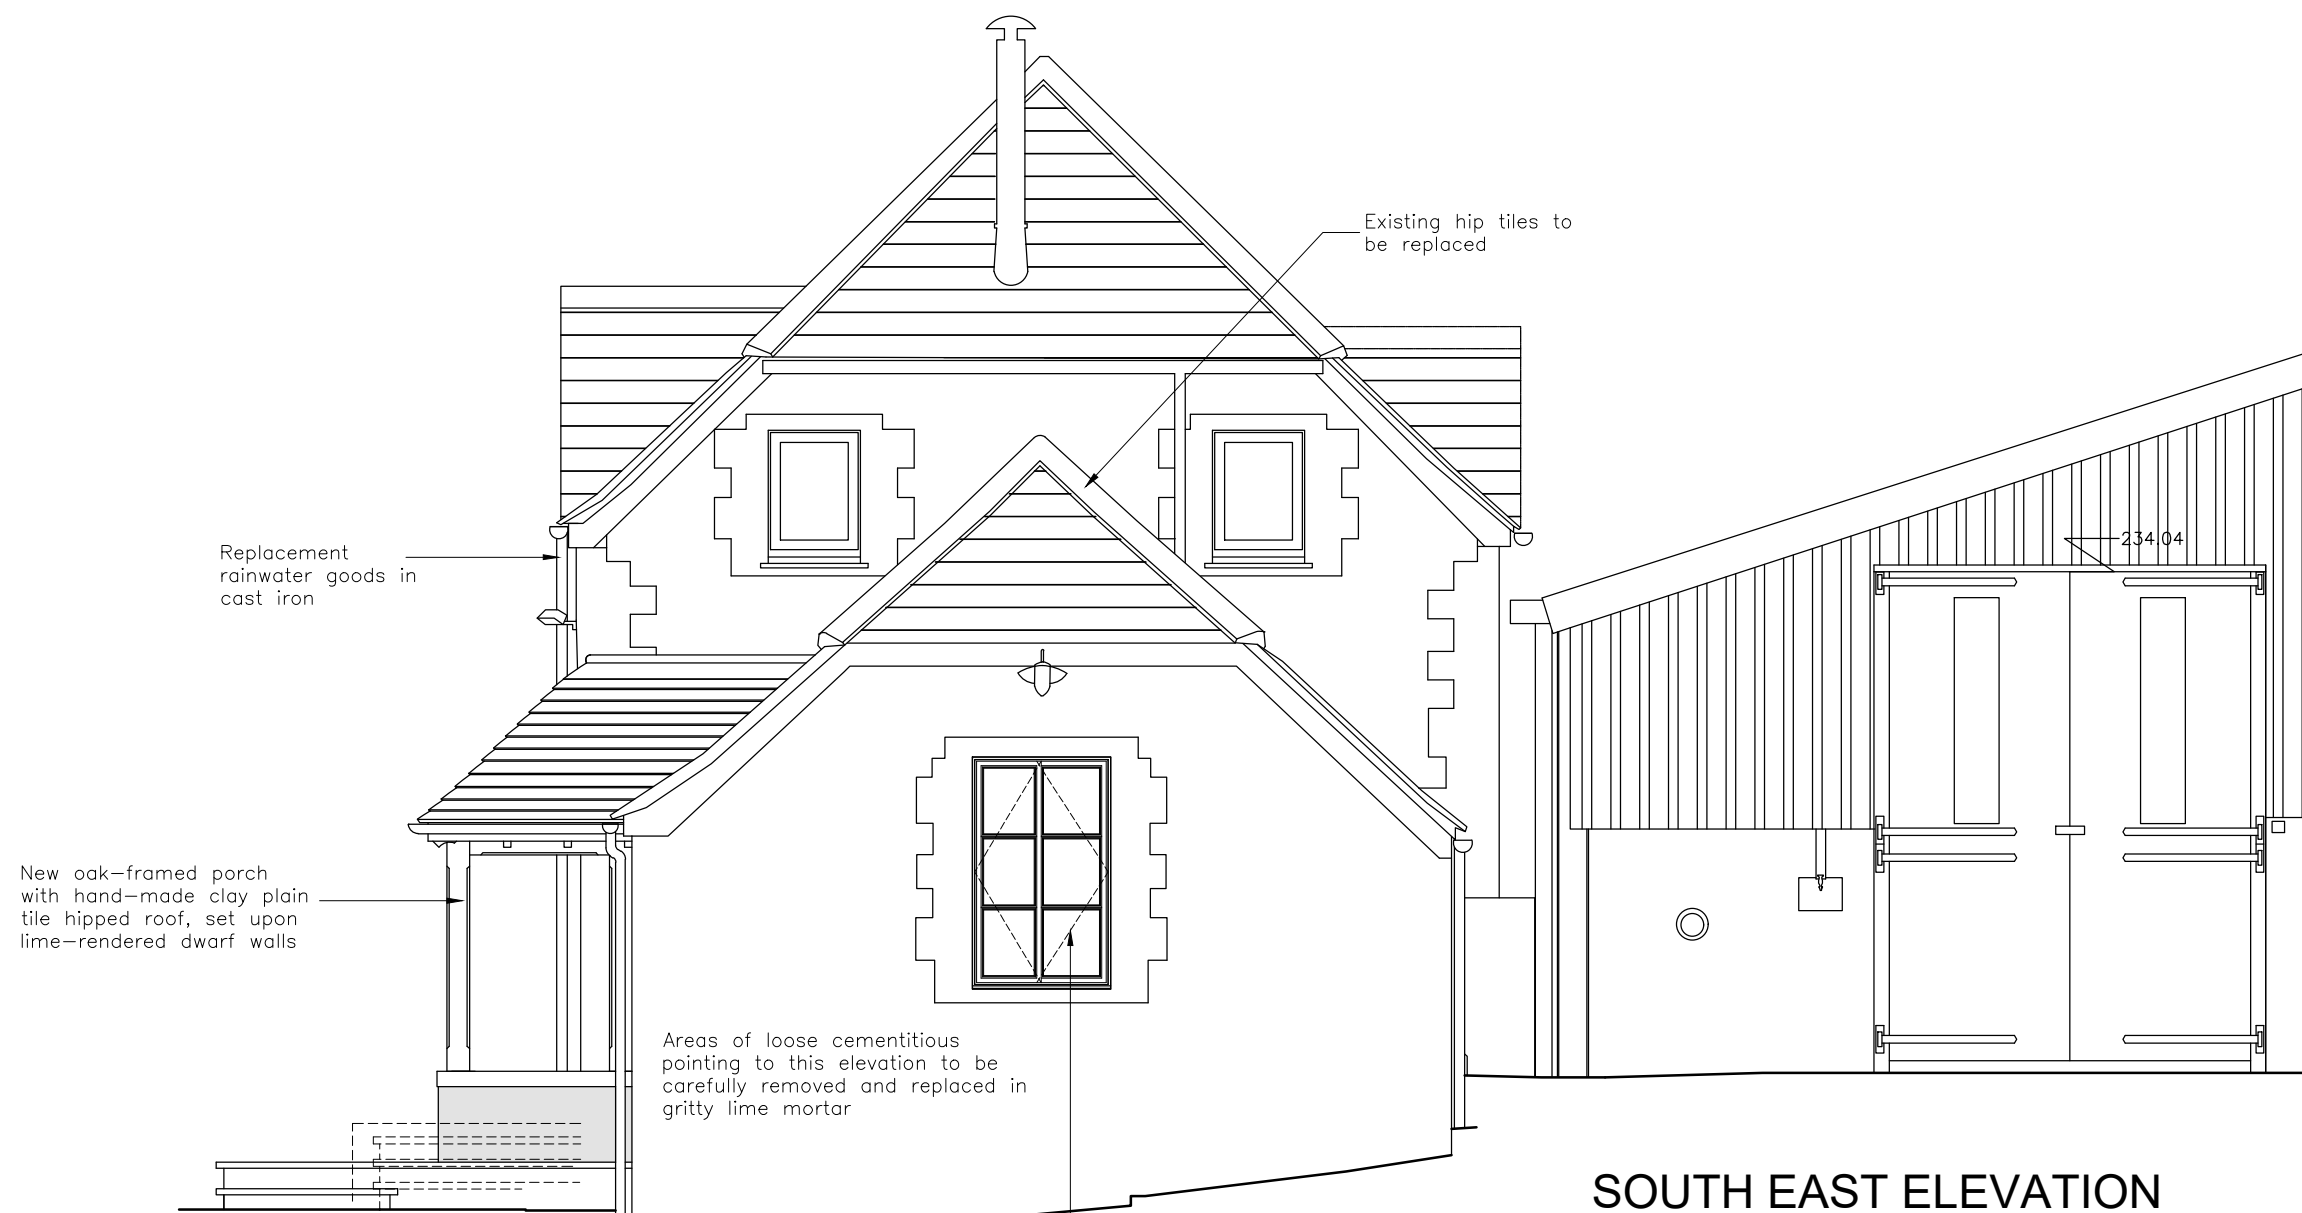




SOUTH EAST ELEVATION

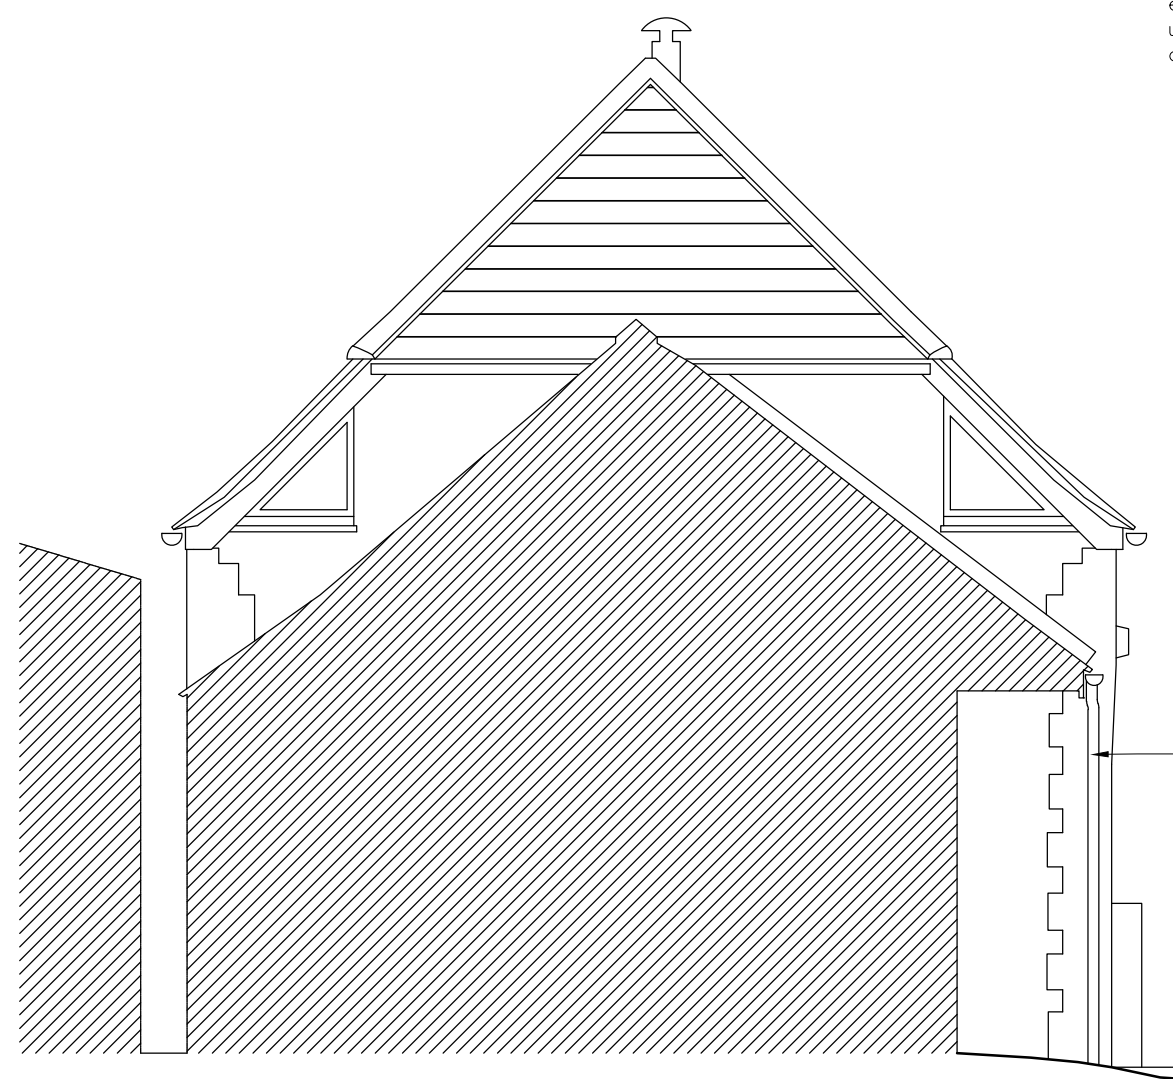


NORTH WEST ELEVATION



NORTH EAST ELEVATION

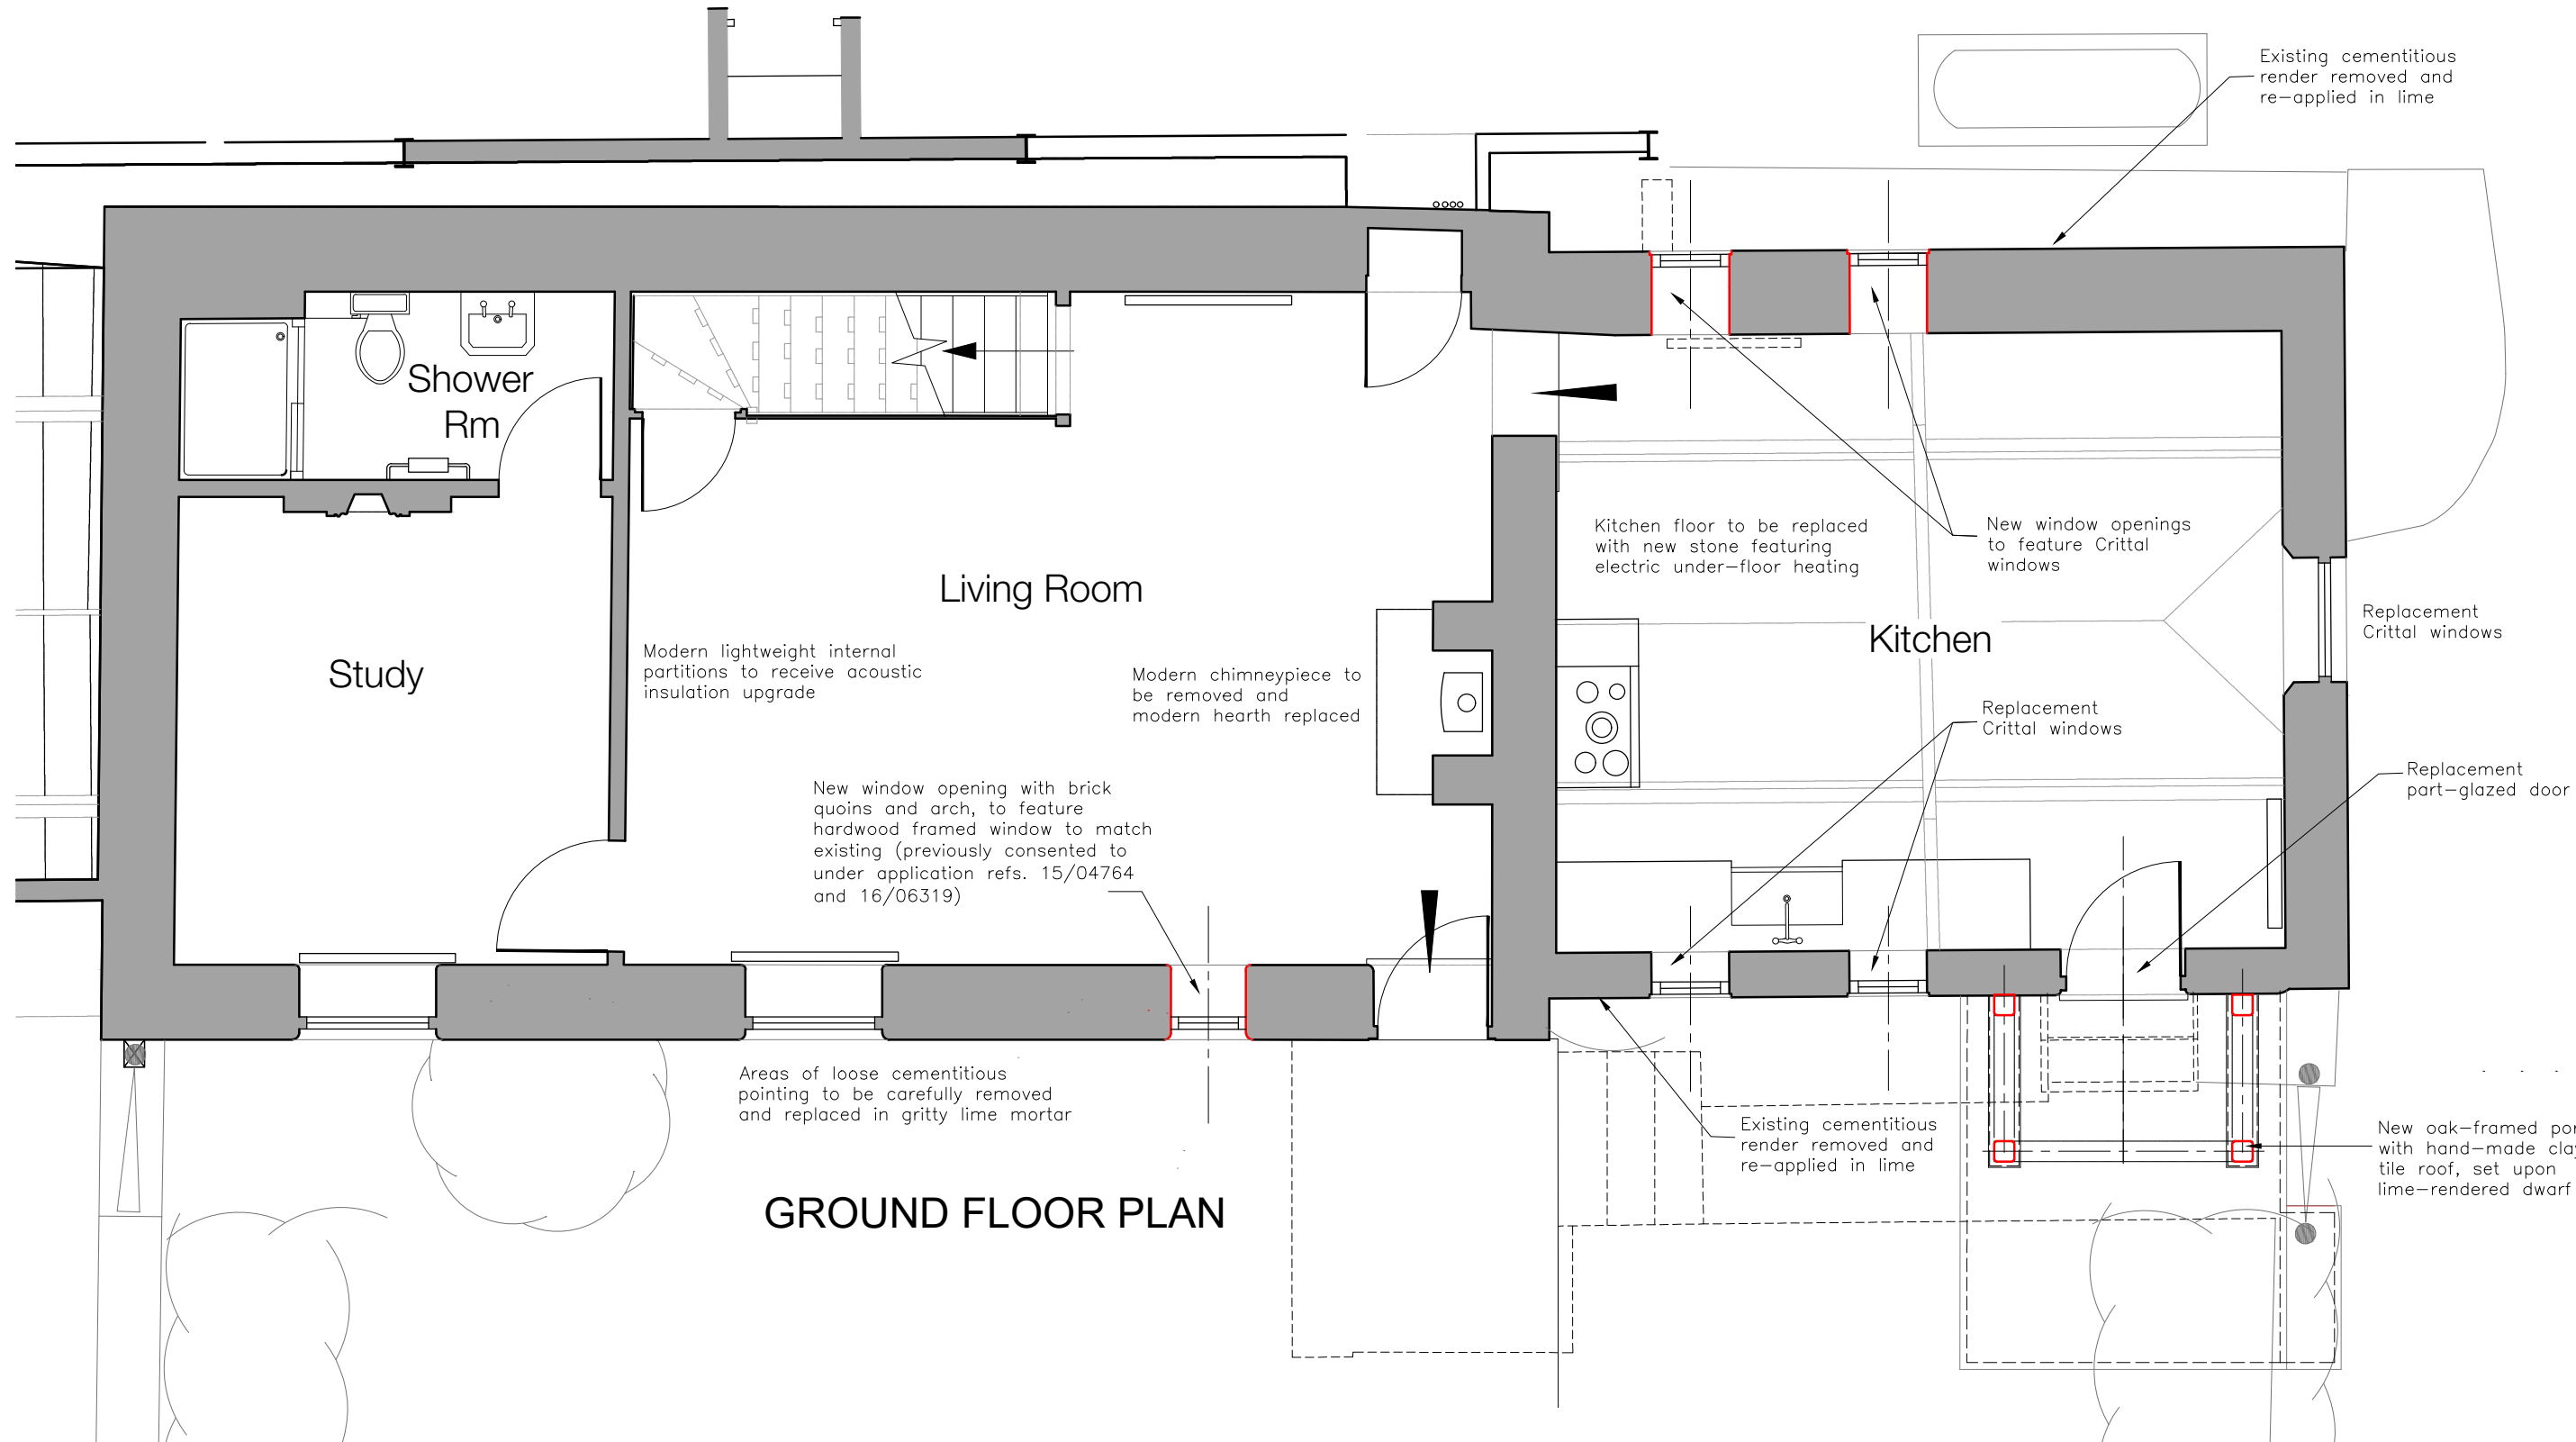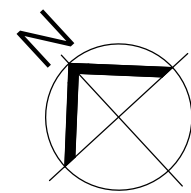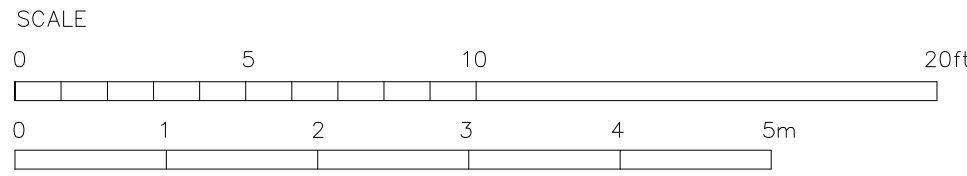

GROUND FLOOR PLAN

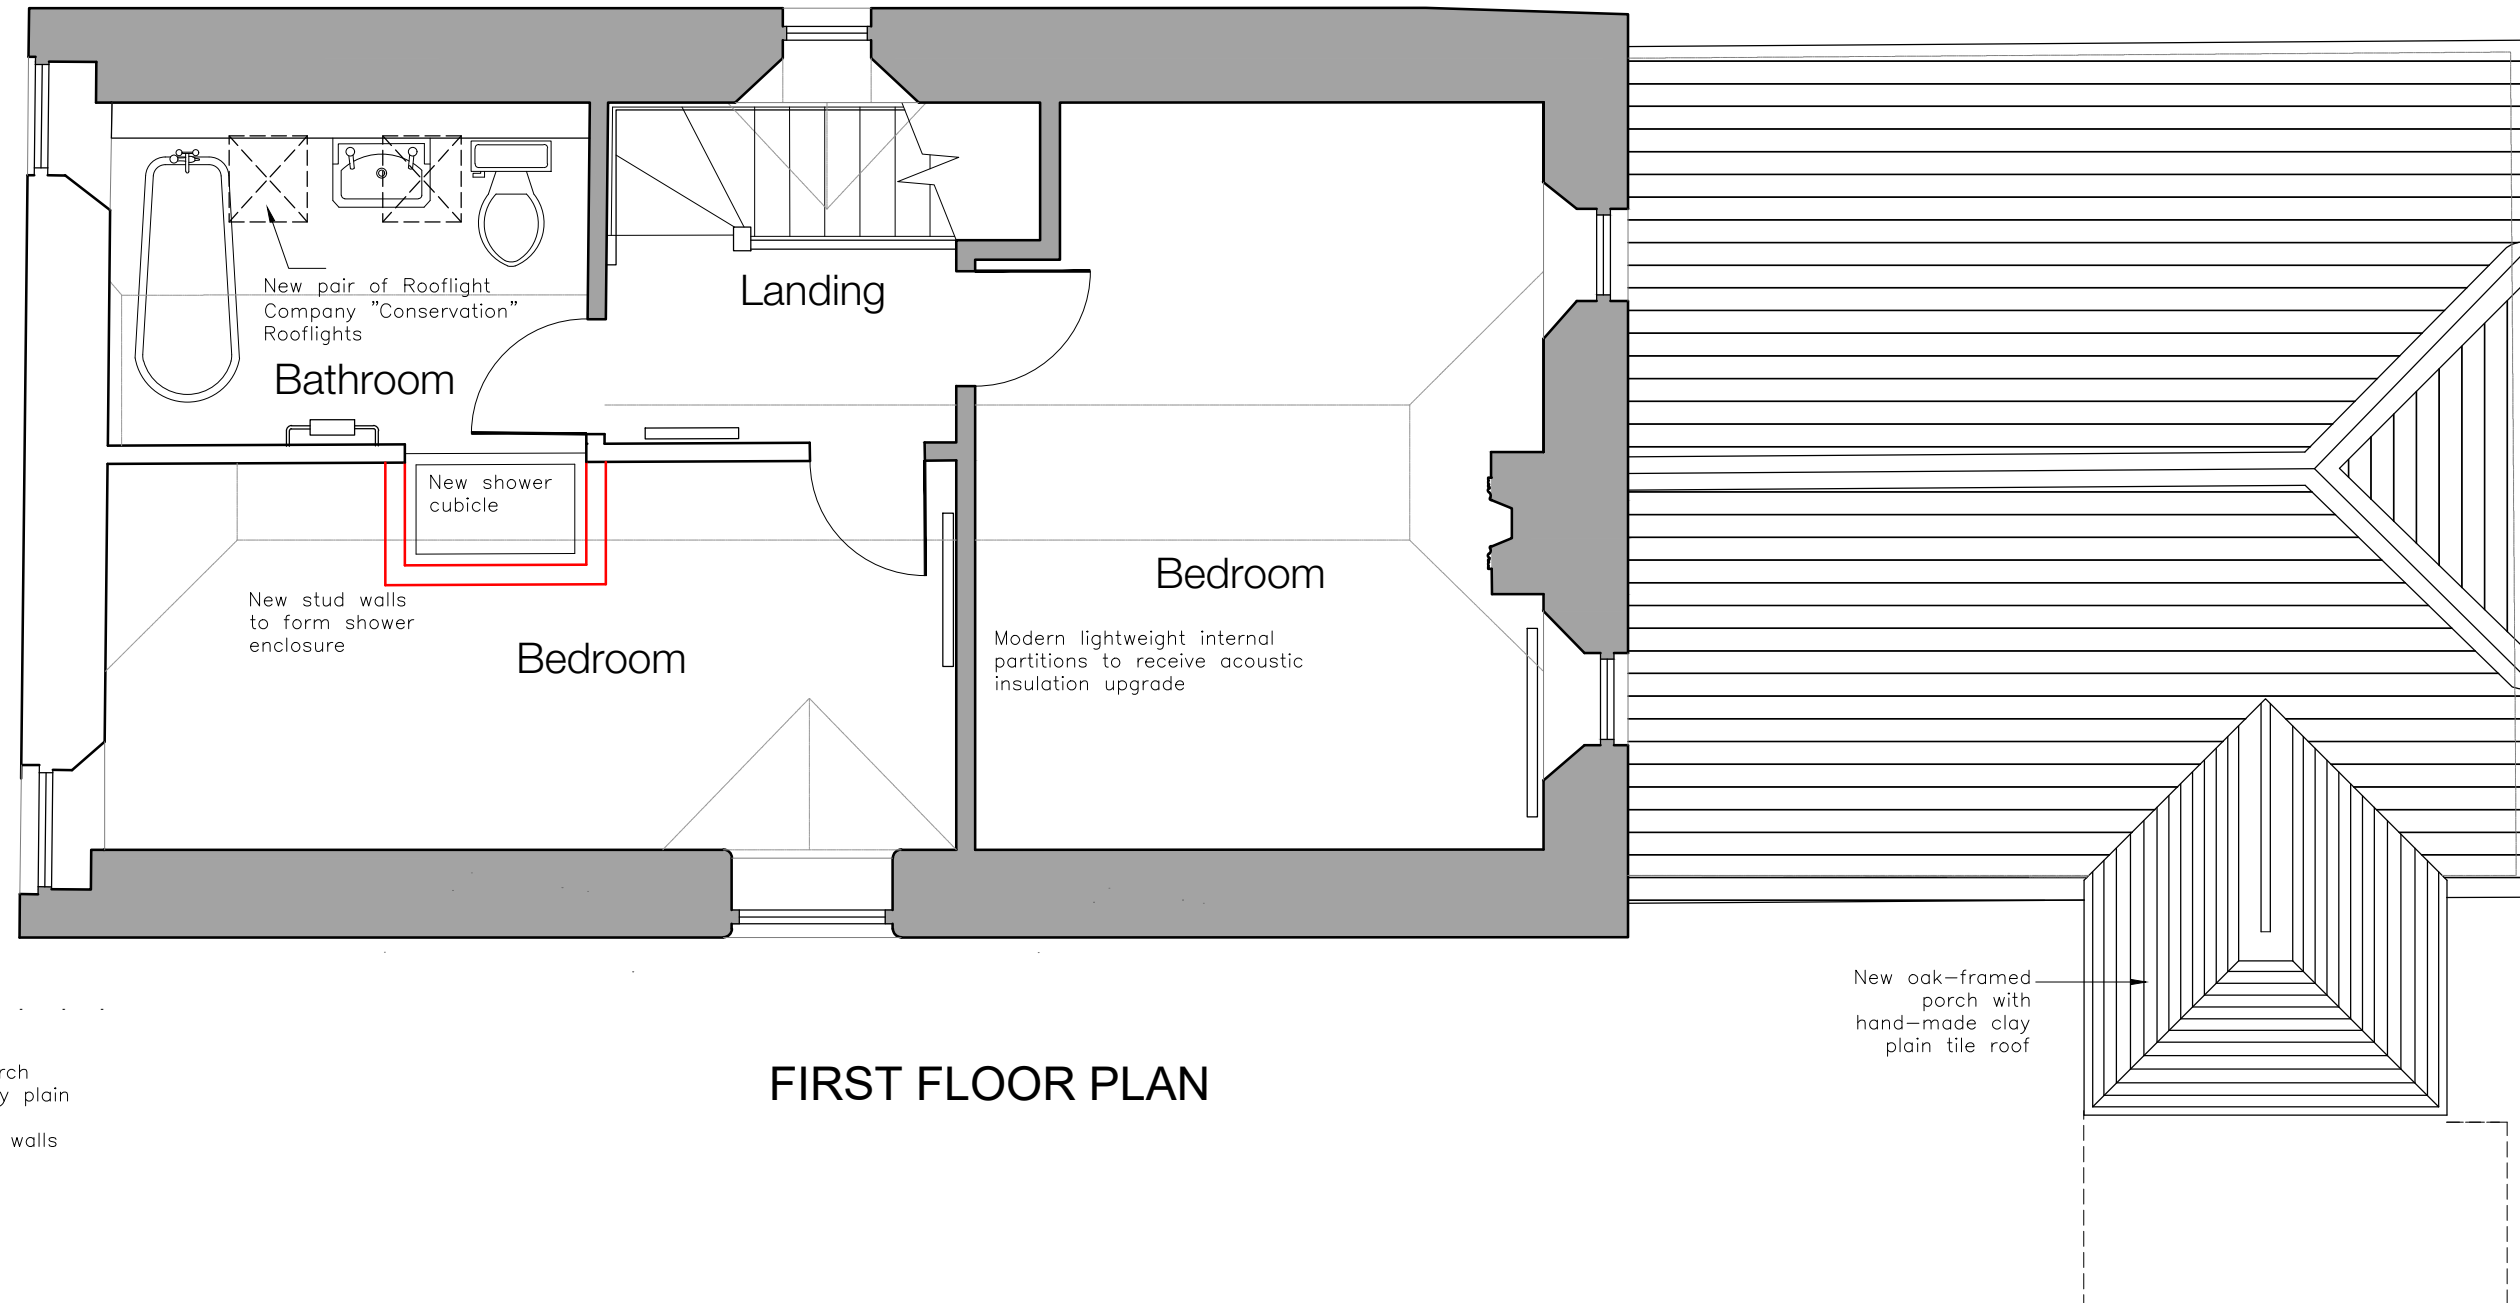

FIRST FLOOR PLAN

P1	22.05.26	Issued for Planning
REV	DATE	AMENDMENT
JOHNSTON CAVE ASSOCIATES ARCHITECTS JCA		
Oxford: Henwood Studio, Wootton Boars Hill, Oxford OX1 5JX		London: 75 Cowcross Street, London EC1M 6EL
jca@johnstoncave.co.uk		www.johnstoncave.com
		44 (0) 1865 865165
GRANGE FARM PROPOSED ALTERATIONS TO DAIRY COTTAGE PLANS AS PROPOSED		
PLANNING	ISSUE	JOB
DAR	DRAWN	2683
1:50	SCALE	30-60
12.05.26	DATE	REV
		P1

SCALES CORRECT WHEN PLOTTED AT A1