




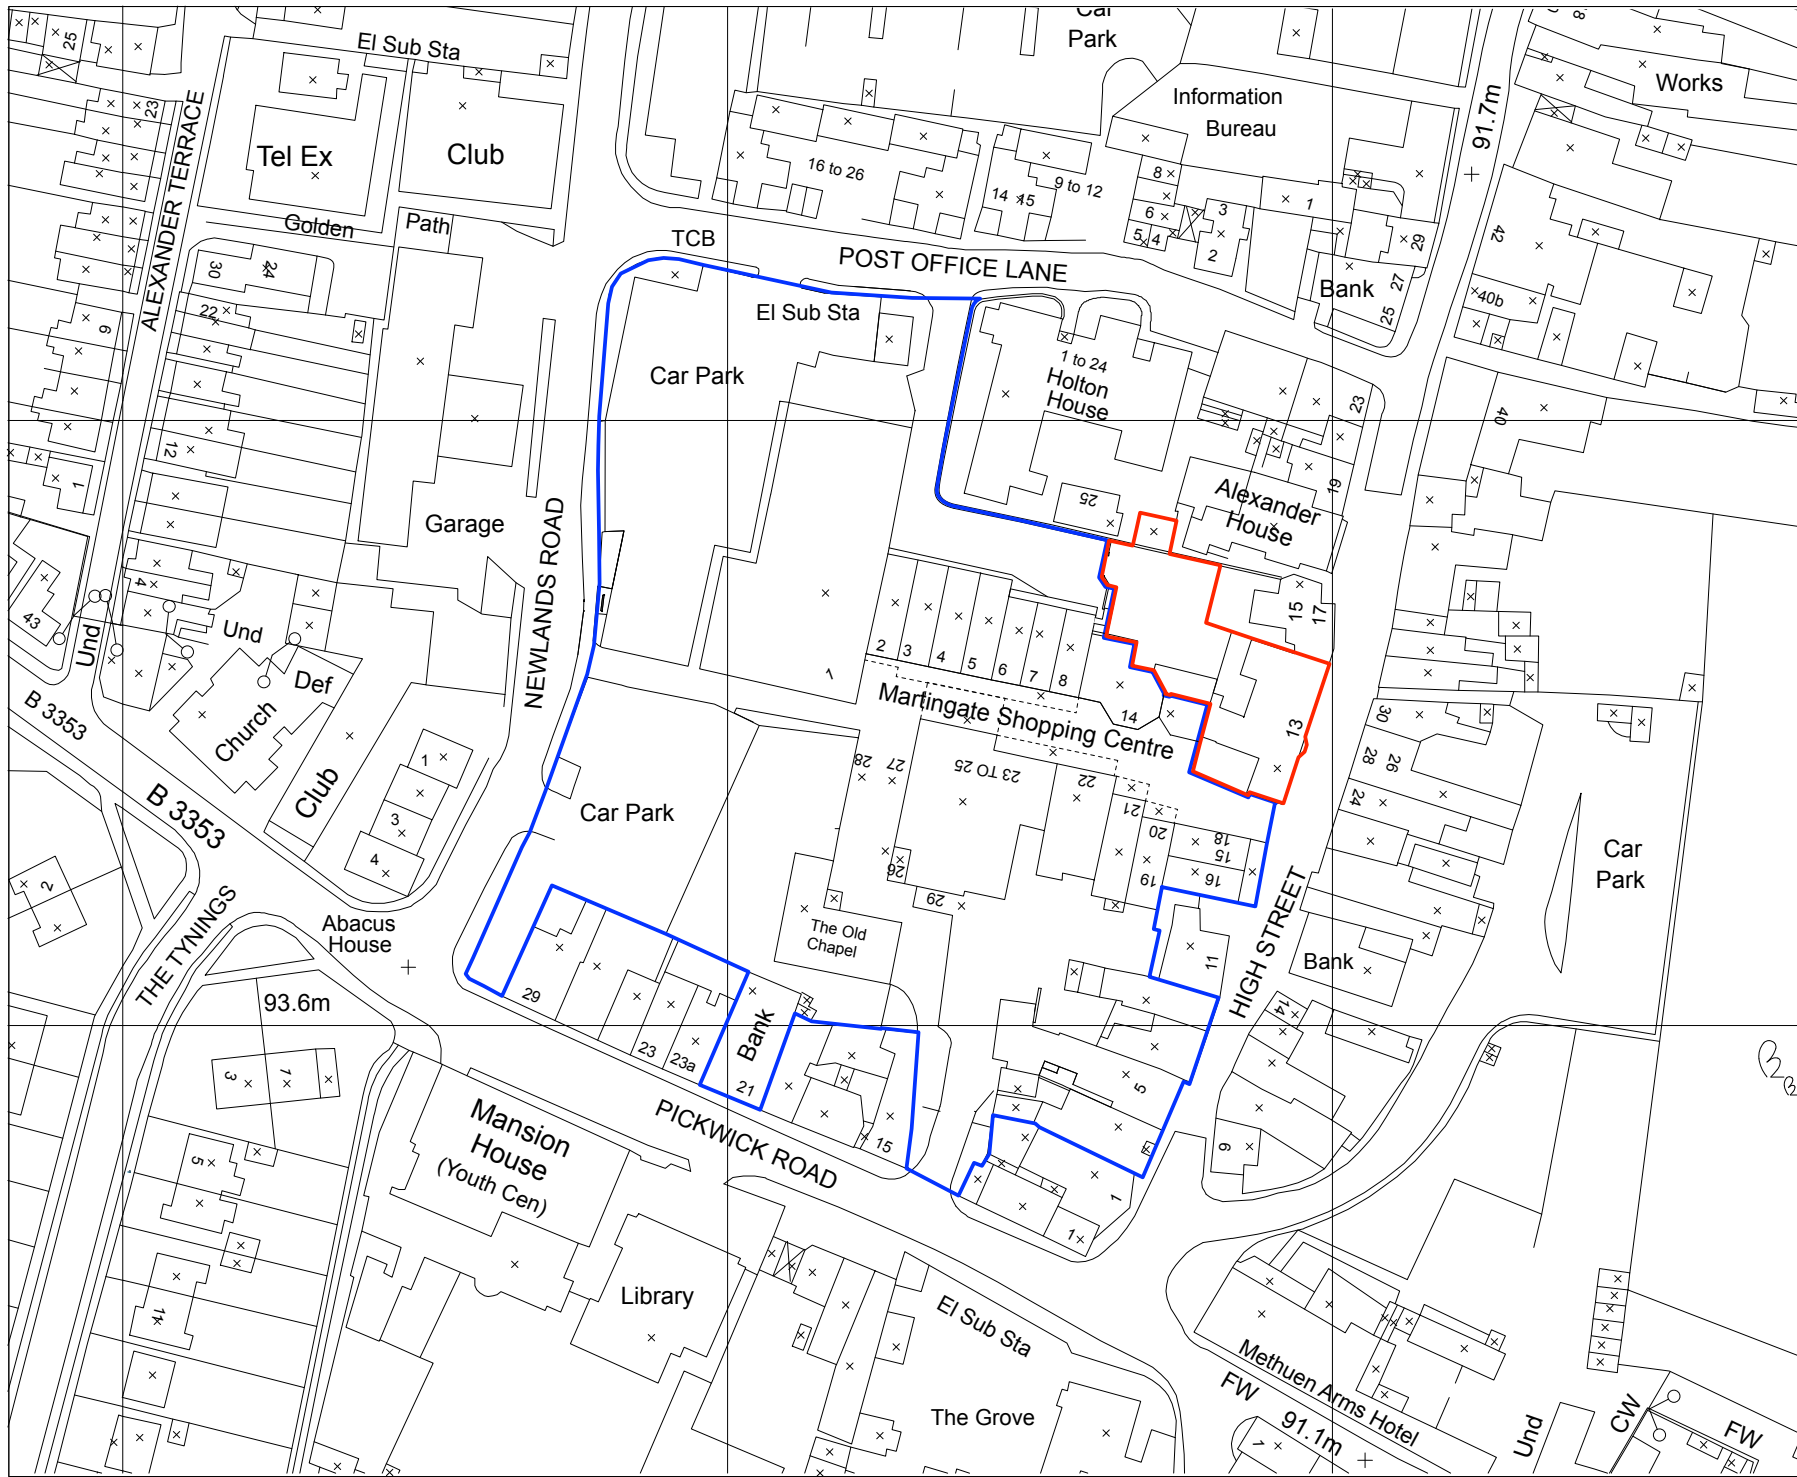

Site location outlined in red

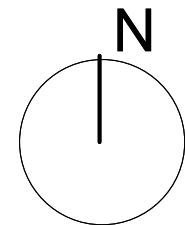

Other land owned by applicant shown in blue

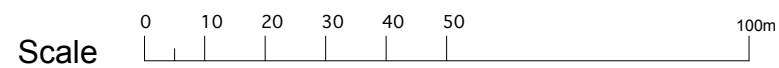

Proposed Display of Advertisements for boutique hotel,
restaurant and wine shop at 13 High St Corsham

Site Location plan

Synthesis _Architecture

9 Churchfields Rd , Salisbury, Wiltshire, SP2 7NH.
tel : 07770 532915 email : ian.synthesis@outlook.com

Scale	Scale 1:1250 @A3	Drawn	05/06/26
Job No	SA97	Drawing No	01
Status	AdPL	Revision	