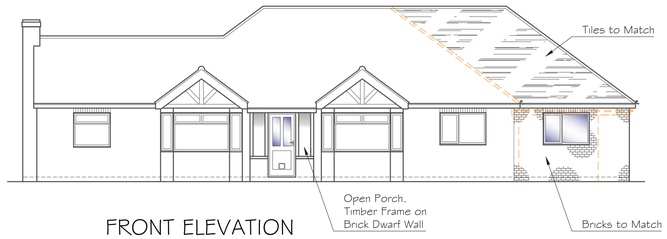

FRONT ELEVATION
Scale 1:100

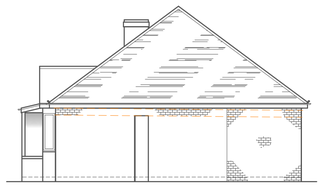

SIDE ELEVATION
Scale 1:100

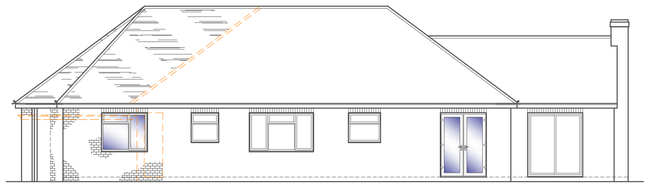

REAR ELEVATION
Scale 1:100

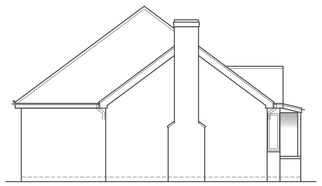

SIDE ELEVATION
Scale 1:100

FD 60	1 Hour Fire Doors to risk
FD 30	1/2 Hour Fire Doors to risk
SD	Mains Smoke detector interlinked c/w battery backup
HD	Heat detector
CM	Carbon Monoxide detector
	Extract Fan 15min over-run
	Extract Fan 60l/sec (kitchen)
	Car Charging Point
	Escape window

Existing Walls
Proposed Walls
Remove Walls

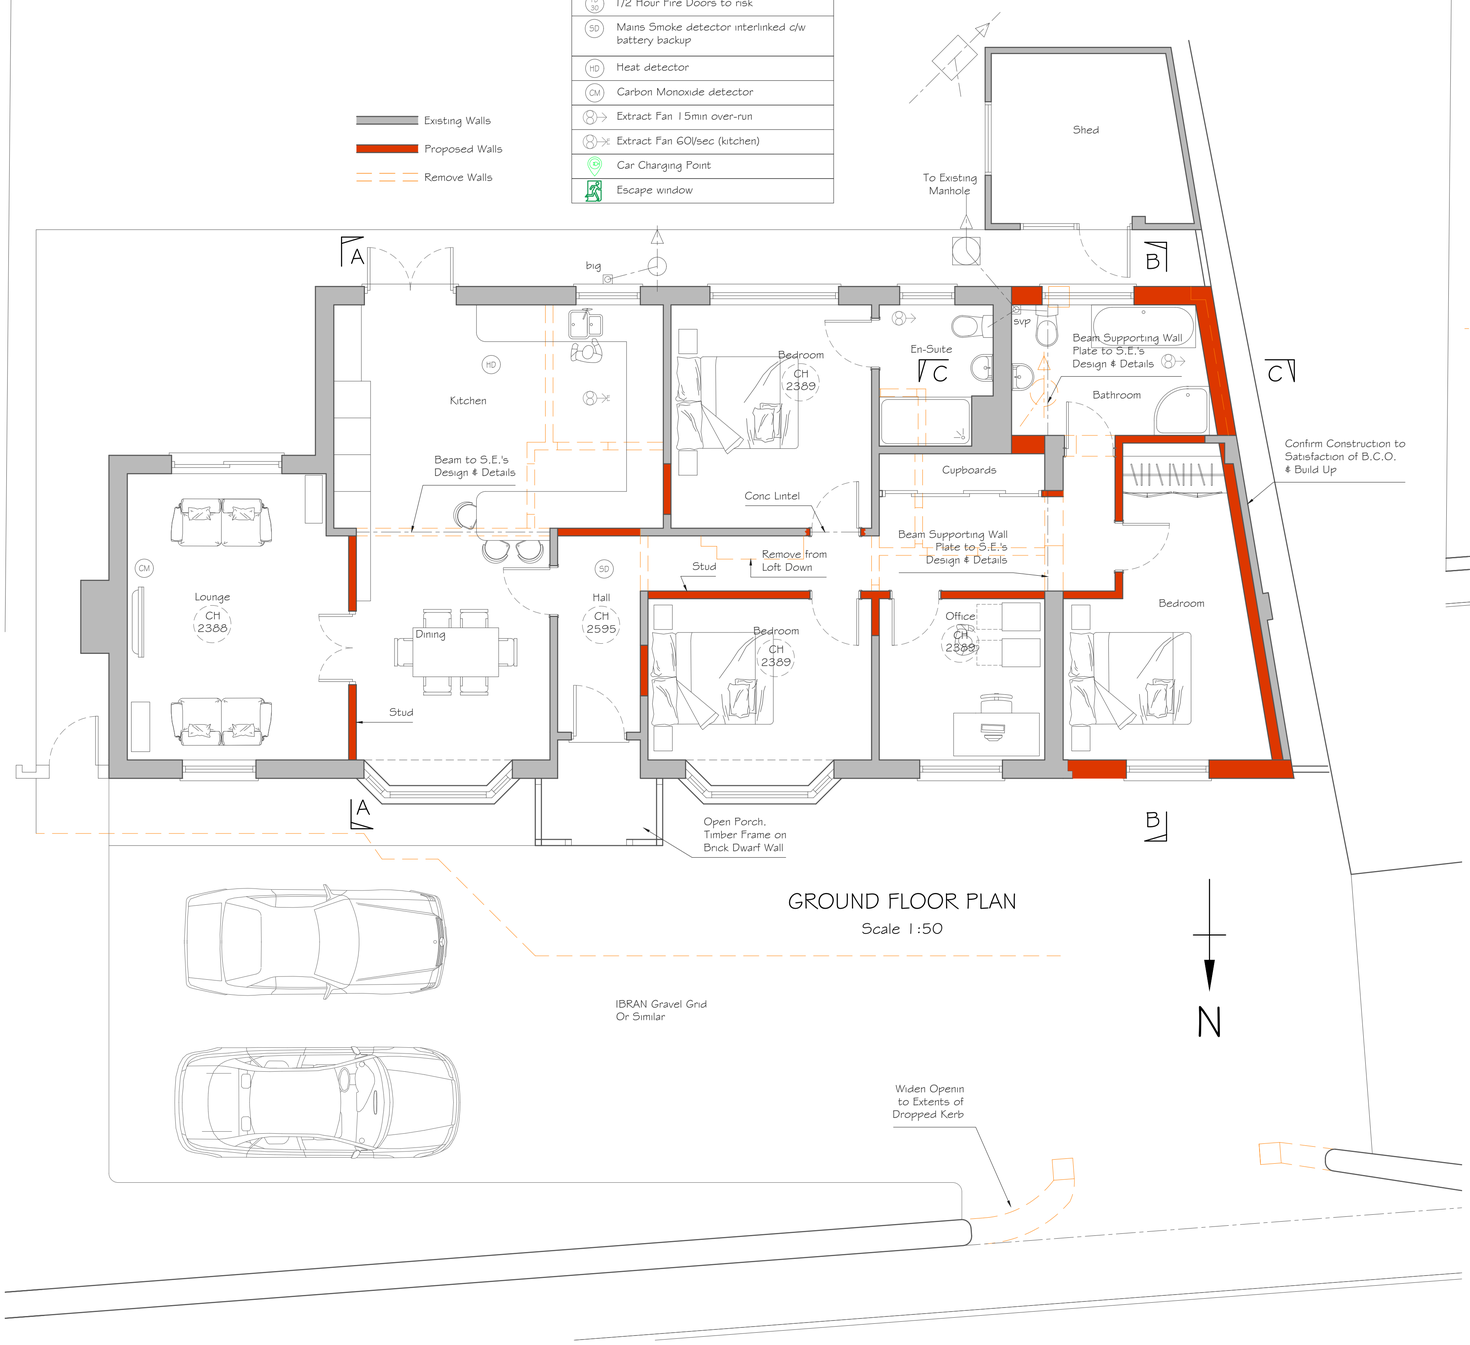

GROUND FLOOR PLAN
Scale 1:50

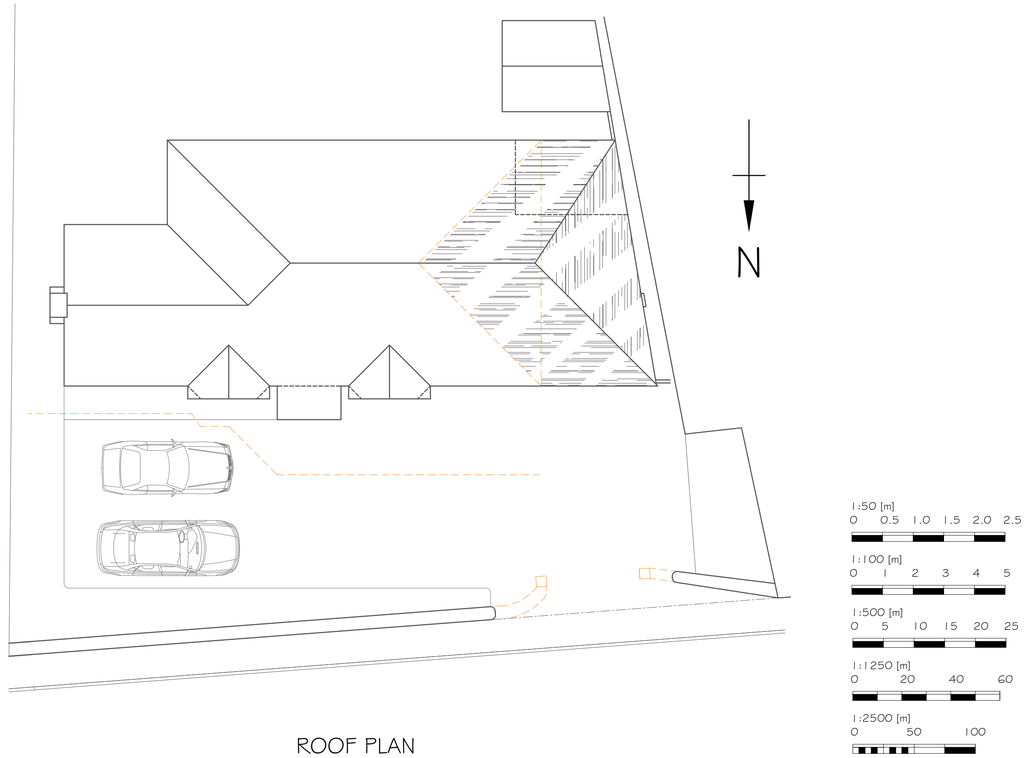

ROOF PLAN
Scale 1:100

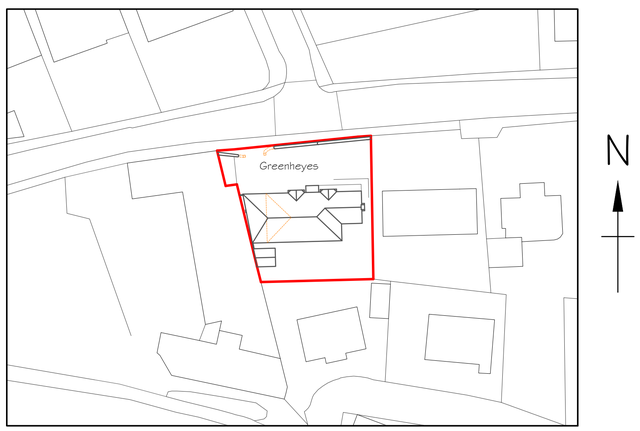

BLOCK PLAN
Scale 1:500

Alex Dawson
www.addraughting.co.uk
alex@addraughting.co.uk
01672.511412
07791 341698

59 Barrow Close
Marlborough
Wiltshire
SN8 2BE

AD DRAUGHTING
ARCHITECTURAL SERVICES

Client
MR GRANT

Job Title
EXTENSION AT:
GREENHEYES,
ELCOT LANE,
MARLBOROUGH,
WILTSHIRE,
SN8 2BA.

Drawing Title
PROPOSED ELEVATIONS AND PLANS

Scale AS SHOWN

Date 27/05/2026 | Drawn AD

Drawing No. 1634-02 | Rev D

841 x 594 A1