THIS DRAWING IS COPYRIGHT
Contractor must take site sizes

Any discrepencies between the drawing and site conditions should be reported to the Principal Designer

This drawing has been produced based on Peter Withey drawings

EXISTING
SOUTH WEST ELEVATION (Partial)
SCALE 1:50

EXISTING
SOUTH EAST ELEVATION
SCALE 1:50

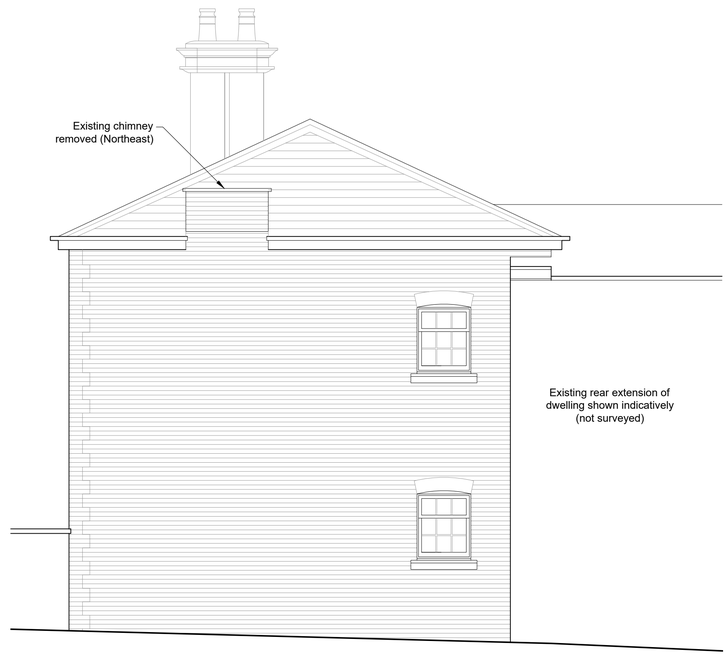

EXISTING
NORTH EAST ELEVATION (Partial)
SCALE 1:50

0 1m 2m 3m
Scale bar (1:50)

Rev.	Date		Init
-	-	-	-

DRAFT

CLIENT
Paul & Marie Bennett
112 Warminster Road,
Westbury, BA13 3PR

PROJECT
Reinstatement of Chimney

DRAWING
Existing
Elevations

DRAWN:	Date:	Scale:
AB	19/03/2026	1:50 @ A1

Drawing number: **4473-02** Rev. **-**

DOLMAN
ARCHITECTURAL DESIGNERS BUILDING SURVEYORS
COST CONSULTANTS CDM PRINCIPAL DESIGNERS
Sussex House
Bath Road
Devizes
Wiltshire SN10 2AF
Tel: 01380 729456
Web: www.dolmansurveyors.co.uk
Email: info@dolmansurveyors.co.uk