


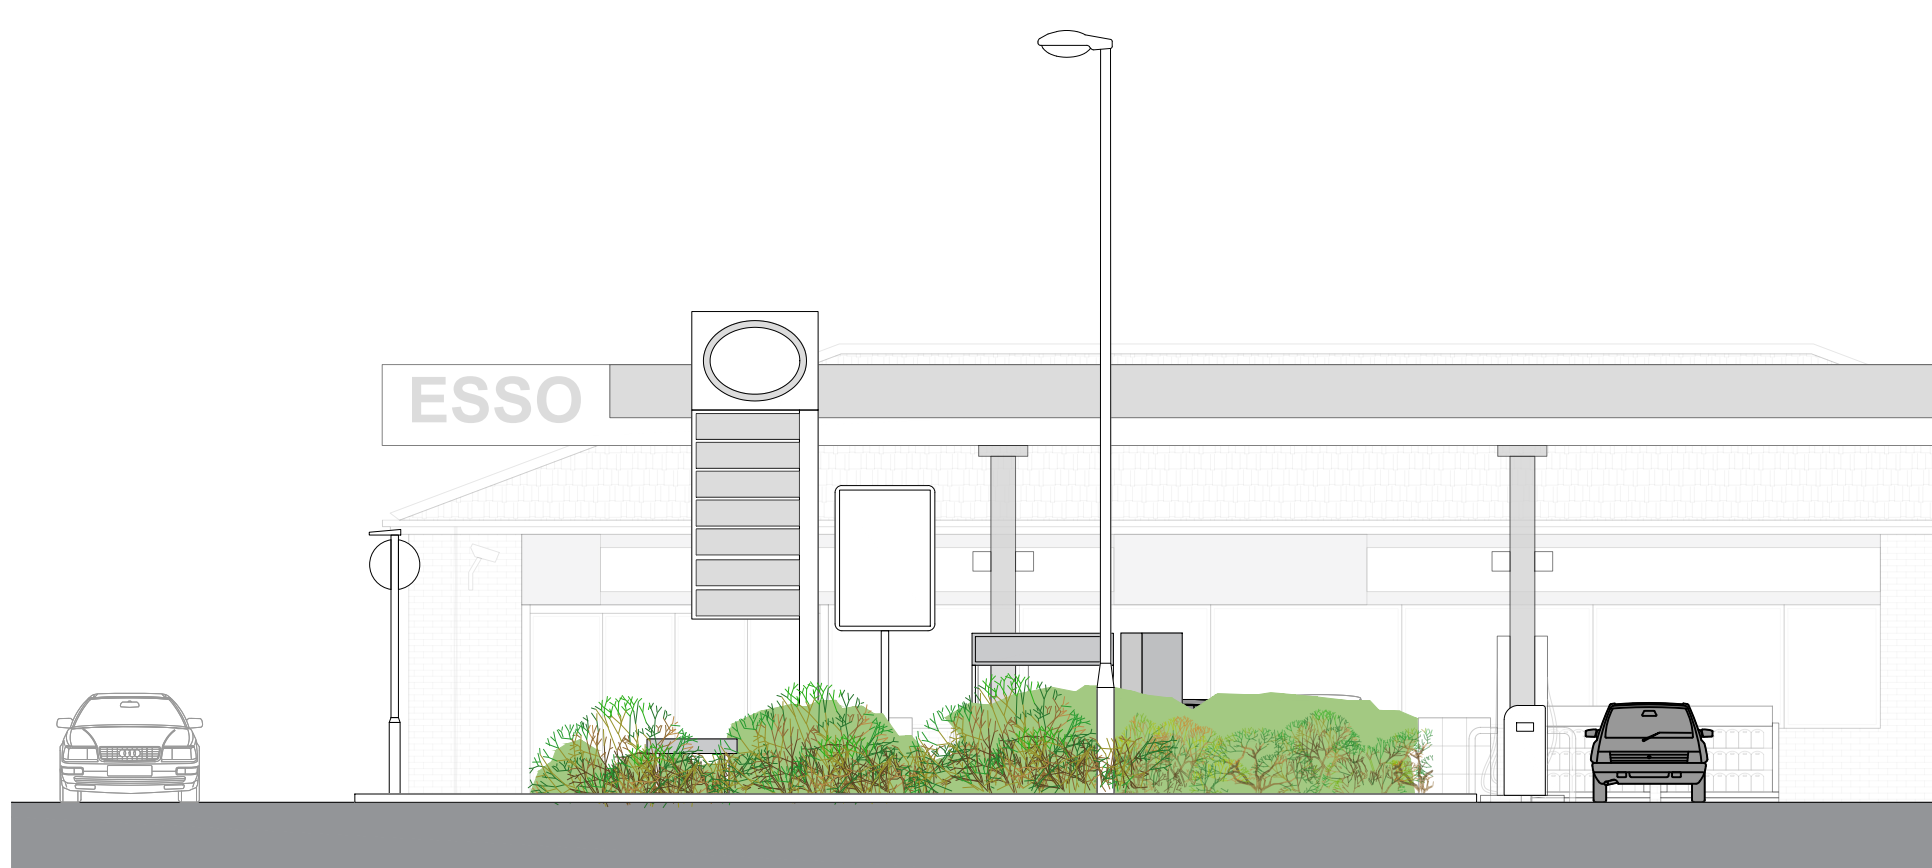


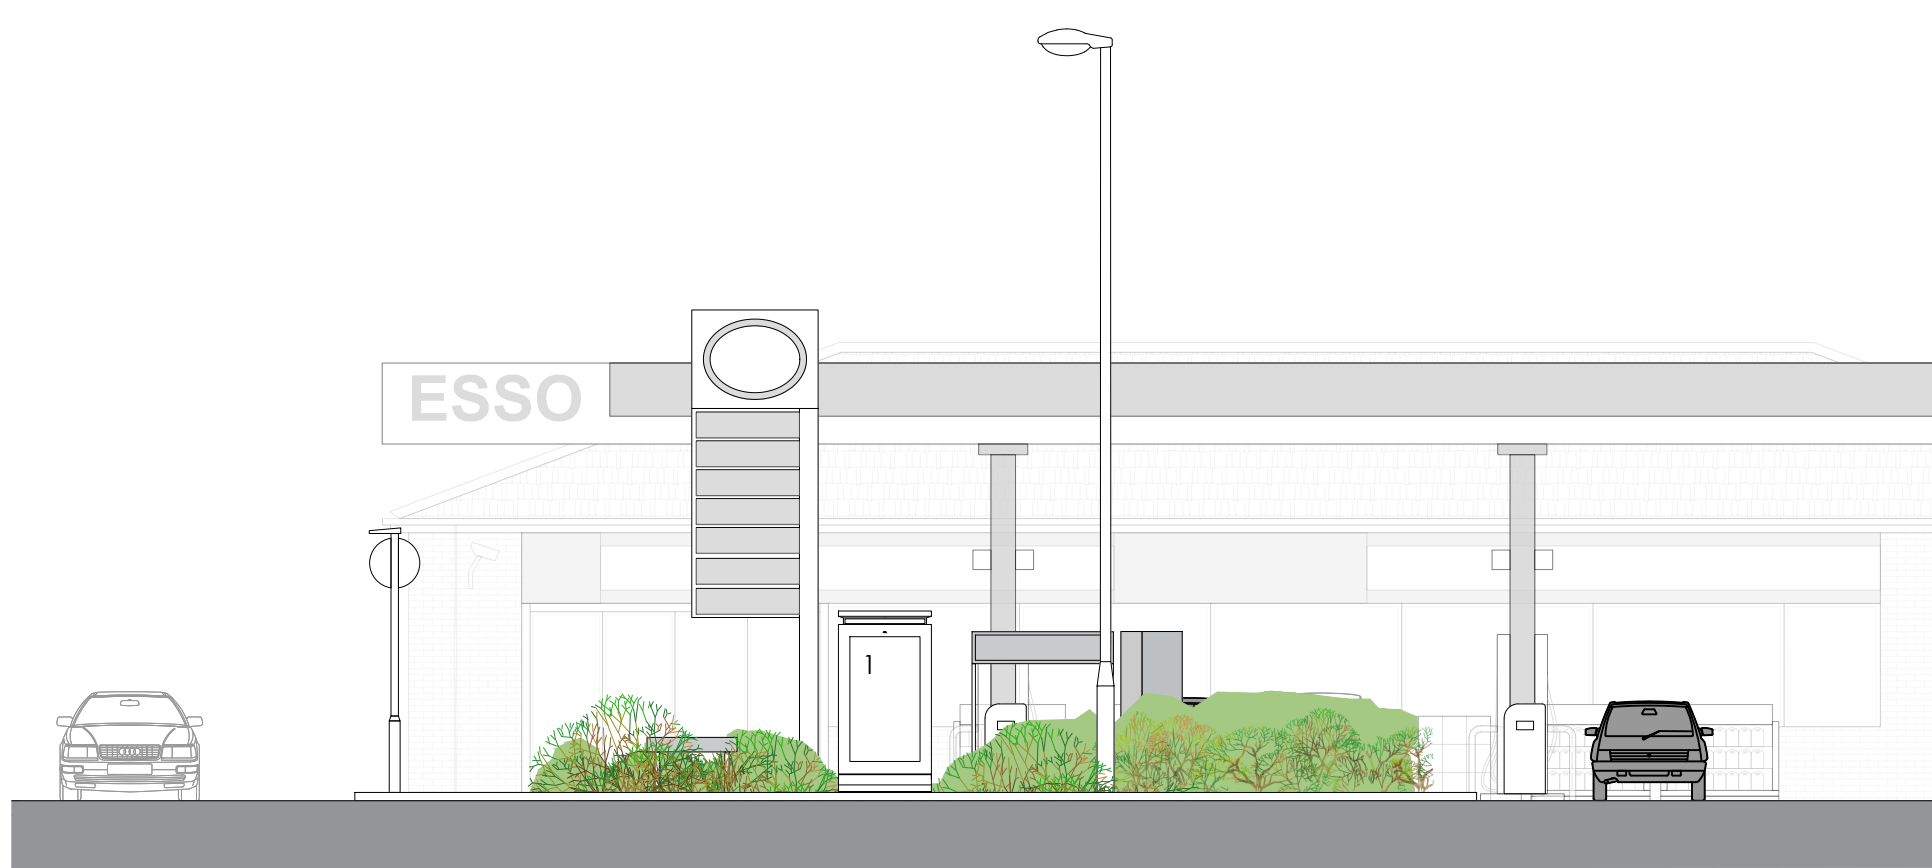

Existing

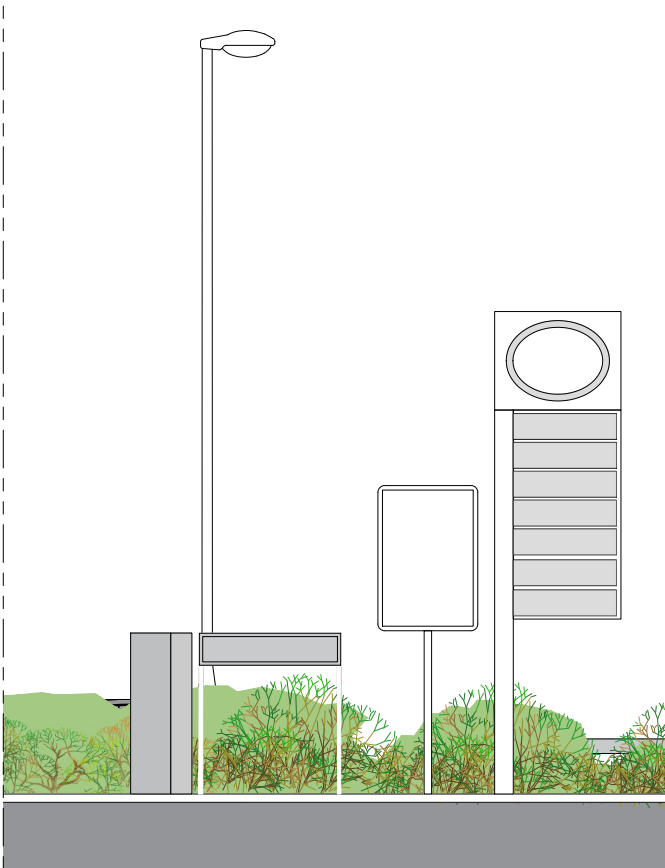

Proposed

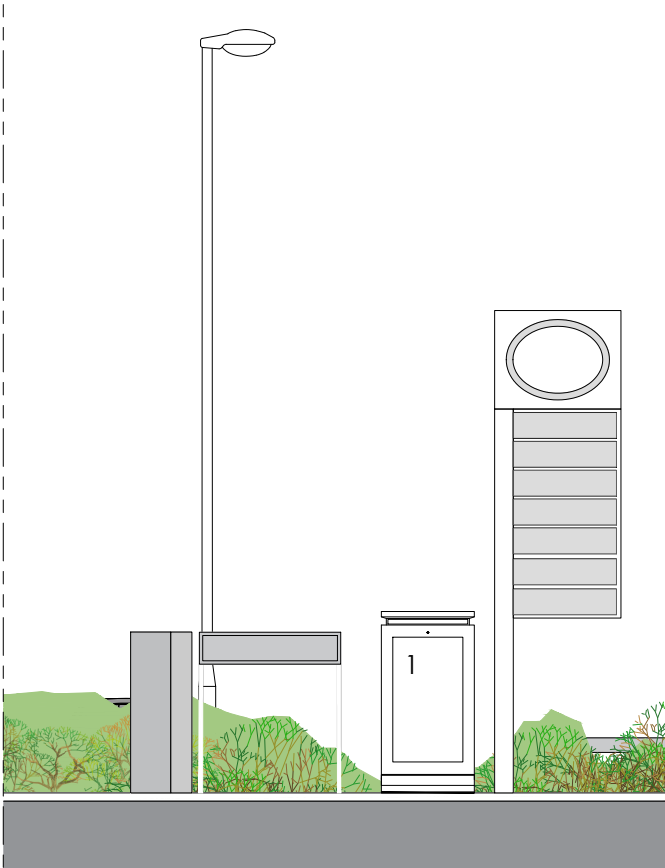

0 4m 8m

Title
Existing and Proposed Elevations

Address
Larkhill Road, Durrington Salisbury, SP4 8DP

Client

Job No.
26825
FS763

Issued
13/05/26

Scale
1:100 @ A3

Key
1. Proposed Digital Display

All information is to be checked on site for accuracy and fit. Only drawings with WD status with the most recent revision are to be used for construction.