





West Elevation



North Elevation

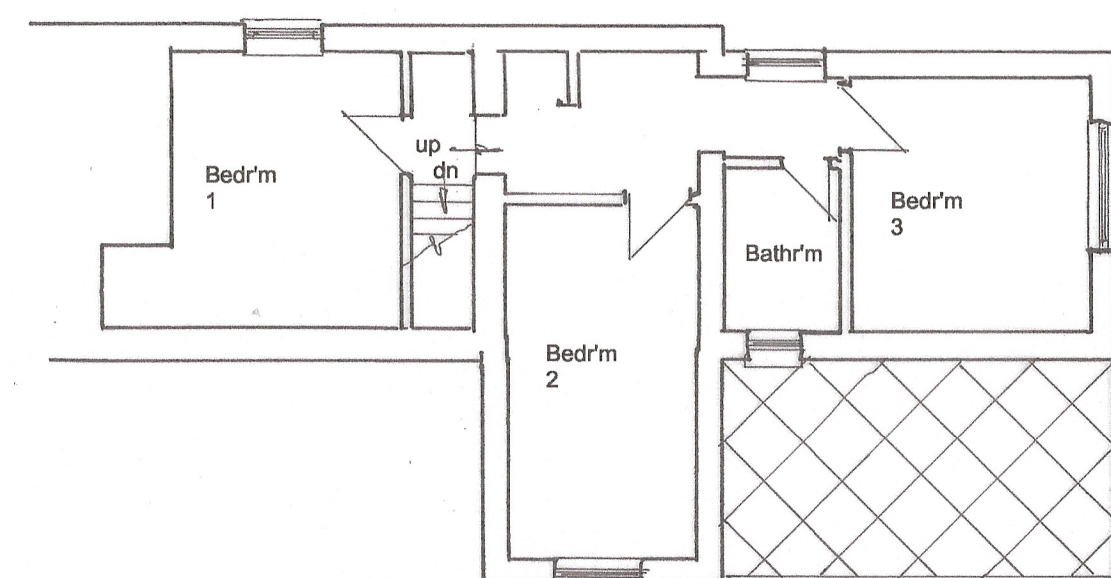

First Floor Plan

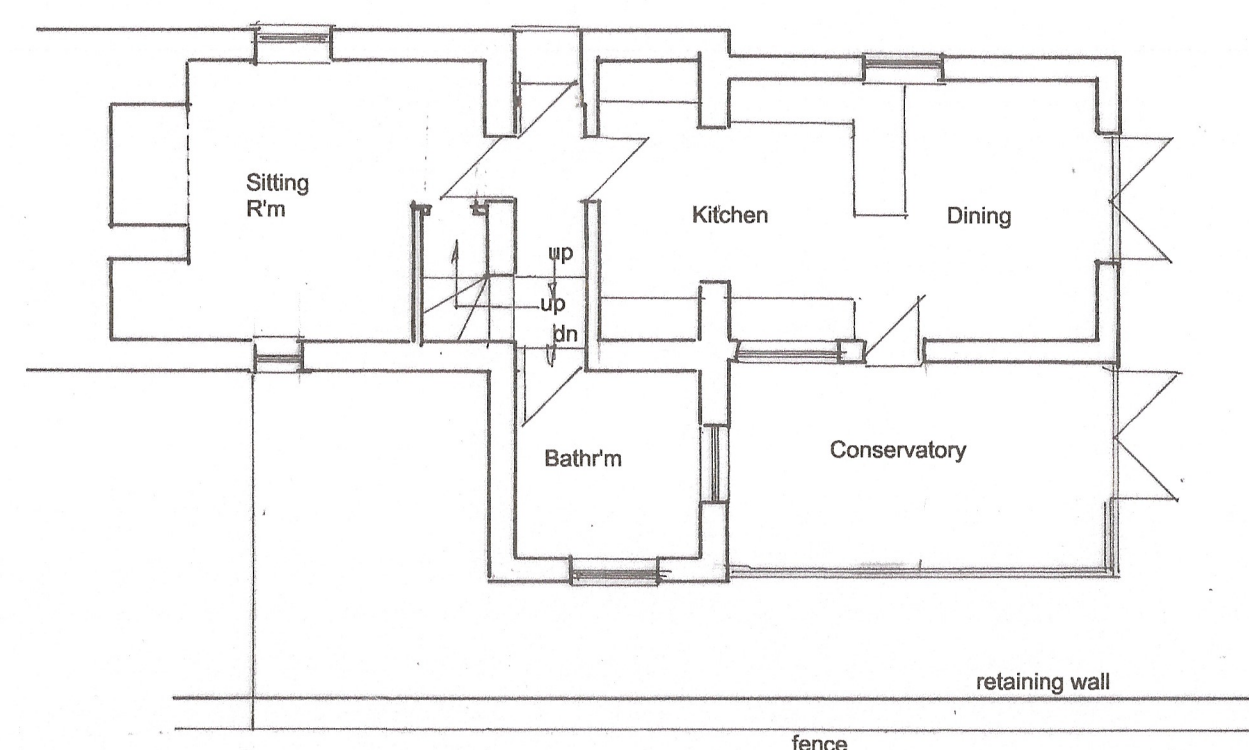


Ground Floor Plan


As Existing




West Elevation

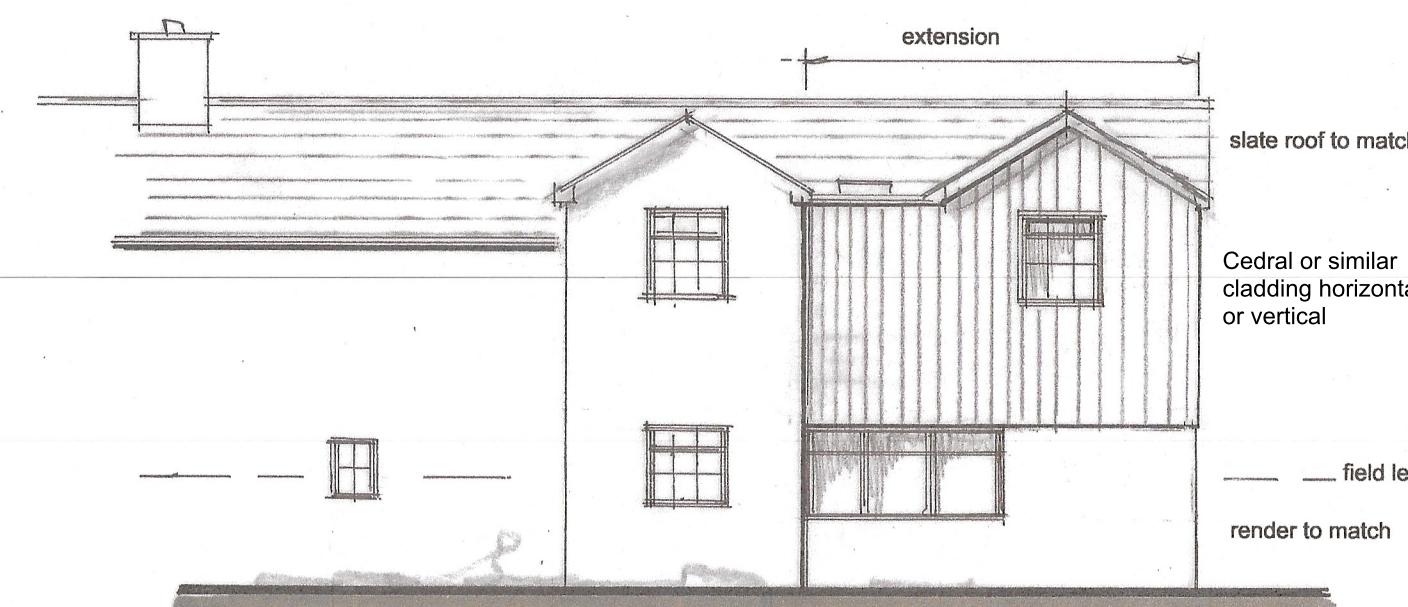

North Elevation

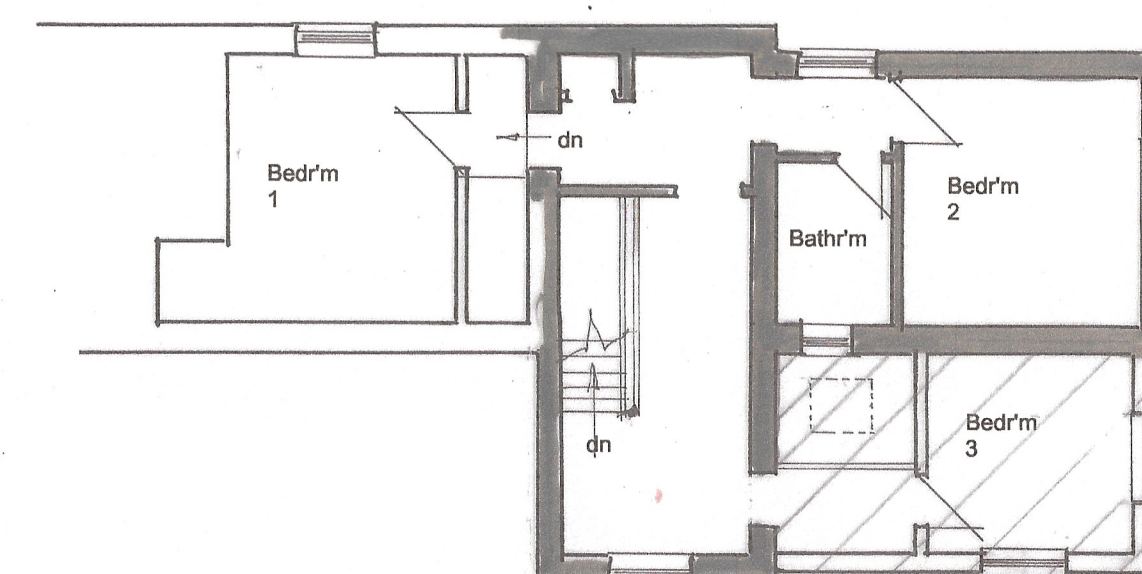


First Floor Plan

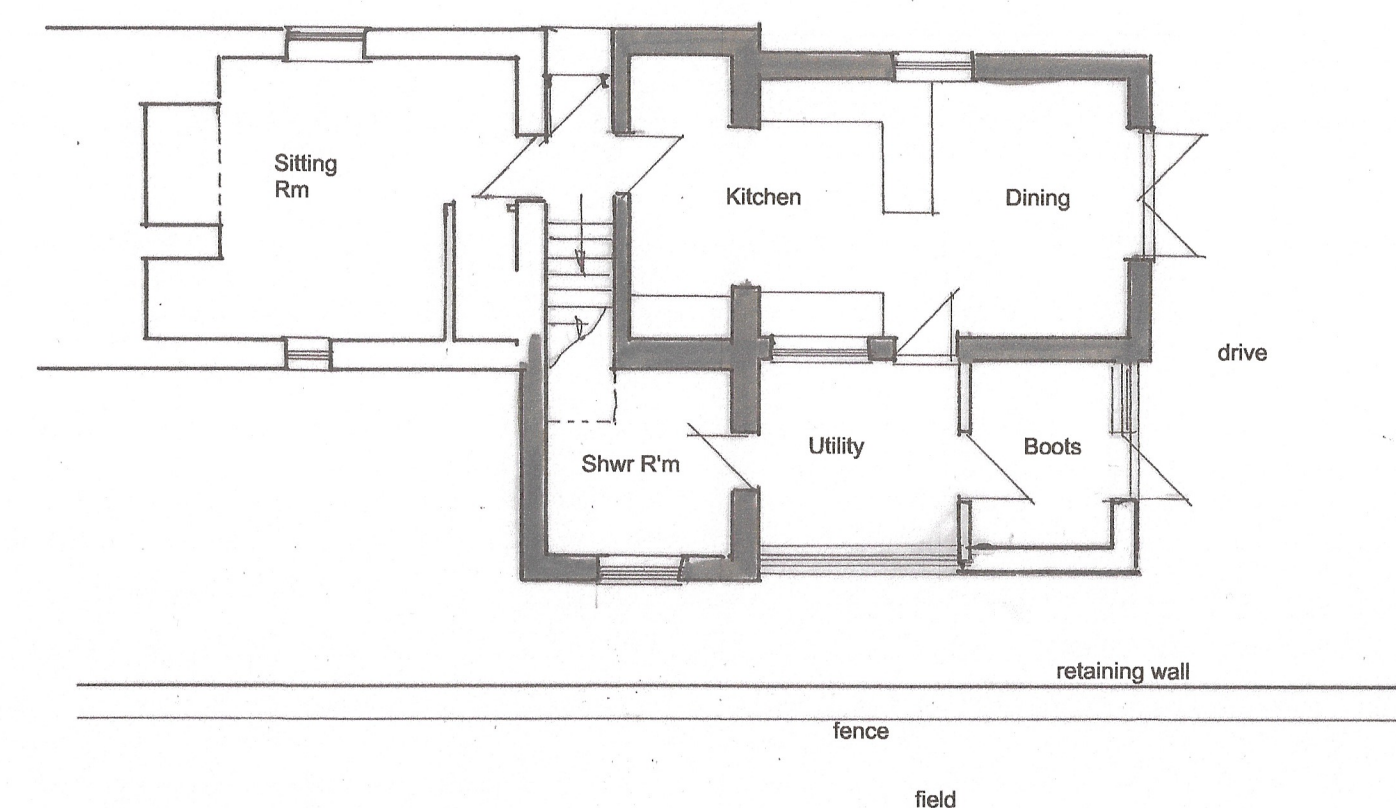


Ground Floor Plan

As Proposed

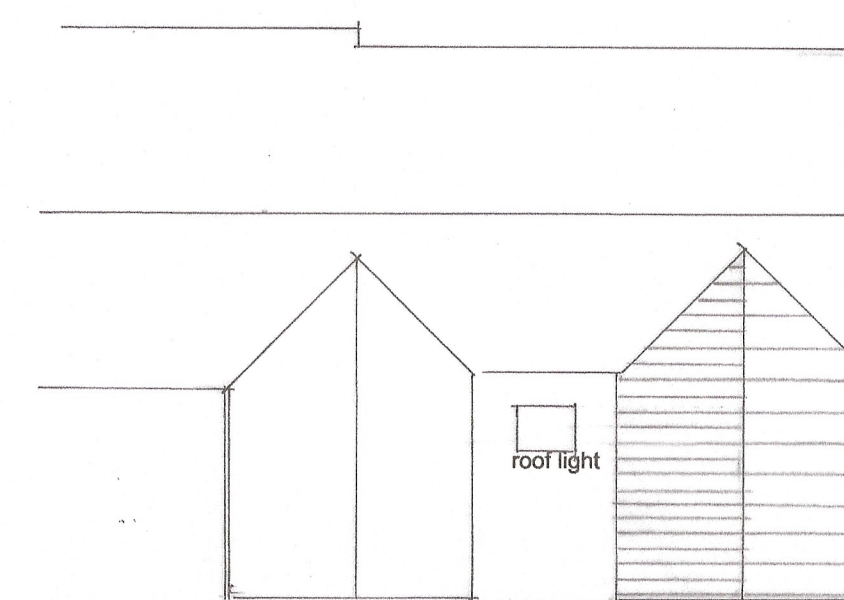


Roof Plan

Plans and Elevations 1-100
0 2 4 6 m @ A1

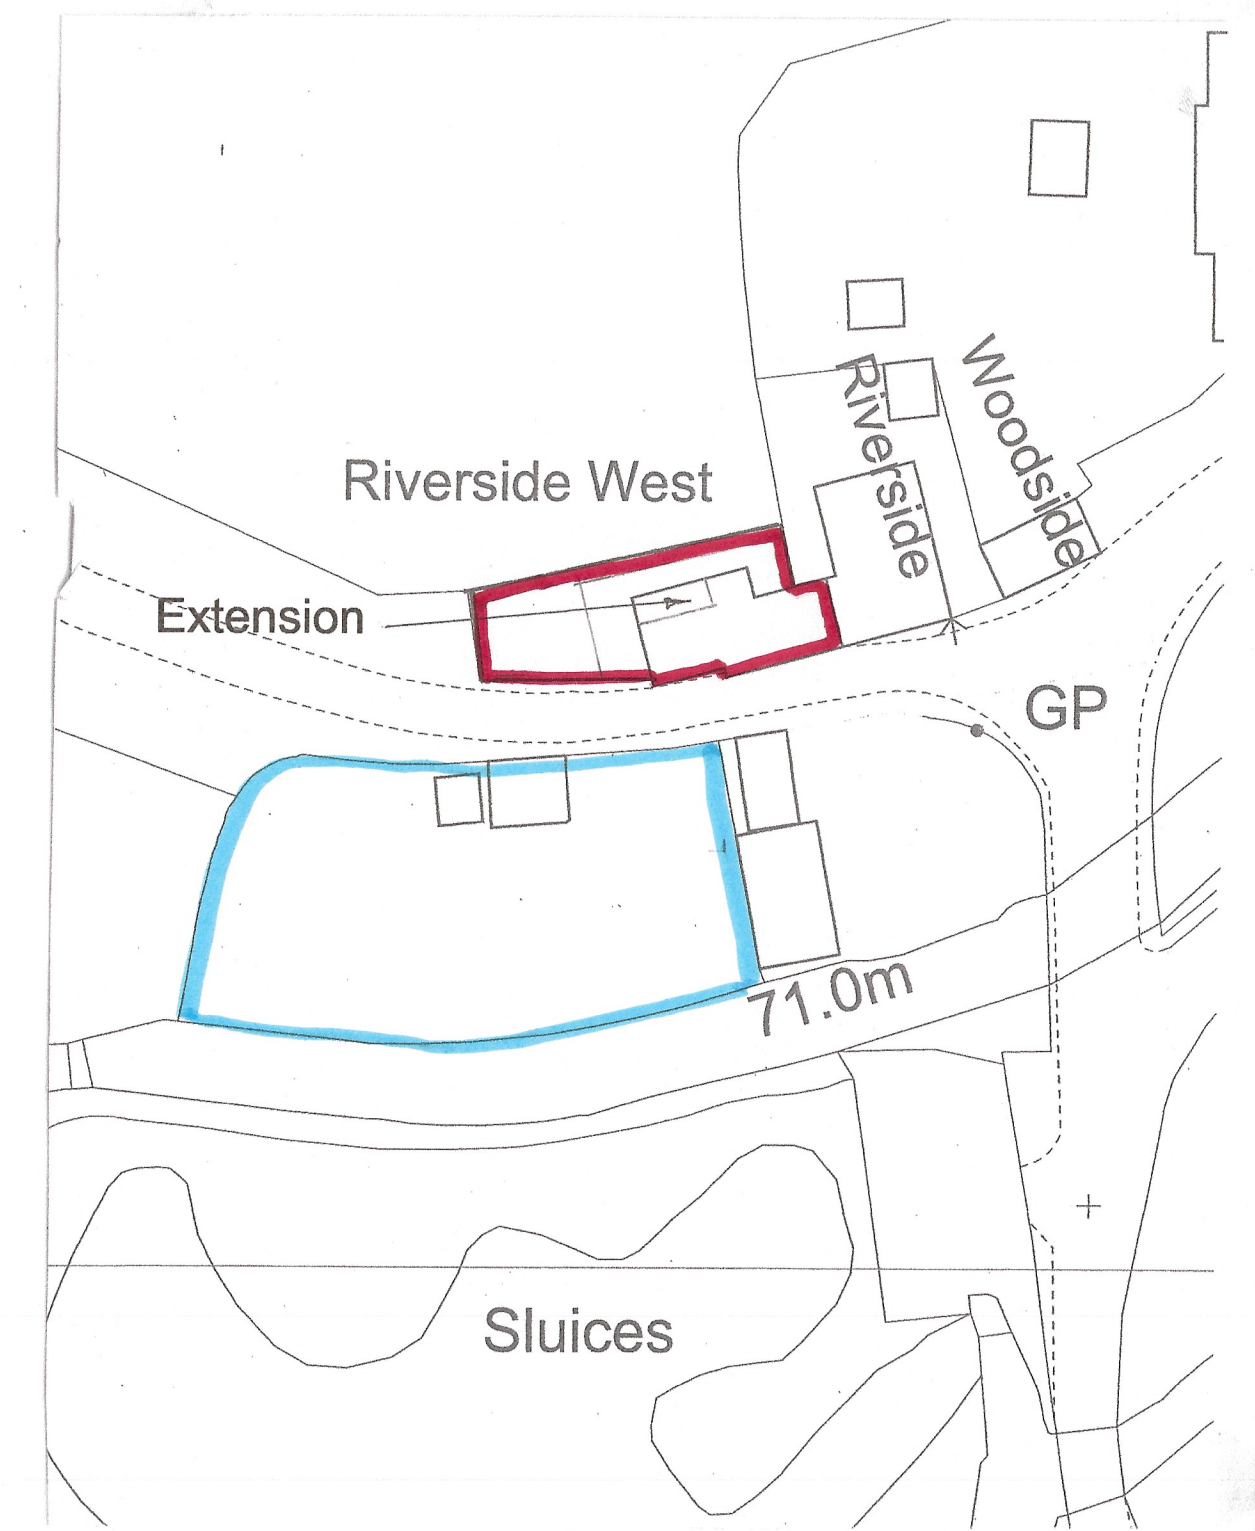

Block Plan
1-500

1-500
0 10 20 m @ A1

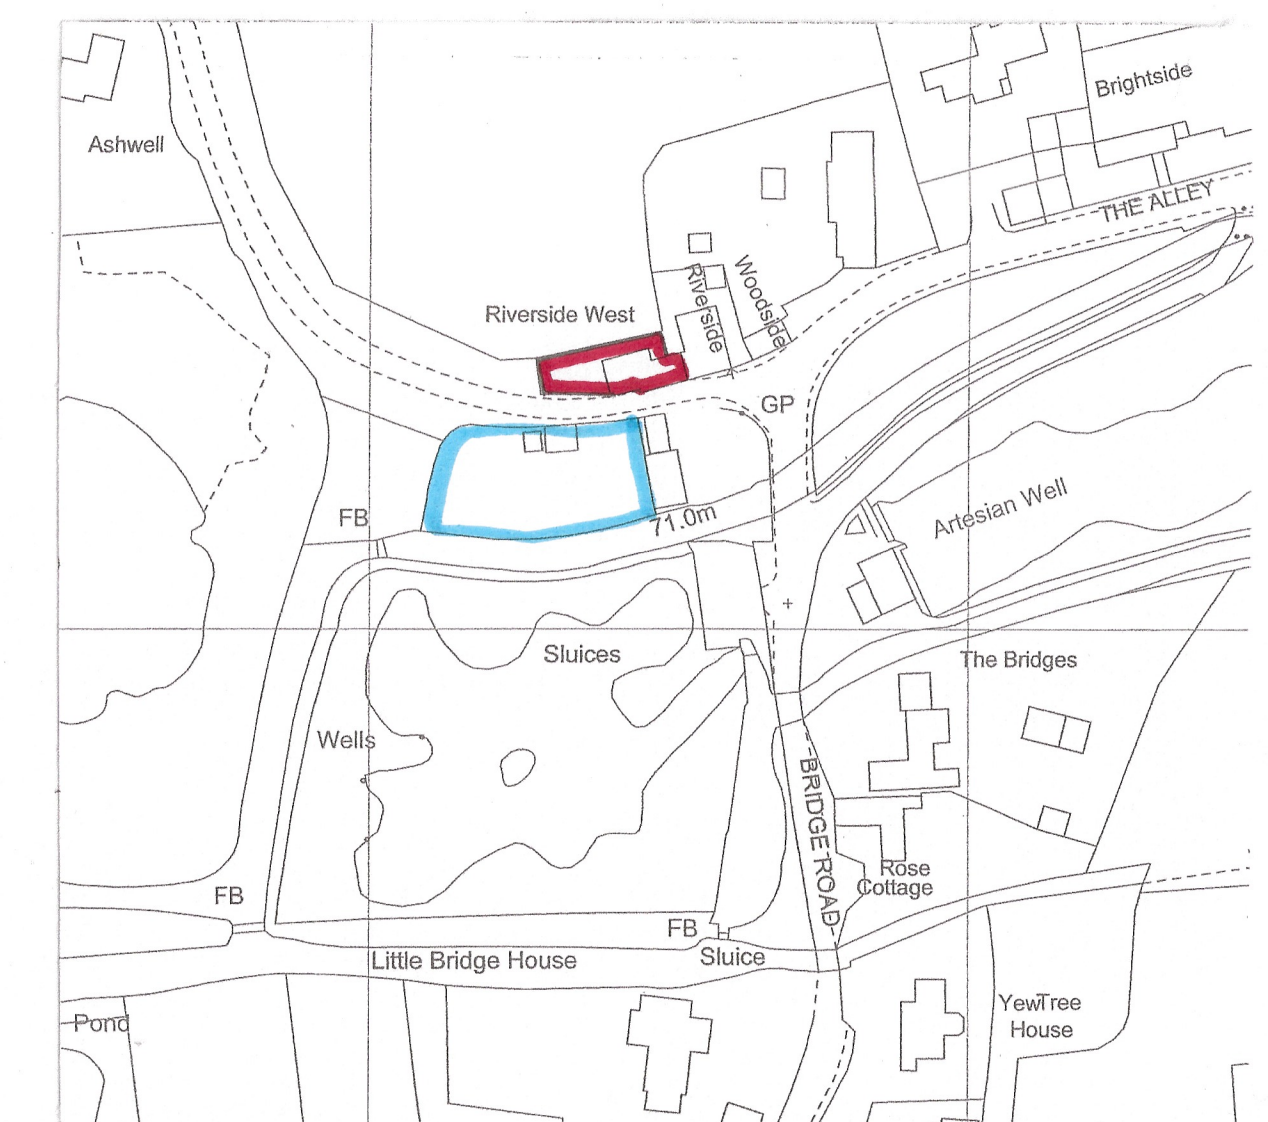

Location Plan
Crown Copyright Reserved
Licence Number 100007045
1-1250

1-1250
0 25 50 m @ A1

DA **Damen Associates Ltd**
Architectural Services

Kingsdown Studio
Back Drove
West Winterslow
Salisbury, Wiltshire SP5 1SX
Tel: 01980 863191
E-mail: burrows.damen@btconnect.com

Mrs R Coombes
Riverside West
Flamstone Street
Bishopstone
Salisbury SP5 4DD

Proposed Extension

Scale as stated

Date June 26

Drwg. no. 03326

1

Rev.

This plan is the Surveyors

COPYRIGHT

PN