
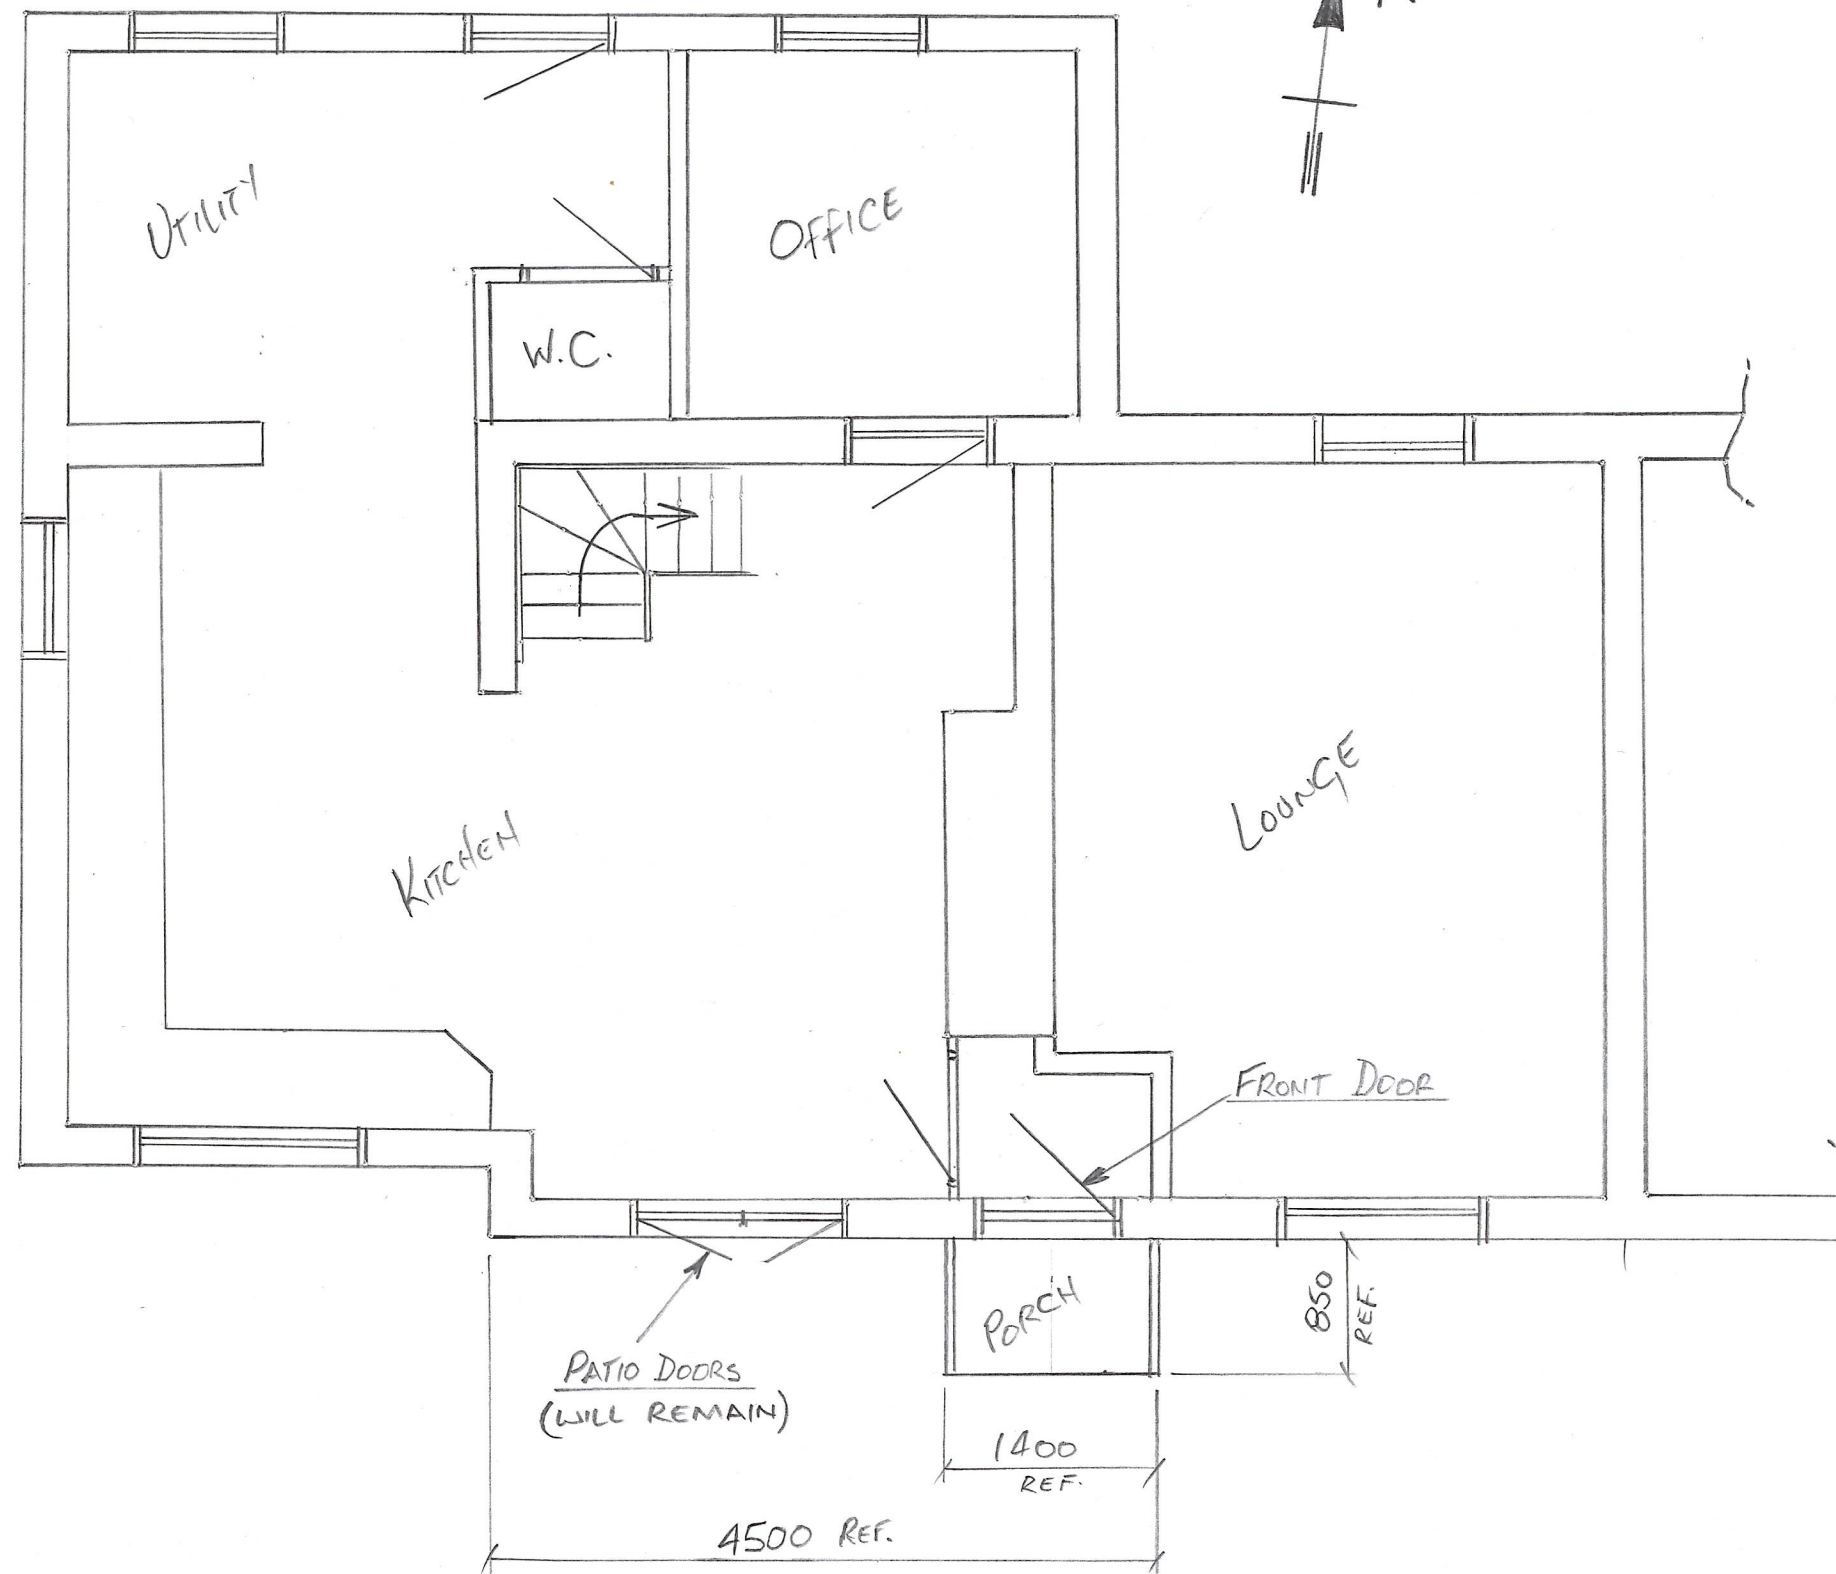


SCALEBAR - SCALE 1:50 - ORIGINAL PAPER SIZE A3

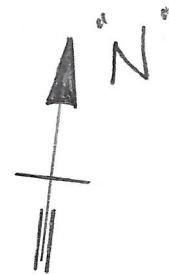

EXISTING GROUND FLOOR

553

SCALE
1:50

FEB 2026 - DB.