




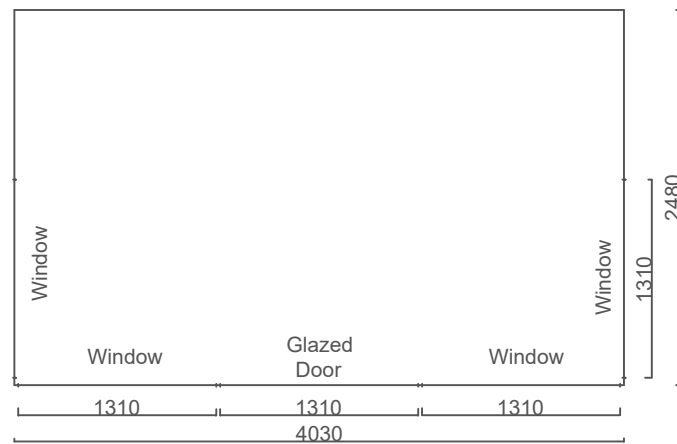


Proposed Floor Layout (1:50)

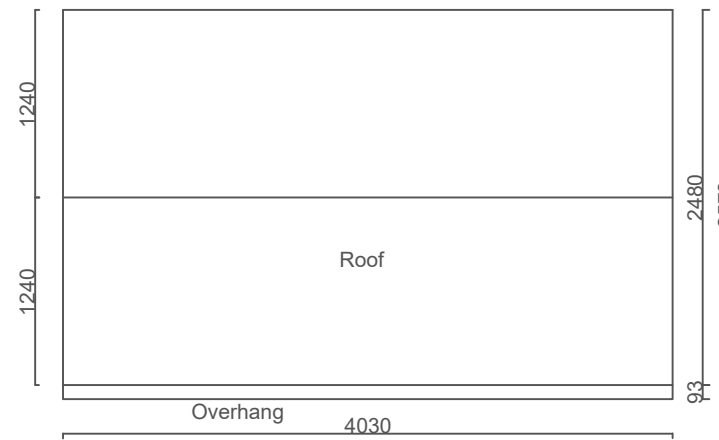


Proposed Roof Layout (1:50)

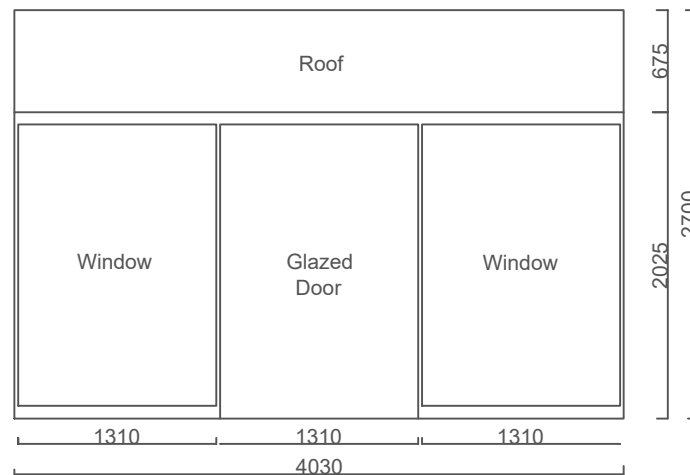


Proposed Front Elevation (1:50)

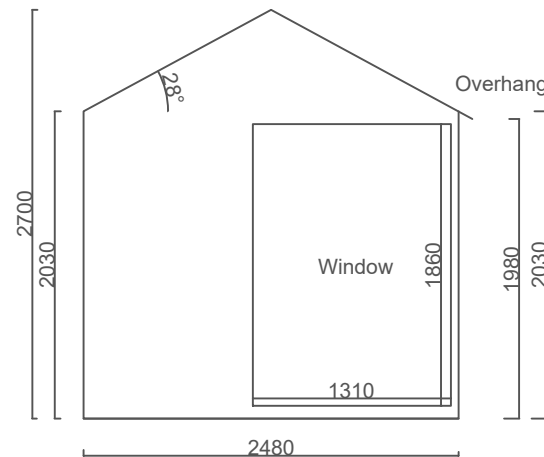


Proposed Left Elevation (1:50)

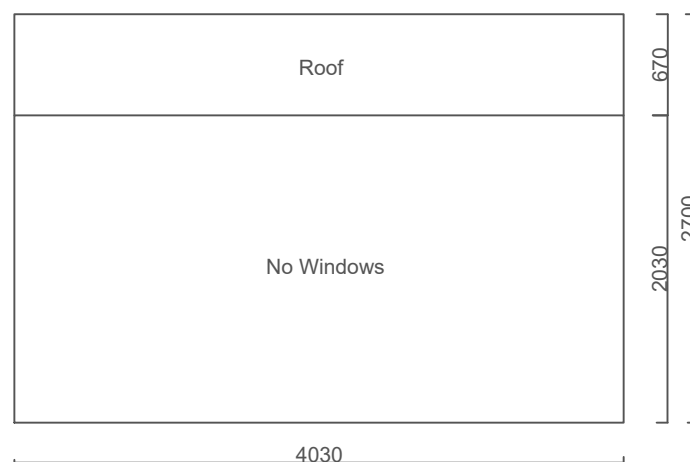

Proposed Rear Elevation (1:50)

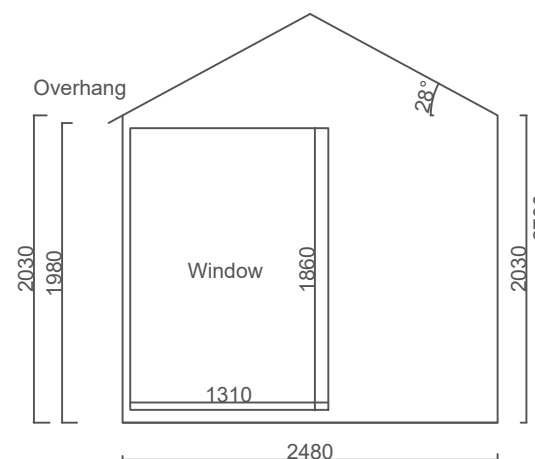

Proposed Right Elevation (1:50)

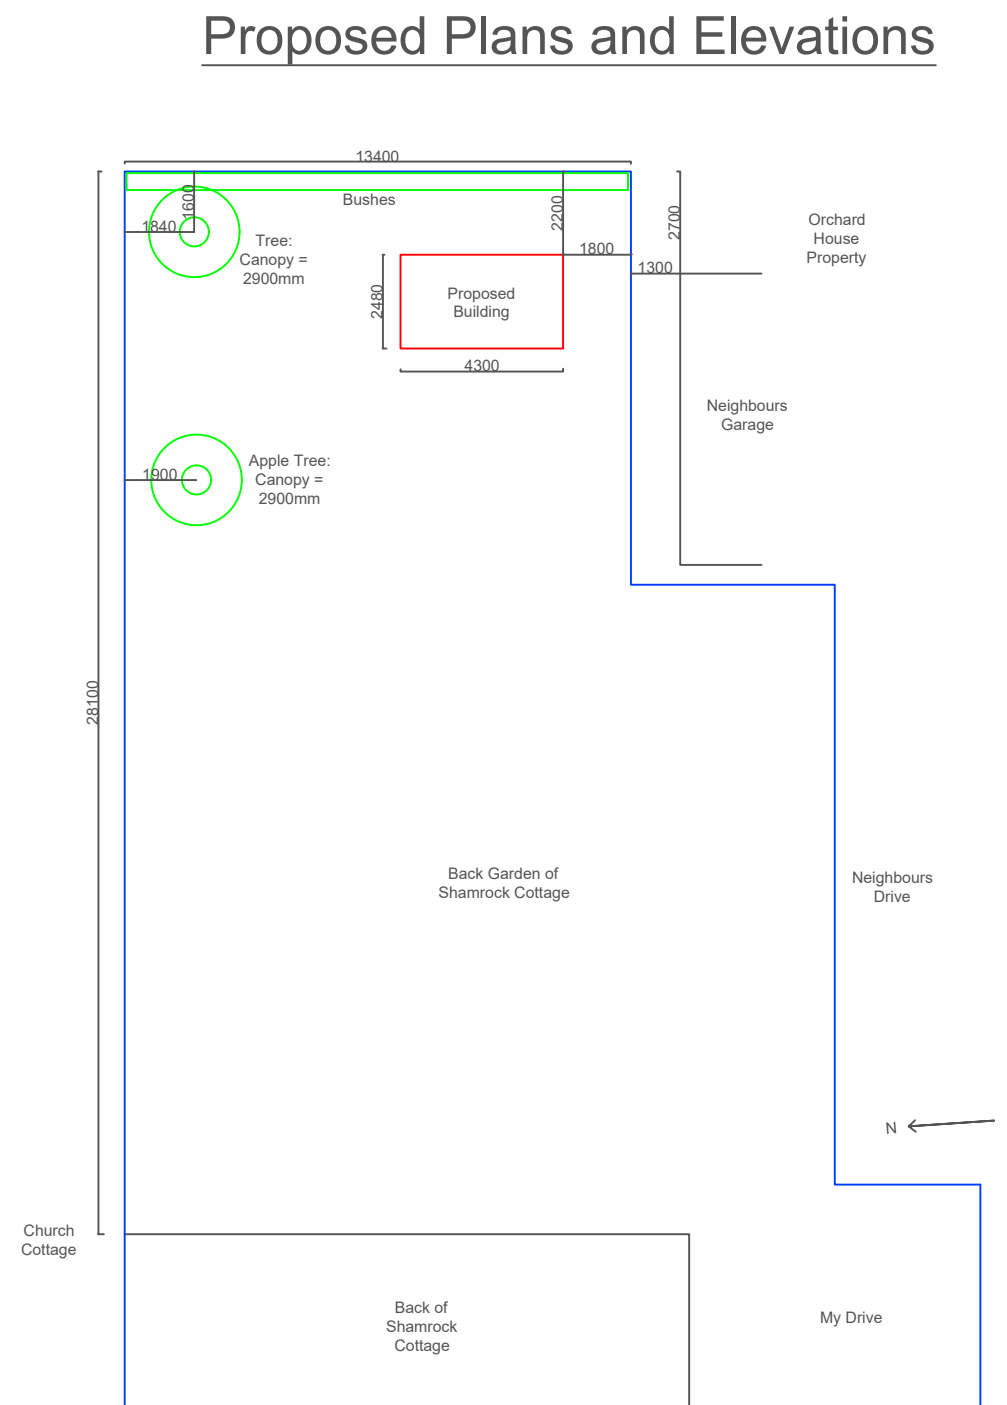

Proposed Site Layout (1:200)

Roof = Red Slate Effect Tile 18mm Pressure Treated External Boards
3mm Premium Underlay 69mm x 44mm Pressure Treated Framing
Glass = BSEN 1279 14mm Toughened Safety Glass

Number: SC01

Date: 06/06/26

Size: A3

