


SCALEBAR - SCALE 1:50 - ORIGINAL PAPER SIZE A3

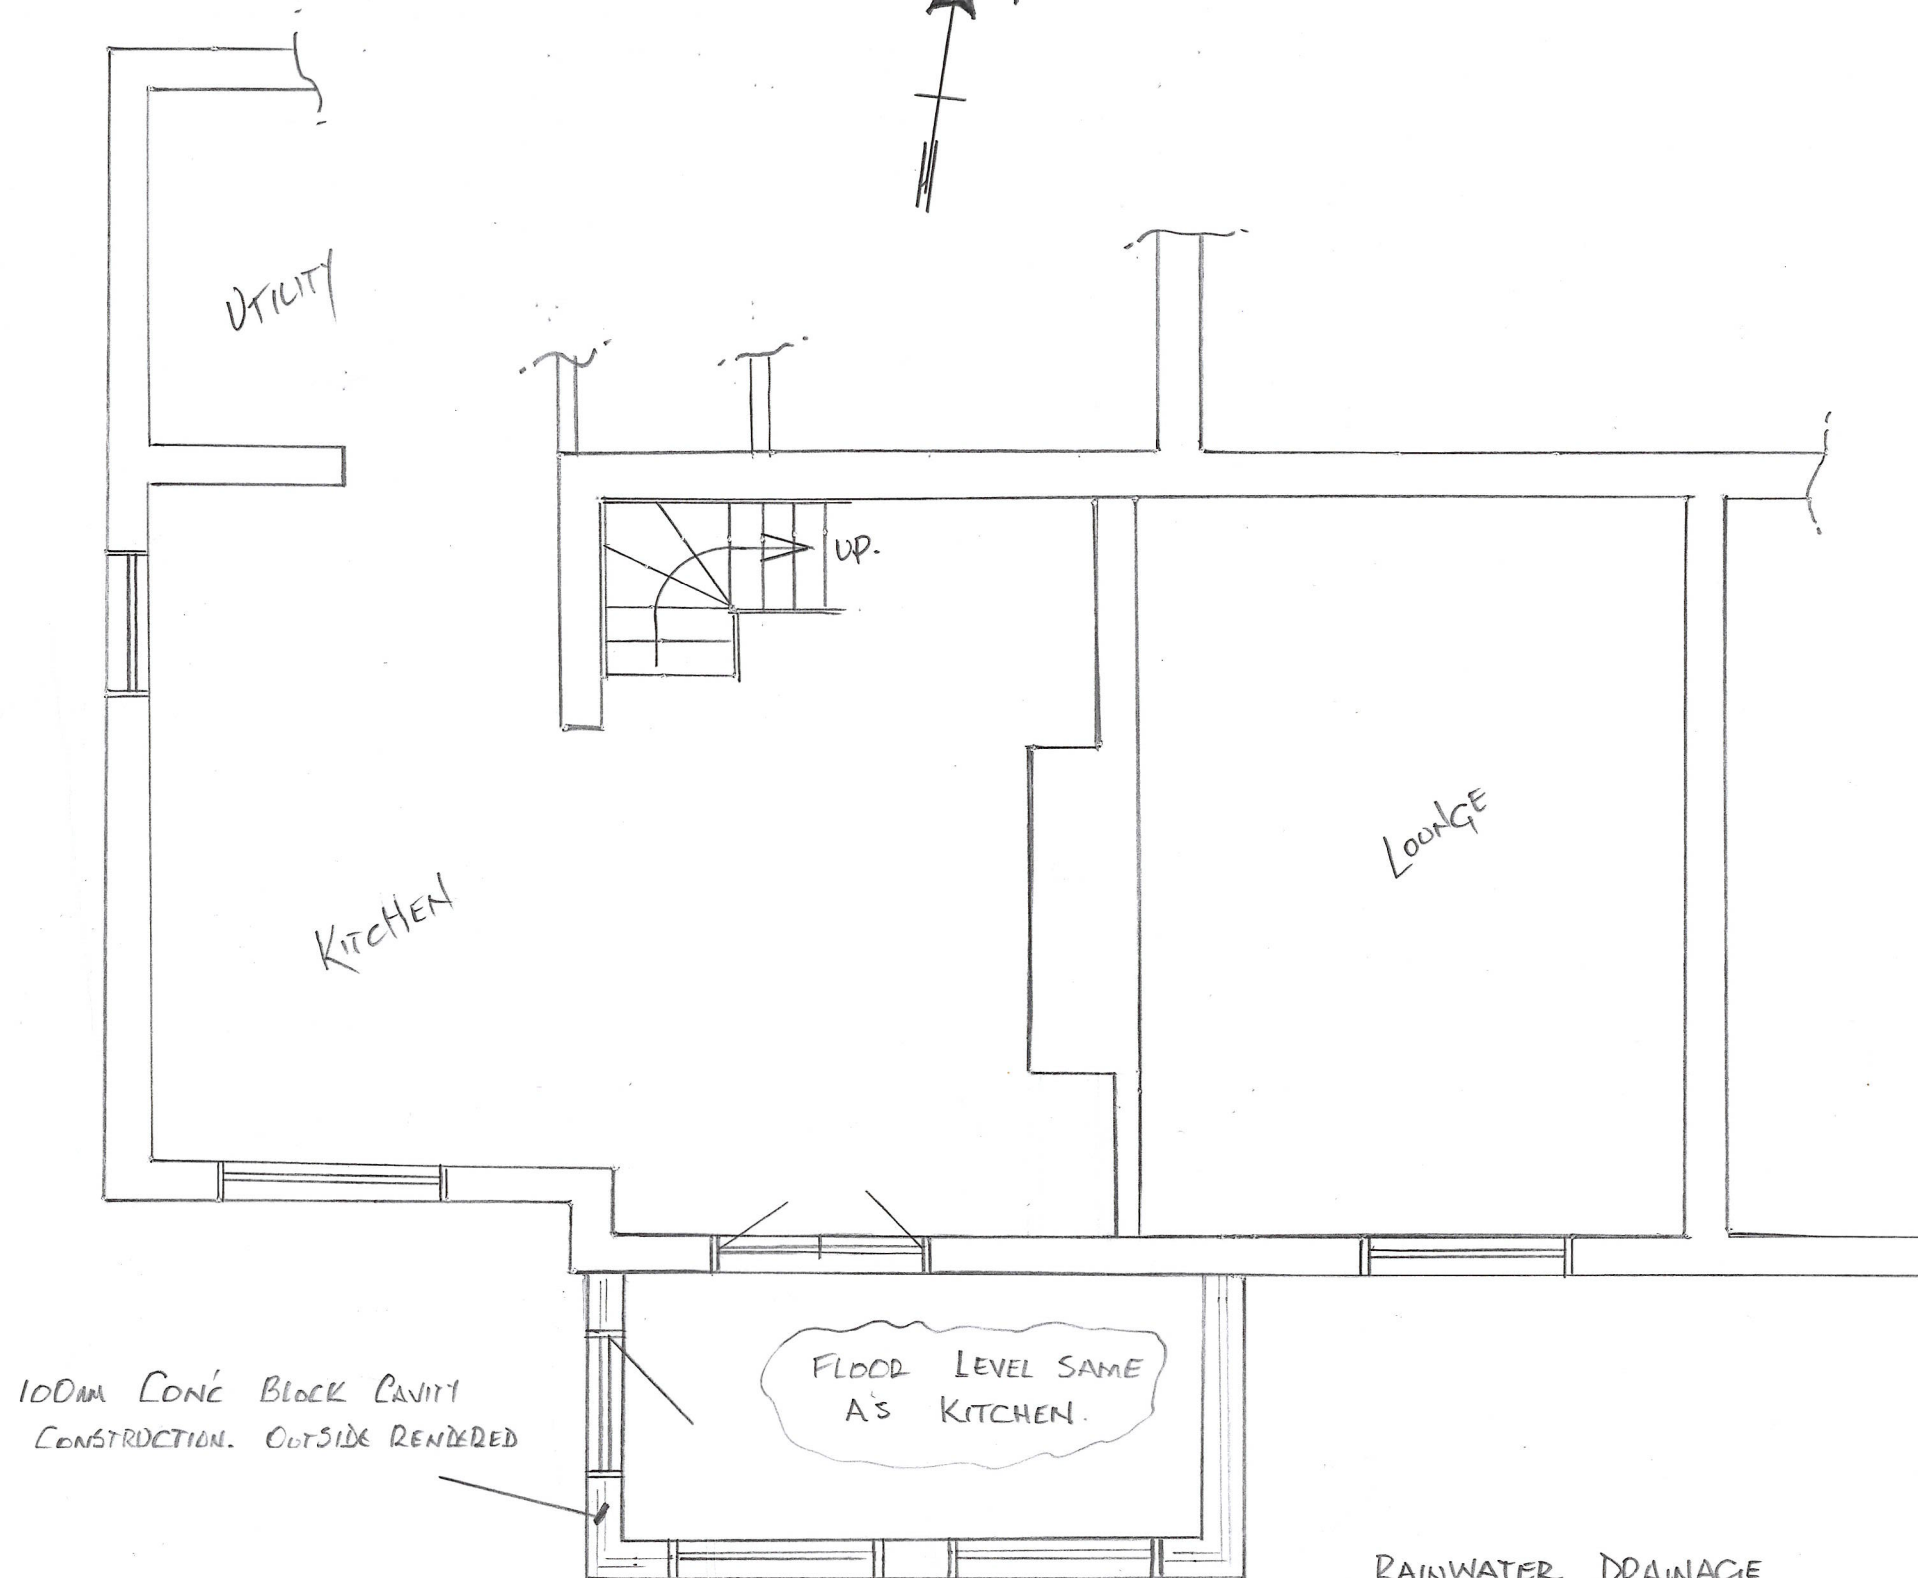

PROPOSED GROUND FLOOR

SS2 B

SCALE 1:50

FEB 2026

JB.