



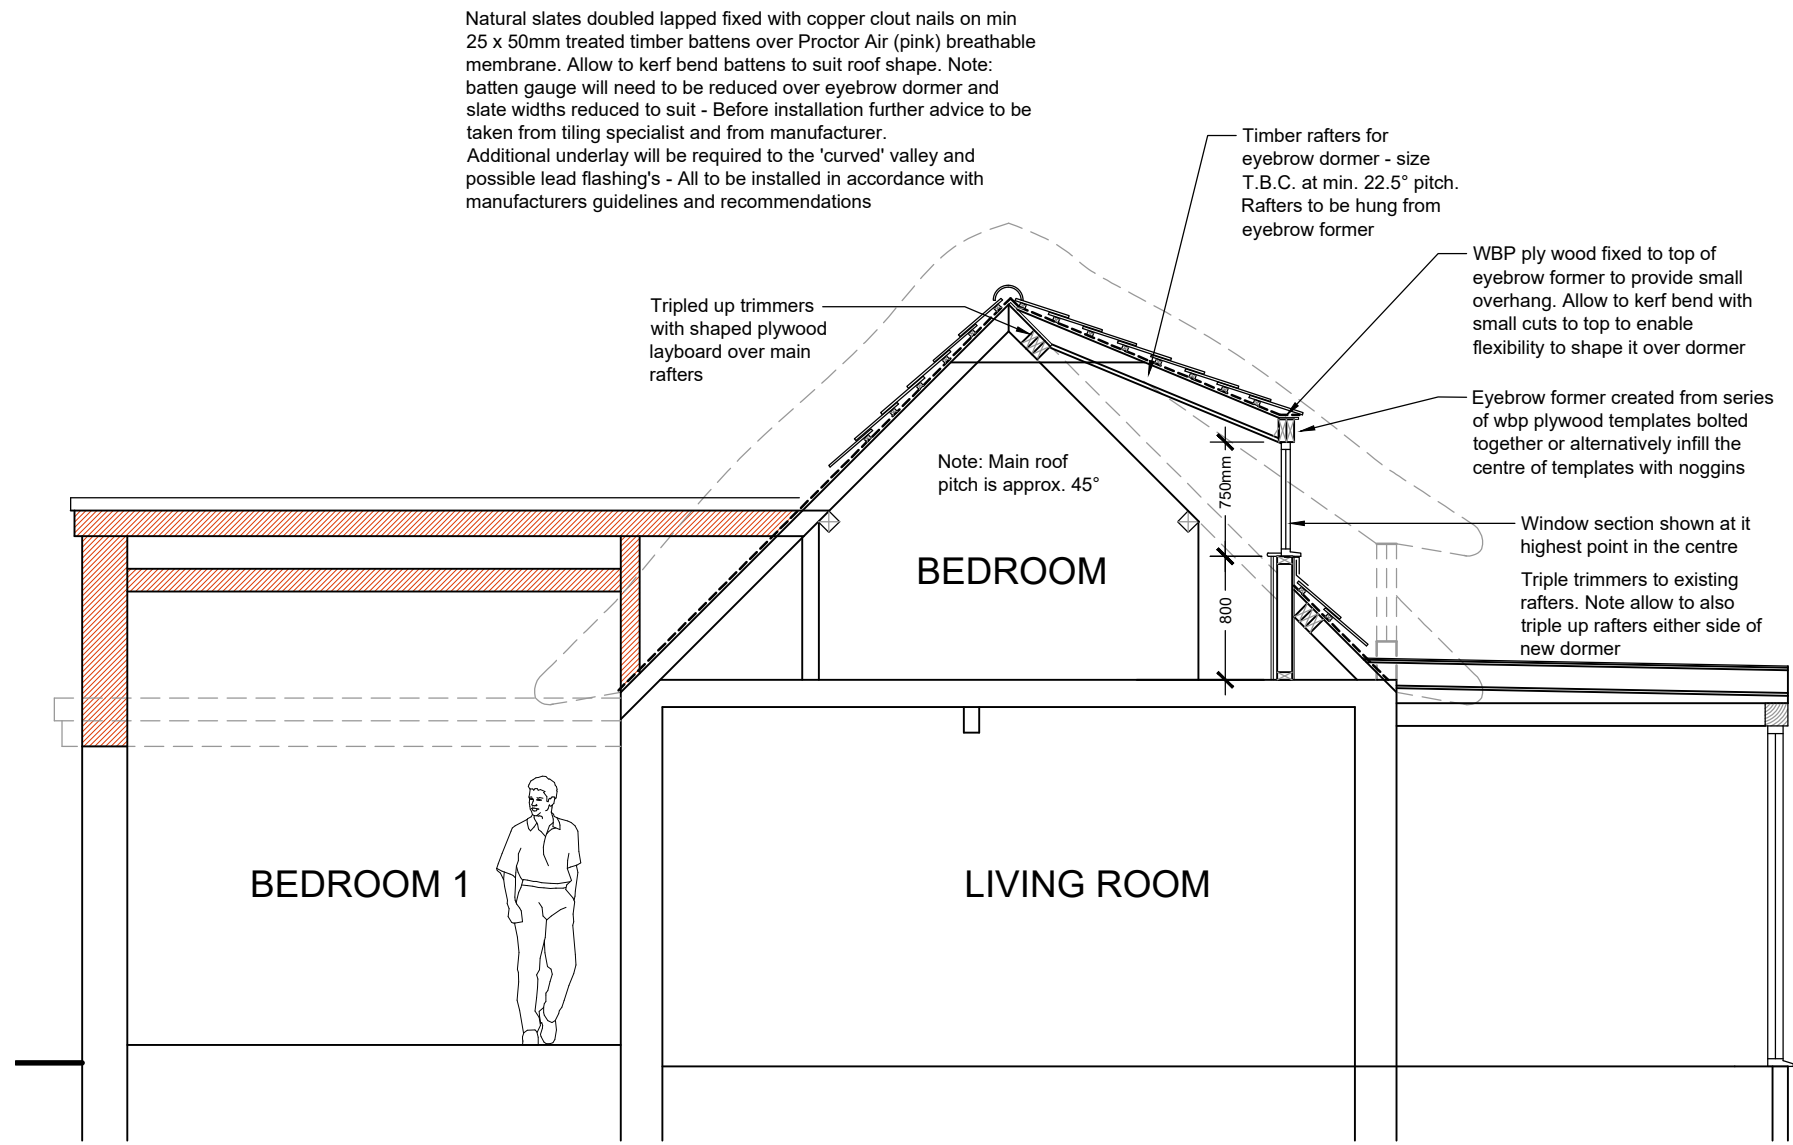

PROPOSED INDICATIVE SECTION THROUGH CENTRE OF EYEBROW DORMER
Scale 1:50

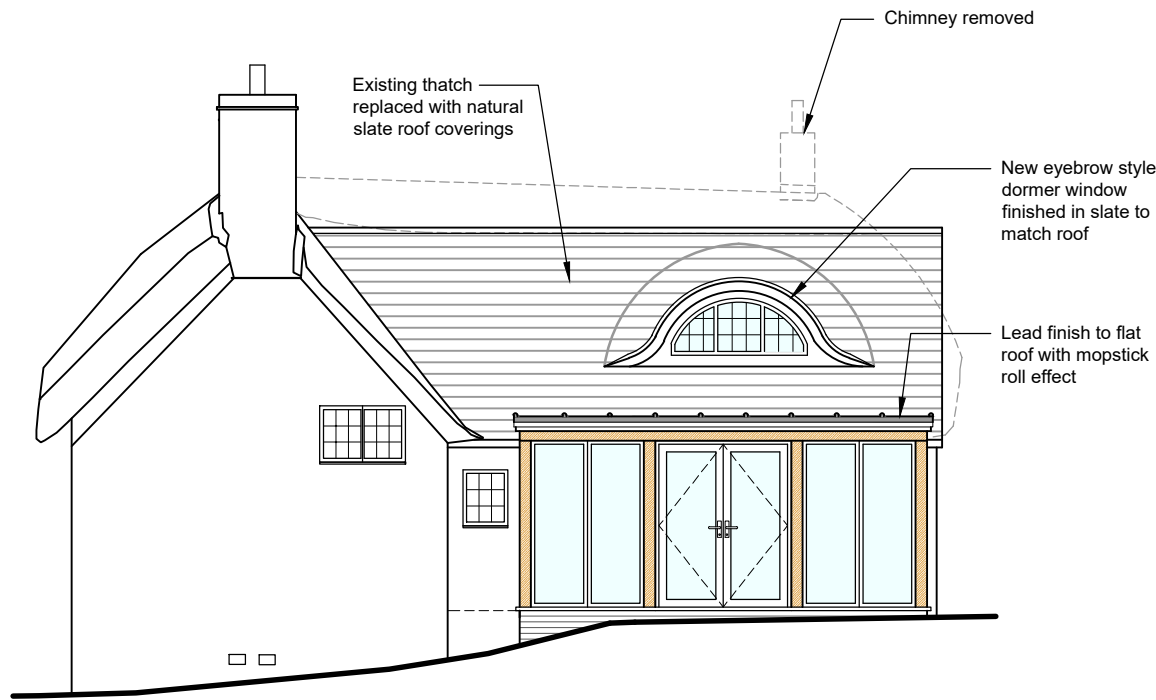

PROPOSED SIDE ELEVATION (south)
Scale 1:100




EXAMPLE PHOTOGRAPH OF EYEBROW DORMER CONSTRUCTION (1 of 2)
Scale - N.T.S



EXAMPLE PHOTOGRAPH OF EYEBROW DORMER CONSTRUCTION (2 of 2)
Scale - N.T.S



EXAMPLE PHOTOGRAPH OF EYEBROW DORMER FINISHED IN SLATE
Scale - N.T.S

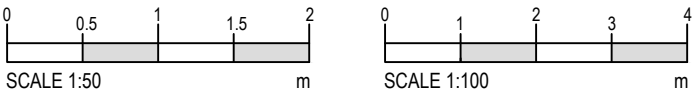

JOB TITLE Rear Thatched Roof Replaced With Slate, Existing Flat Roof Replaced With New Pitched Roof, New Single Storey Oak Framed Extension, and Replacement Garage Building at Ash Tree Cottage, Easton Royal, Marlborough, Wiltshire, SN9 5LZ		DRAWING NUMBER Ash Tree Cottage - Proposed - 05			REV	
DRAWING TITLE Indicative Drawing Showing Eyebrow Dormer Construction		REVISIONS				
		SCALE As Indicated	DATE April 26	DRAWN BY AJA	PAPER SIZE A2	JOB No. 1515



Ground Floor
6 Pelhams Court
Marlborough
Wiltshire SN8 2AG

T. 01672 518 278
E. info@tuttlearchserv.co.uk
facebook.com/tuttlearchserv
W. tuttlearchserv.co.uk