


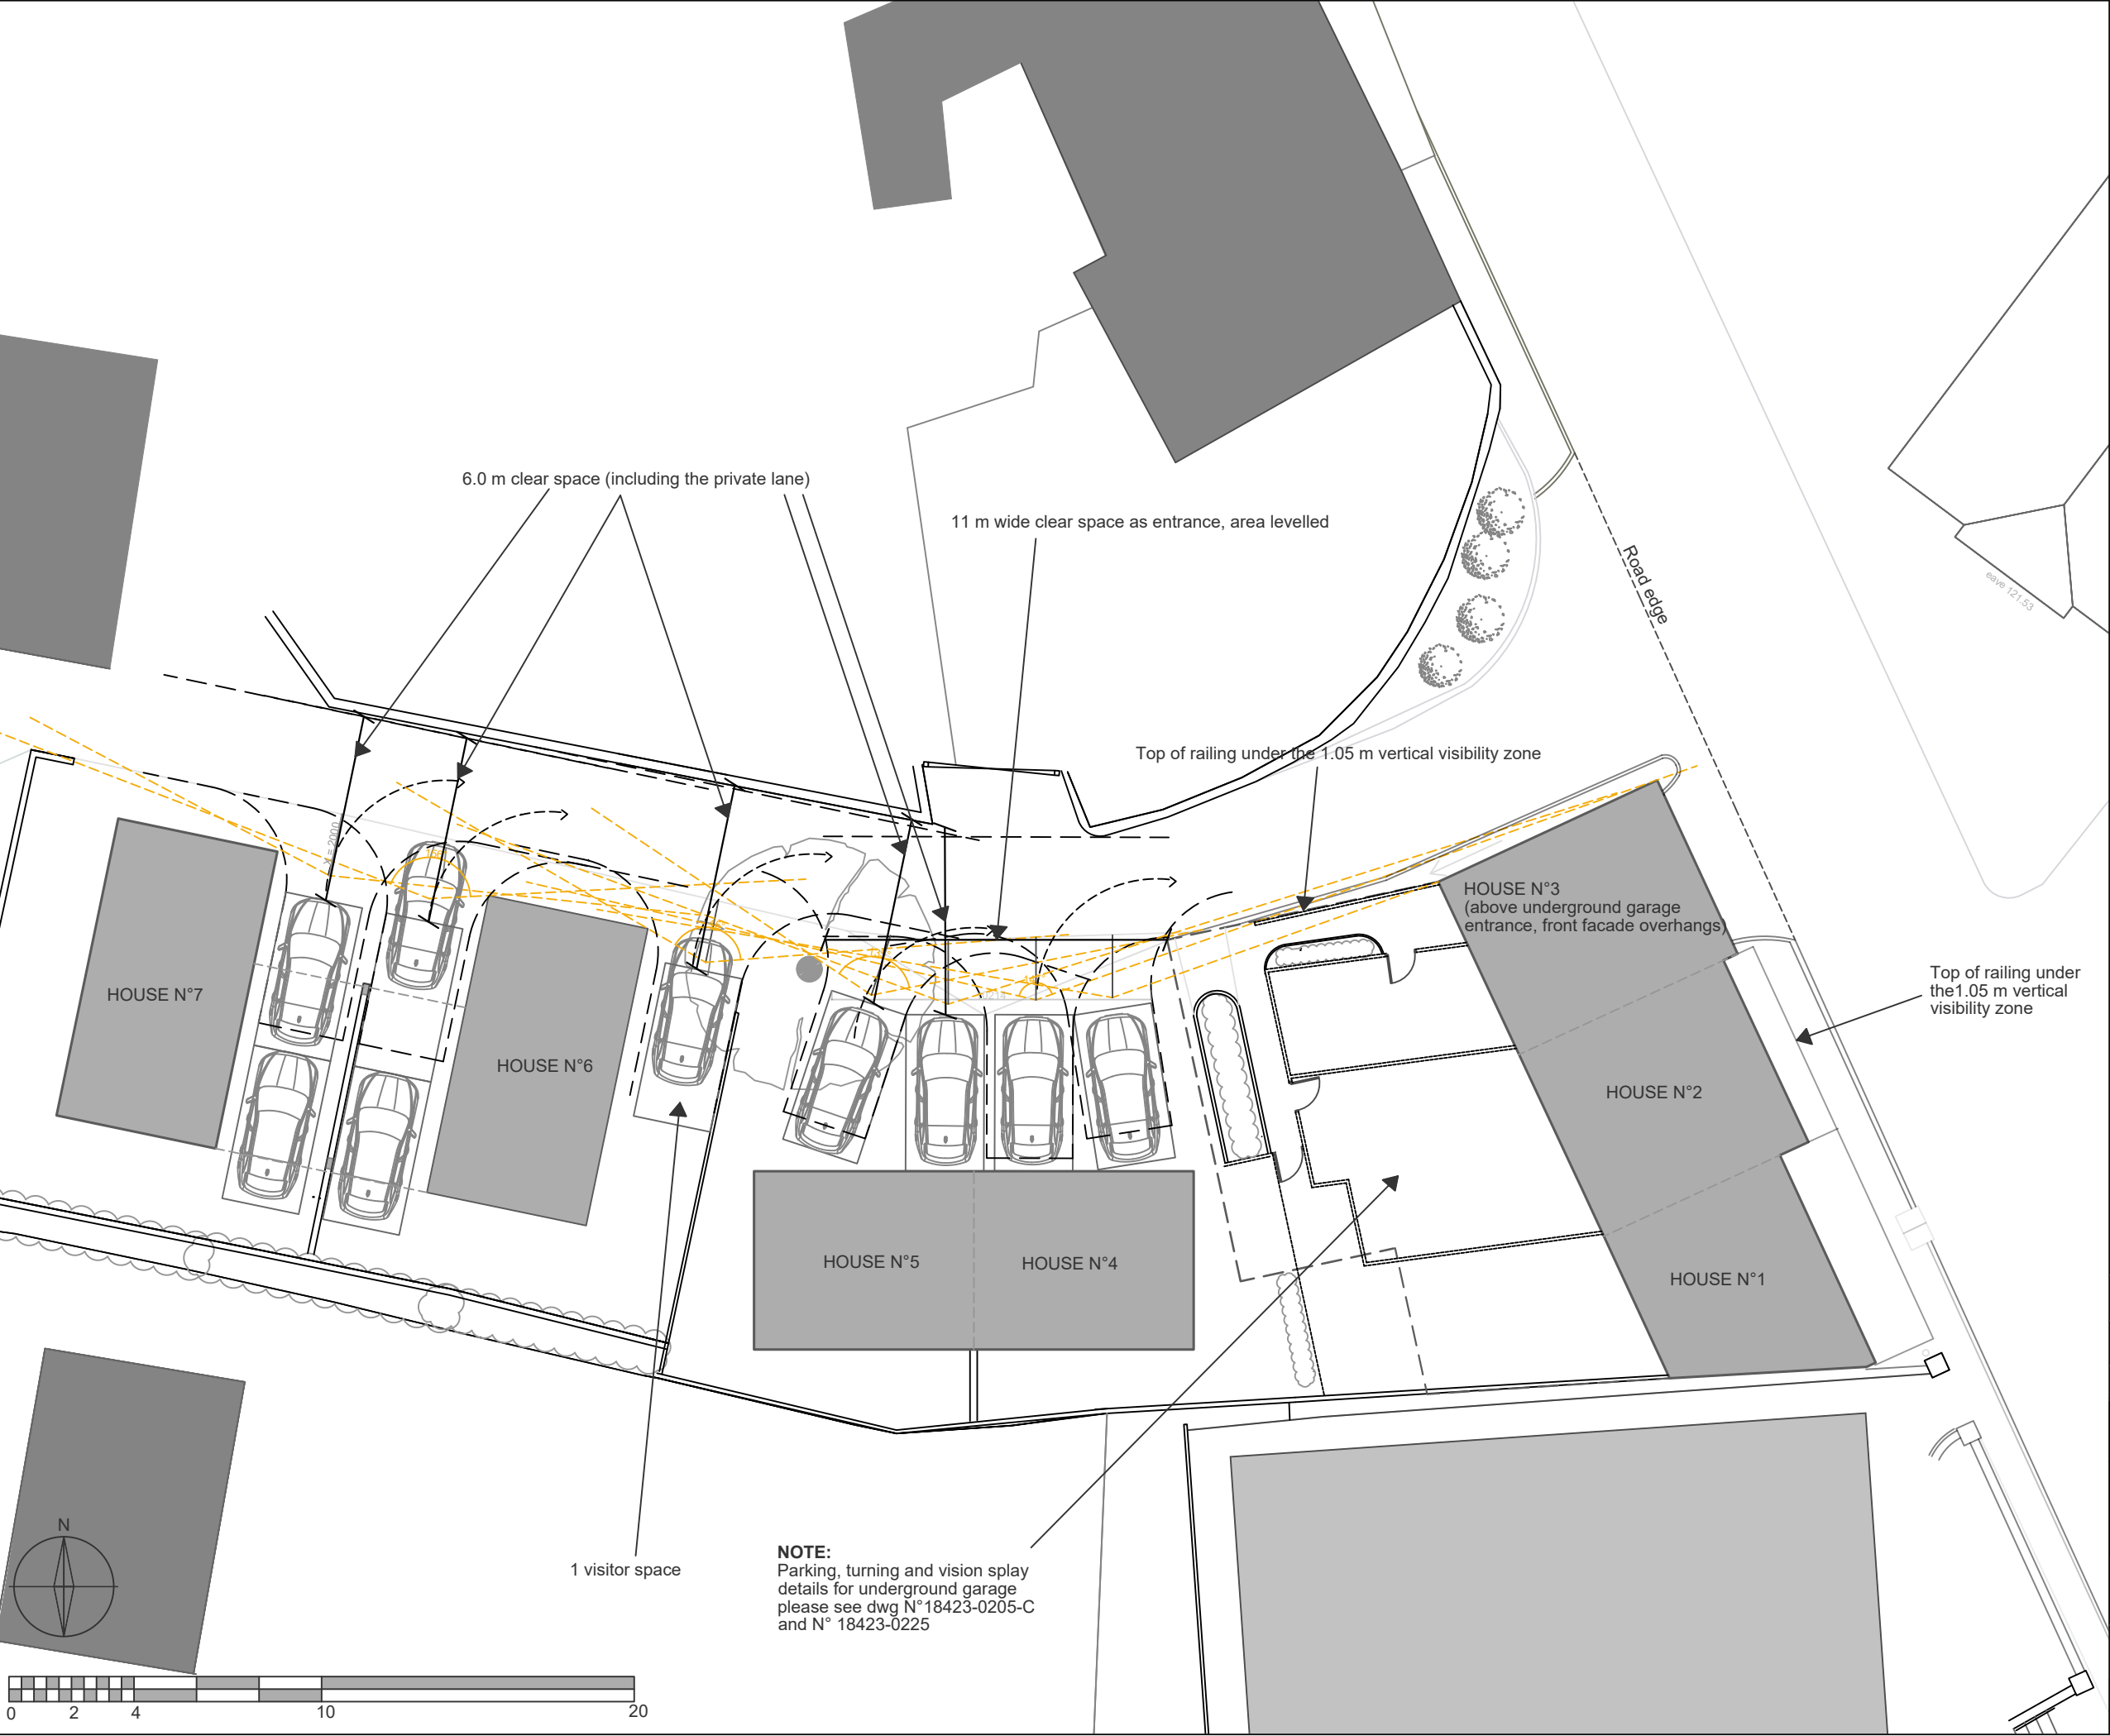

NOTES
DO NOT SCALE
Drawing for planning purposes only
All dimensions to be checked on site.

Revision: C	Presentation changed, notes added	Date: June 2026
Revision: B	Underground garage entrance adjusted	Date: April 2026
Revision: A	House N°3 is shown	Date: Feb. 2026

Tisbury Motors, High Street,
Tisbury, Wiltshire, SP3 6HF

Parking and turning
plan

Scale: 1:200 @ A3	Drawn by: AS	Date: Jan. 2026
	Drawing Number: 18423-0219-C	Revision: C

H
A

B
S

Historic Building
Advisory Service