


The Dell - Block Plans Proposed

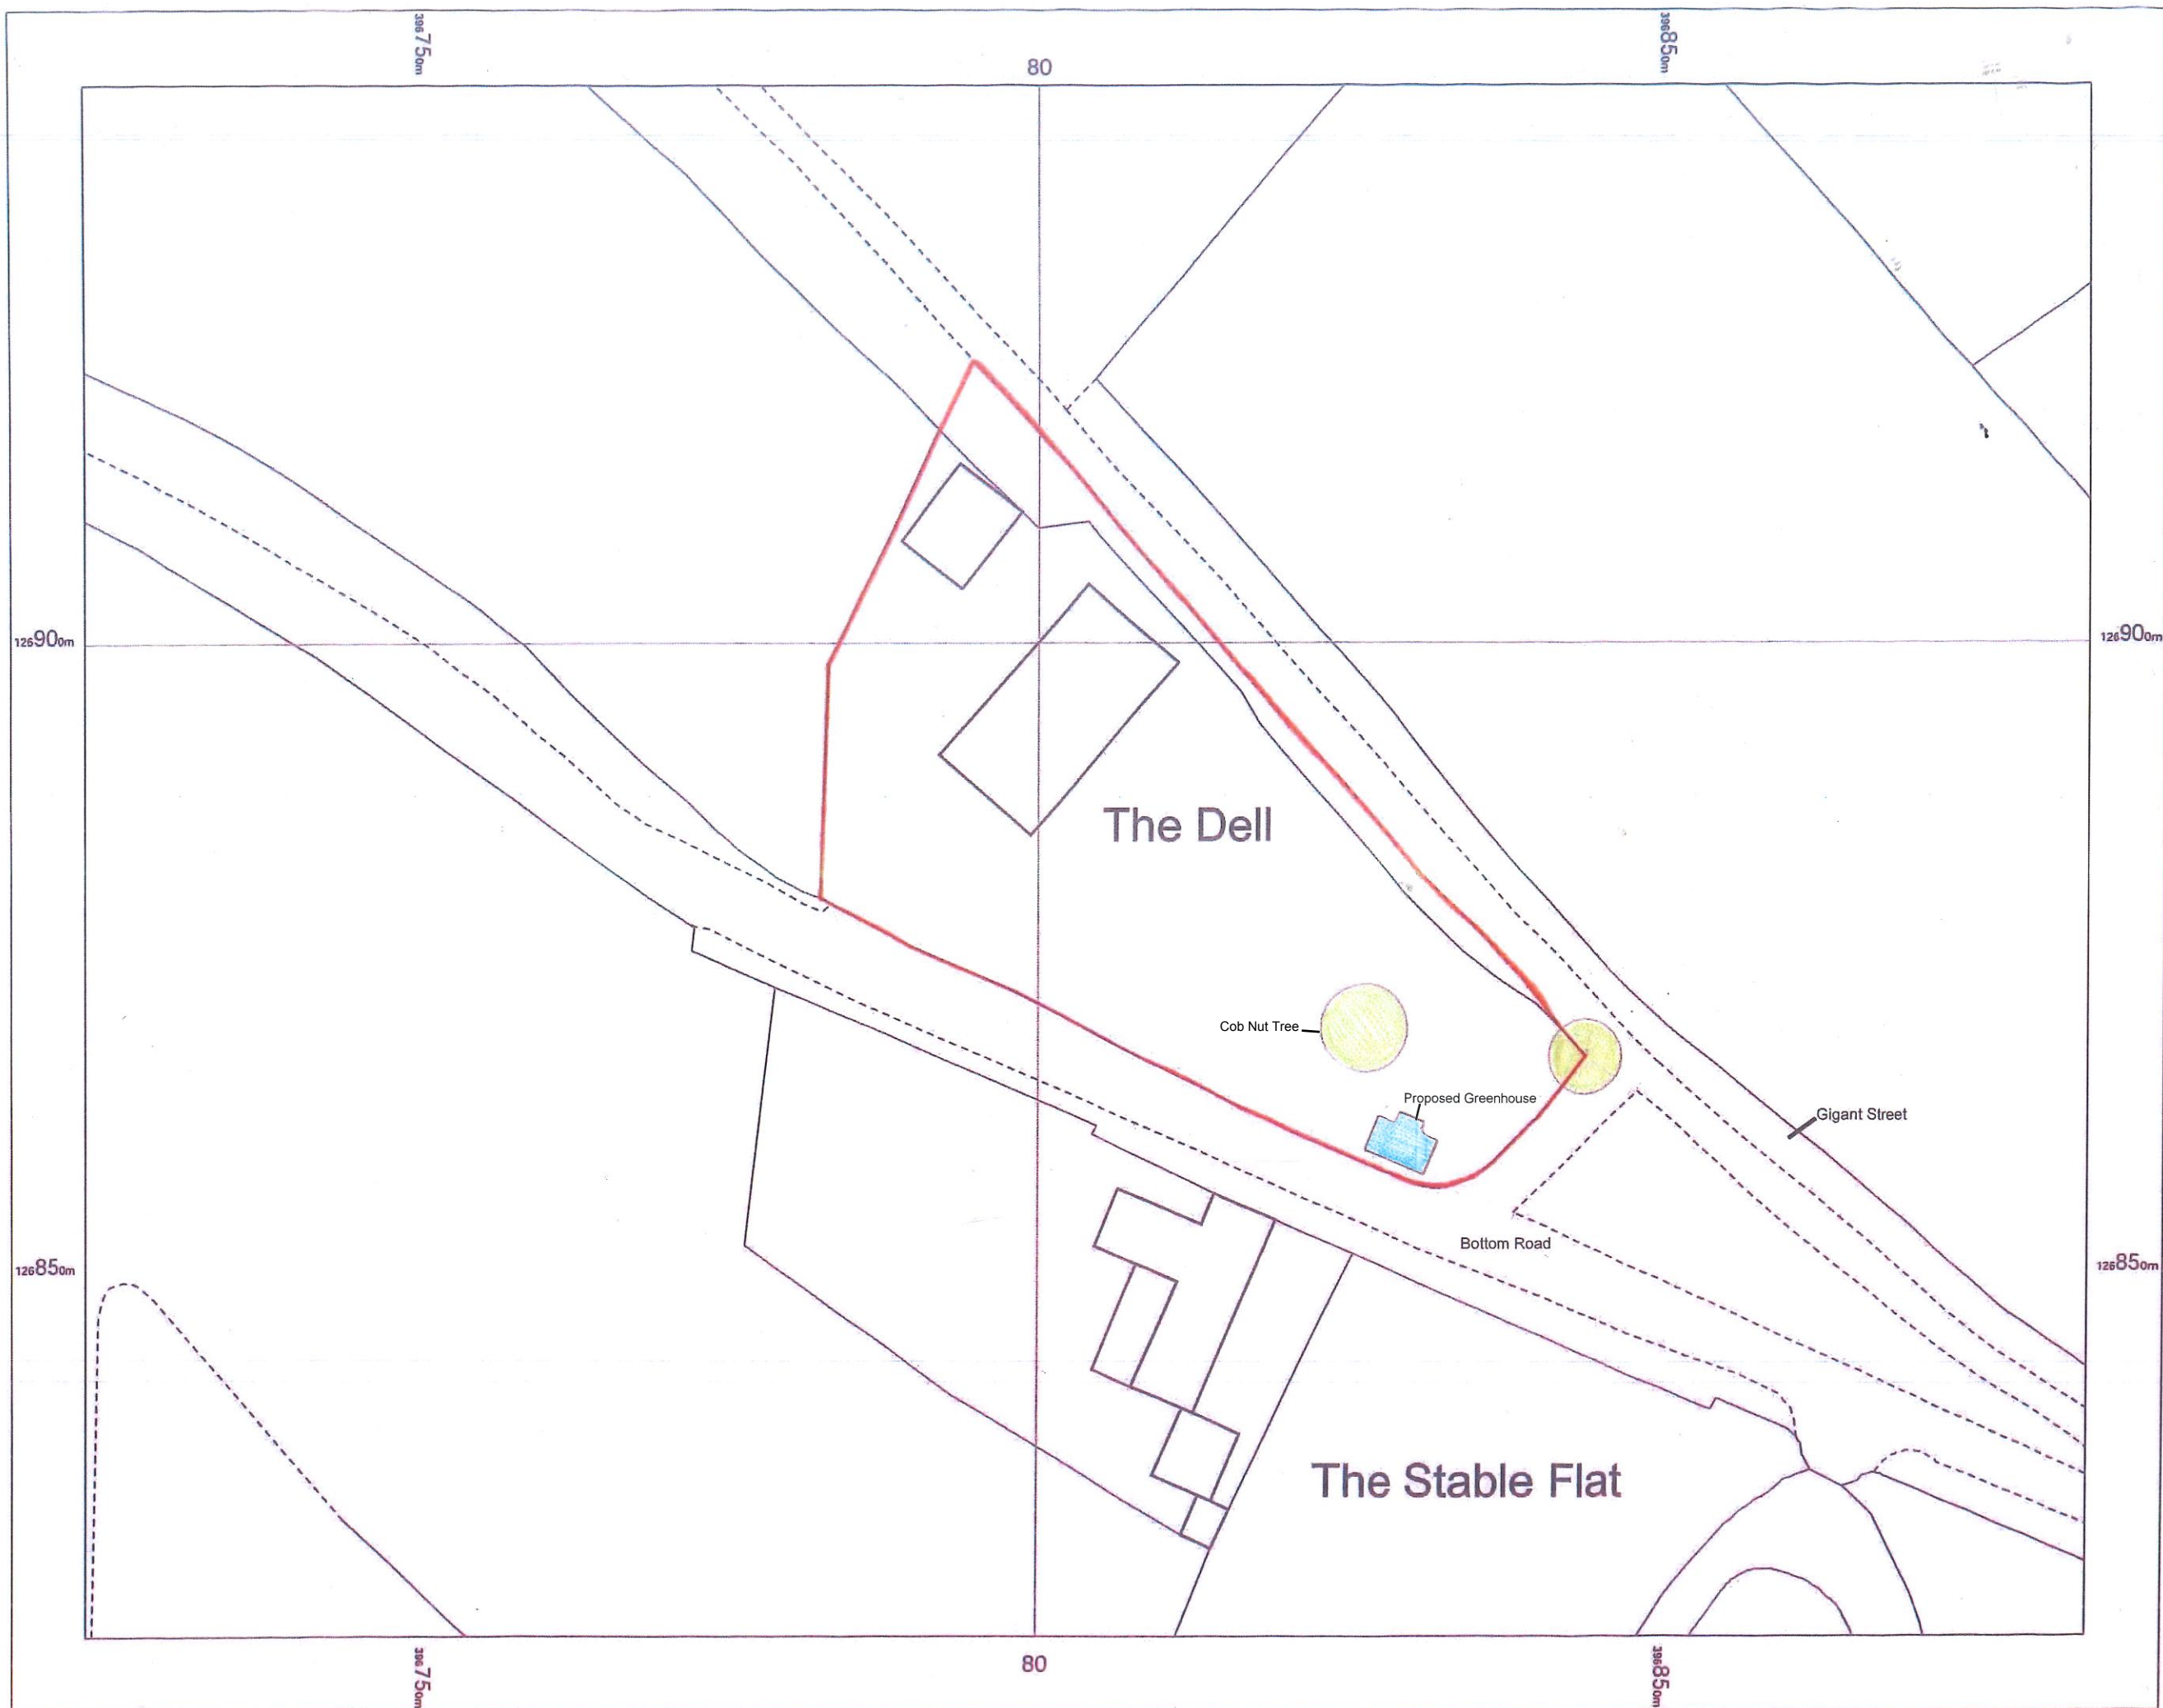

The Dell
Salisbury,
Swallowcliffe,
Wiltshire
SP3 5PF



OS MasterMap 1250/2500/10000
scale
Tuesday, March 24, 2026, 10:
LAT-01269805
www.latitudemaps.co.uk

1:500 scale print at A3, Centre:
396804 E, 126883 N

©Crown Copyright Ordnance
Survey, Licence no. AC0000806982



LATITUDE
MAPPING