

Do not scale from this drawing.

All dimensions are in millimeters unless noted otherwise.

Any surveyed information incorporated on this drawing cannot be guaranteed as accurate, all measurements to be taken on site. Any discrepancies to be reported prior to proceeding.

This drawing is to be read in conjunction with all the relevant consultants, suppliers and manufacturers drawings and information.




01856 898 022
www.UKPlanningMaps.com



Produced on 09 February 2026 from the Ordnance Survey National Geographic Database and incorporating surveyed revision available at this date.
This map shows the area bounded by 412407 125974,412549 125974,412549 126116,412407 126116,412407 125974
Crown copyright and database rights 2026 OS 100054135. Supplied by copla ltd trading as UKPlanningMaps.com a licensed Ordnance Survey partner (OS 100054135).
Data licence expires 09 February 2027. Unique plan reference: v2g//1374285/1841532

Proposed Location Plan
Scale 1:1250 @ A3

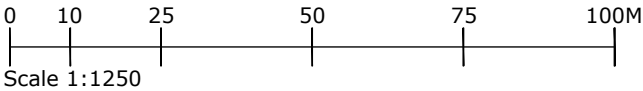

Rev:



The Studio
35 Lower Road Salisbury SP2 9NB

Client:
Mr & Mrs Debenham

Project:
Raised Chimney & New French Doors
At:
Crossways Barbers Lane Homington
Salisbury Wiltshire SP5 4NG

Drawing:
Proposed Location Plan

Scale:
1:1250 @ A3

Date:
01.06.2026

Drawing No:
PL - 08