


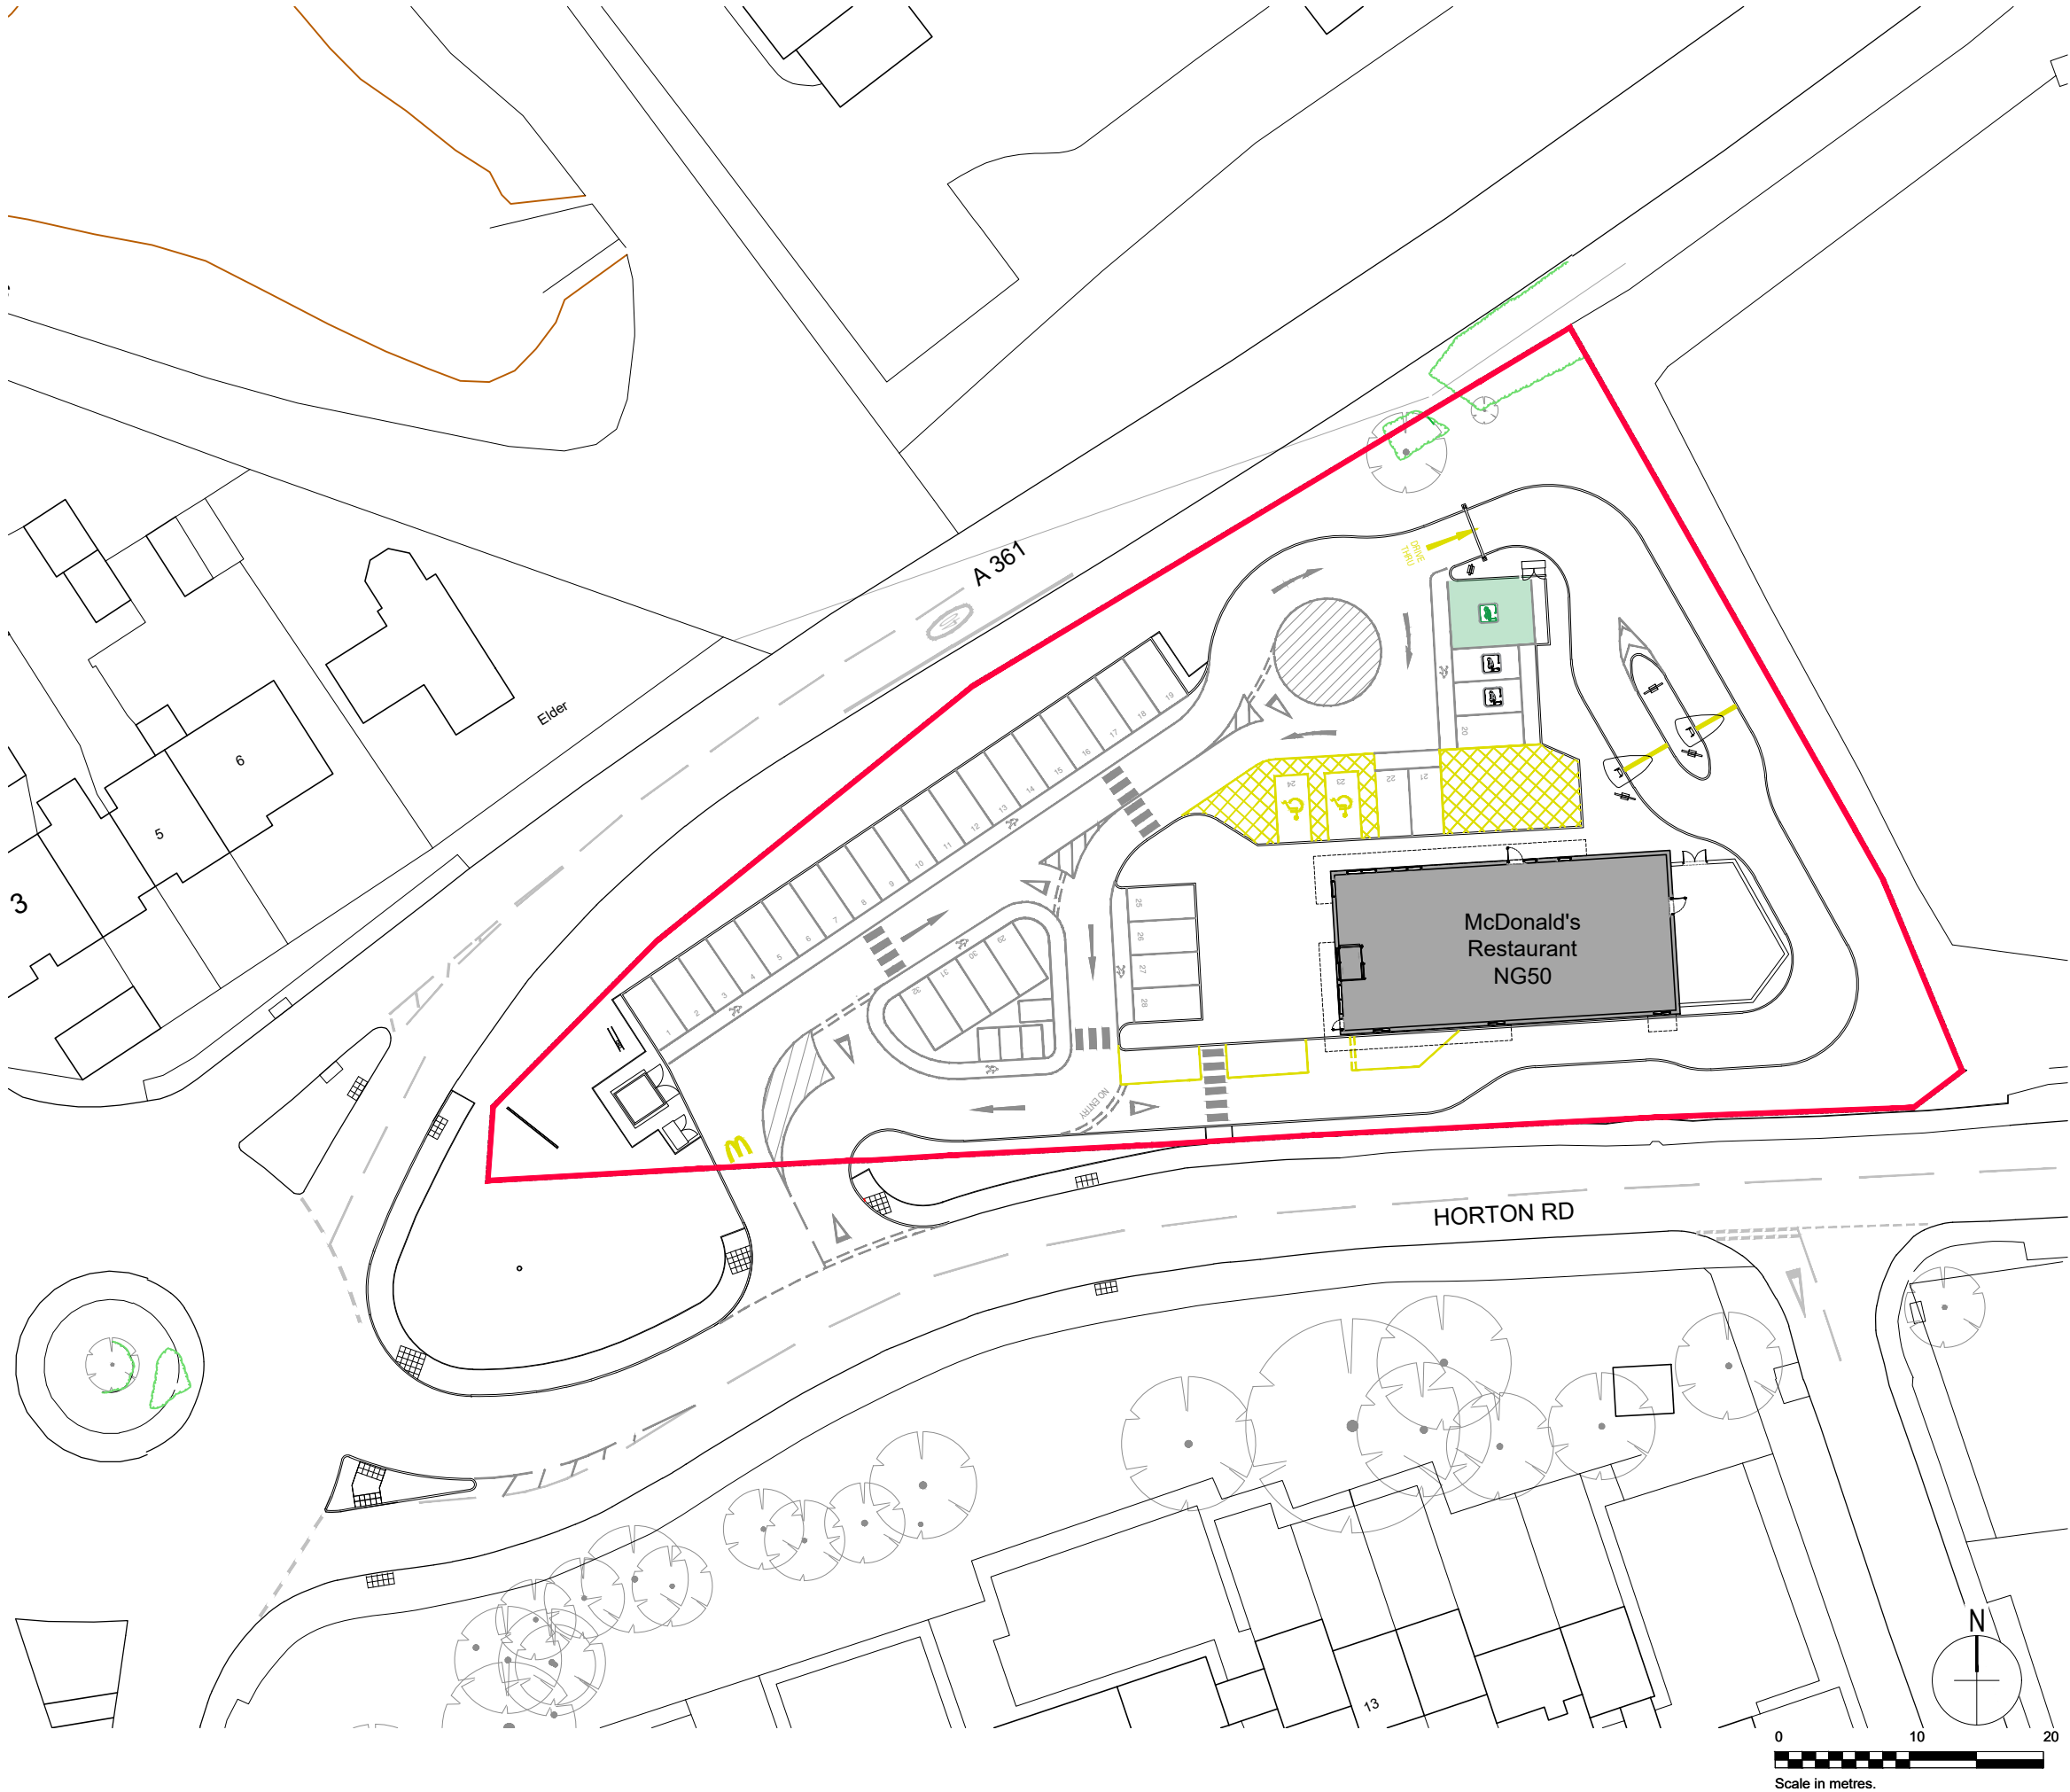

Notes:
All drawings to be read in conjunction with all other drawings as noted on issue sheet.

Application Boundary

PARKING SCHEDULE	
TYPE	No.
GENERAL	30
ACCESSIBLE	02
GRILL / RESERVE	02
EV (incl. 1No. Accessible)	03
TOTAL	37

4 NO. MOTORCYCLE BAYS

REV.	DATE	DRAWING REVISIONS	BY	CHECKED
E	14.04.26	Application boundary updated.	JK	
D	19.02.26	Updated to co-ordinate with latest consultants drawings.	JK	
C	10.12.25	Layout updated to the latest SK drawings & ADL comments.	BV	
B	17.11.25	Banner relocated, Car Park updated	GFS	-
A	14.11.25	Base layout updated to Latest DWG 2 Approved SK04L	GFS	-

GENERAL NOTES:
All works are to be undertaken in accordance with the Building Regulations and the latest British Standards.
All proprietary materials and products are to be used strictly in accordance with the manufacturer's recommendations.
All dimensions to be checked on site prior to construction.
All risks assessed to comply with the designer's responsibility under the Construction (Design Management) Regulations 2015.

PROPOSED DEVELOPMENT AT	STORE No :-
Cannings Hill Garage, Horton Road	
DEVIZES SN10 2JG	ST 2029

ON BEHALF OF :-
McDonald's Restaurants Ltd

DRAWING TITLE :-
Block Plan

DRAWN BY GFS	CHECKED BY	DRAWING No. 9045-SA-2029-P002 E
SCALE & SIZE 1:500@A3	DATE NOV 2025	