



BUILDING 3

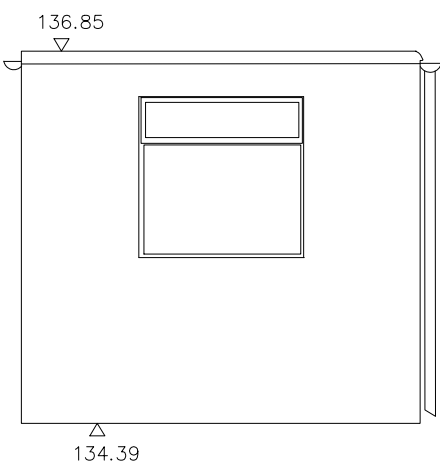


SOUTH EAST ELEVATION



NORTH EAST ELEVATION

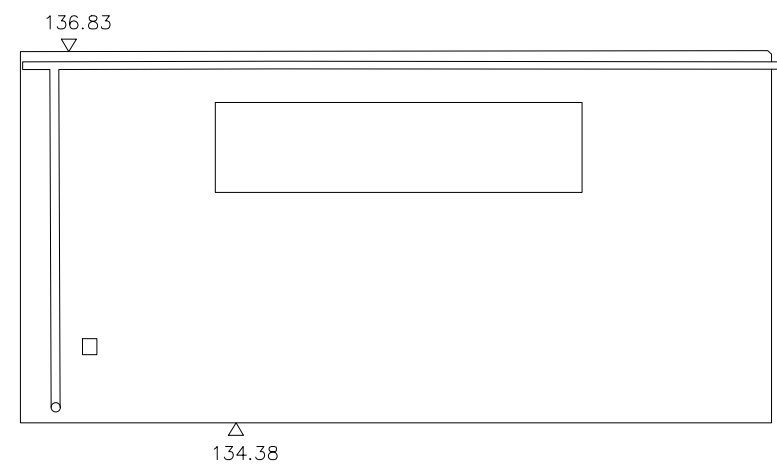


NORTH WEST ELEVATION

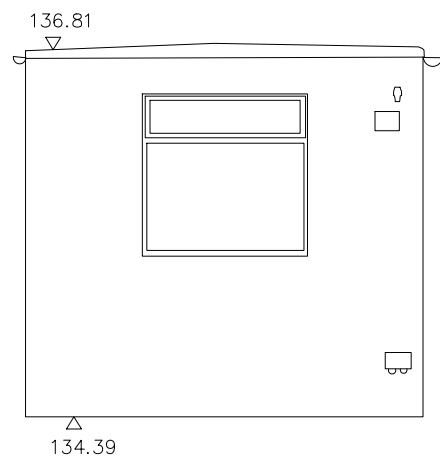


SOUTH WEST ELEVATION


BUILDING 2

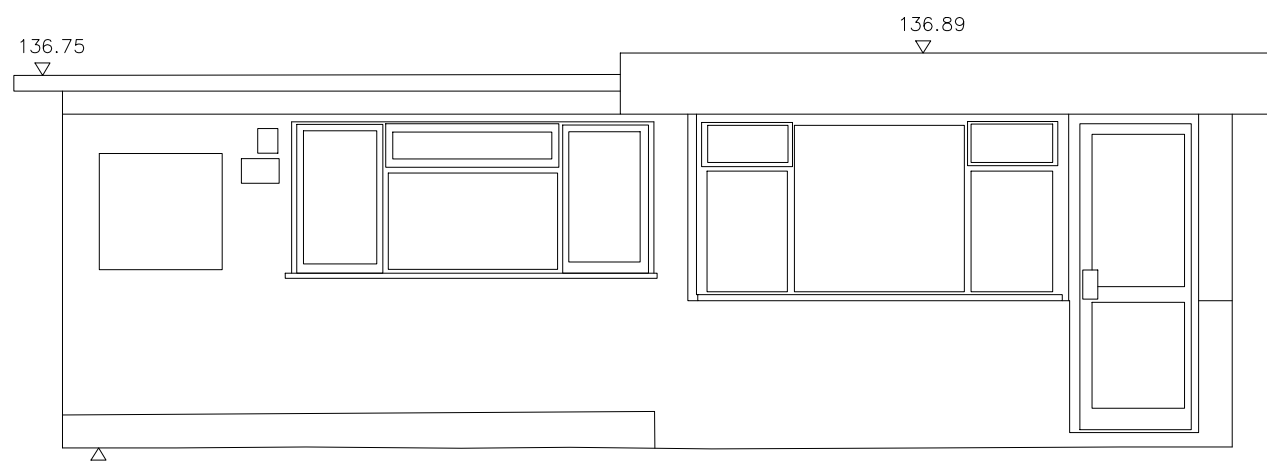


SOUTH EAST ELEVATION

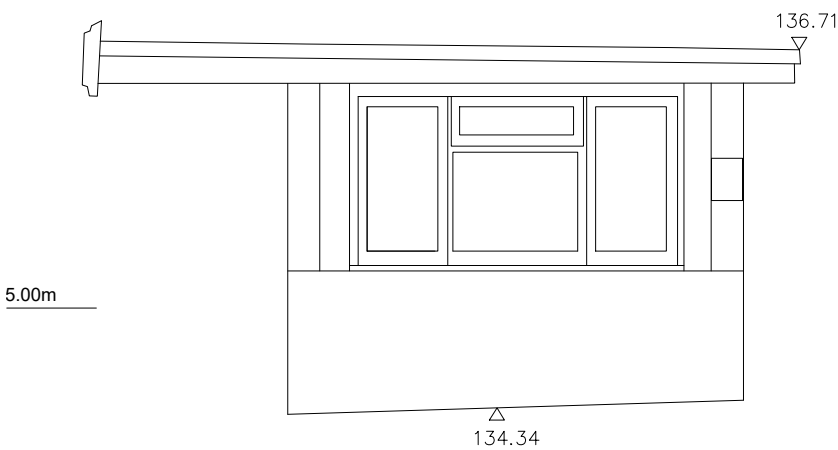


NORTH EAST ELEVATION

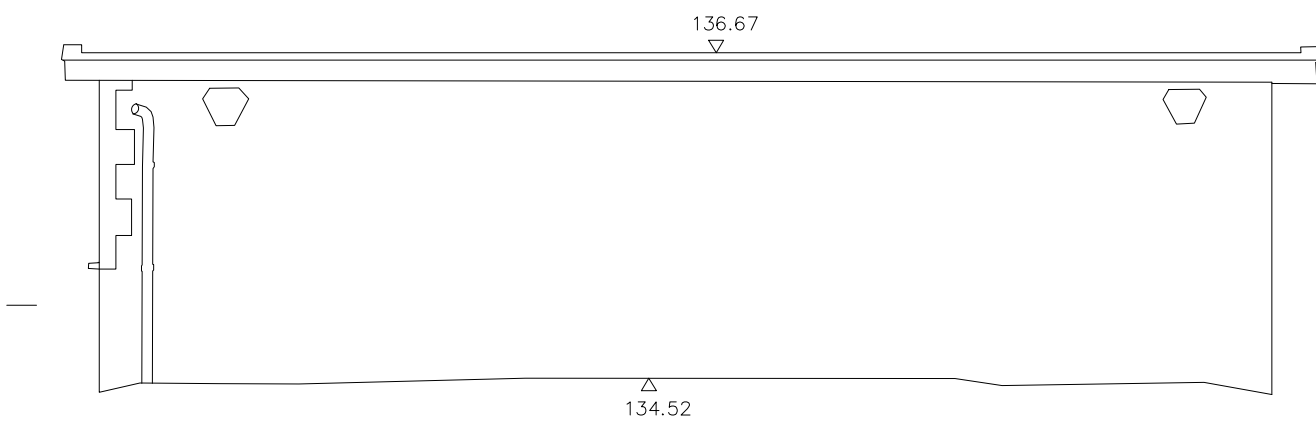

NORTH WEST ELEVATION

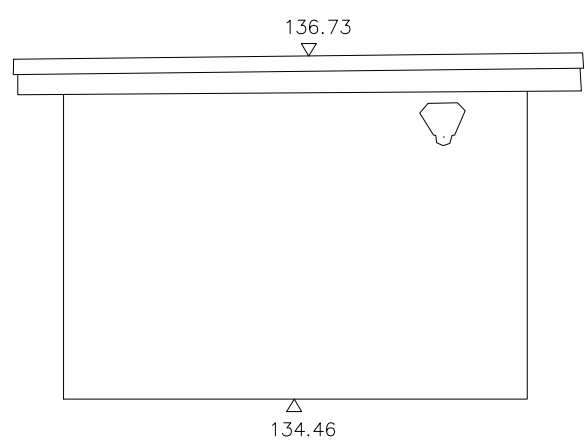

SOUTH WEST ELEVATION

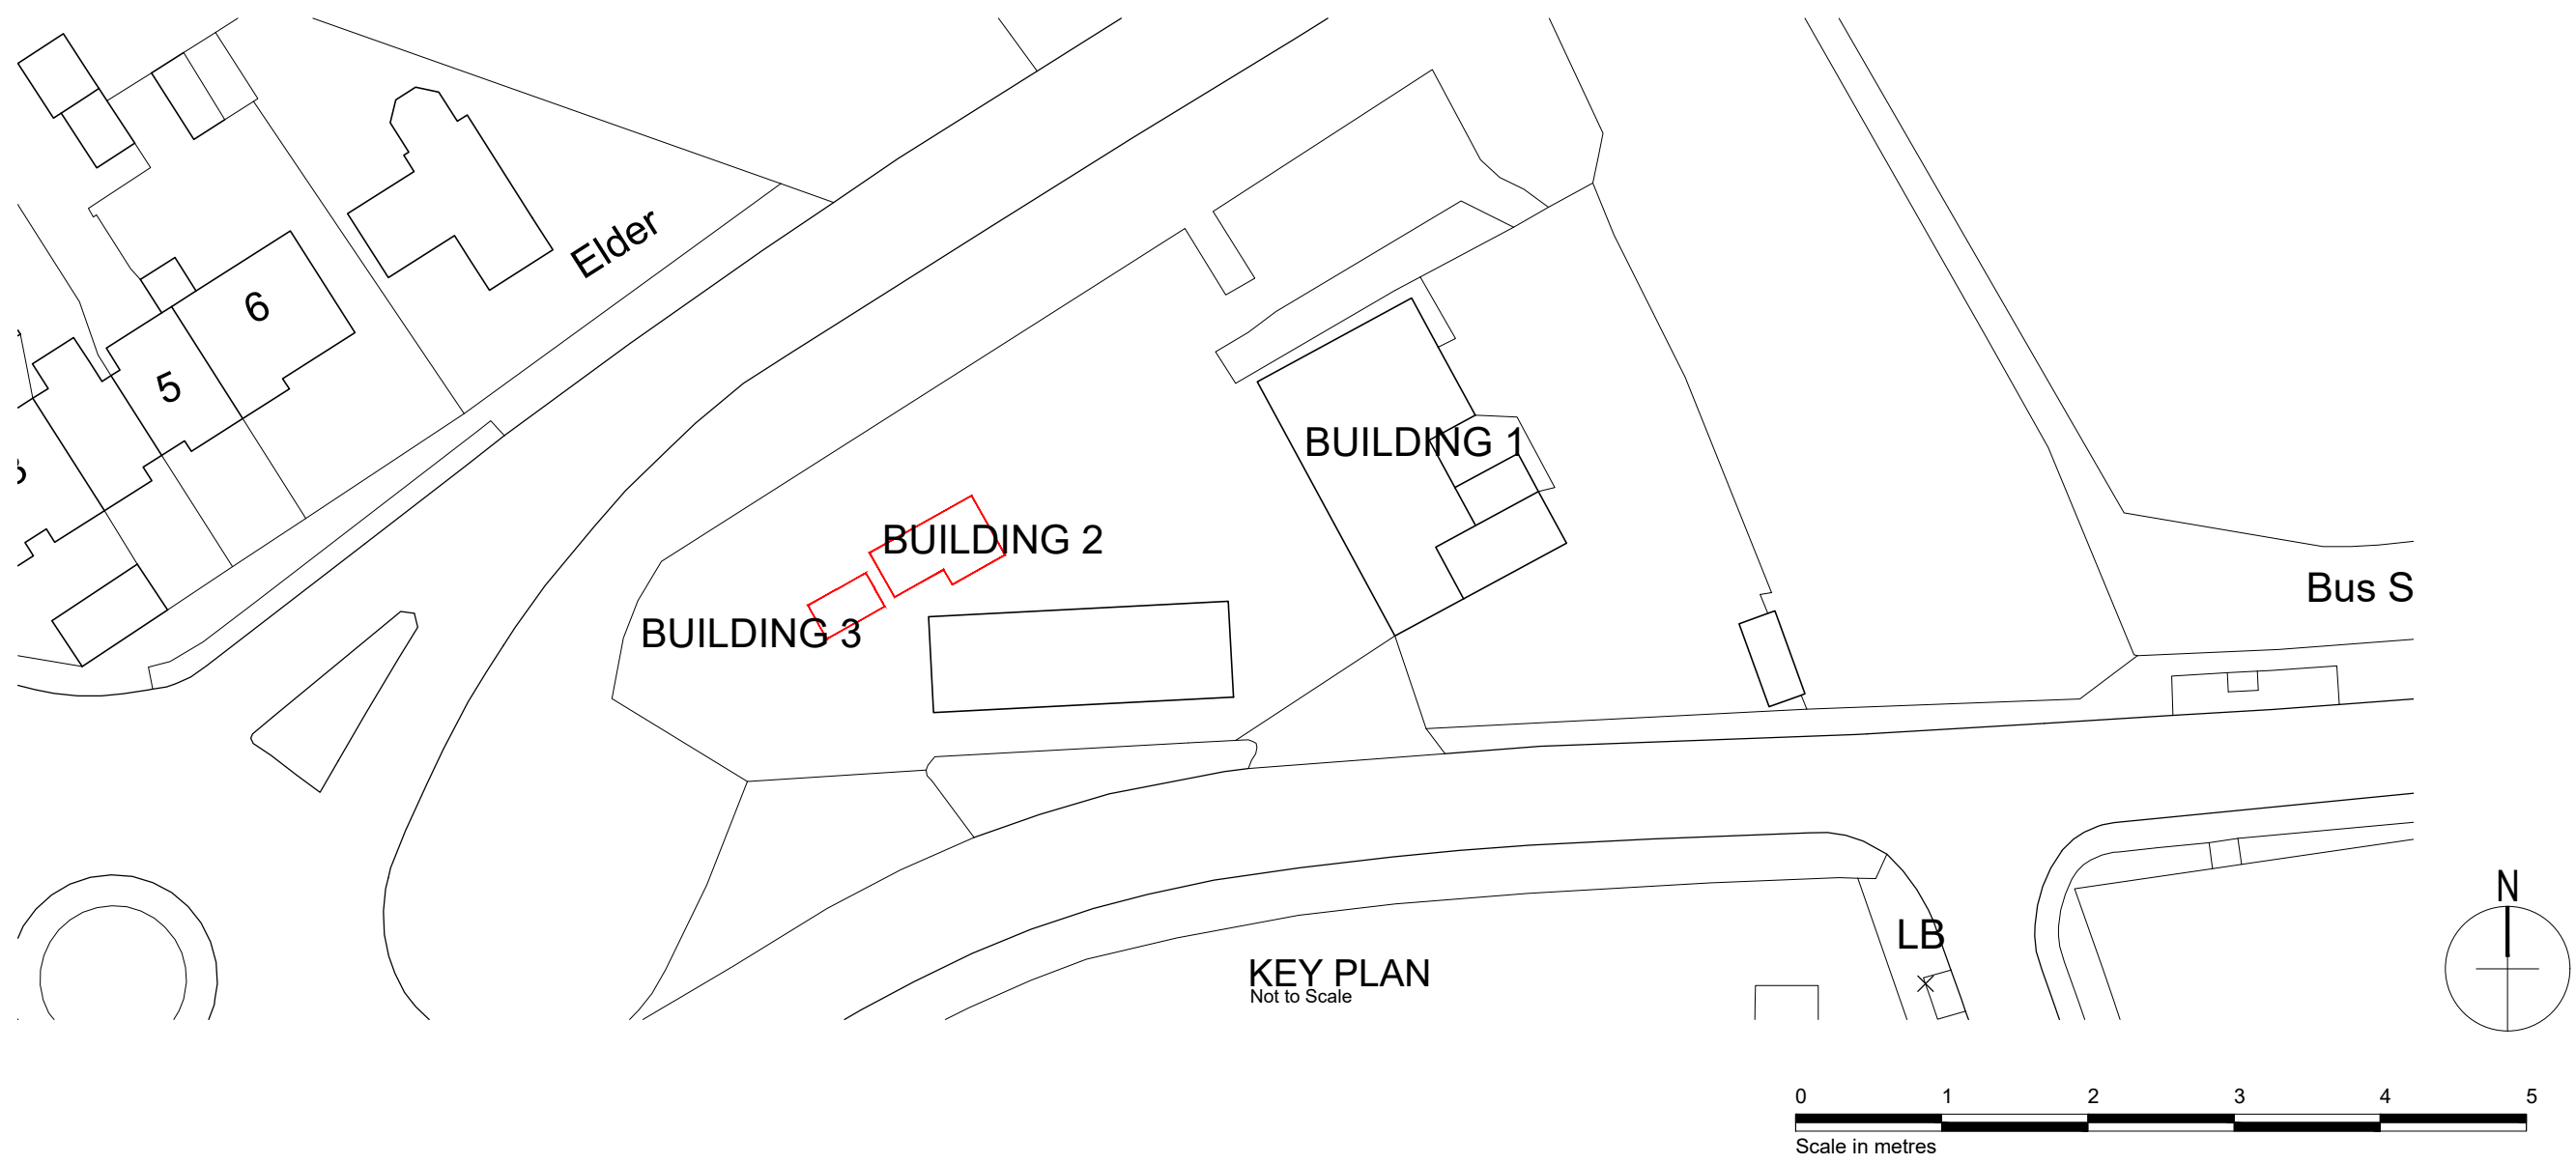

Notes:
All drawings to be read in conjunction with all other drawings as noted on issue sheet.