


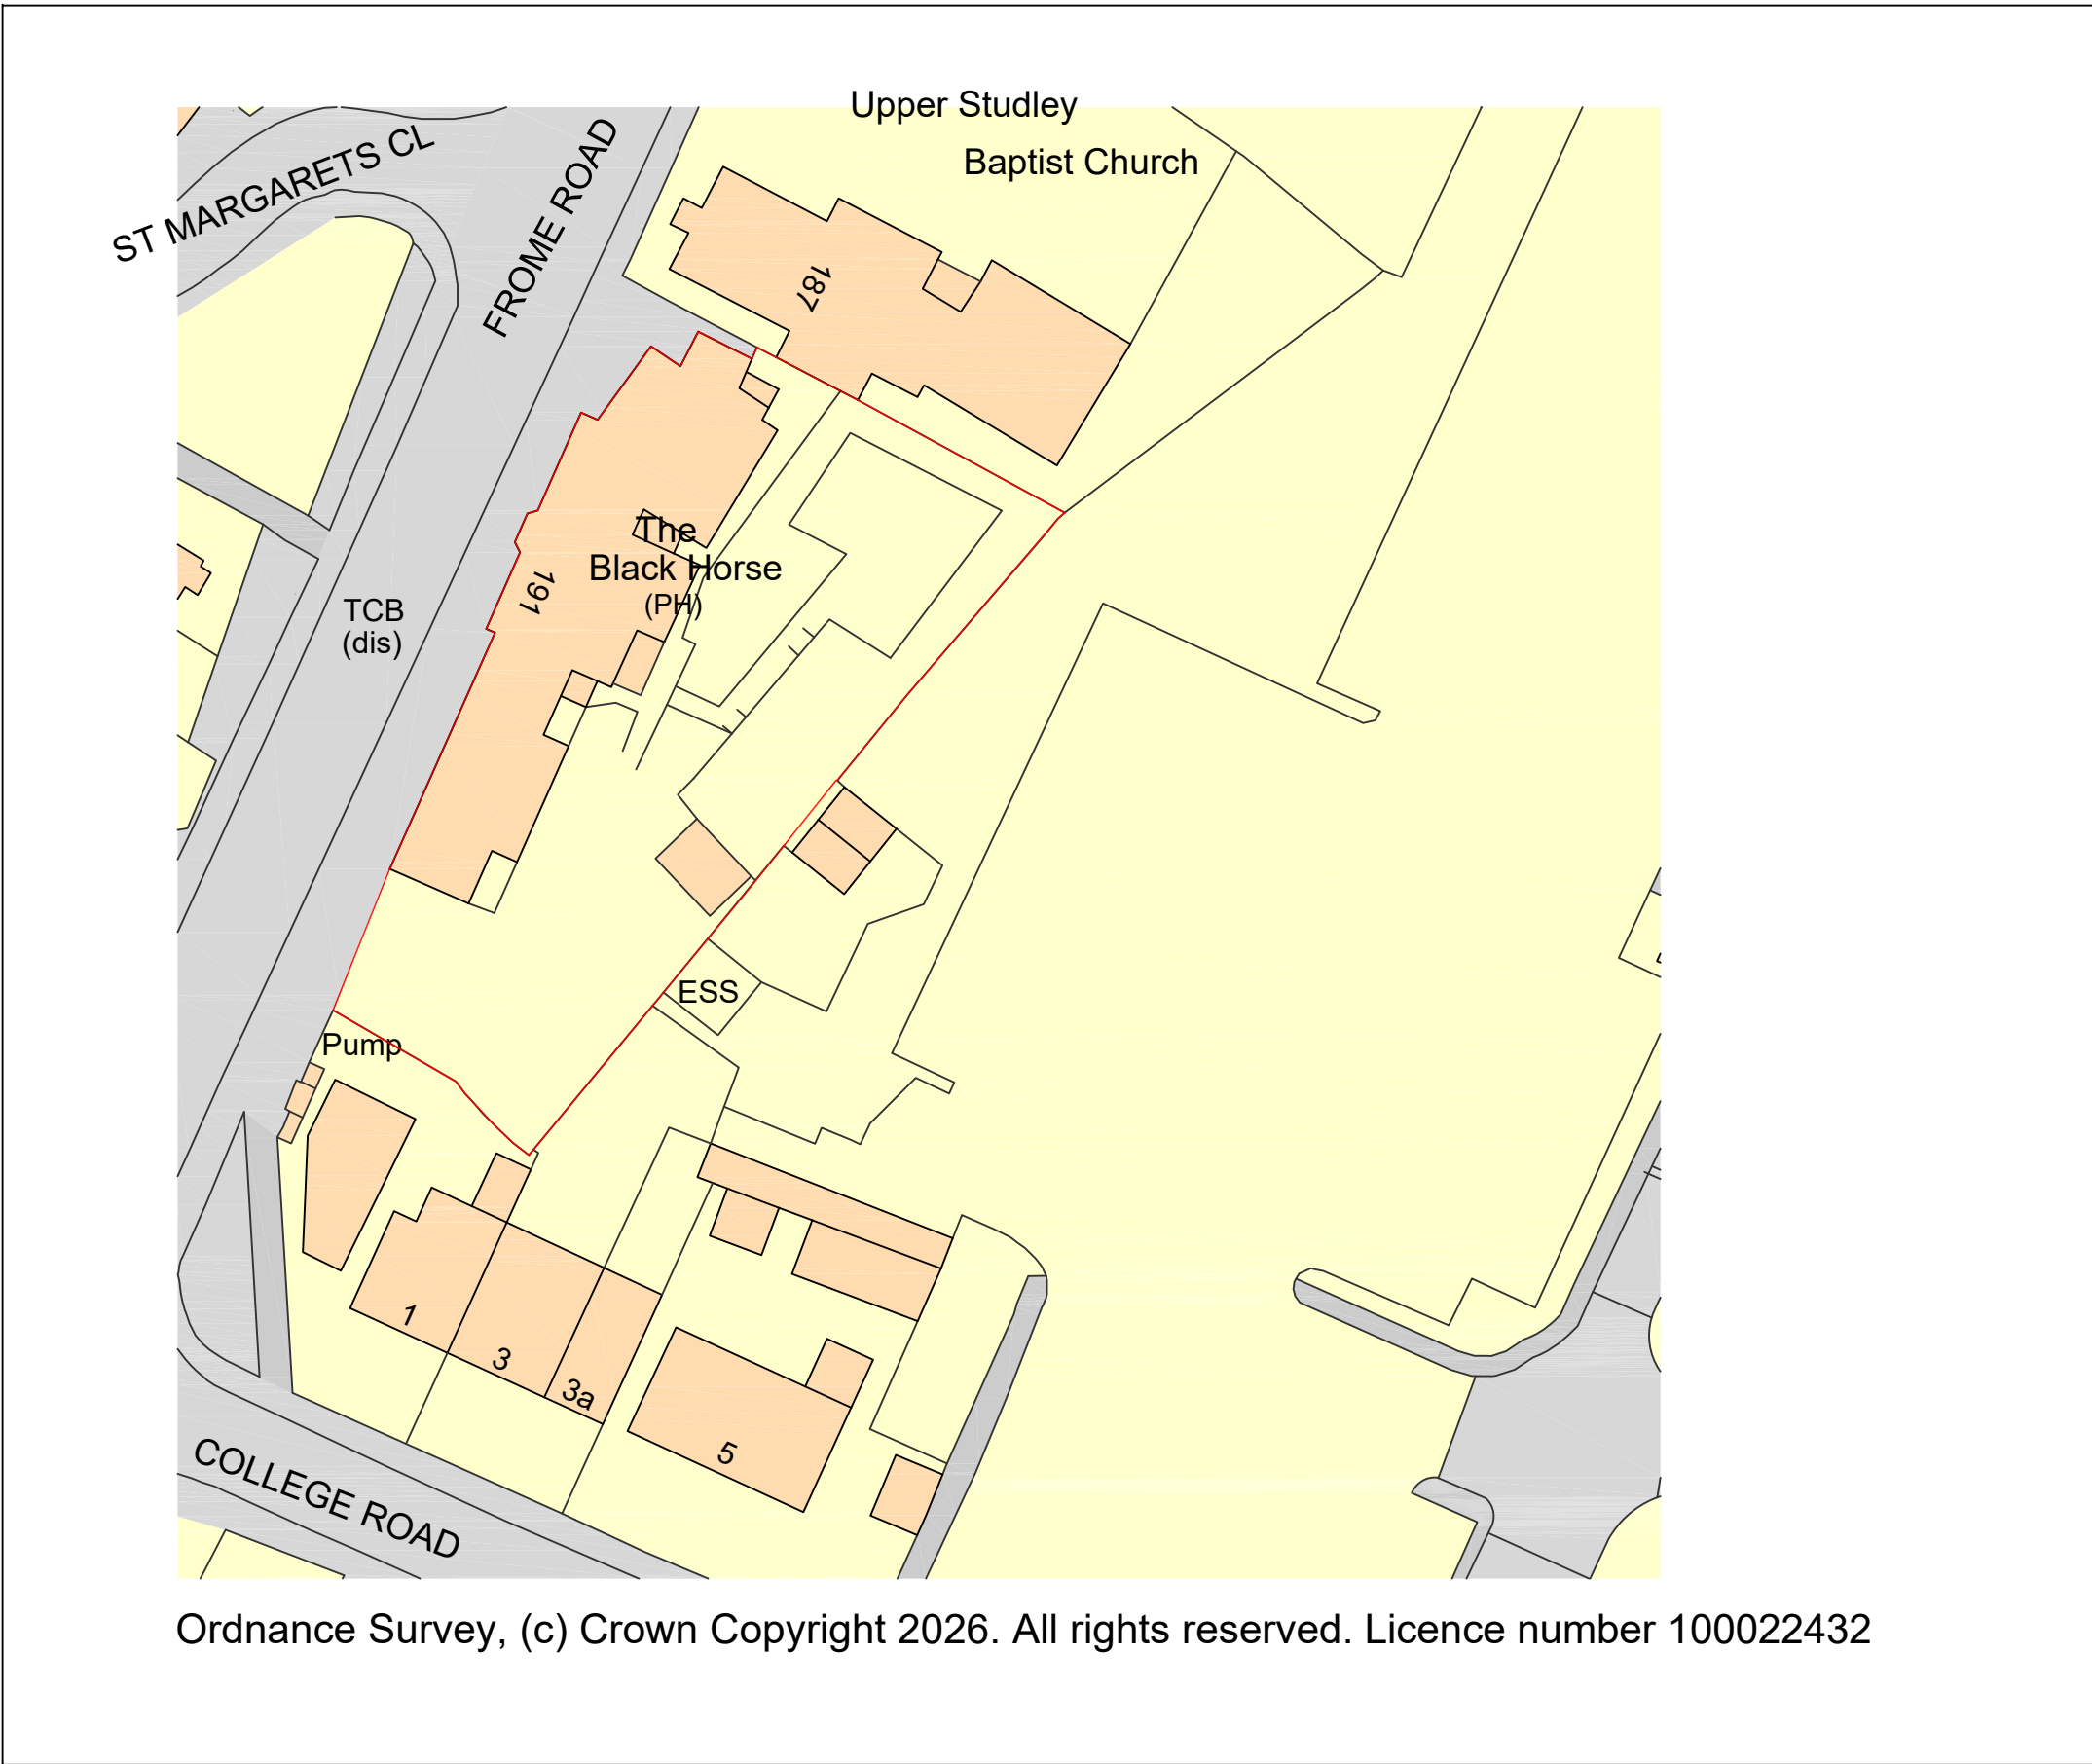


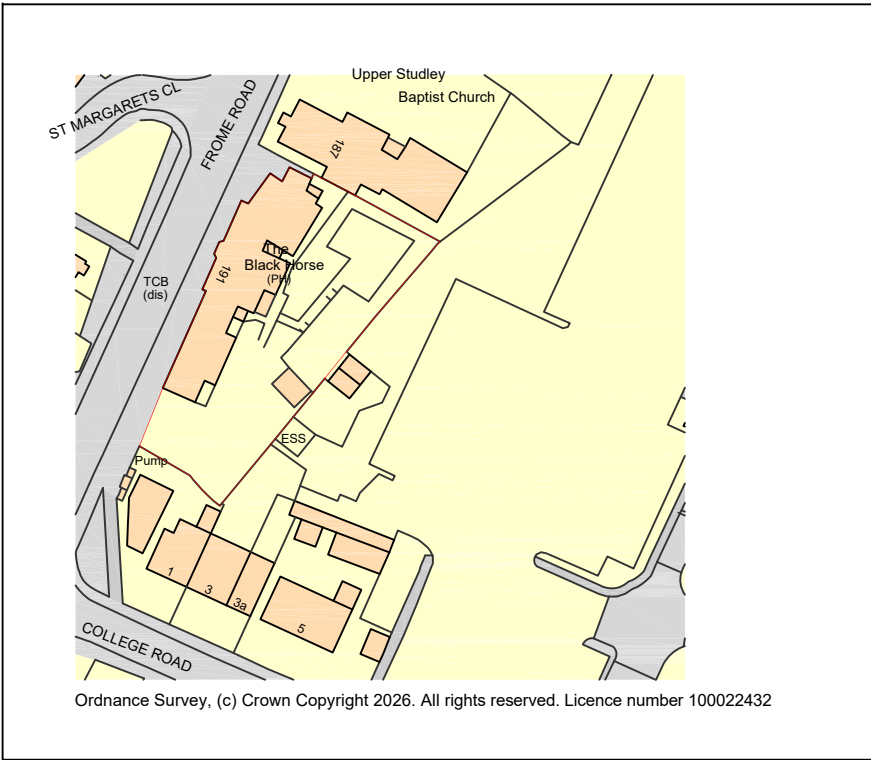




EXISTING BLOCK PLAN

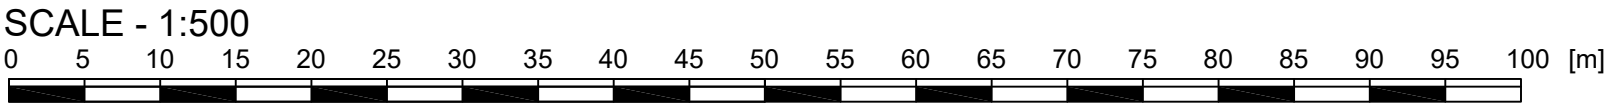


EXISTING LOCALITY PLAN

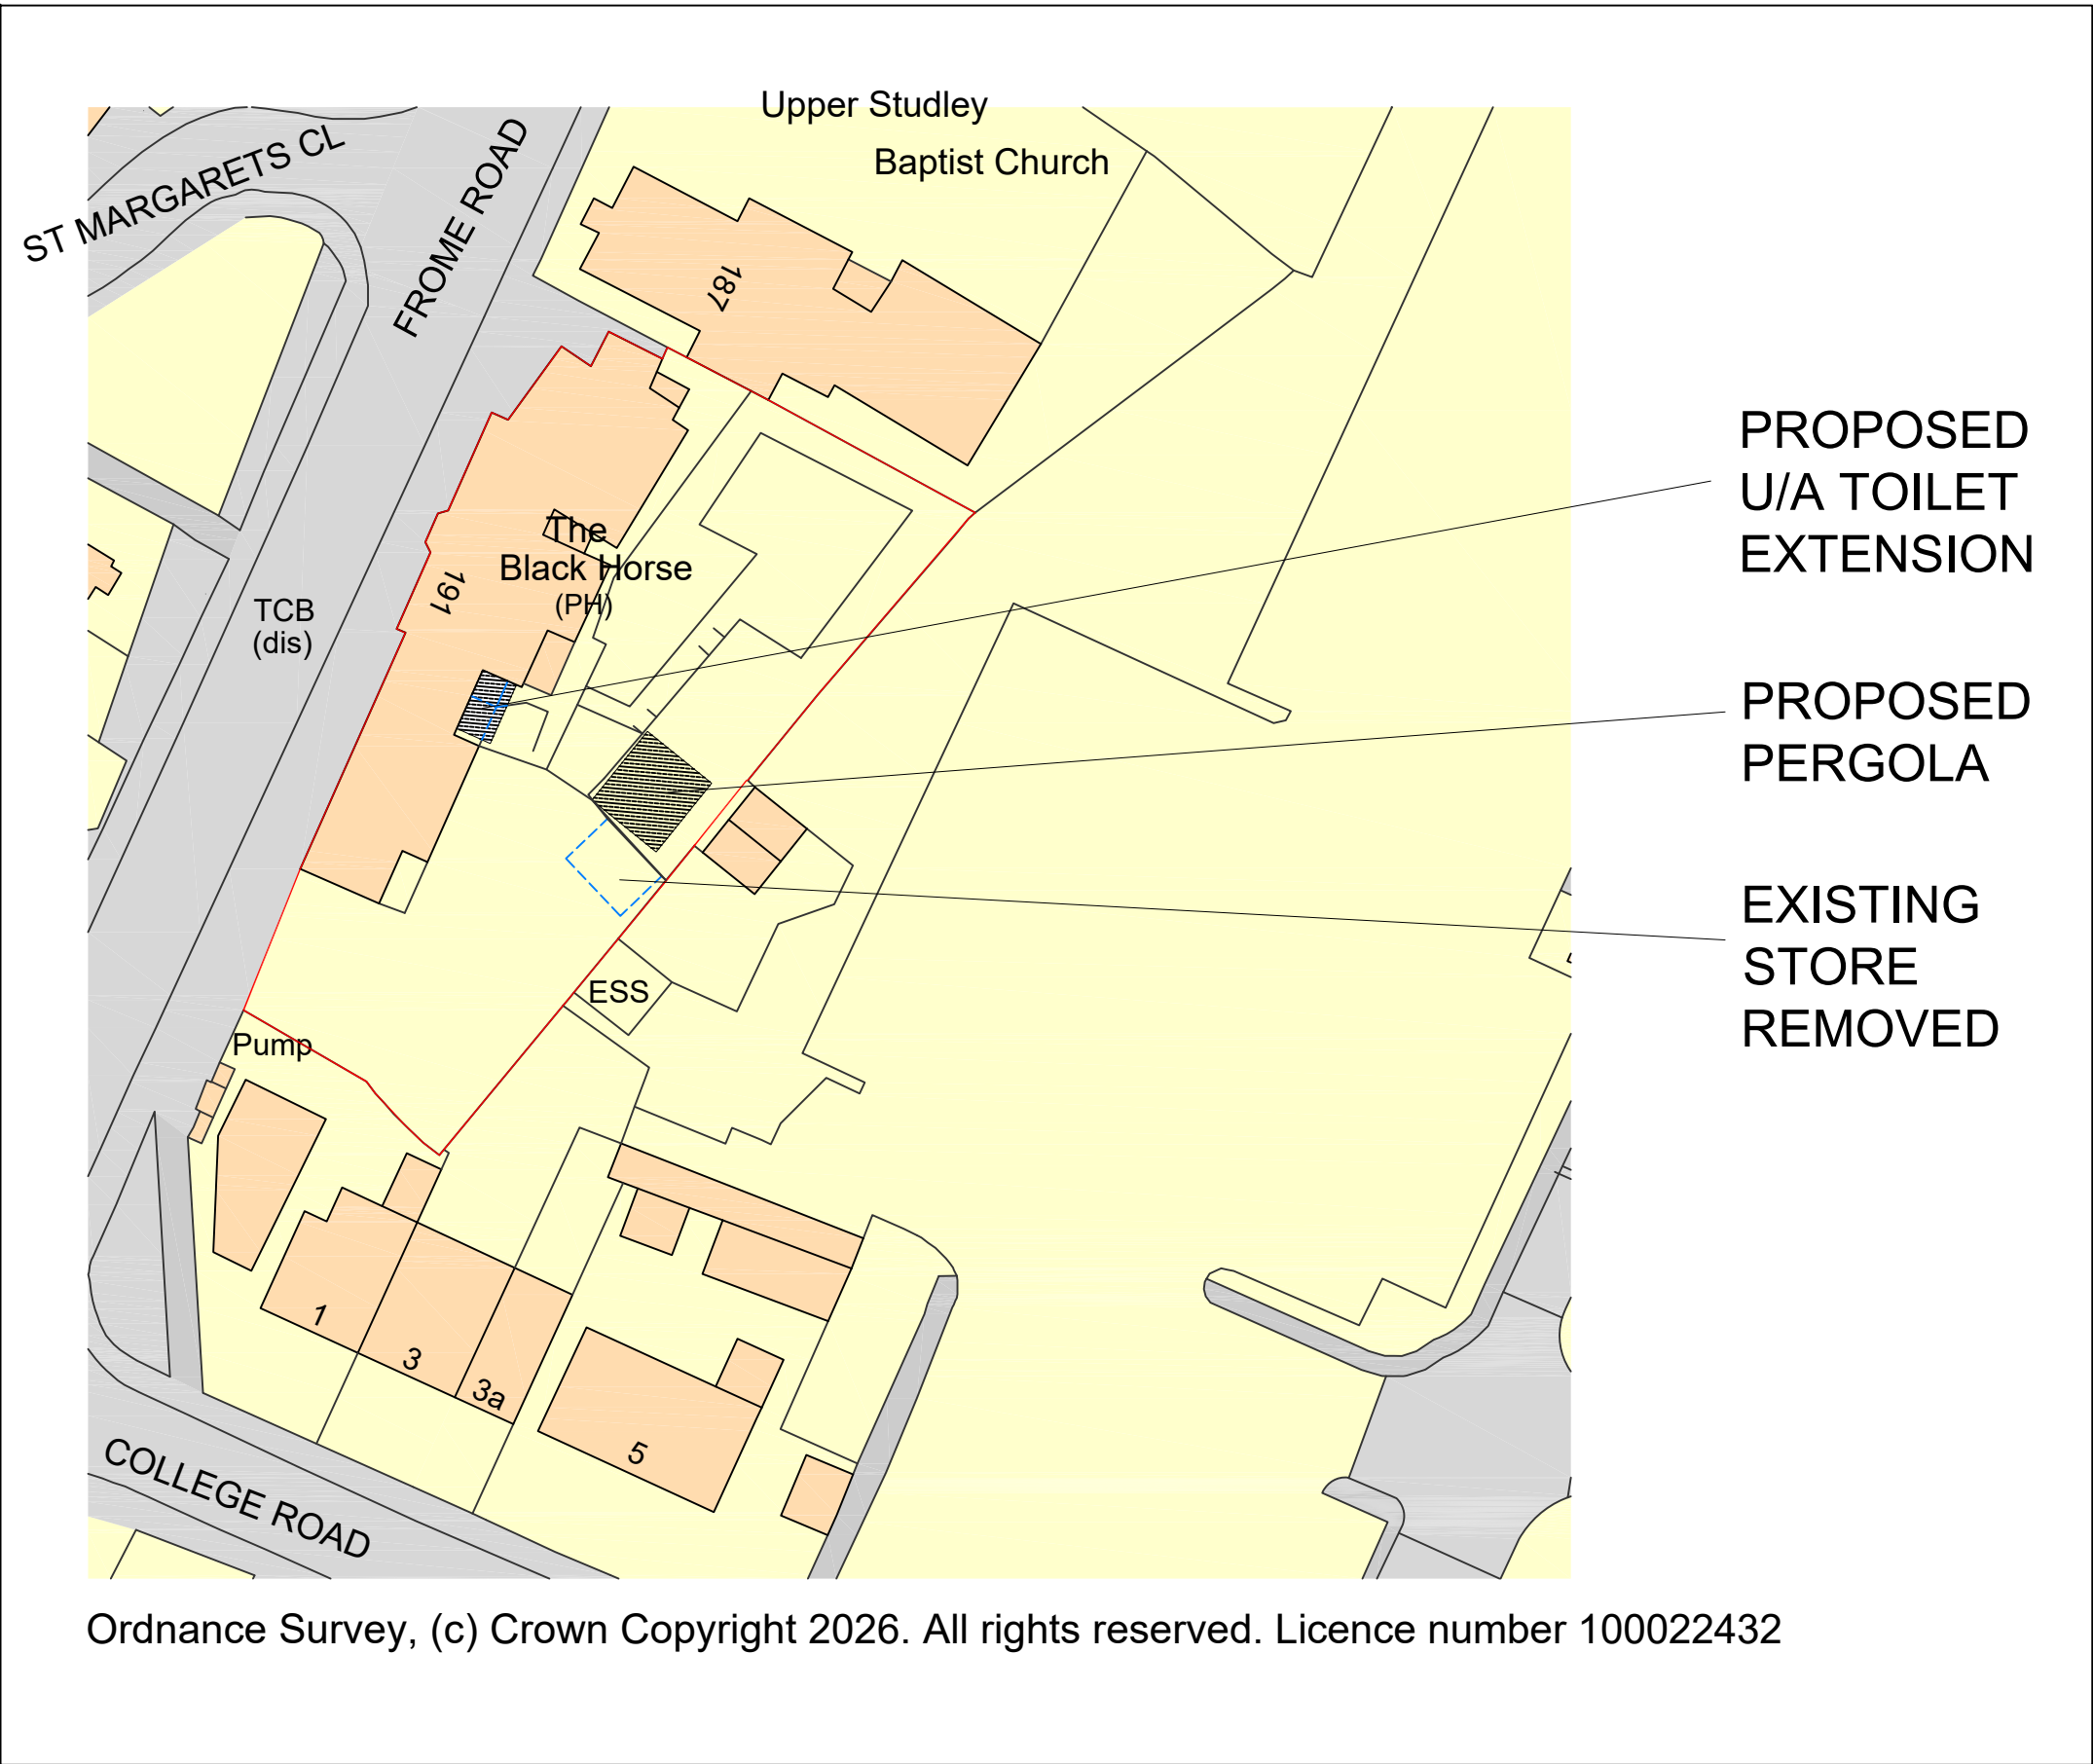

PROPOSED BLOCK PLAN

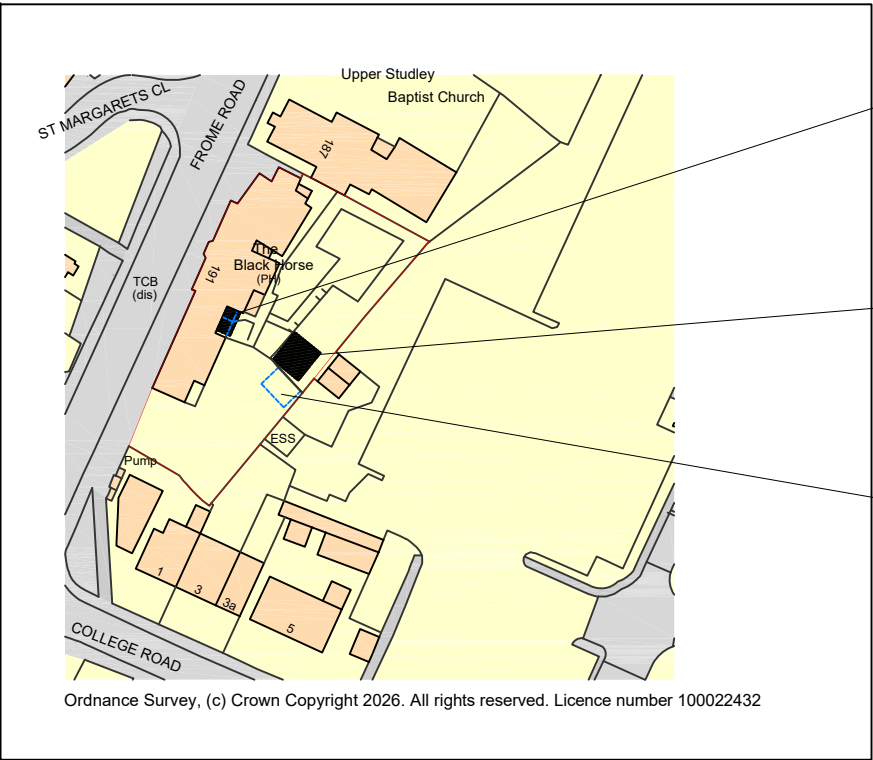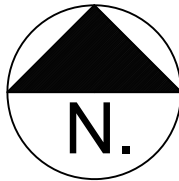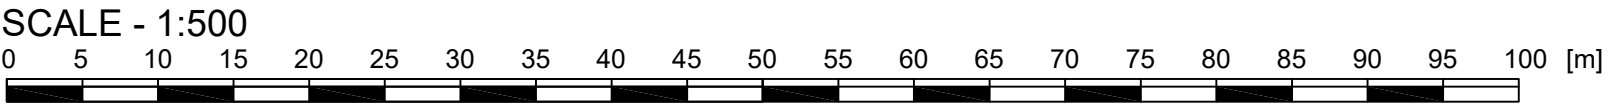

PROPOSED LOCALITY PLAN

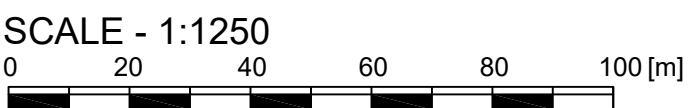

NOTE:

The Contractor is to check and verify all building and site dimensions, levels and sewer invert levels at connection points before work starts. This drawing must be read with and checked against any structural or other specialist drawings provided.

The Contractor is to comply in all respects with the current Building Regulations whether or not specifically stated on these drawings. This drawing is not intended to show details of foundation or ground conditions. Each area of ground relied upon to support the structure depicted must be investigated by the Contractor and suitable methods of foundation be provided.

PLANNING

PROPOSED
U/A TOILET
EXTENSION

PROPOSED
PERGOLA

EXISTING
STORE
REMOVED

Rev.		By	Date

Hollington
AGENCY LTD
E-mail : Ben@hollington-architects.co.uk Tel. 07974 76324

Site
THE BLACK HORSE
191 FROME ROAD, TROWBRIDGE, BA14 0DU

Title
**EXISTING & PROPOSED
LOCALITY & BLOCK PLANS**

Project Manager/ Checked	Drawn By BH	Scale AS NOTED@A1	Date 23.05.26
Arch./Des. HA	Drawing Number 26:83/104	Rev. .	

A1 PRINT