



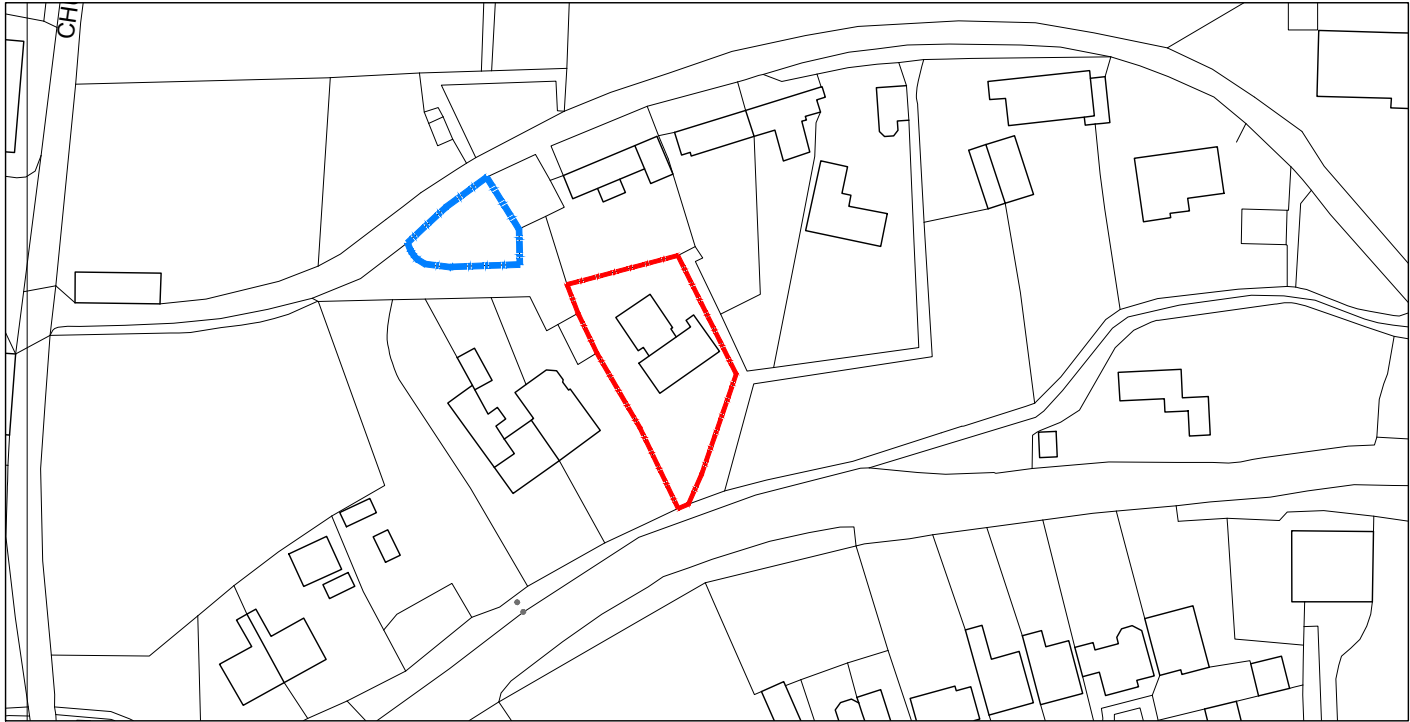


Separated off road parking for
3+ cars

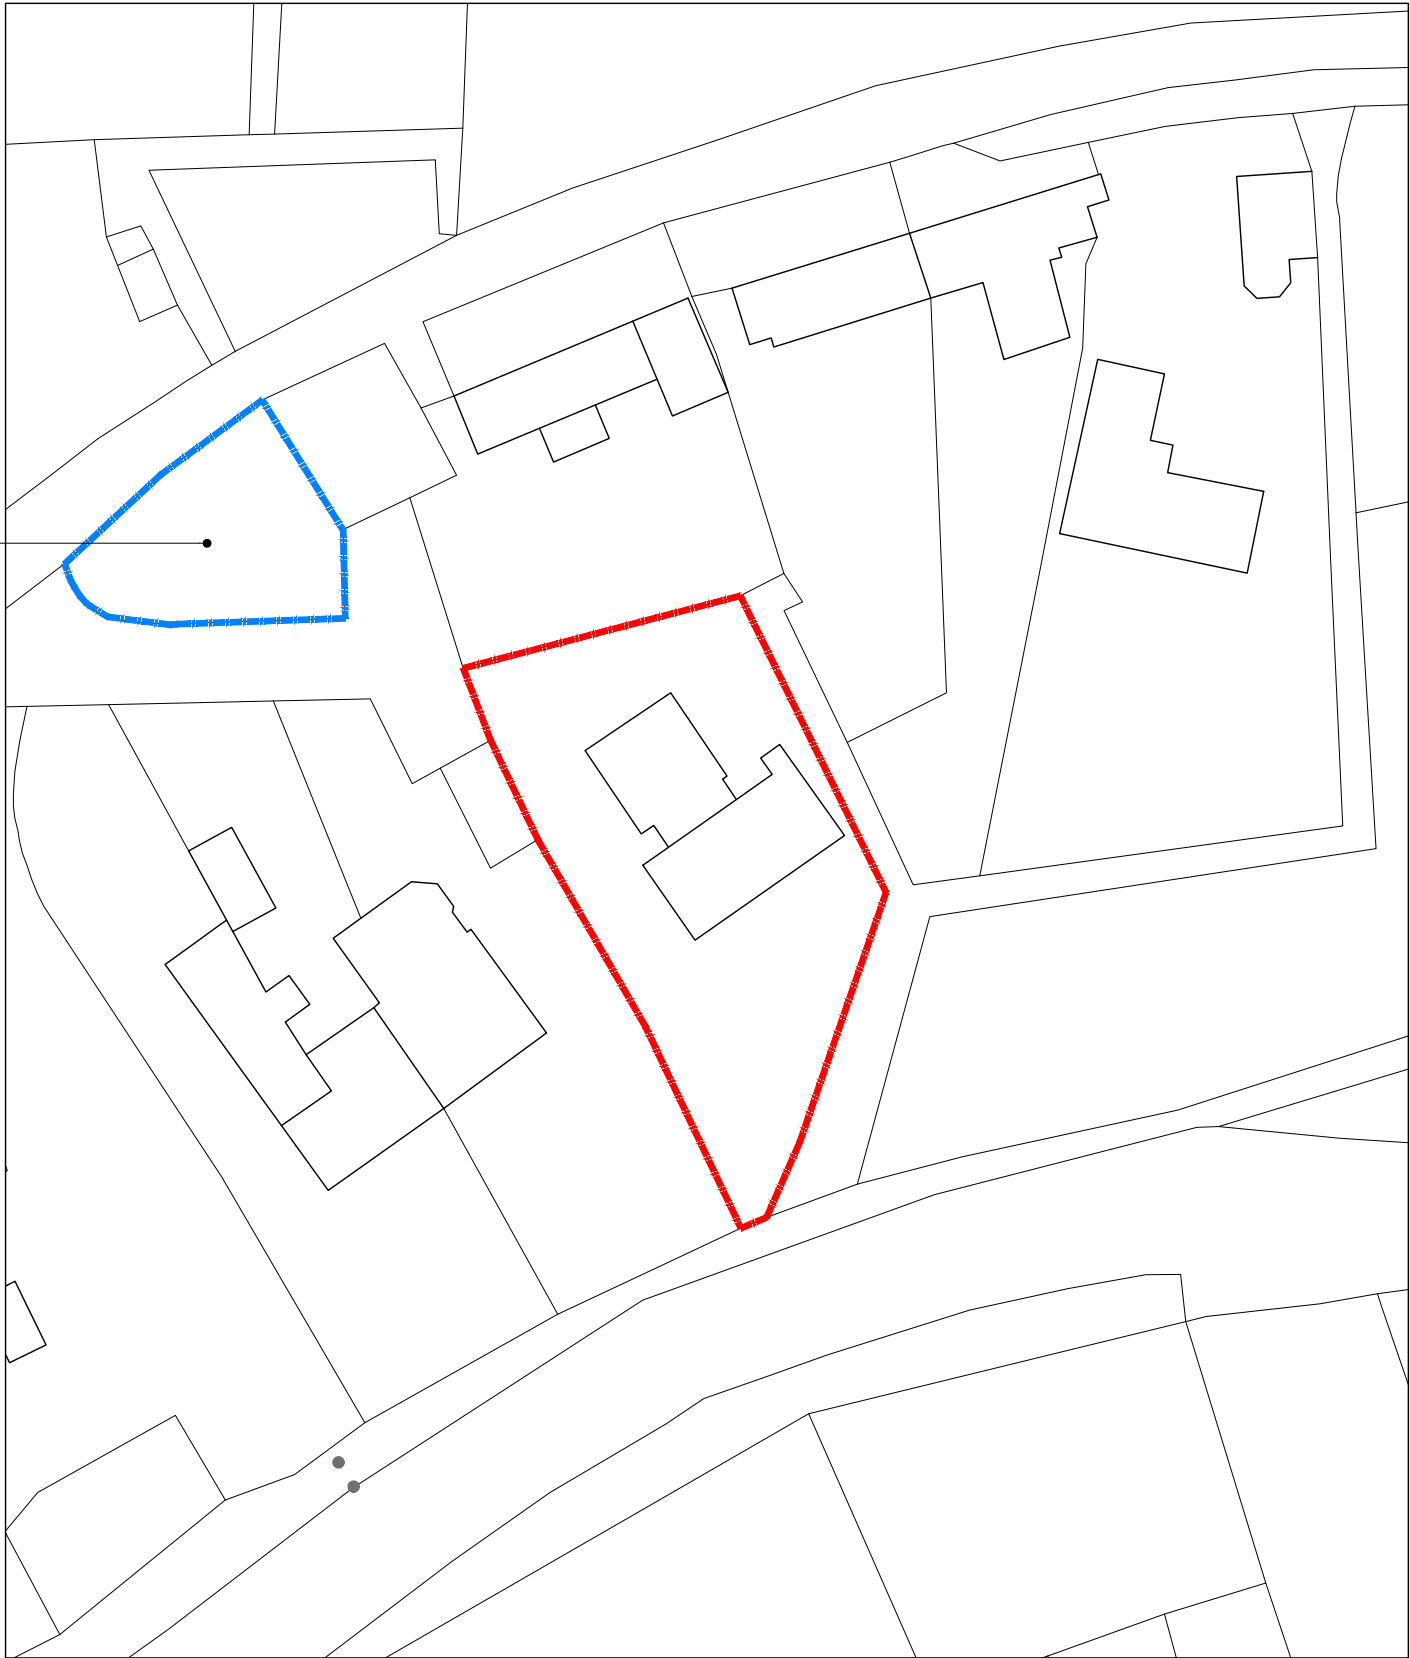

Forgeworks

Revisions:			
12.02.26	01	First issue	
08.05.26	02	Parking arrangement highlighted	
08.06.26	03	Blue line extent updated	

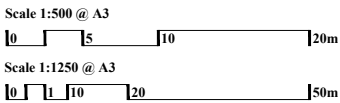

Forgeworks Architects Ltd, Kemp House, 160 City Road, London, EC1V 2NX | info@forgeworks.london

Forgeworks Architects Ltd take no responsibility for dimensions obtained by scaling from this drawing. If no dimension is shown the recipient must ascertain the dimension specifically from the architect or by site measurement and may not rely on the drawing. Supply of the drawing in digital form is solely for convenience and no reliance may be placed on any data in digital form. All data must be checked against hard copy. This drawing is issued for design intent only and should not be used for construction unless stated.

This drawing is the property of Forgeworks Architects Ltd. No disclosure or copy of it may be made without the written permission of Forgeworks Architects Ltd.

drawing number:	A95
revision:	03
drawing title:	Proposed site & location plan
project number:	1072
client:	Nine Mile Cottage
date:	08.06.26
scale:	1: 500 & 1:1250 @ A3