


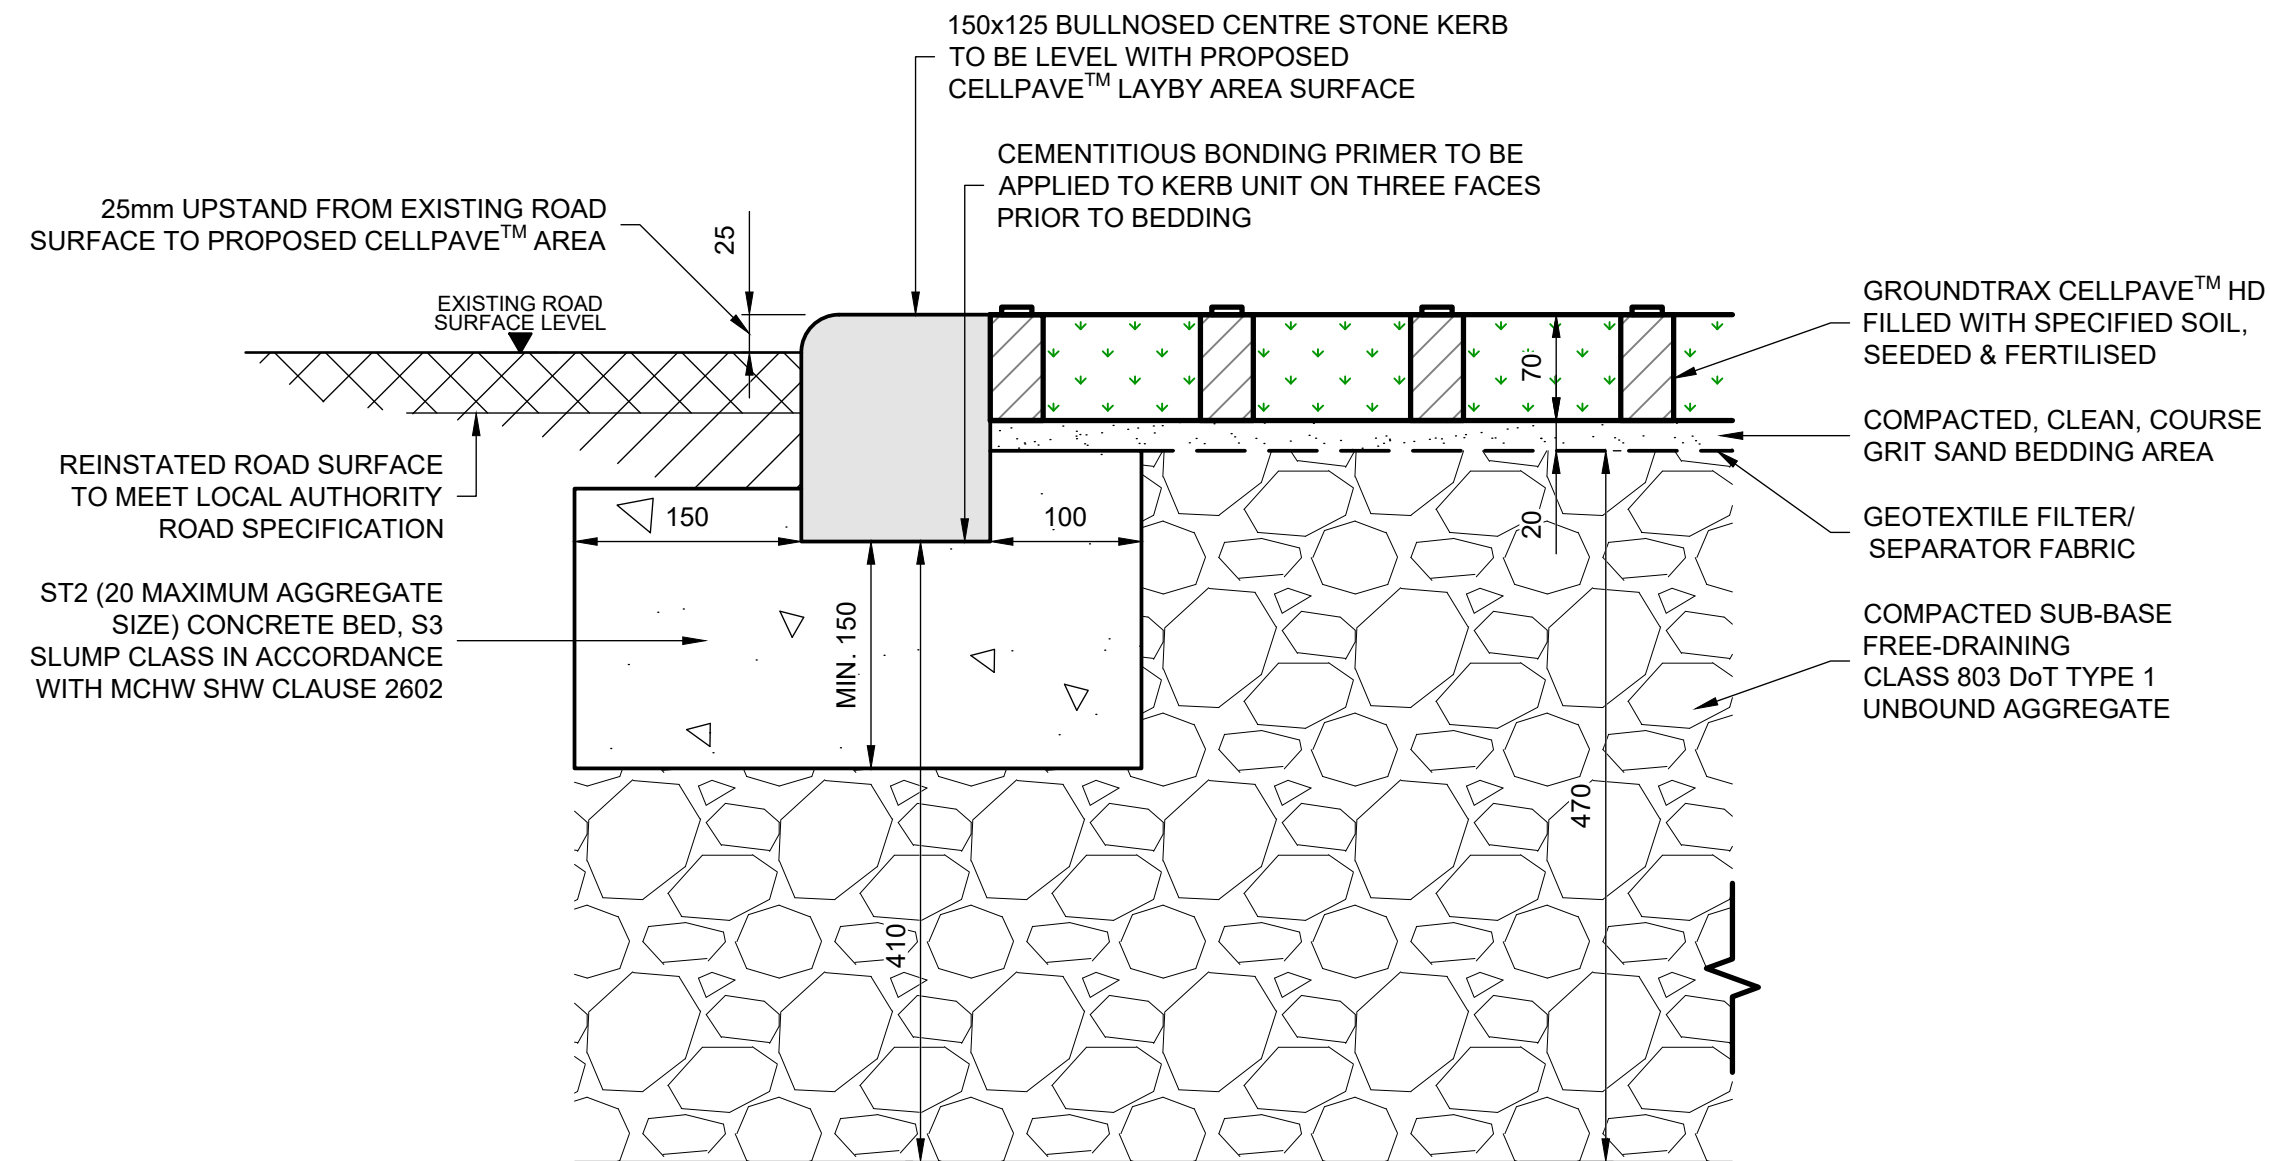

KEY	
	CELLPAVE™ HD POLYMER
	GRASS INFILL
	SAND
	AGGREGATE
	CONCRETE
	PRECAST CONCRETE
	EXISTING ROAD SURFACE

SITE ID90455

NGR415866, 140966

NOTES

1. ANY MAPS ON THIS DRAWING ARE REPRODUCED FROM THE ORDNANCE SURVEY MAP WITH THE PERMISSION OF HIS MAJESTY'S STATIONERY OFFICE © CROWN COPYRIGHT RESERVED, LICENCE No. 100019539.

2. UNLESS NOTED OTHERWISE, ALL DIMENSIONS ARE IN MILLIMETRES AND ALL LEVELS ARE IN METRES AOD.

C02	ANNOTATIONS UPDATED	DHI	OJE	SMG	03/06/2026
C01	FIRST ISSUE	DHI	OJE	JZS	07/04/2026
MK	REVISIONS	DRN	CHK	APP	DATE

KINGS GATE

AMESBURY

BELOW GROUND

STORM WATER STORAGE TANK

CELLPAVE HD & KERB DETAIL

APPROVED FOR ISSUE

ORIGINAL DRAWING SIZE A3

INITIALS	DATE	SCALES 1:5	REV. C02
DESIGNED: PR	03/03/2026		
DRAWN BY: DHI	03/03/2026		

DRAWING NUMBER
C00520-WWSL-XX-XX-D-T-7208

Wessex Water

YTL GROUP