



EXISTING ELEVATIONS

IF IN DOUBT ASK



SCALE 1:200

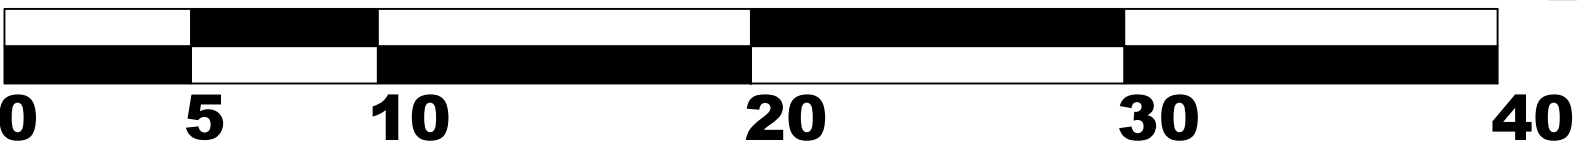

A1

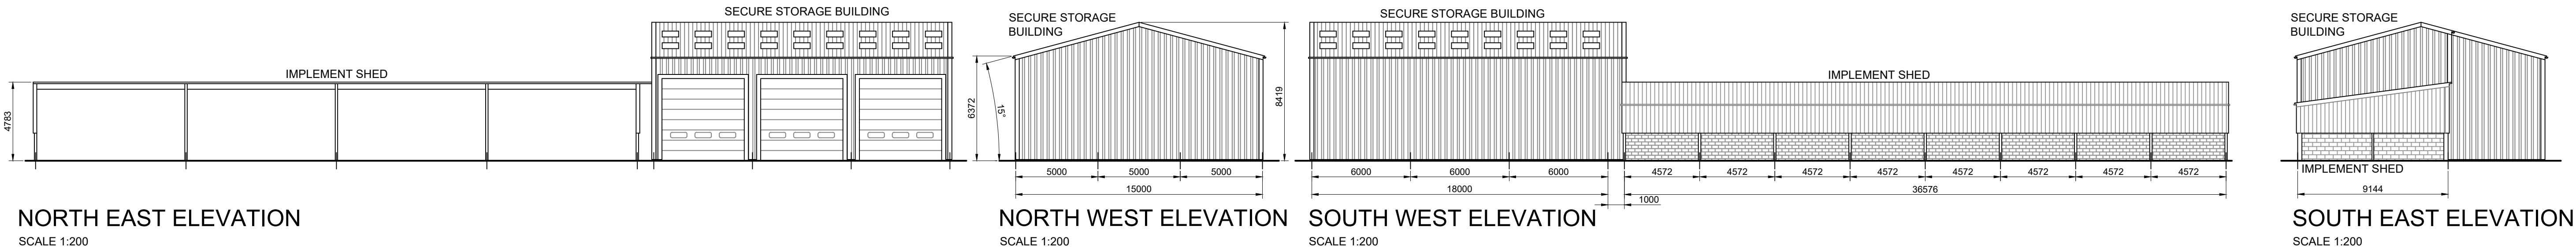

PROPOSED ELEVATIONS

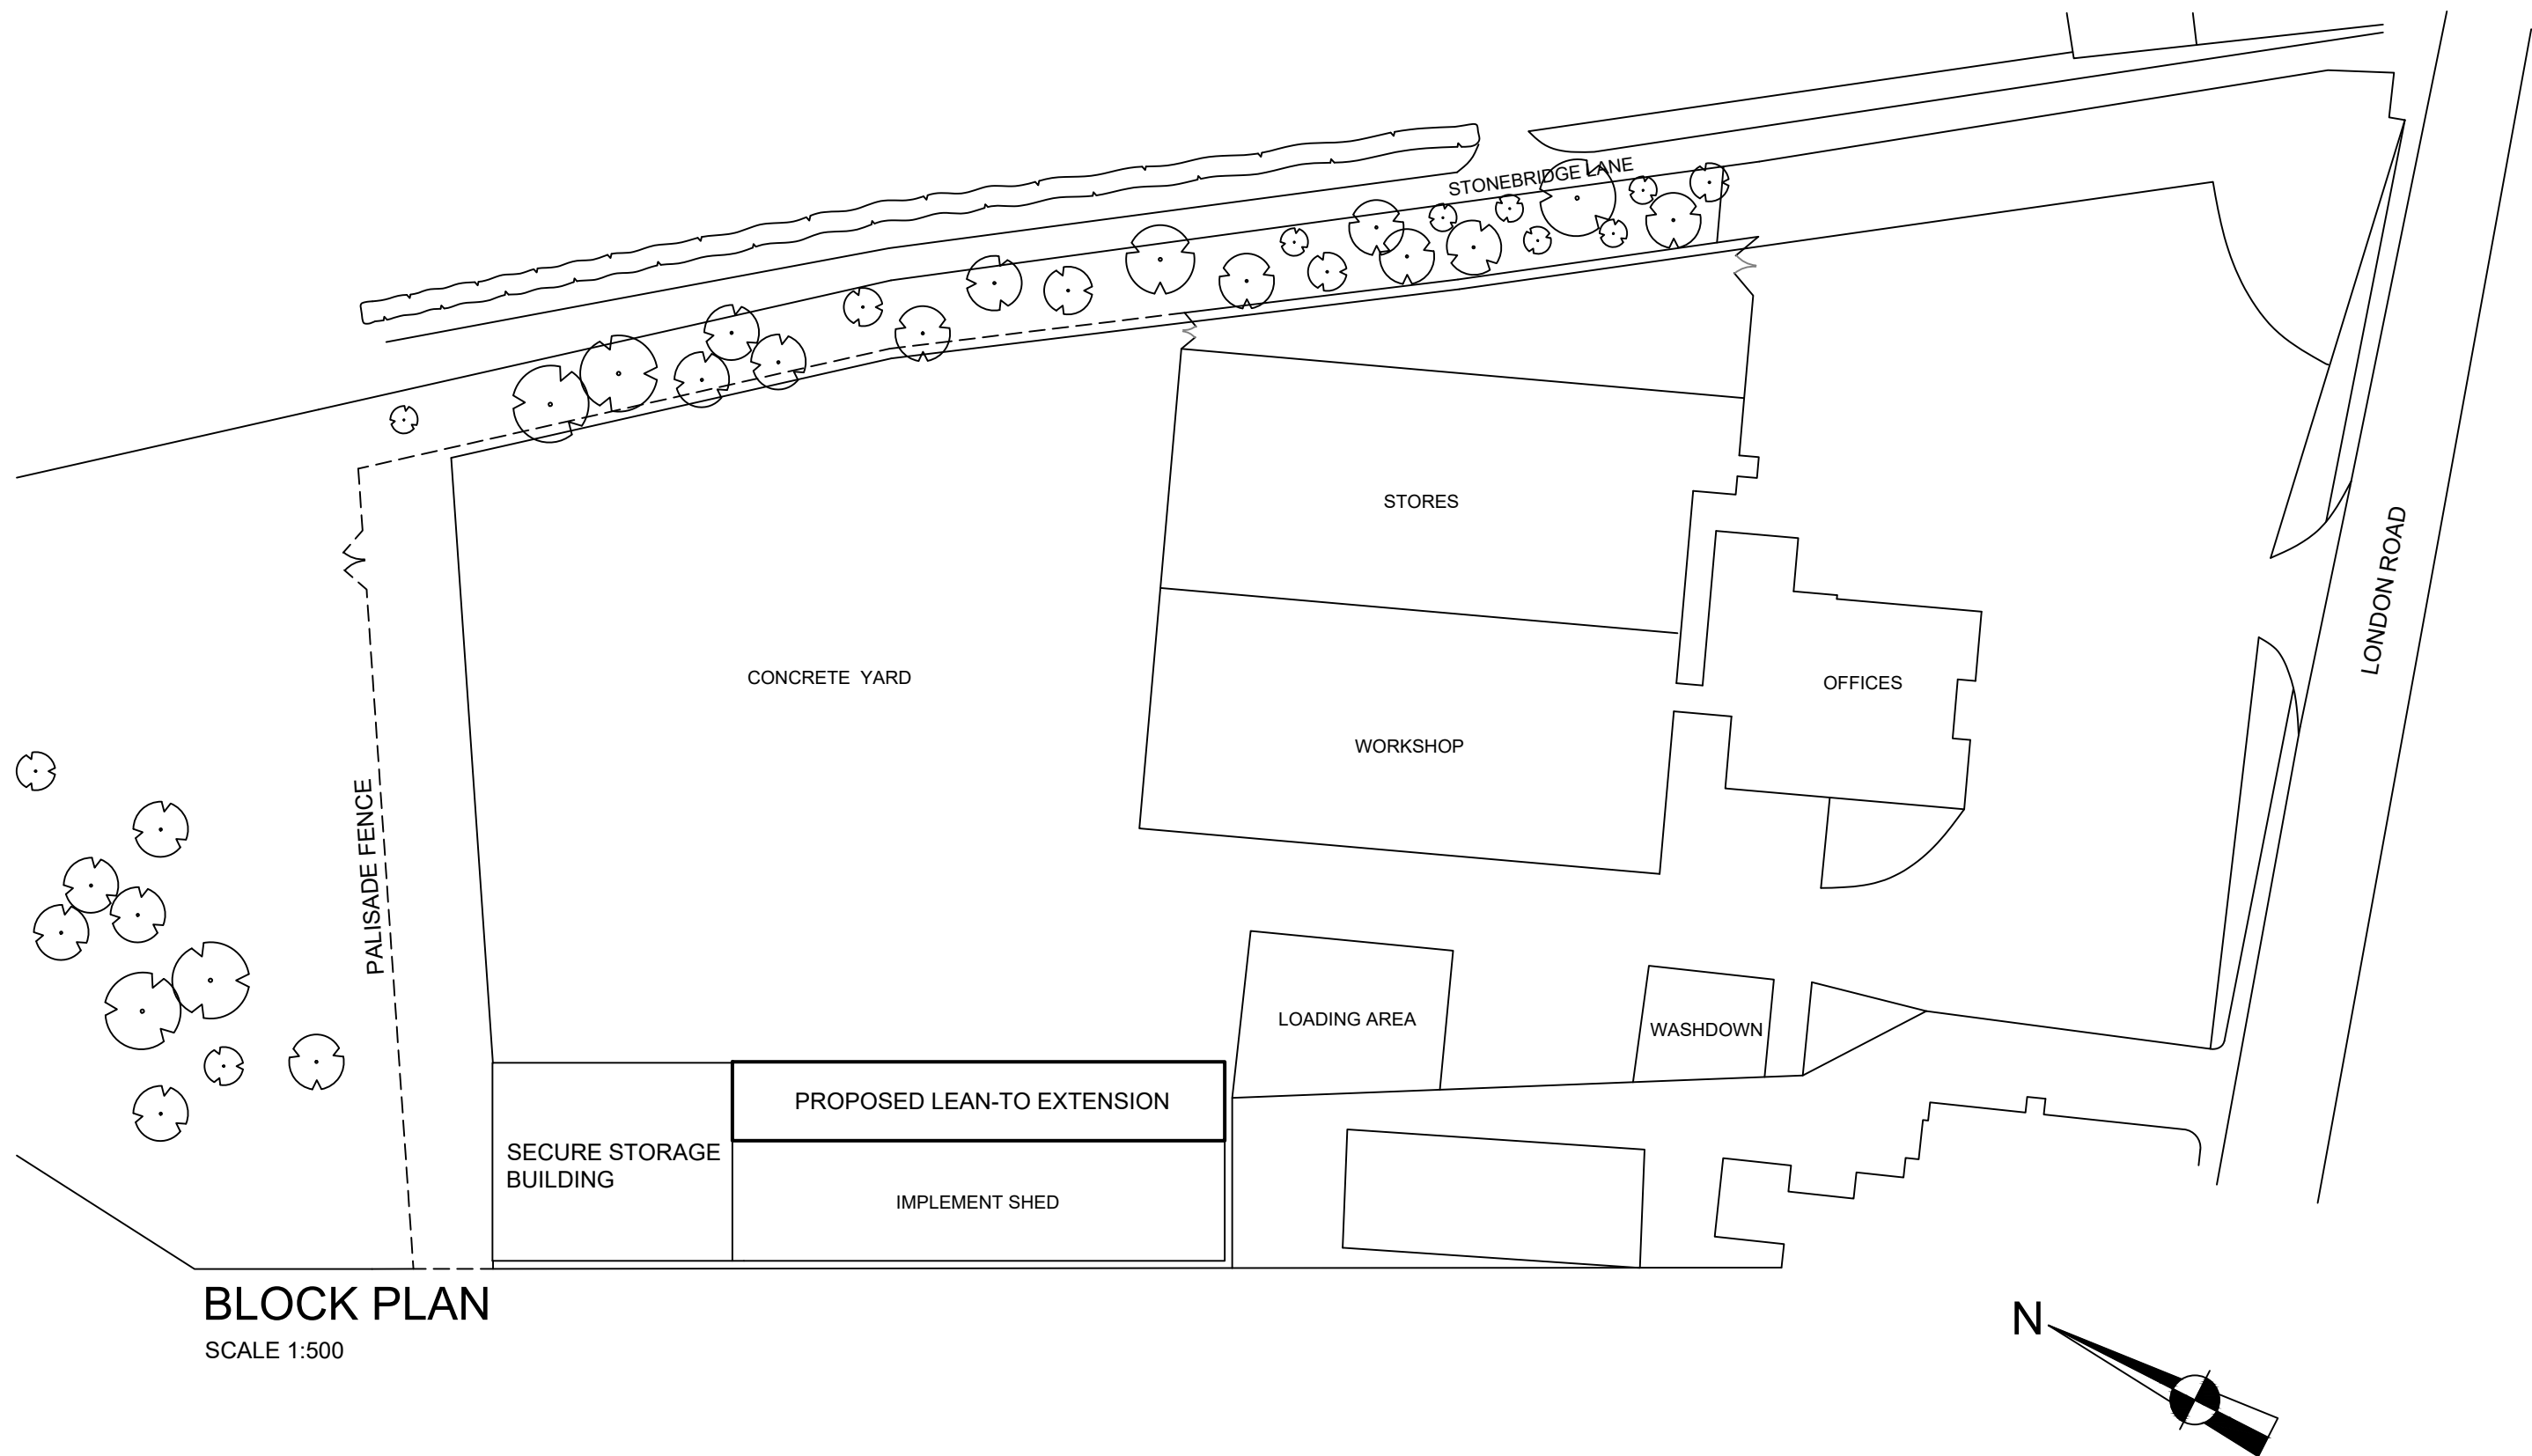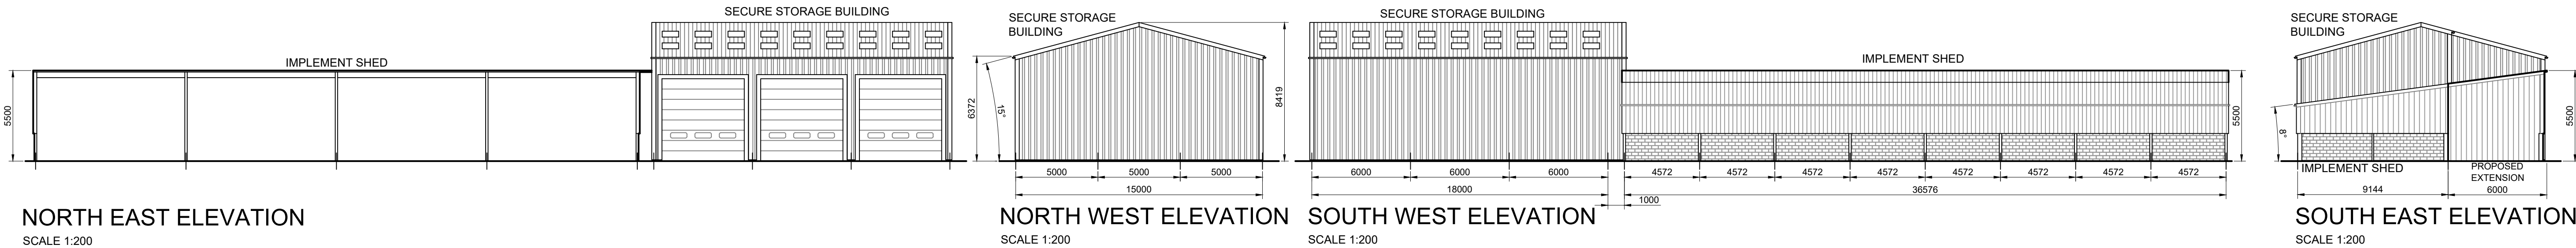

SCALE 1:500



ISSUE STATUS				
FOR PLANNING				
CHANGE CONTROL				
REV	DATE	08/06/2026	REV BY	M.OVERHILL
DESCRIPTION OF CHANGE FROM LAST REVISION		INITIAL ISSUE		
REASON				
REQUESTED BY				
DO NOT SCALE ALL DIMENSIONS ARE IN MILLIMETRES UNLESS OTHERWISE STATED				
TOLERANCES		NOTES (UOS)		
ALL TOLERANCES TO BE TO EN 1090 ANNEX D2 EXECUTION CLASS 2		1. ALL WELDS 6mm FILLET WELDS UOS 2. ALL STEEL TO BE GRADE S275JR TO BS EN 10025-2 3. ALL BOLTS GREATER THAN Ø12mm MUST BE STRUCTURAL BOLTS TO ISO 15408 4. ALL GALVANISING TO BE TO BS EN ISO 1461:2009 5. ALL THERMAL CUTTING IS TO BE TO ISO 9013-542 AS IN CLAUSE 9		
THIS DRAWING IS CONFIDENTIAL AND IS THE EXCLUSIVE PROPERTY OF T H WHITE. NO UNAUTHORISED USE, COPY OR DISCLOSURE OF THIS DRAWING IS TO BE MADE AND IT IS TO BE RETURNED WHENEVER REQUESTED				
T H WHITE PROJECTS MATERIALS HANDLING & BULK STORAGE ENGINEERS PROJECT DESIGN & CONSTRUCTION Telephone: 01380 723040 Fax: 01380 725707 www.thwhite.co.uk A MEMBER OF THE T H WHITE GROUP				
CLIENT				
T.H. WHITE HOLDINGS LTD				
PROJECT				
PROPOSED LEAN-TO EXTENSION AT LONDON ROAD, MARLBOROUGH				
TITLE				
PLAN & ELEVATIONS				
SCALE		DRAWN		DATE
1:500 & 1:200		M.OVERHILL		08/06/2026
DRAWING		CONTRACT		REV
5000/1245				
SHEET 1 OF 1		CHECKED	APPROVED	