




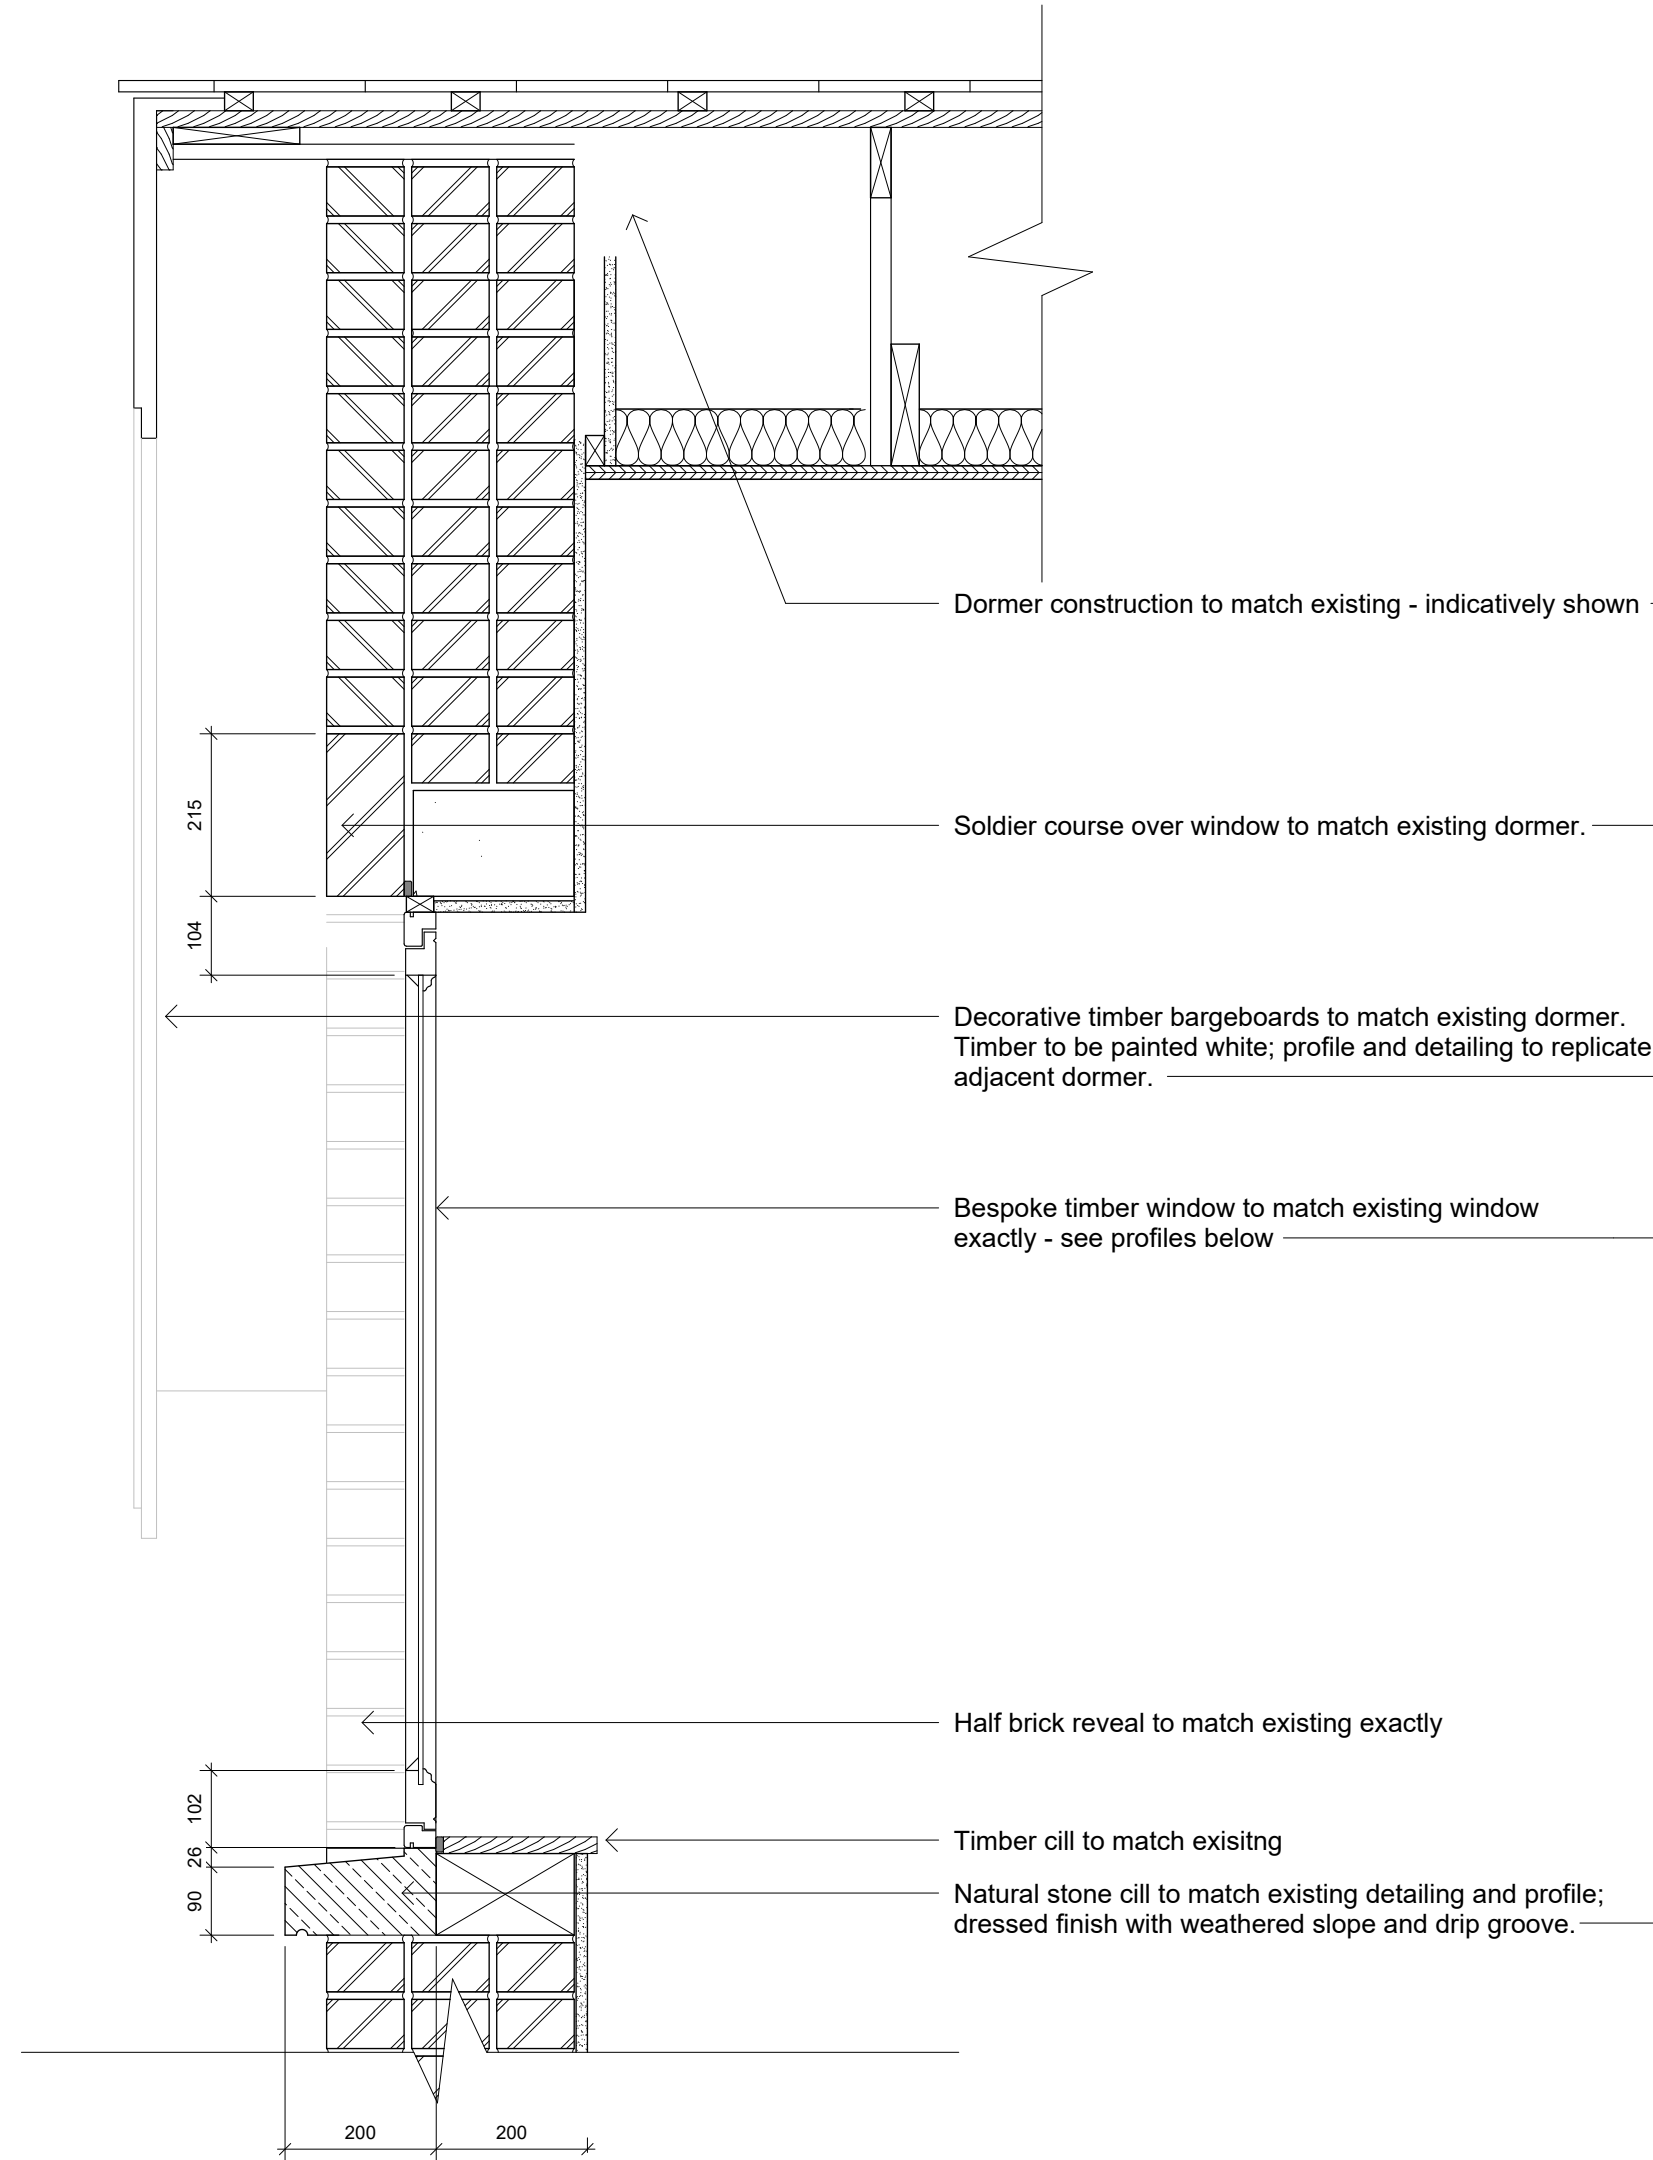


Dormer Window Head & Cill 1:10

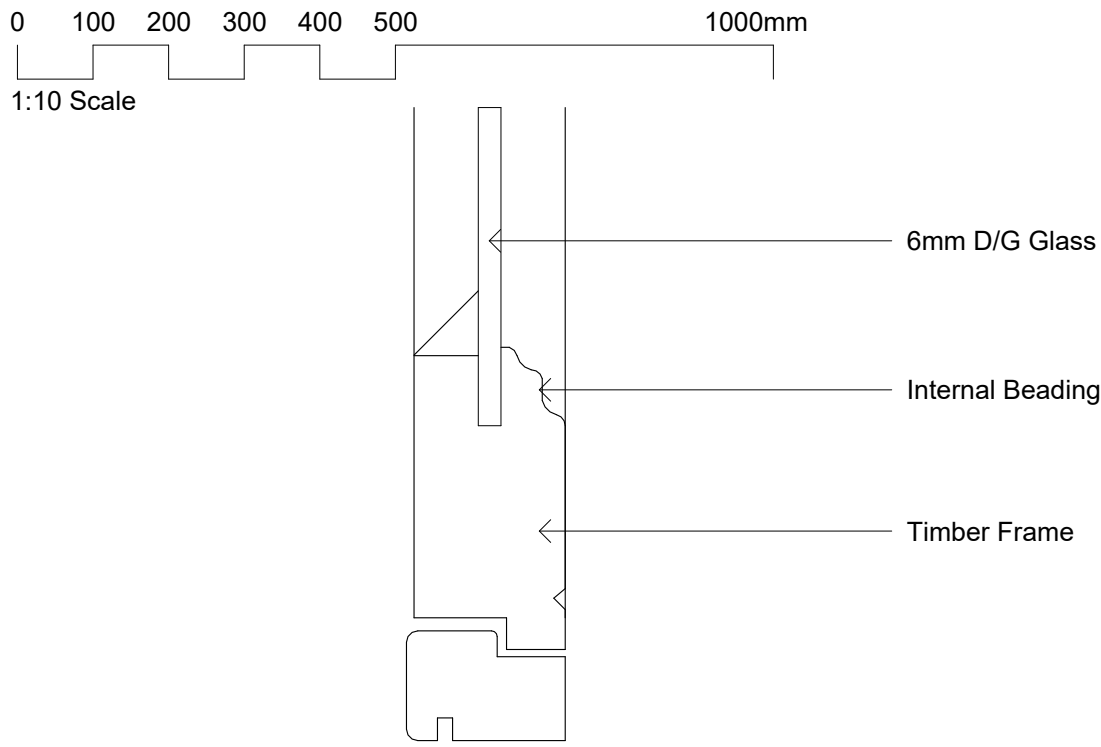

Cill

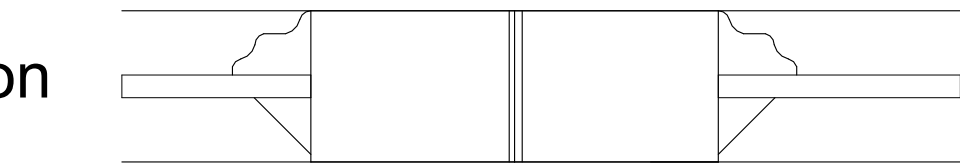


Mullion

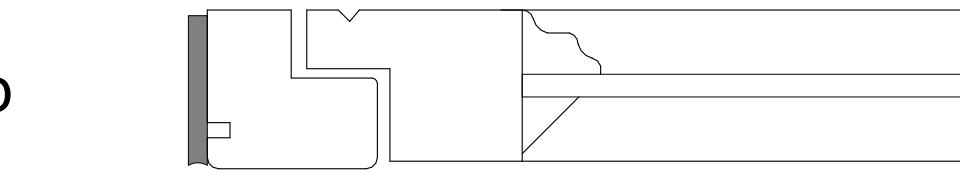


Jamb


Frame Sections 1:2

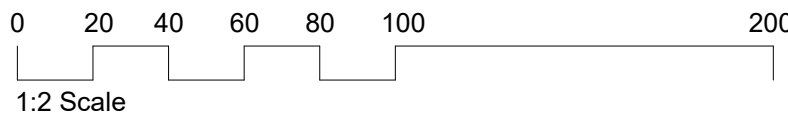

Dormer Window Elevation 1:10

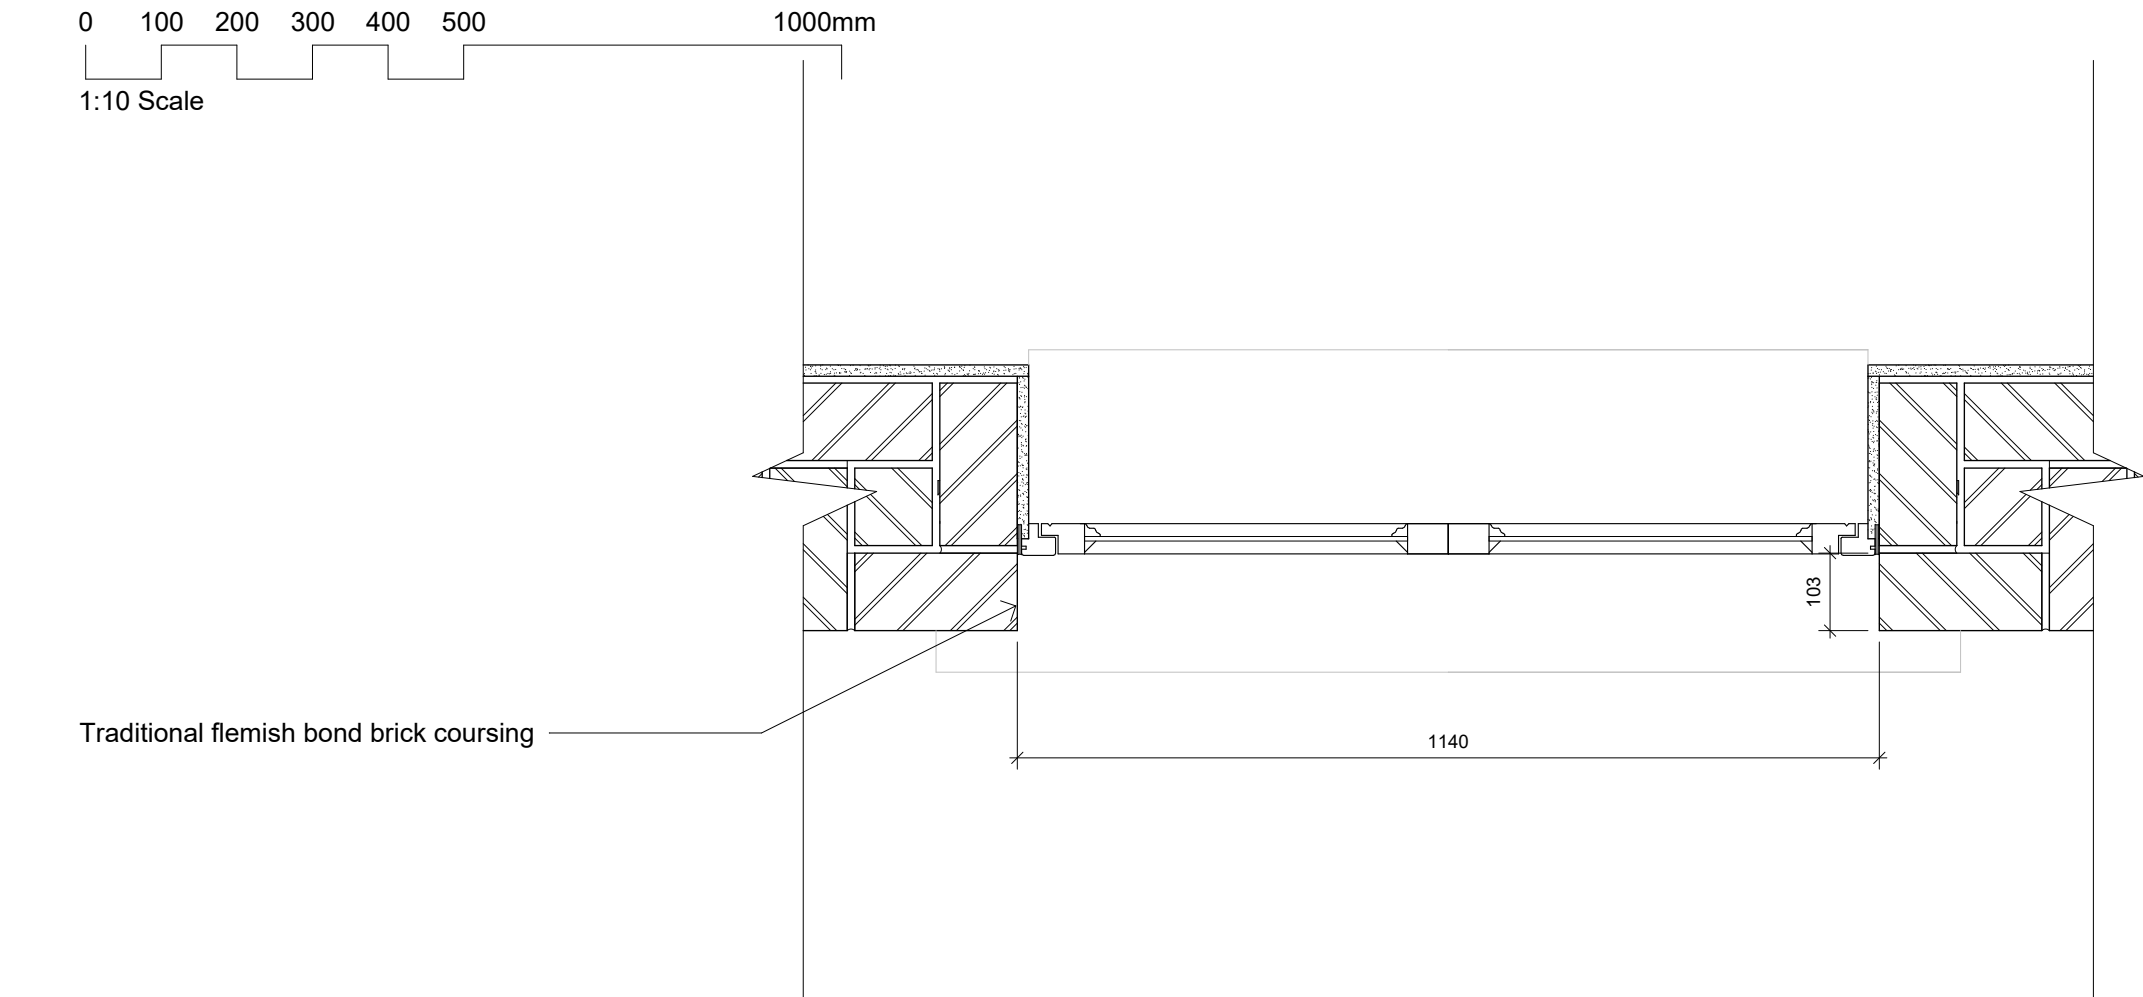

Dormer Window Jamb & Mullion 1:10

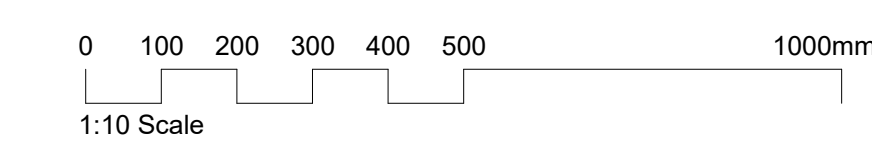

Rev	Description	Date

CODE	SUITABILITY DESCRIPTION
STATUS	PURPOSE OF ISSUE

PROJECT
Manton Library

TITLE
Dormer Window Details

CLIENT
Manton Library

DRAWN BY JL	CHECKED BY NA	DATE 10/06/26
SCALE (@ A1) As indicated	PROJECT NUMBER 001	
DRAWING NUMBER A105		REV