

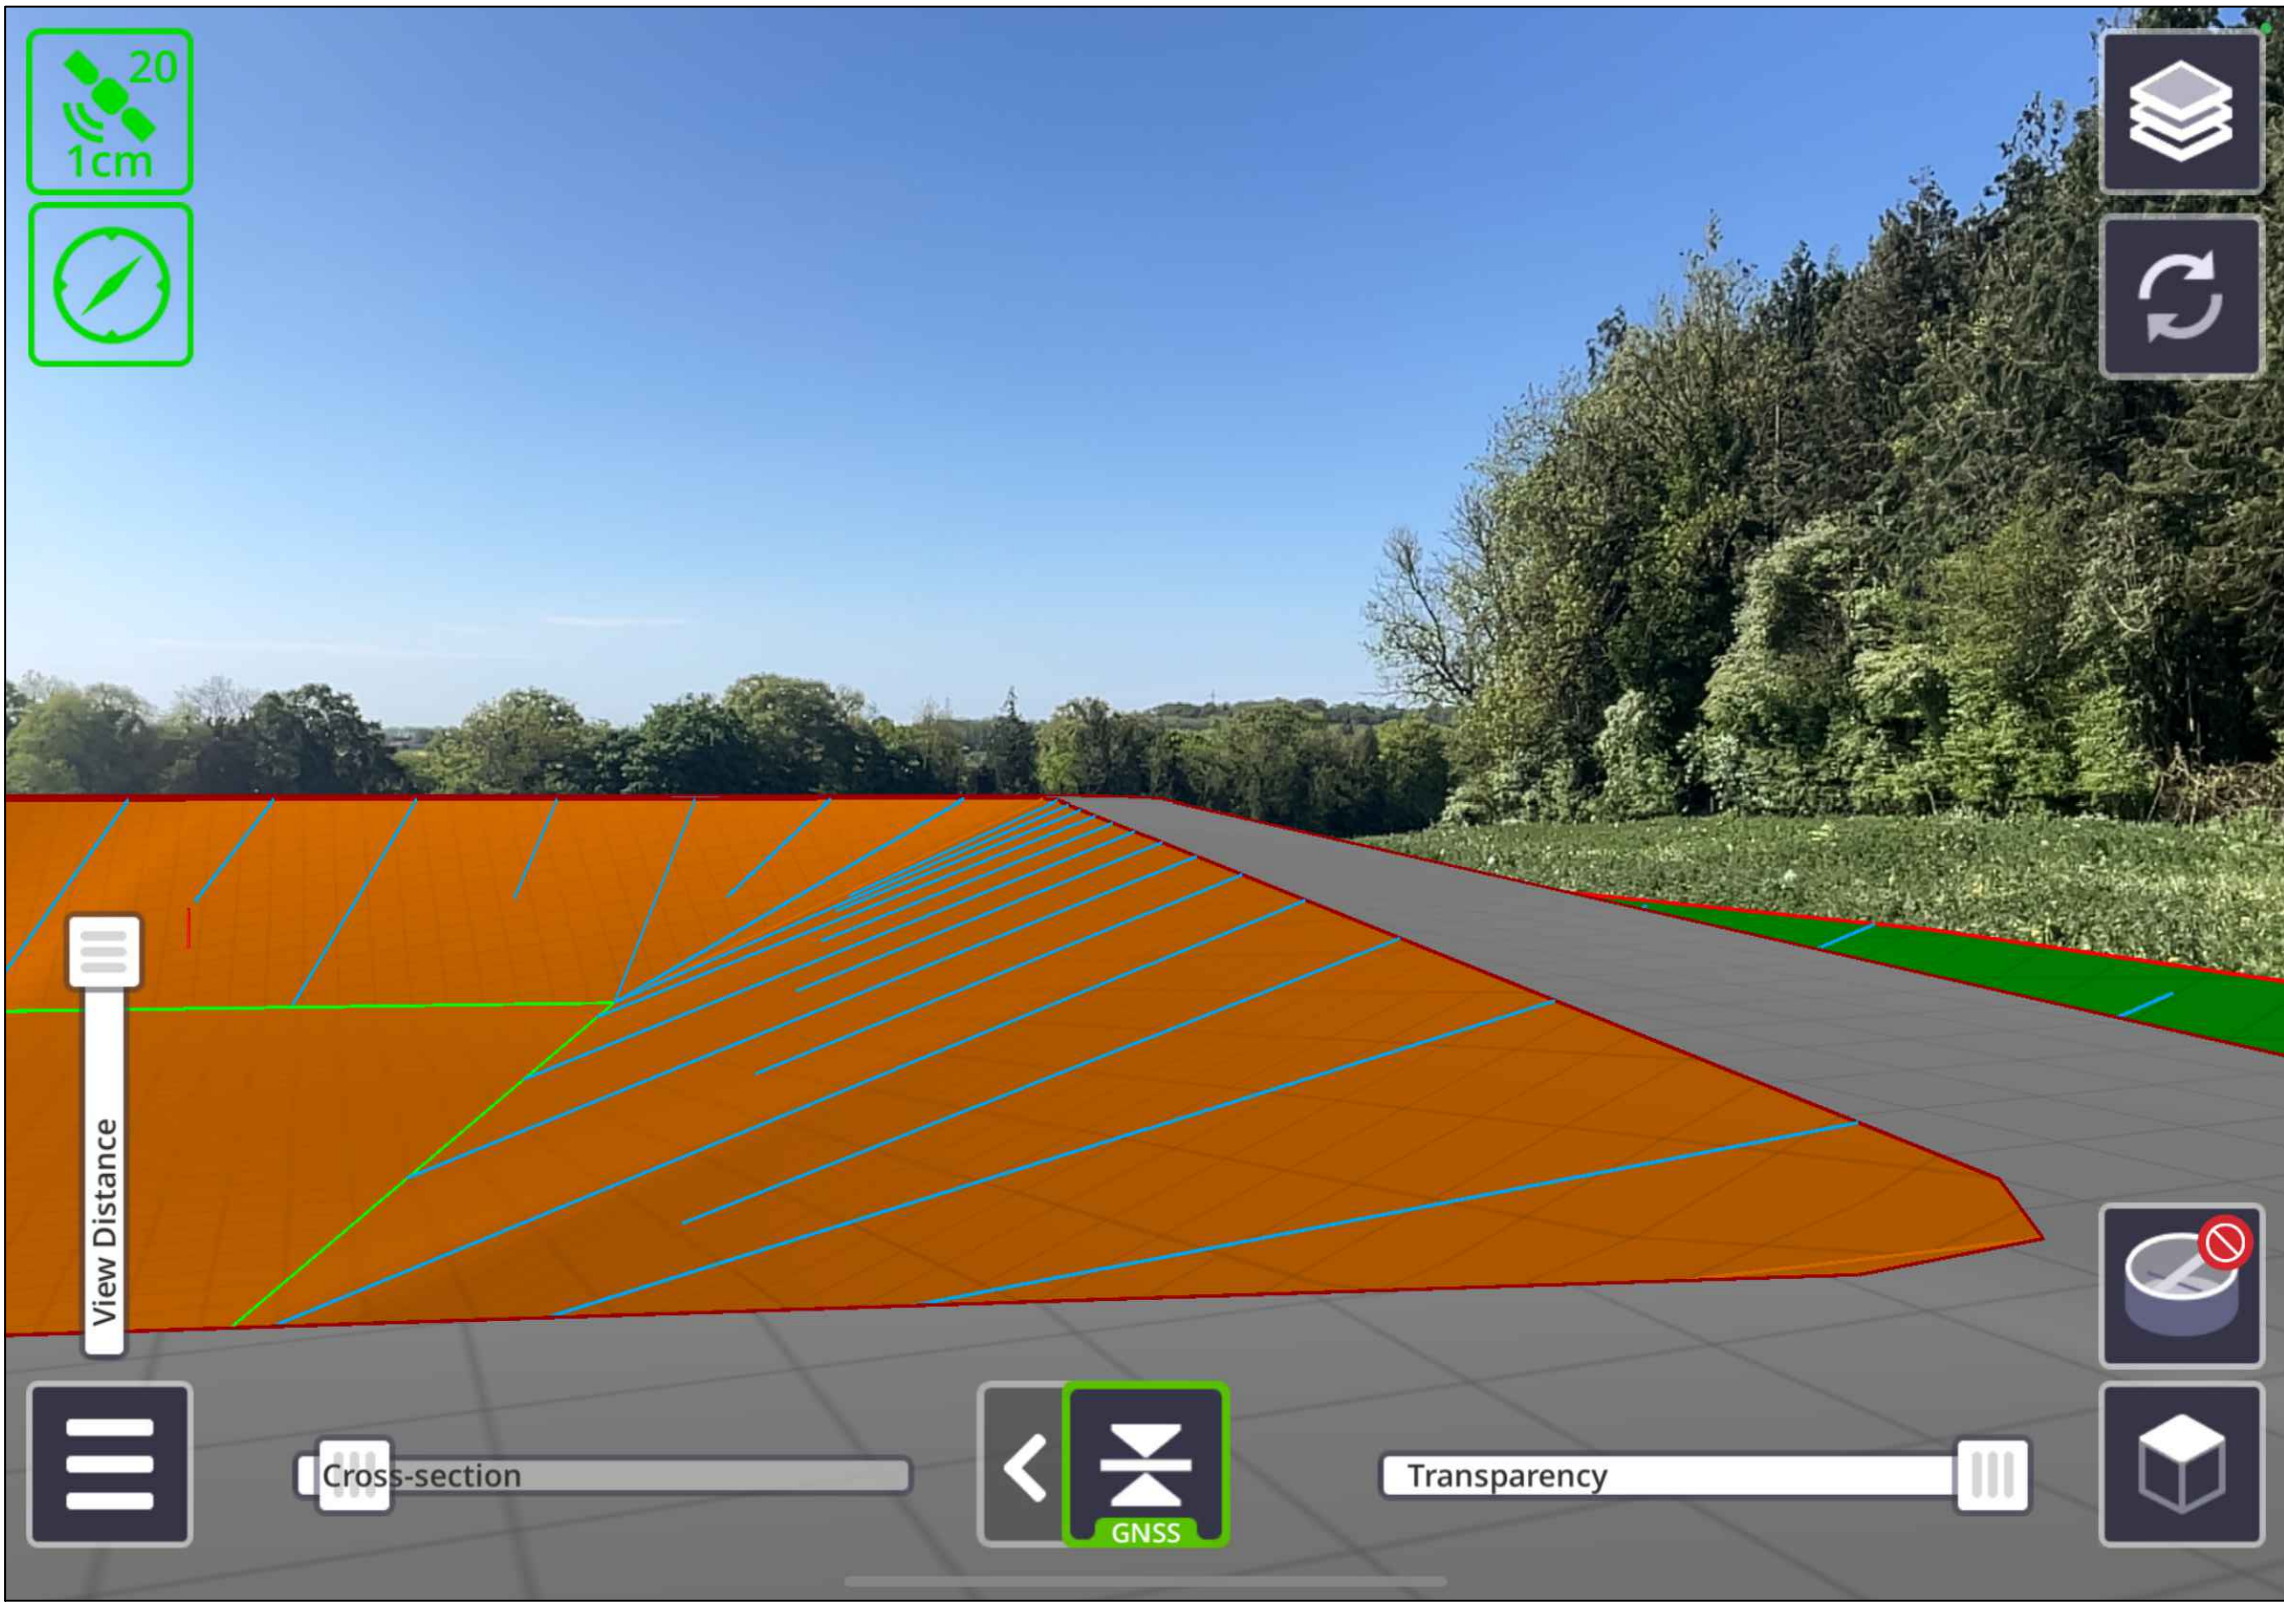


Notes:

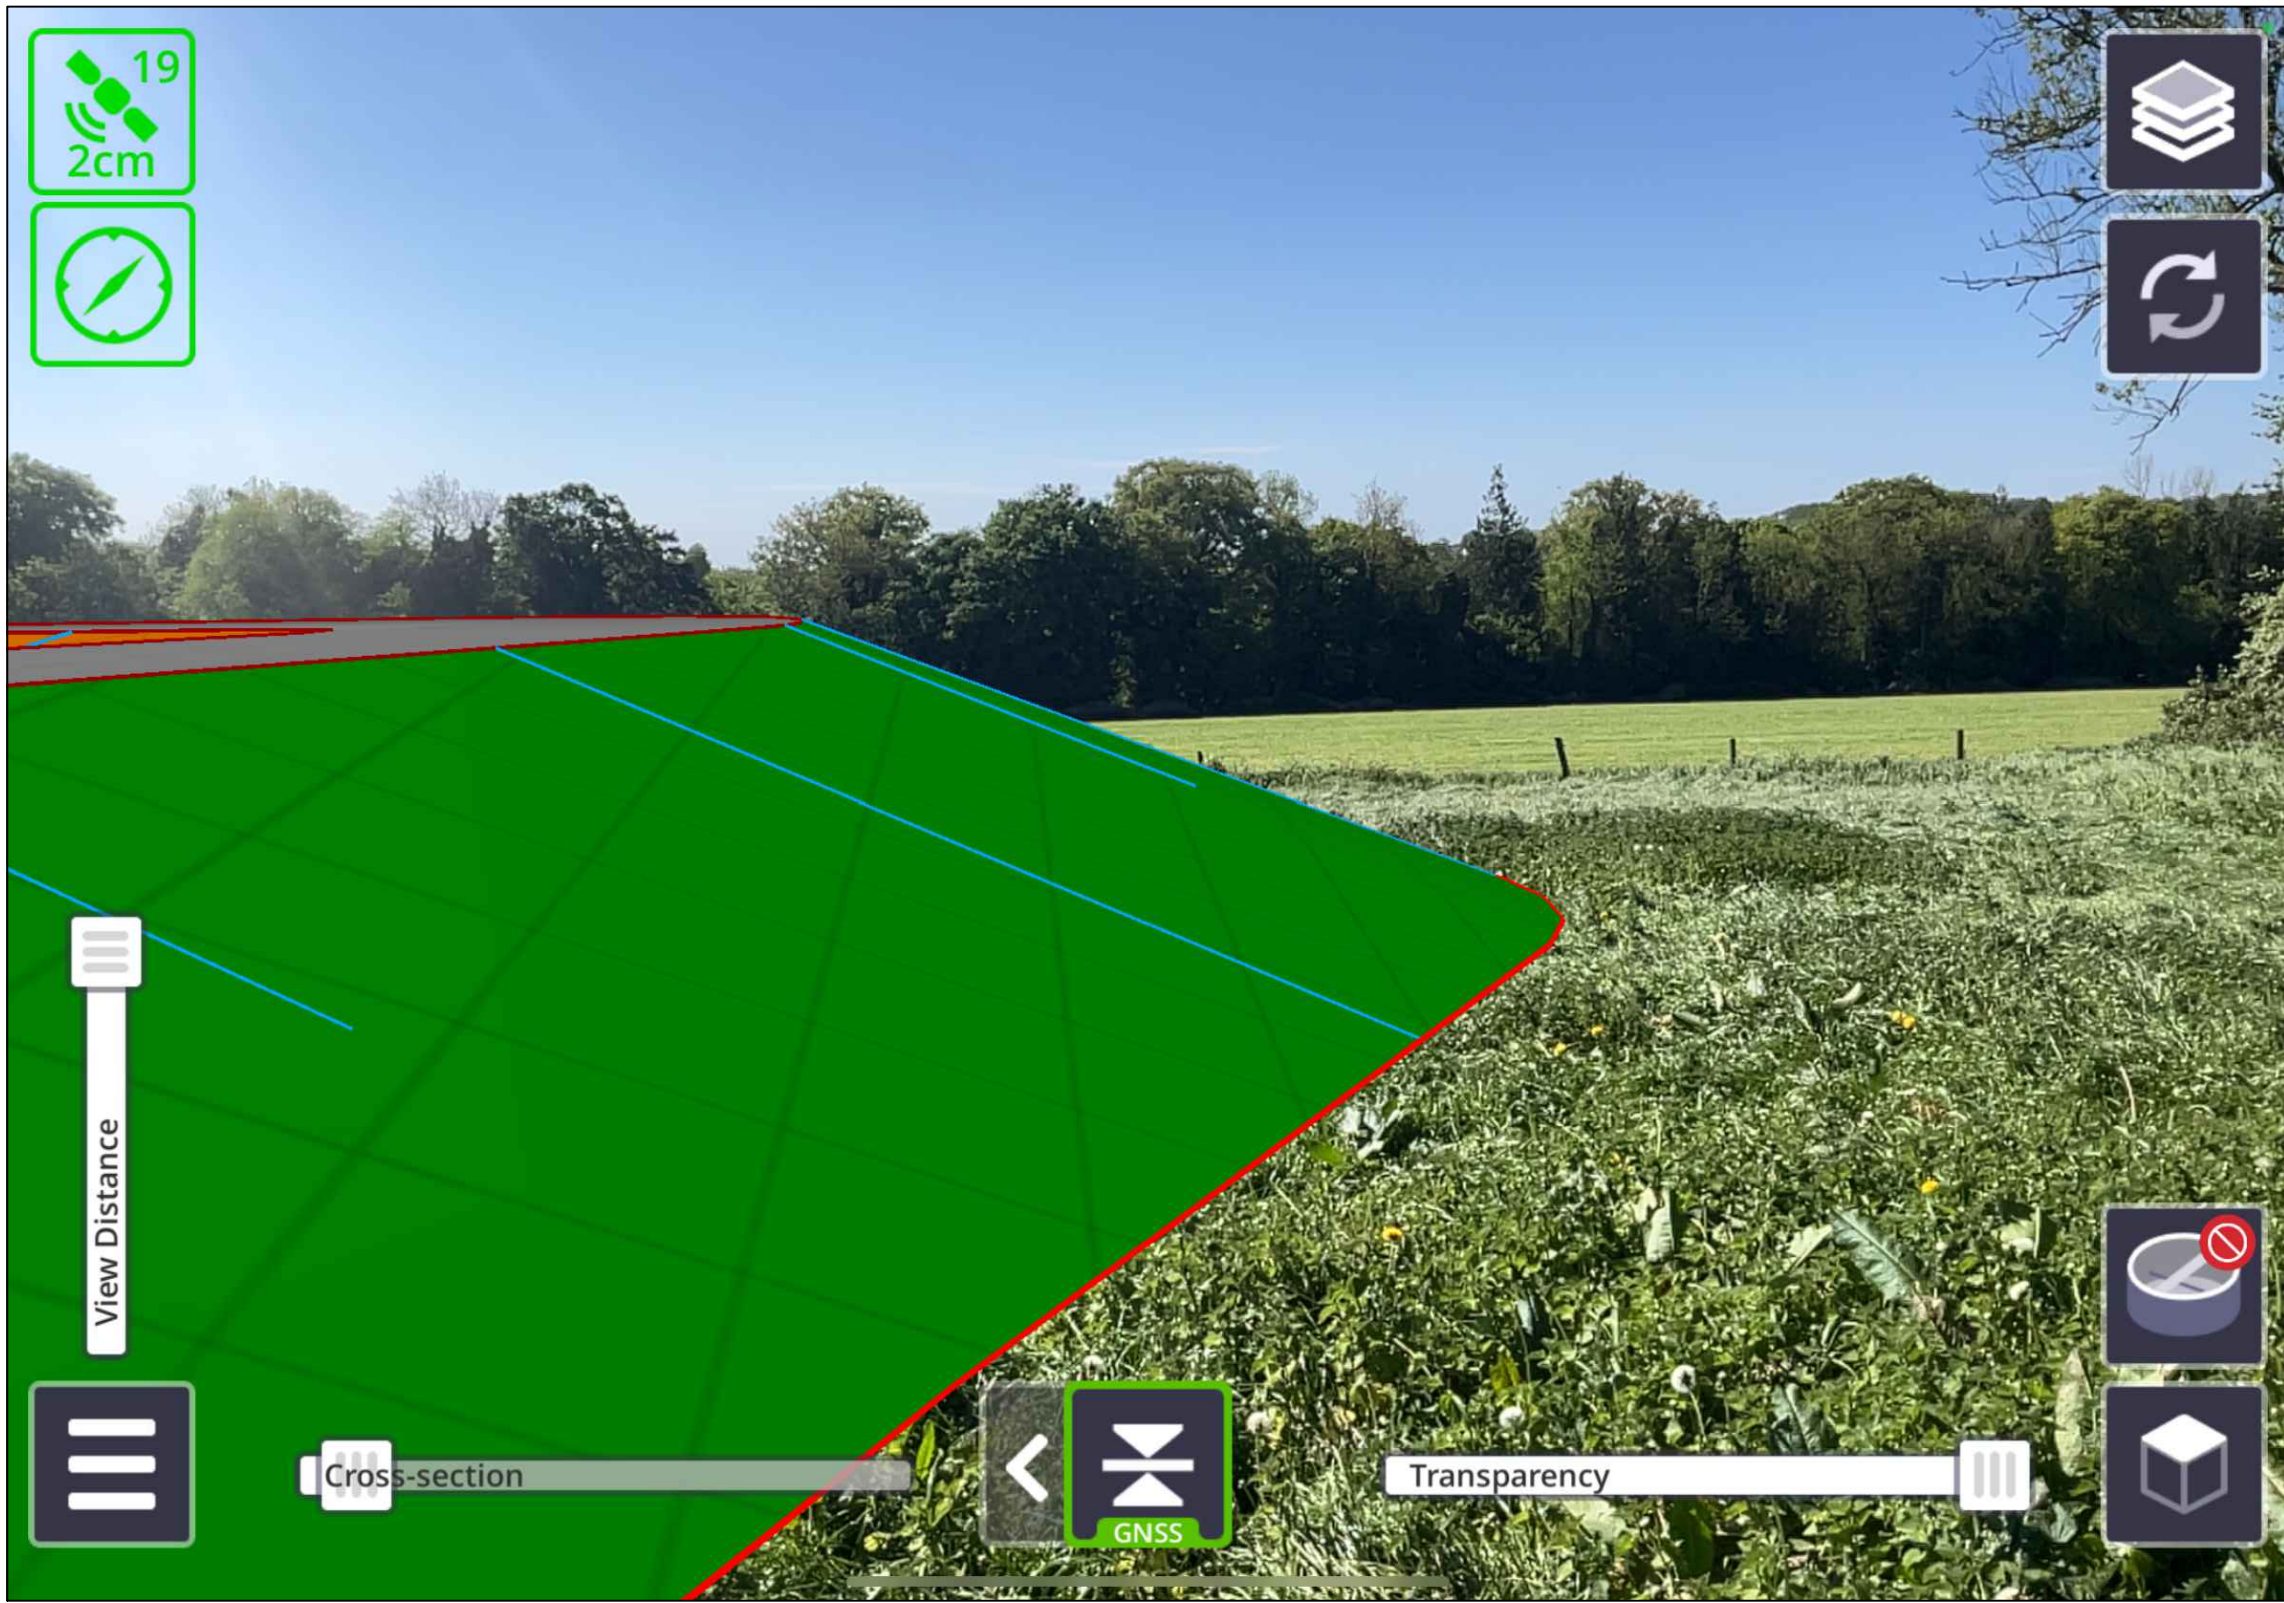

Disclaimer:			
This plan should only be used for its original purpose. MJ Church accepts no responsibility for this plan if supplied to any party other than the original client.			
All dimensions and or level information shown should be checked on site prior to design and construction.			
This drawing is not to be used in whole or part other than for the intended purpose and project as defined on this drawing. Refer to the contract for full terms and conditions.			
Reference Grid:		Reference Datum:	
All Dimensions in Metres			
Notes:			
REV:	DESCRIPTION:	BY:	DATE:
A			
B			
C			
STATUS:			
INFORMATION			

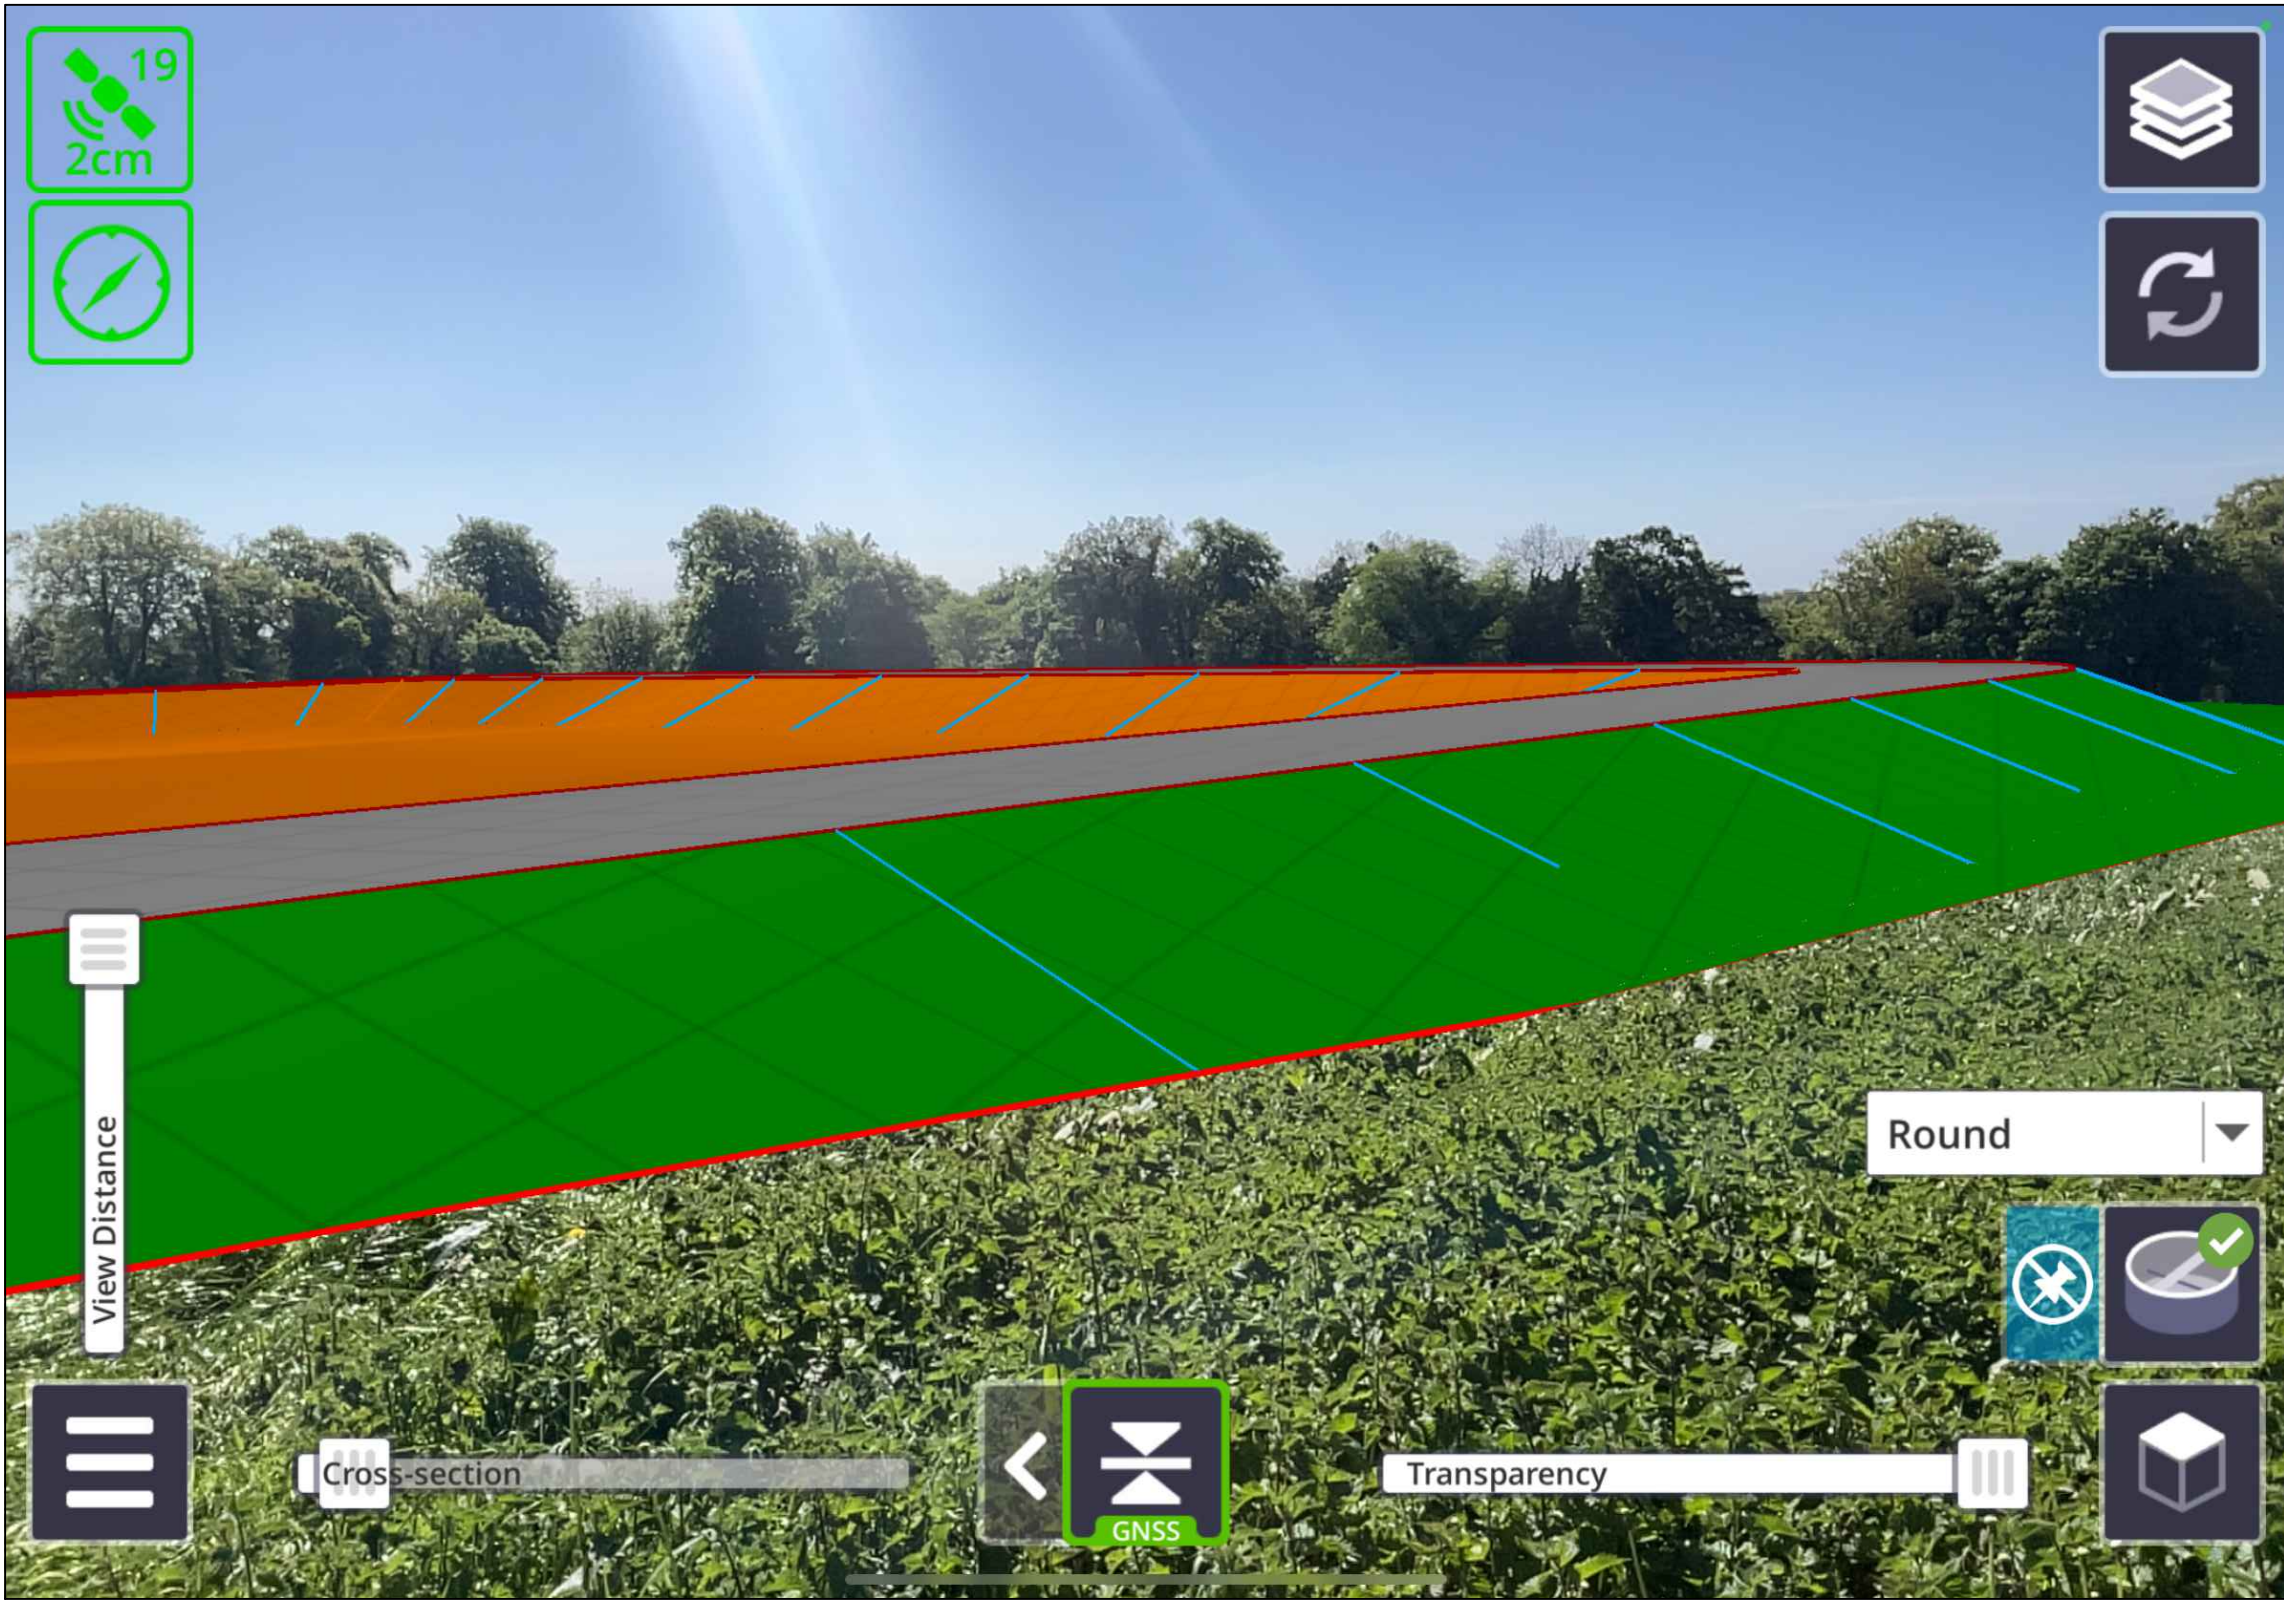

M.J.CHURCH CIVIL ENGINEERING			
Saltersford Lane Chippenham Wiltshire SN14 0RN Tel: 01249 650899 Web: www.mjchurch.com			
CLIENT:			
Mr Steve Jones Home Farm Hartham, Corsham Wiltshire, SN13 0PZ			
SITE:			
Home Farm Hartham, Corsham, SN13 0PZ			
TITLE:			
Proposed Slurry Lagoon Layout, Sheet 2			
SCALE AT A0:	DATE:	DRAWN:	CHECKED:
1:200	06-05-26	SDH	JC
PROJECT NO:	DRAWING NO:	REVISION:	
SMW-08	DSMW-08-02		