




Existing over eaves window - in poor condition.





Proposed over eaves window - to match new approved conservation Velux windows.





Existing cill detail - Proposed window to match

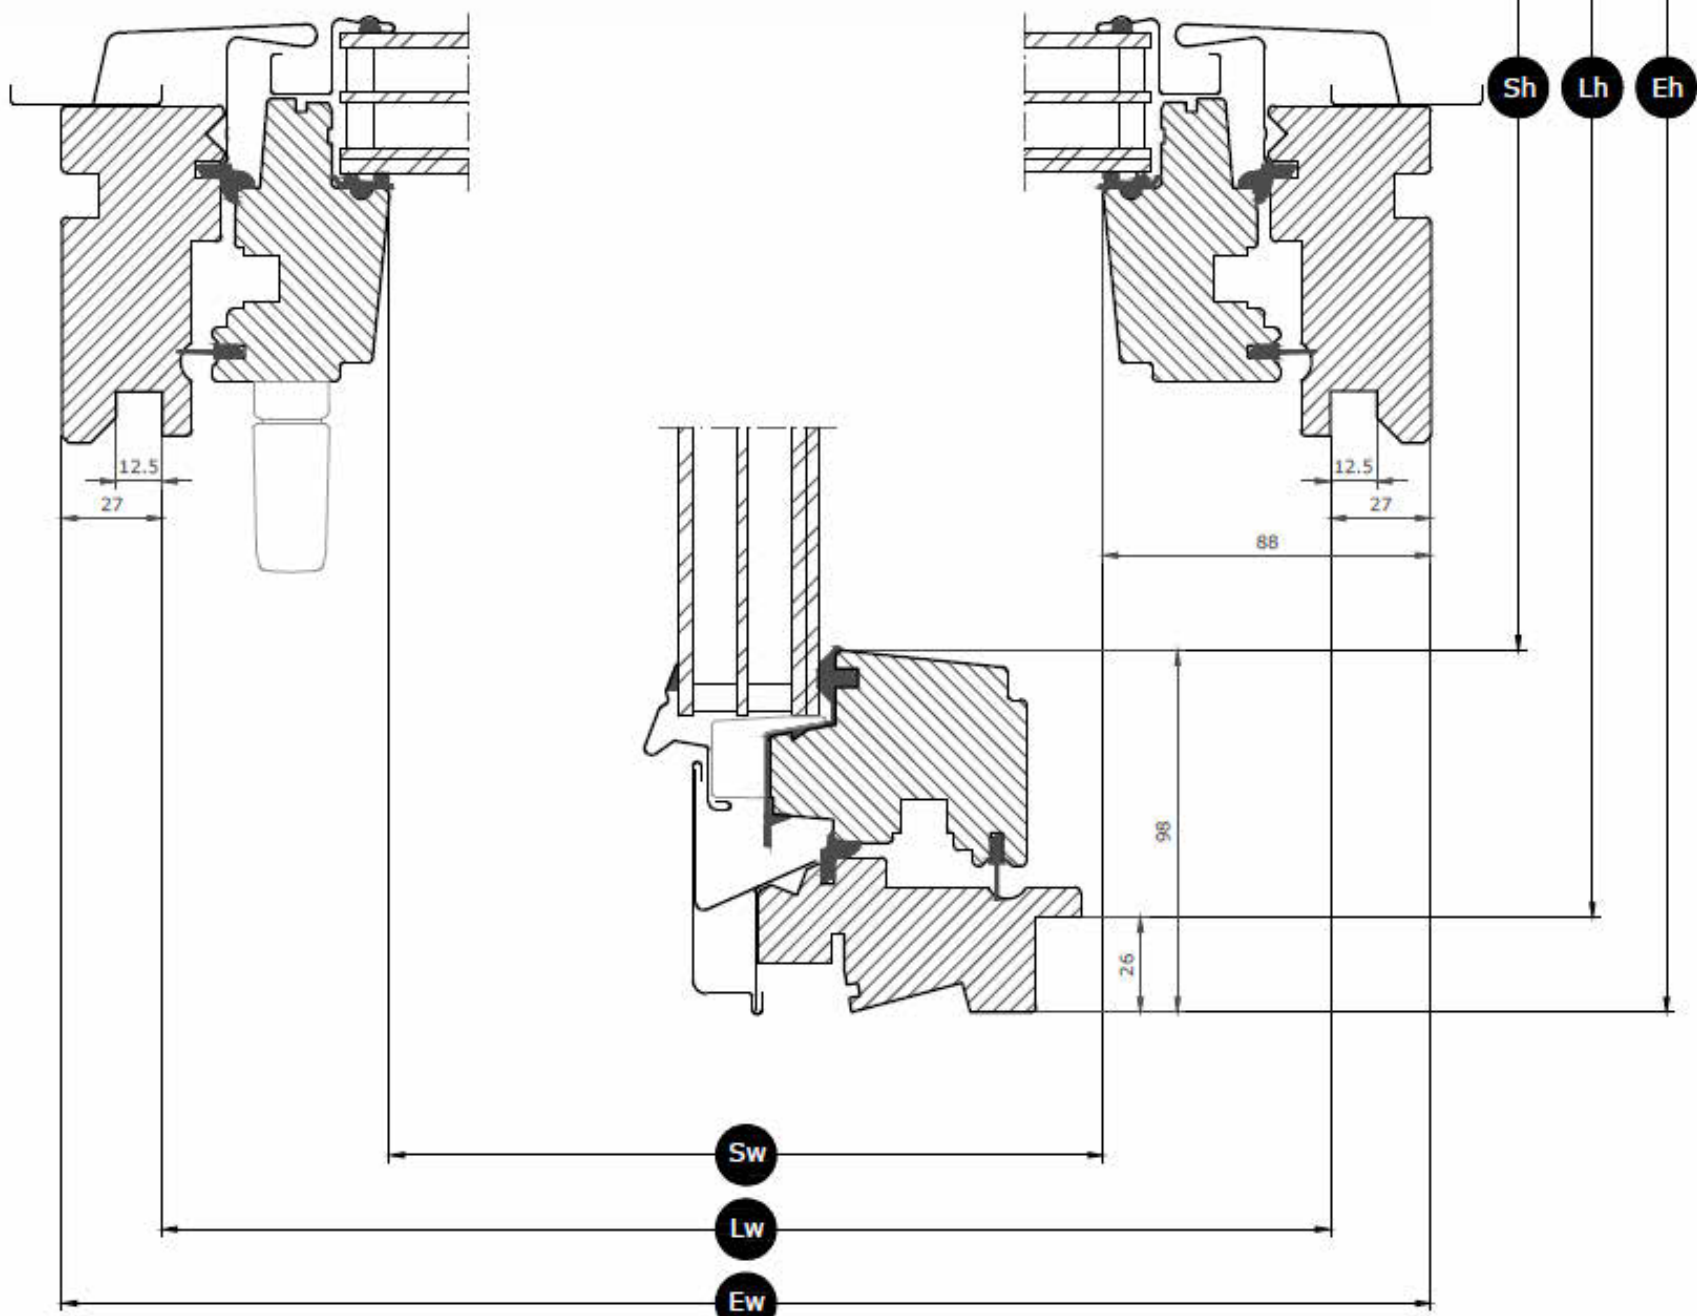


Frame Details - See appended data sheet

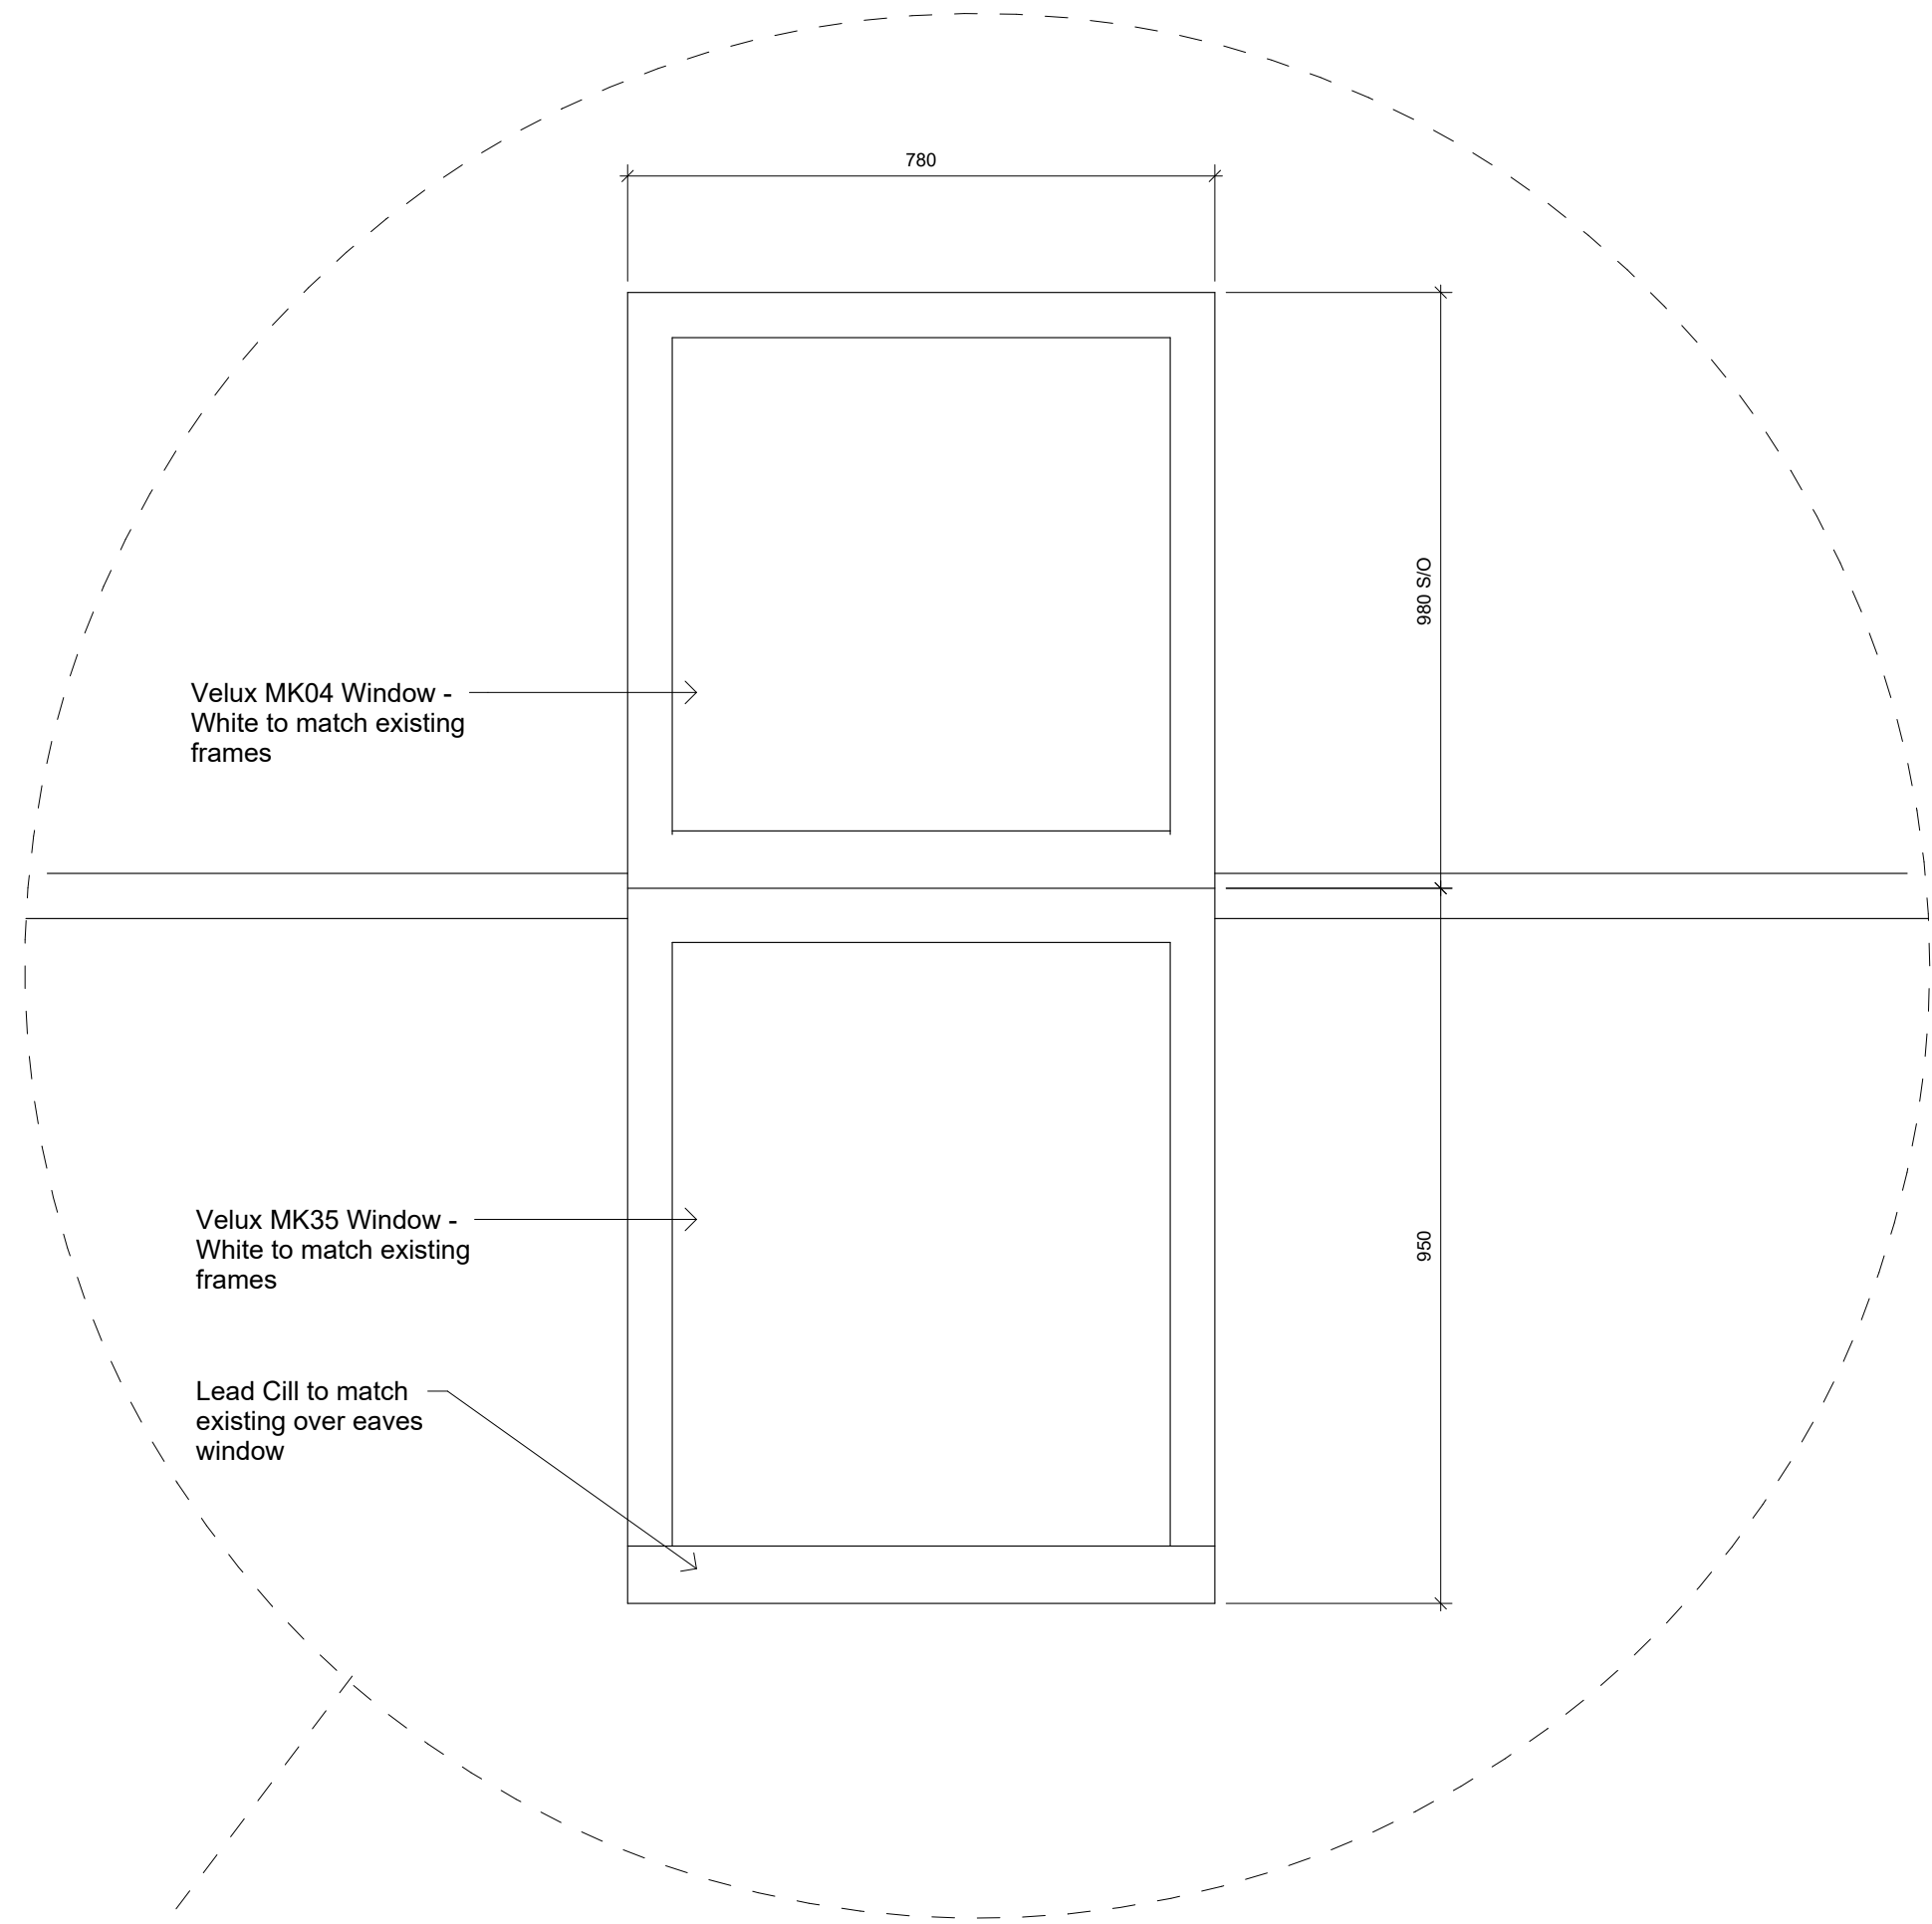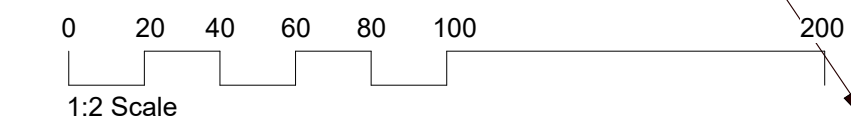

Over Eaves Window
Elevation 1:10

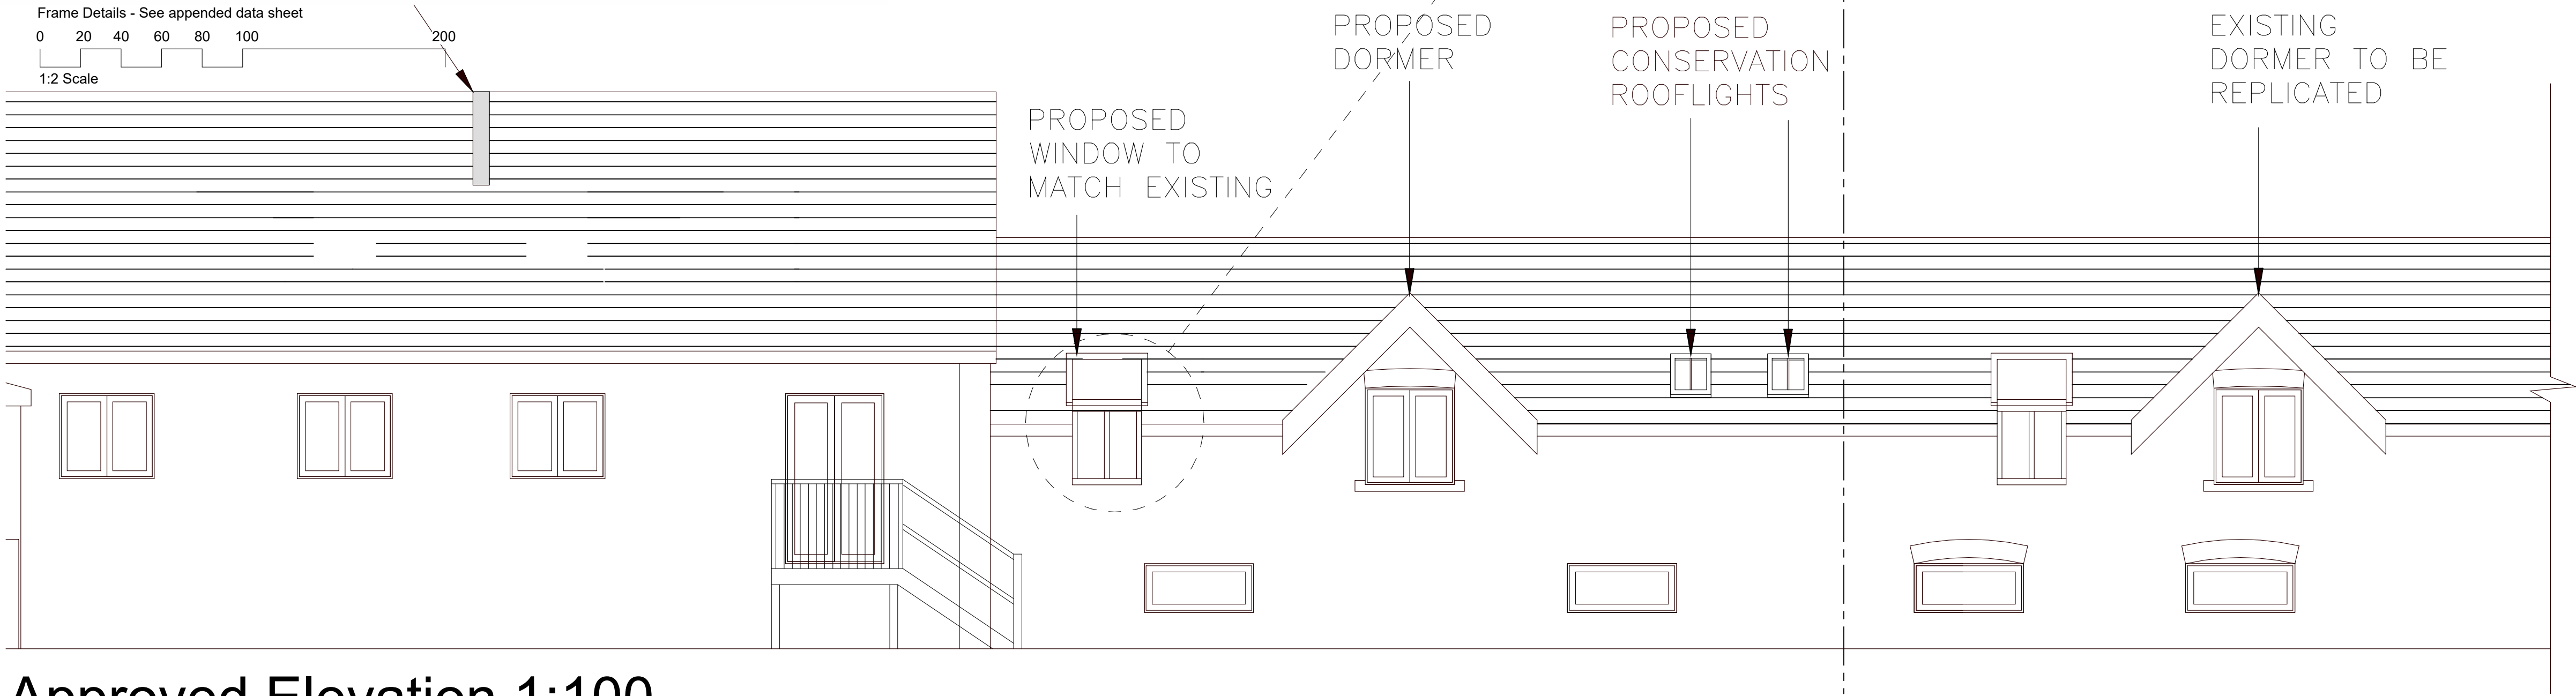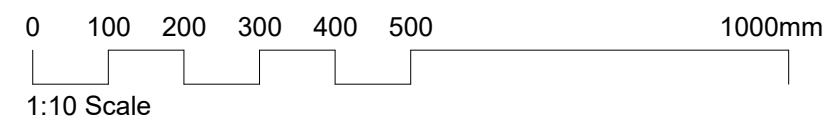

Approved Elevation 1:100

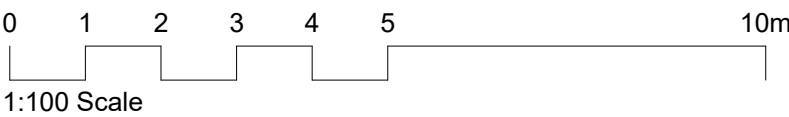

Rev	Description	Date

CODE	SUITABILITY DESCRIPTION
STATUS	PURPOSE OF ISSUE

PROJECT
Manton Library

TITLE
**Over Eaves Window
Details**

CLIENT
Manton Library

DRAWN BY JL	CHECKED BY NA	DATE 10/06/2026
SCALE (@ A1) 1 : 10	PROJECT NUMBER 001	
DRAWING NUMBER A106		REV