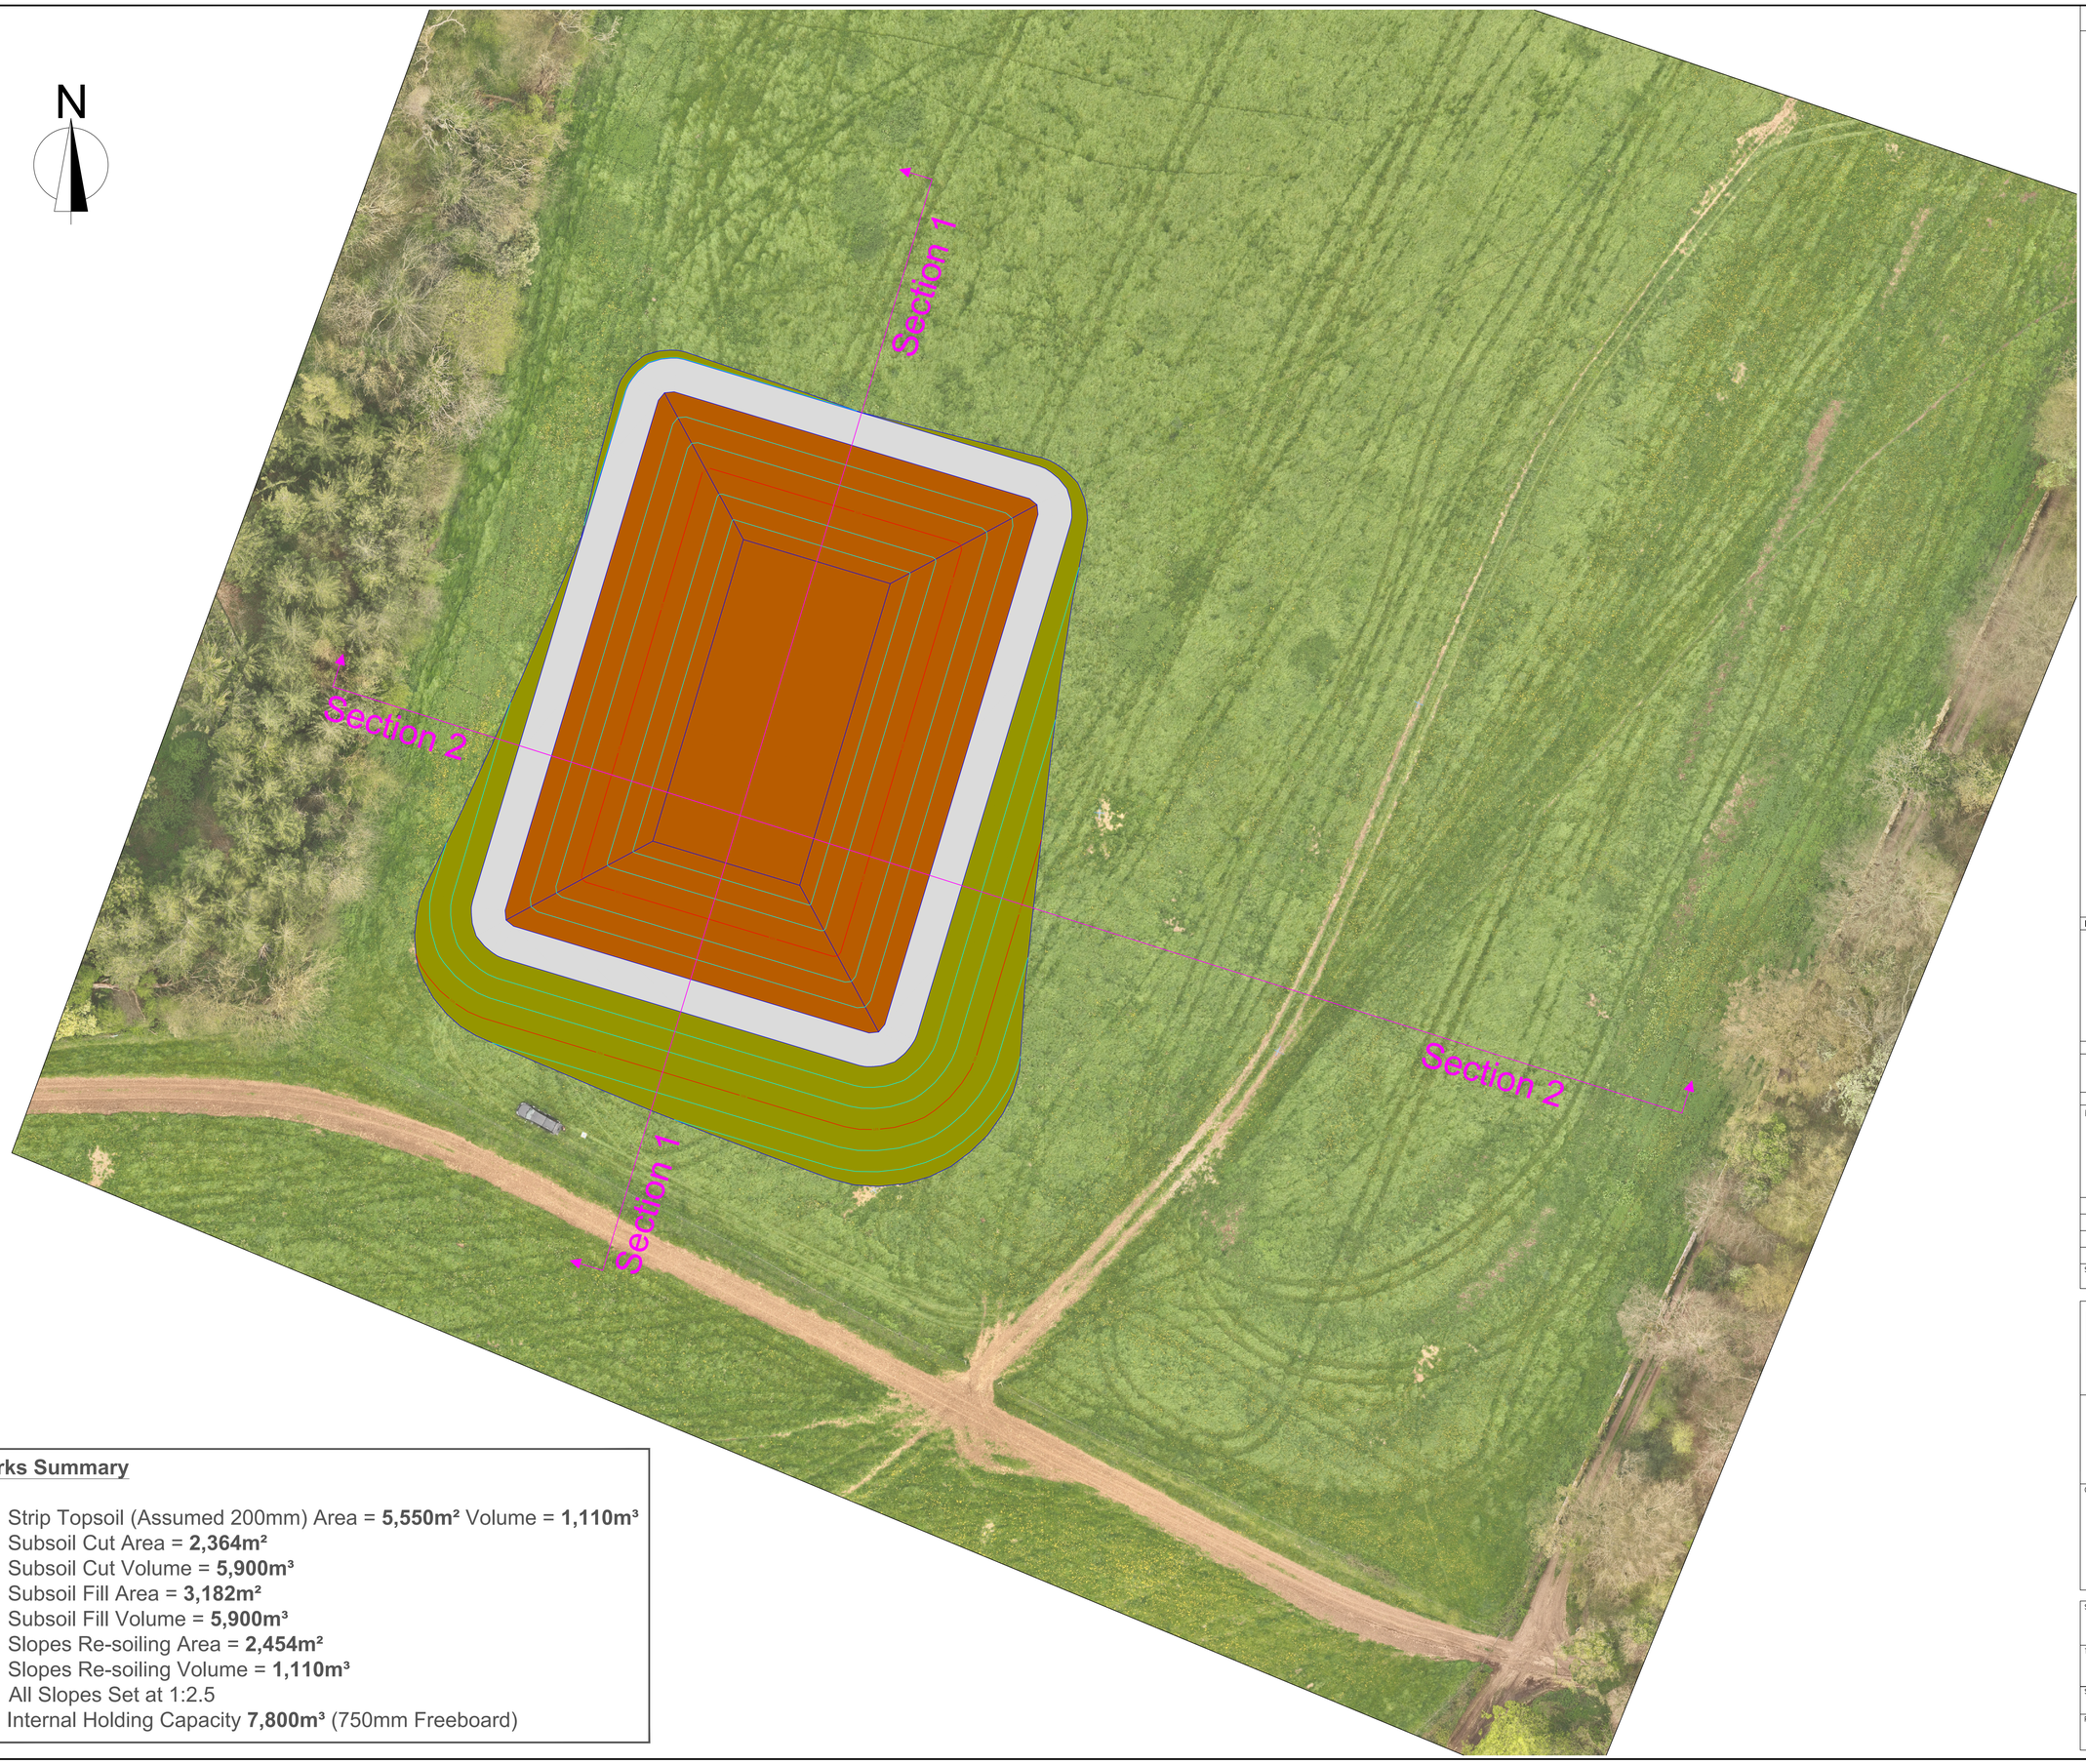


Works Summary

- Strip Topsoil (Assumed 200mm) Area = **5,550m²** Volume = **1,110m³**
- Subsoil Cut Area = **2,364m²**
- Subsoil Cut Volume = **5,900m³**
- Subsoil Fill Area = **3,182m²**
- Subsoil Fill Volume = **5,900m³**
- Slopes Re-soiling Area = **2,454m²**
- Slopes Re-soiling Volume = **1,110m³**
- All Slopes Set at 1:2.5
- Internal Holding Capacity **7,800m³** (750mm Freeboard)

Notes:

Disclaimer:

This plan should only be used for its original purpose. MJ Church accepts no responsibility for this plan if supplied to any party other than the original client.

All dimensions and or level information shown should be checked on site prior to design and construction.

This drawing is not to be used in whole or part other than for the intended purpose and project as defined on this drawing. Refer to the contract for full terms and conditions.

Reference Grid:	Reference Datum:

All Dimensions in Metres

Notes:

REV:	DESCRIPTION:	BY:	DATE:
A			
B			
C			

STATUS: INFORMATION

M.J.CHURCH
CIVIL ENGINEERING

Saltersford Lane
Chippenham
Wiltshire
SN14 0RN
Tel: 01249 650899
Web: www.mjchurch.com

CLIENT:

Mr Steve Jones
Home Farm
Hartham, Corsham
Wiltshire, SN13 0PZ

SITE: Home Farm
Hartham, Corsham, SN13 0PZ

TITLE: Proposed Slurry Lagoon Layout, Sheet 1

SCALE AT A0:	DATE:	DRAWN:	CHECKED:
VA1:250	06-05-26	SDH	JC

PROJECT NO:	DRAWING NO:	REVISION:
SMW-08	DSMW-08-01	