
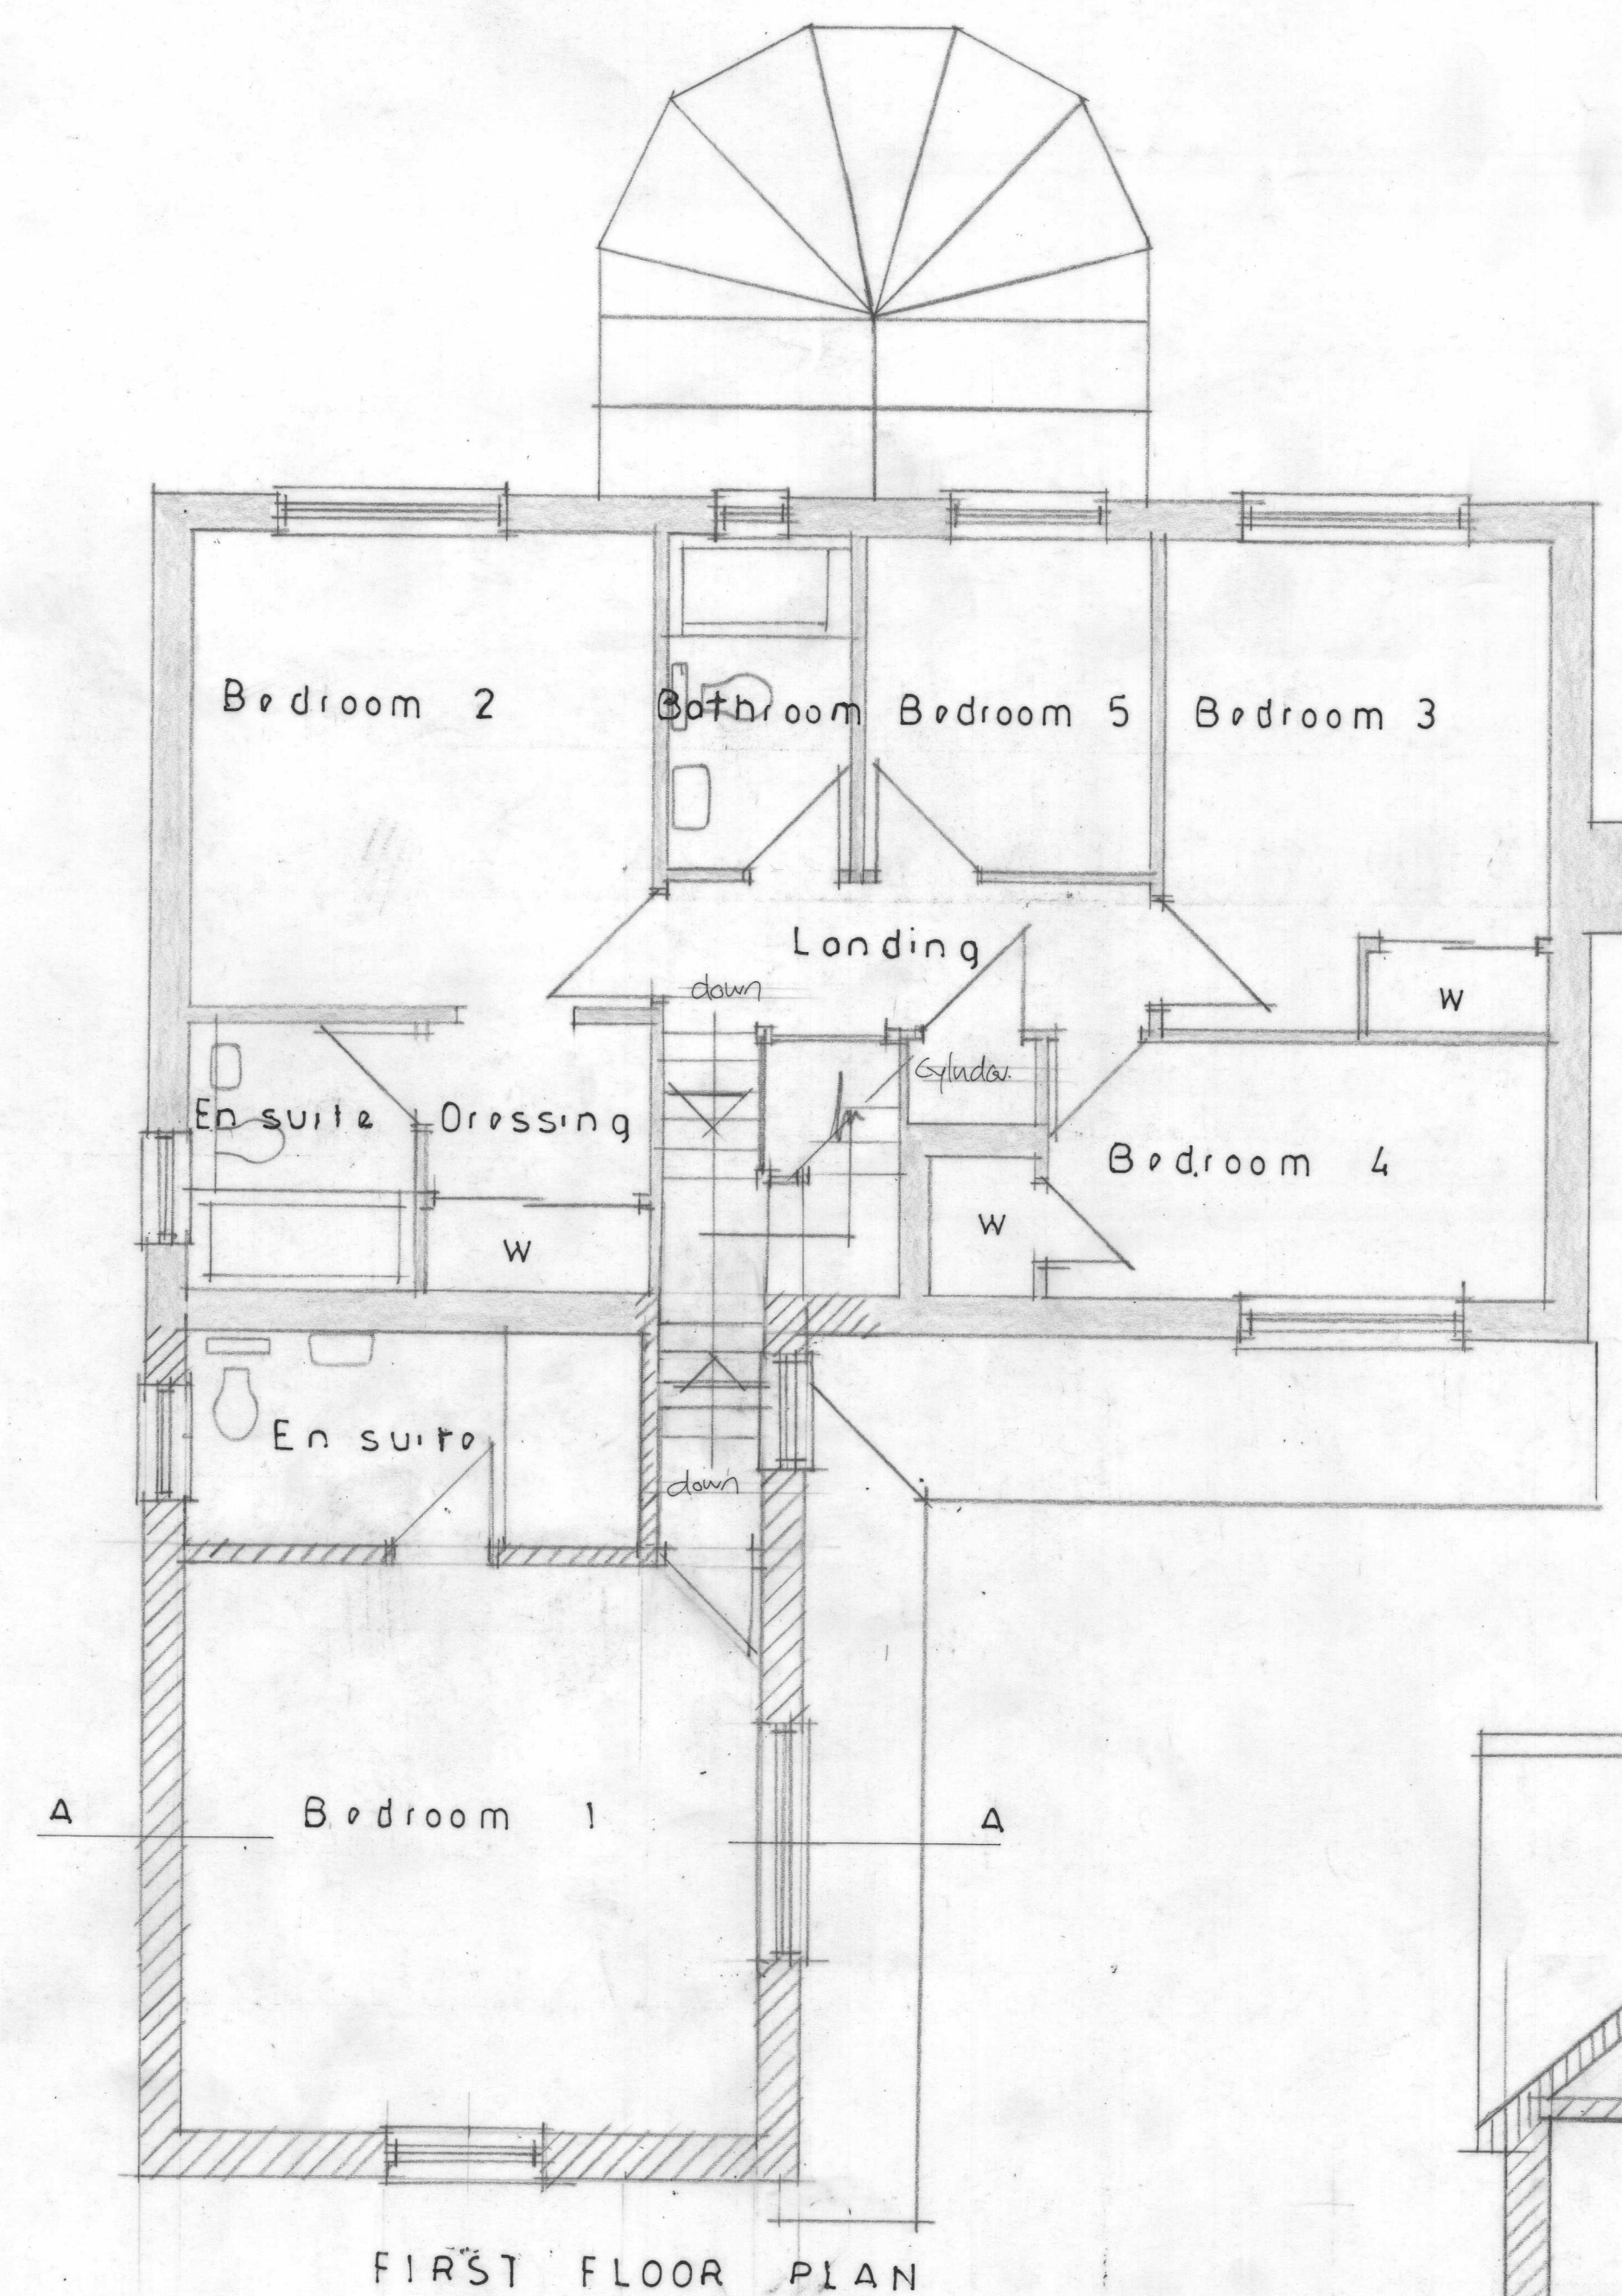


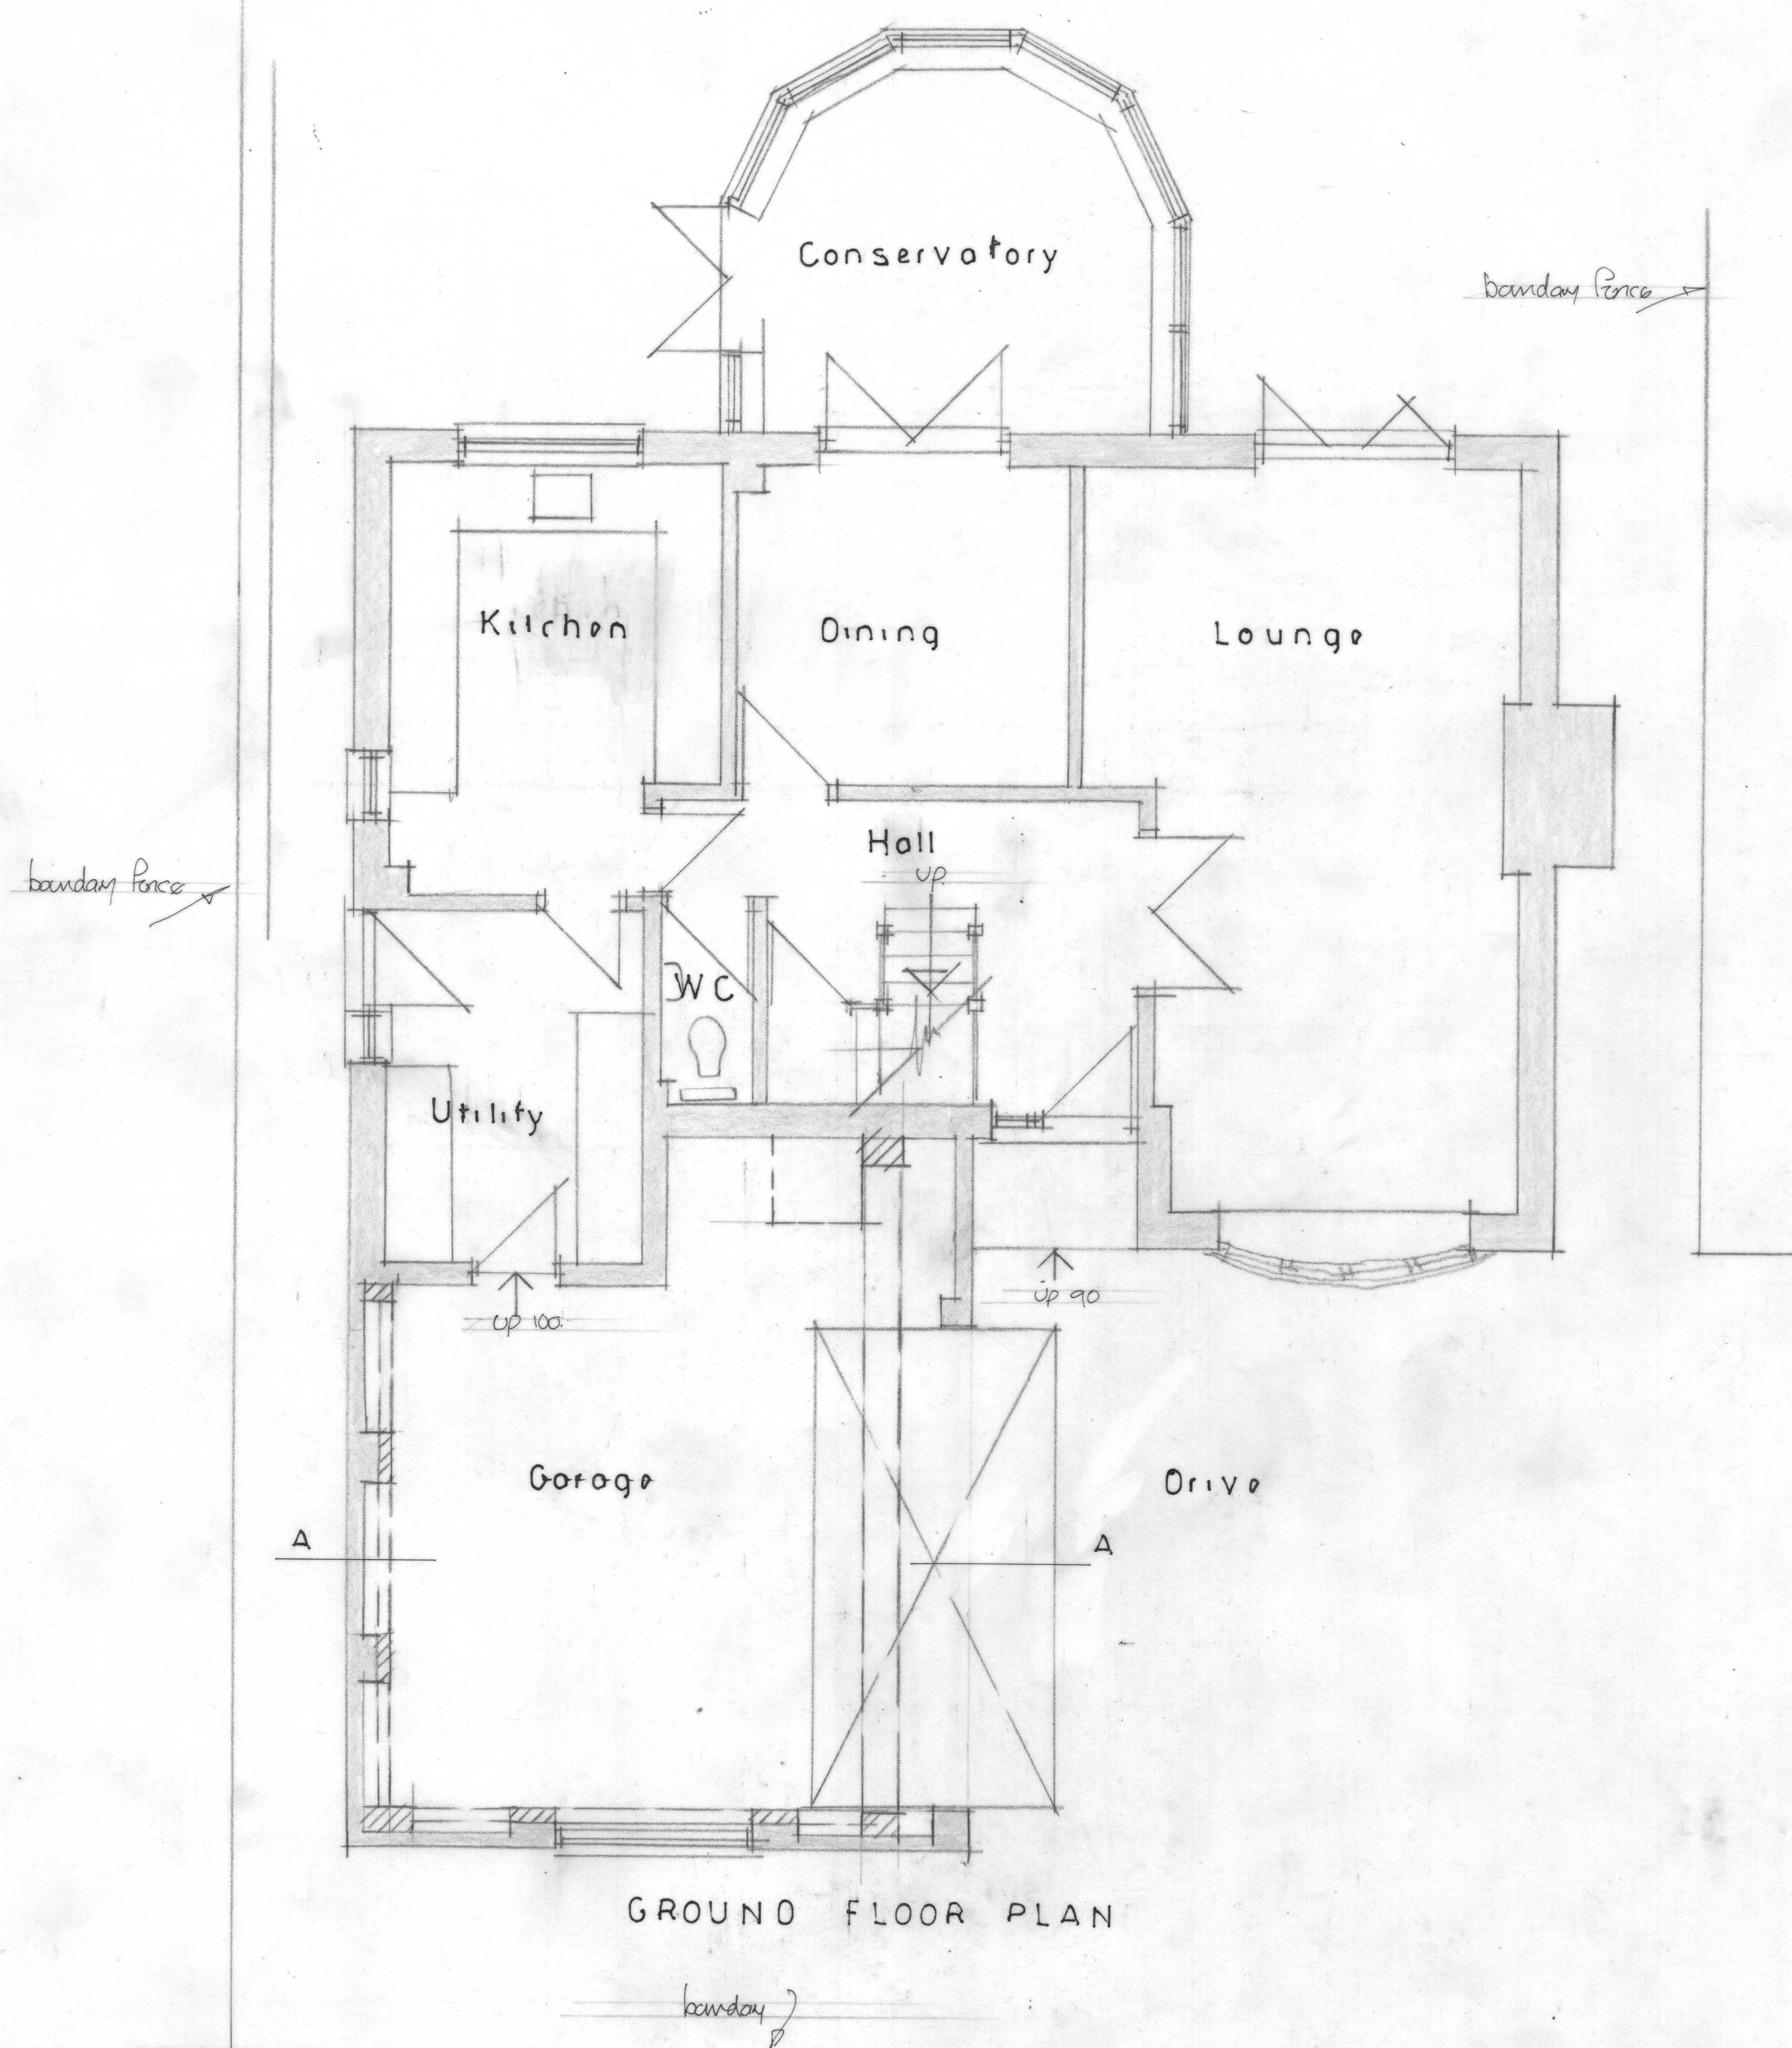

PROPOSED EXTENSION AND ALTERATIONS AT 8 STAPLEFORD CLOSE, CHIPPENHAM SN15 3FZ
 PROPOSED FLOOR PLANS AND SECTION Scale 1/50

50m at a scale of 1/50. At Paper Size