



Responsibility is not accepted for errors made by others in scaling from this drawing. All construction information should be taken from figured dimensions only.

NOTE

BUILDING SURVEY OF EXISTING IS NON CONCLUSIVE, PLEASE ENSURE THAT ALL MEASUREMENTS ARE TAKEN FROM SITE. CONTRACTOR TO CHECK ALL DIMENSIONS AND REPORT ALL ERRORS AND OMISSIONS TO THE ENGINEER. ANY DIMENSIONS SHOWN ARE IN MM.

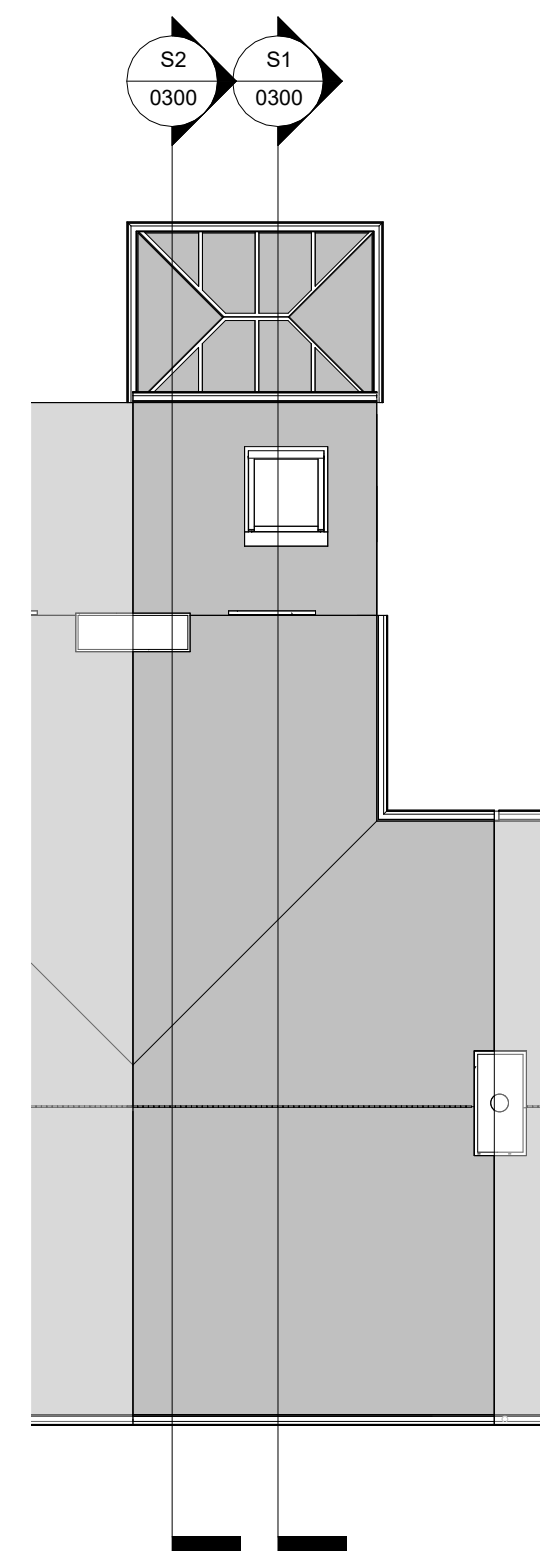

S1 Existing Section 01
1: 50

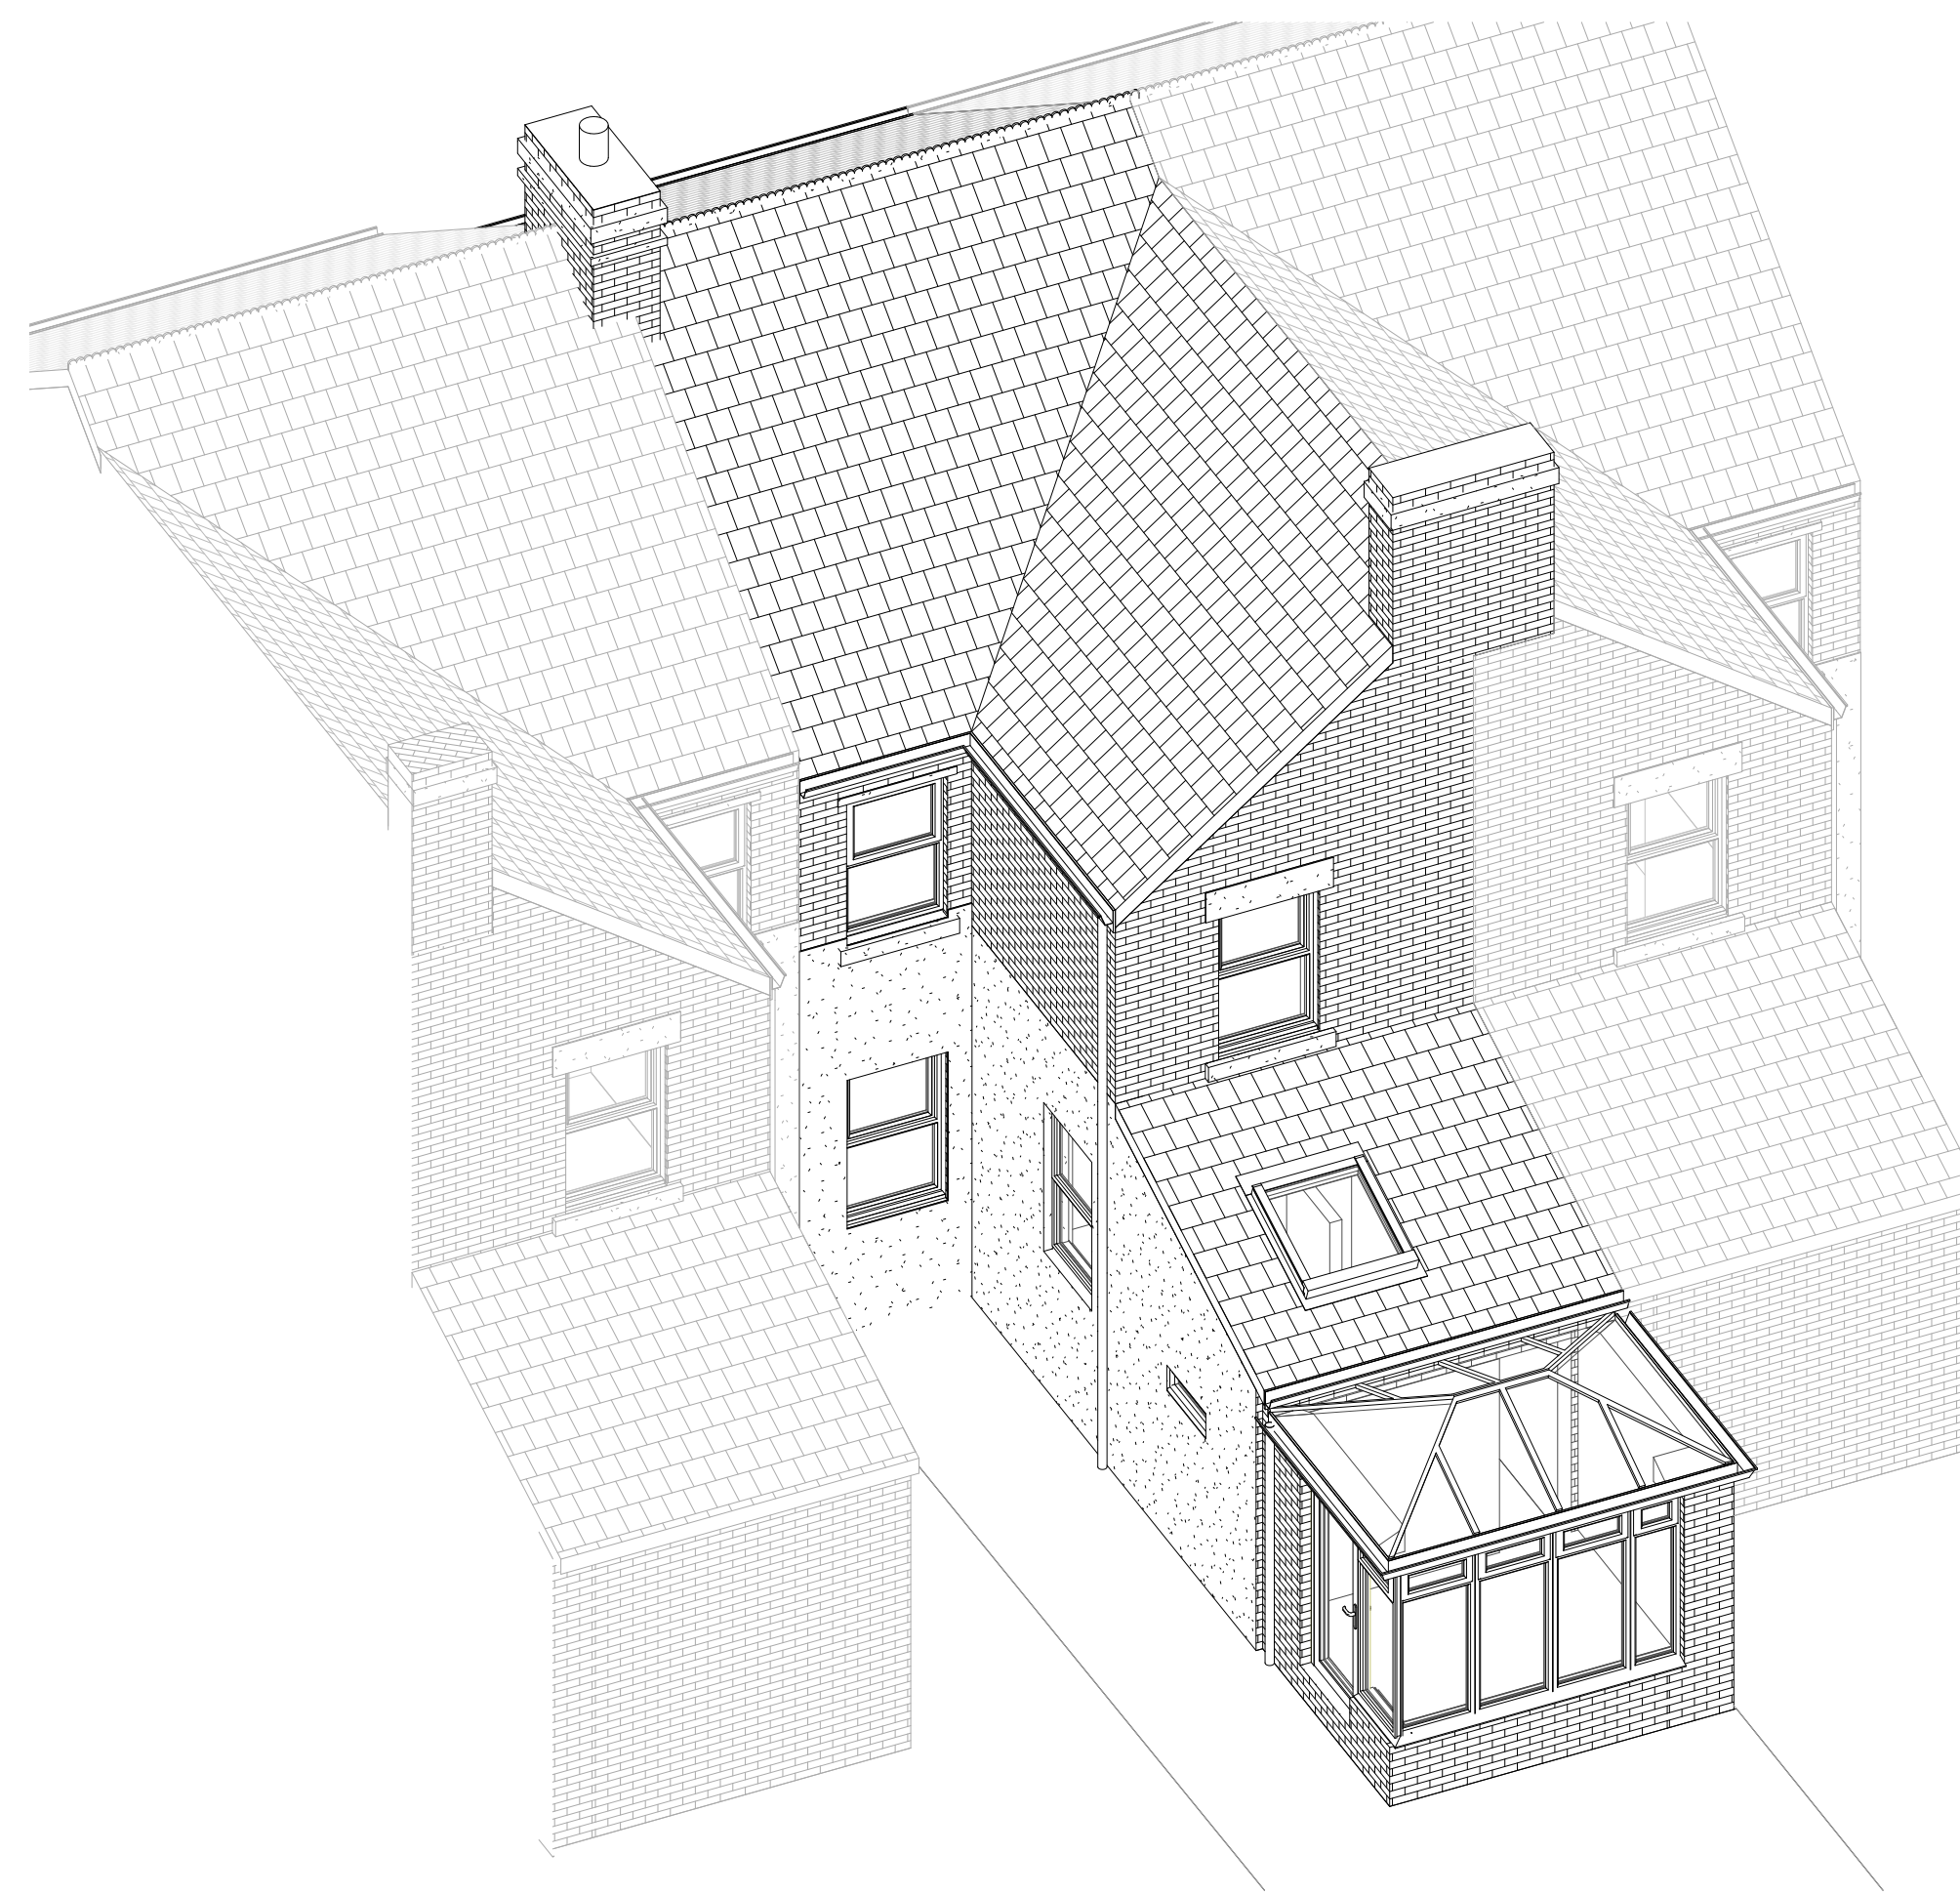

3D Existing AXO



S2 Existing Section 02
1: 50

PL	P01	10.06.26	Planning Issue	
STATUS	REV	DATE	DESCRIPTION	REVISED BY
CLIENT				MC
Mr Christopher Manuel				CHECKED BY
				ZW
28 Drynham Road, Trowbridge, Wiltshire				ORIGINATOR NO
BA14 OPE				SZ729
CONSULTANT				



21 Langley Road Trowbridge Wiltshire BA14 0LL
Tel: 01225 342837
Mobiles: 07831 817906 & 07789 744420

PROJECT
Loft Conversion & Rear Dormer
28 Drynham Road, Trowbridge, Wiltshire

DRAWING TITLE
Existing Sections

SUITABILITY STATUS	SCALE
PL : PLANNING	As indicated @ A1
YEAR DESIGNER PROJECT NUMBER SHEET NUMBER	REVISION
25-SZ-729-0300	P01

