




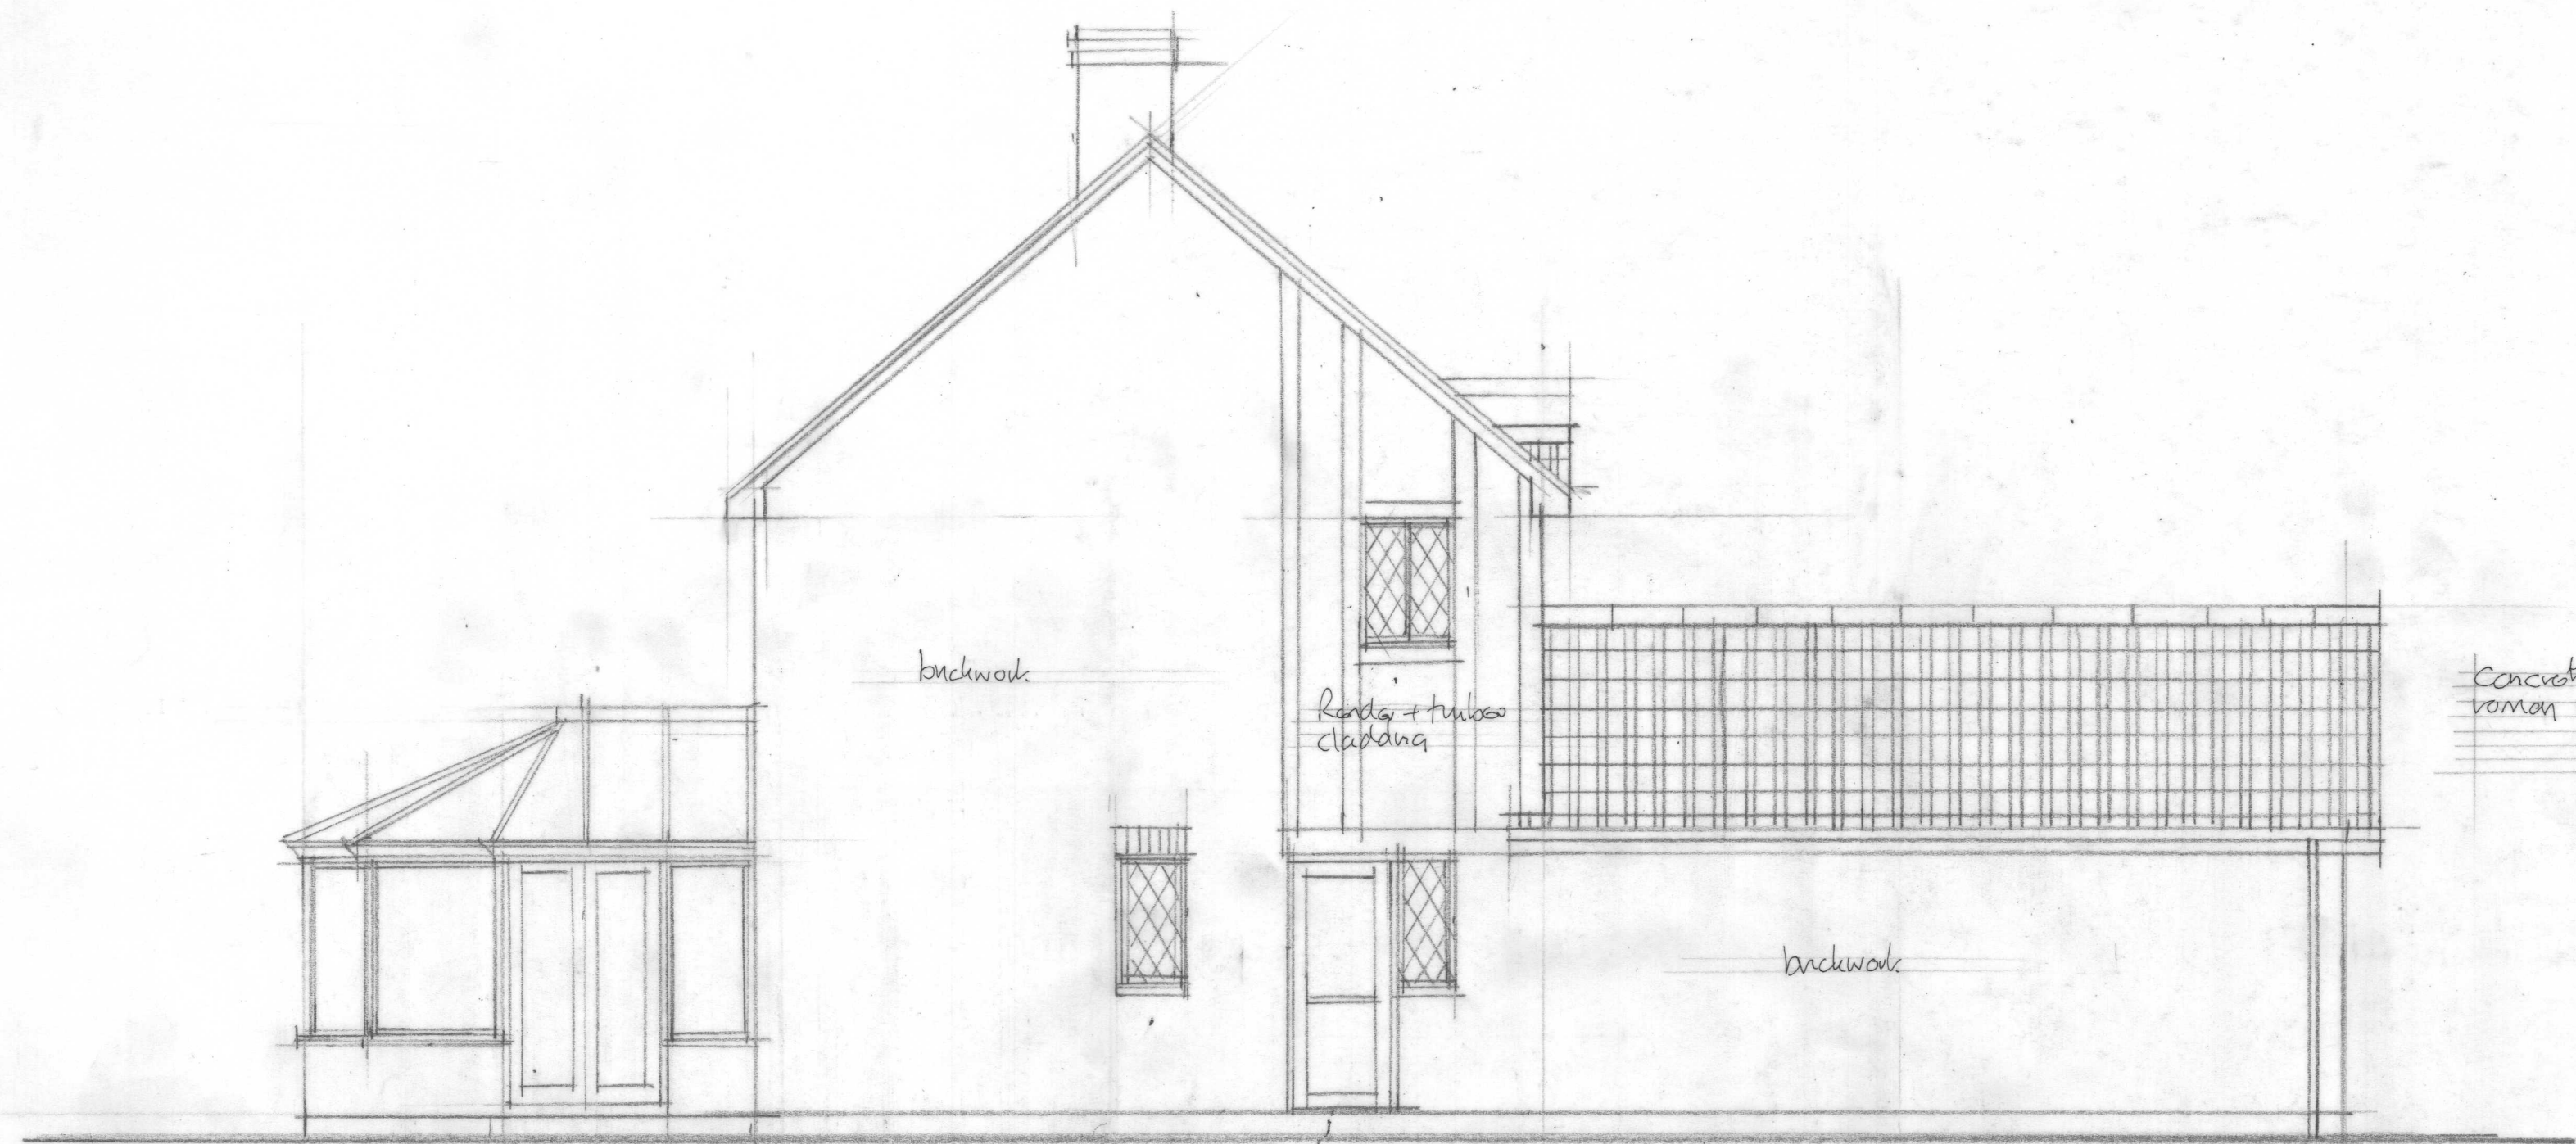

SOUTH WEST ELEVATION

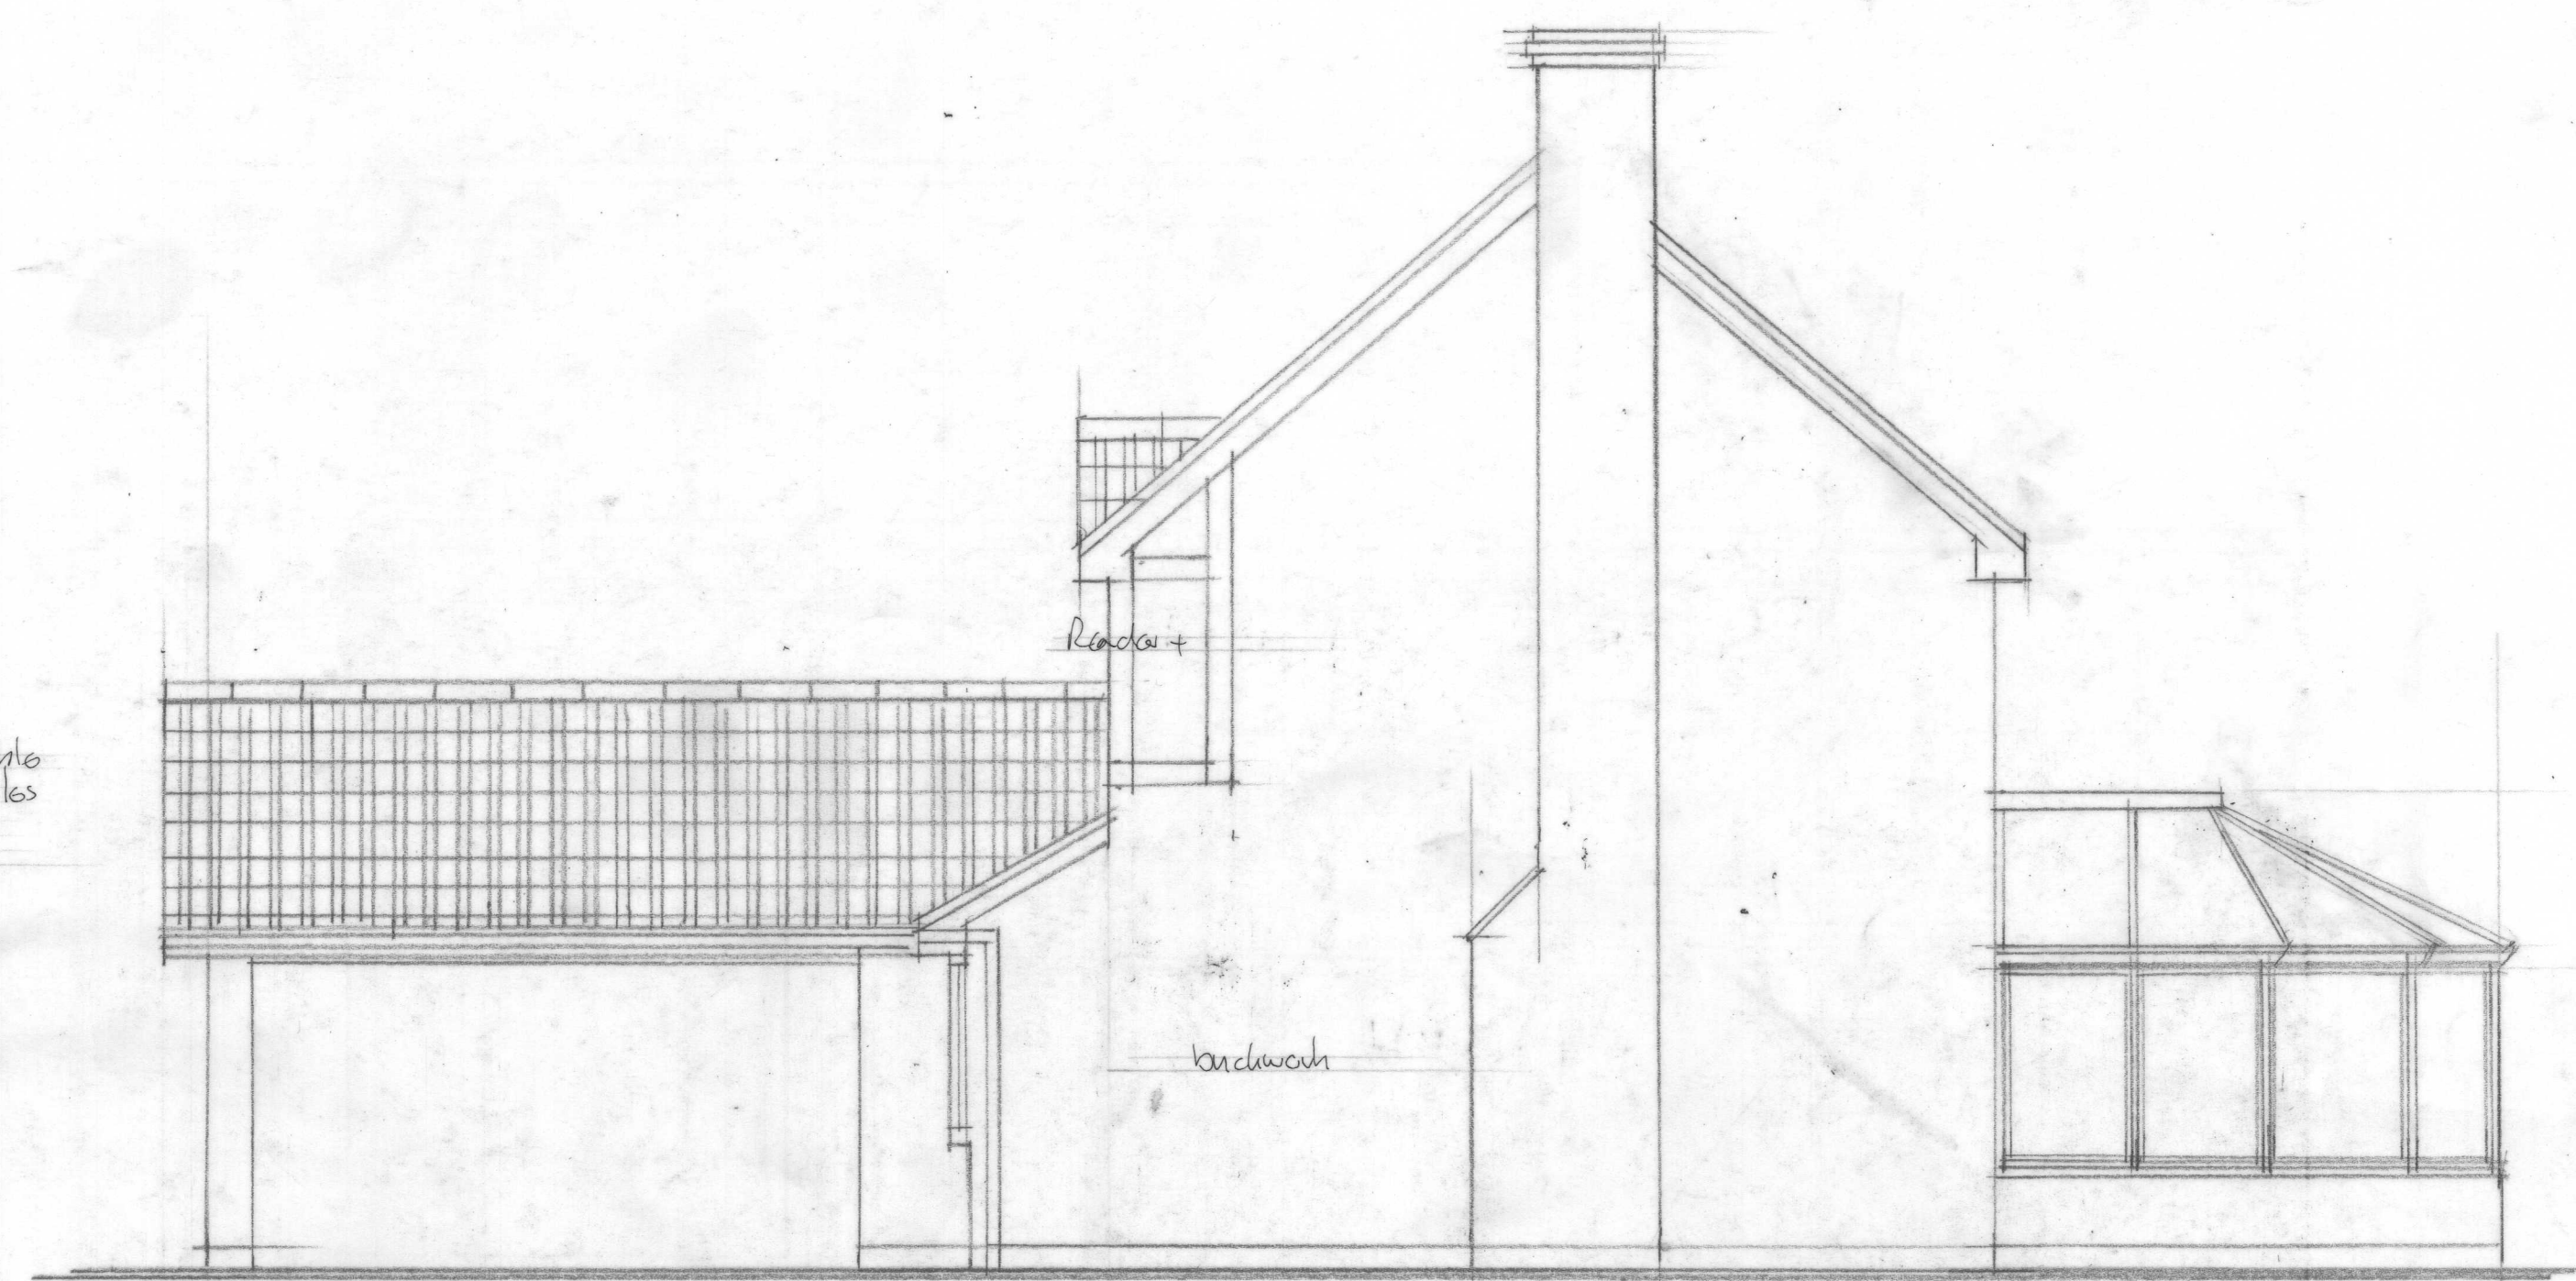

NORTH EAST ELEVATION

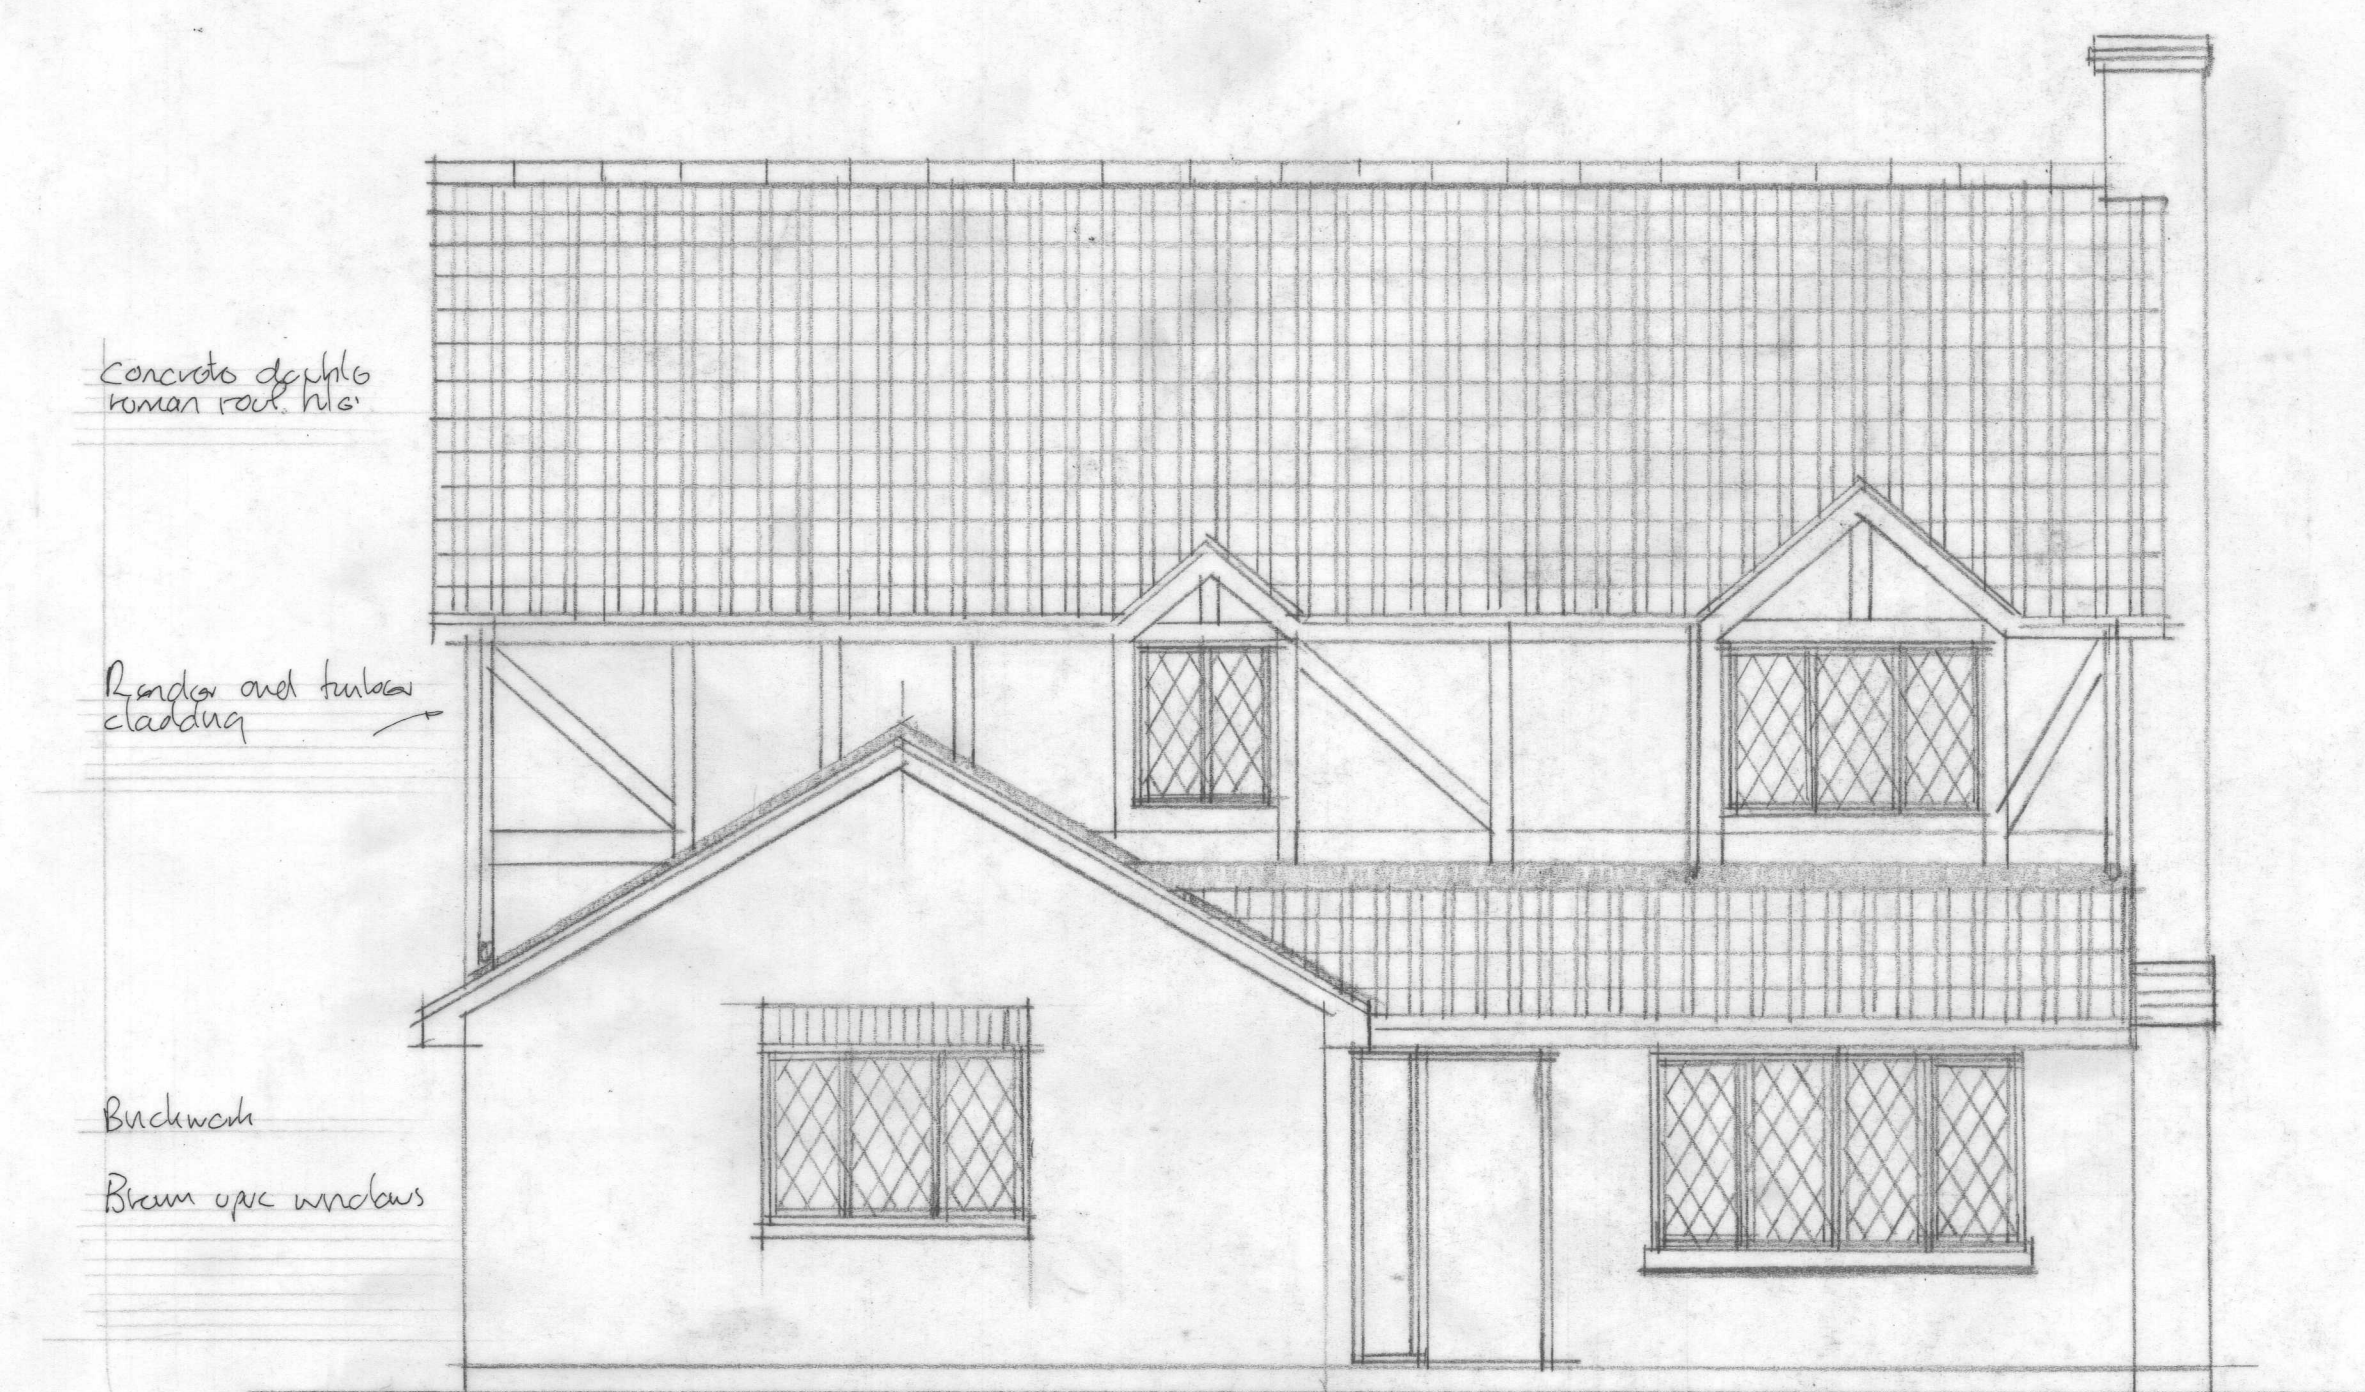

SOUTH EAST ELEVATION

PROPOSED EXTENSION AND ALTERATIONS AT 8 STAPLE FORD CLOSE CHIPPENHAM SN15 3FZ
EXISTING ELEVATIONS Scale 1/50

