




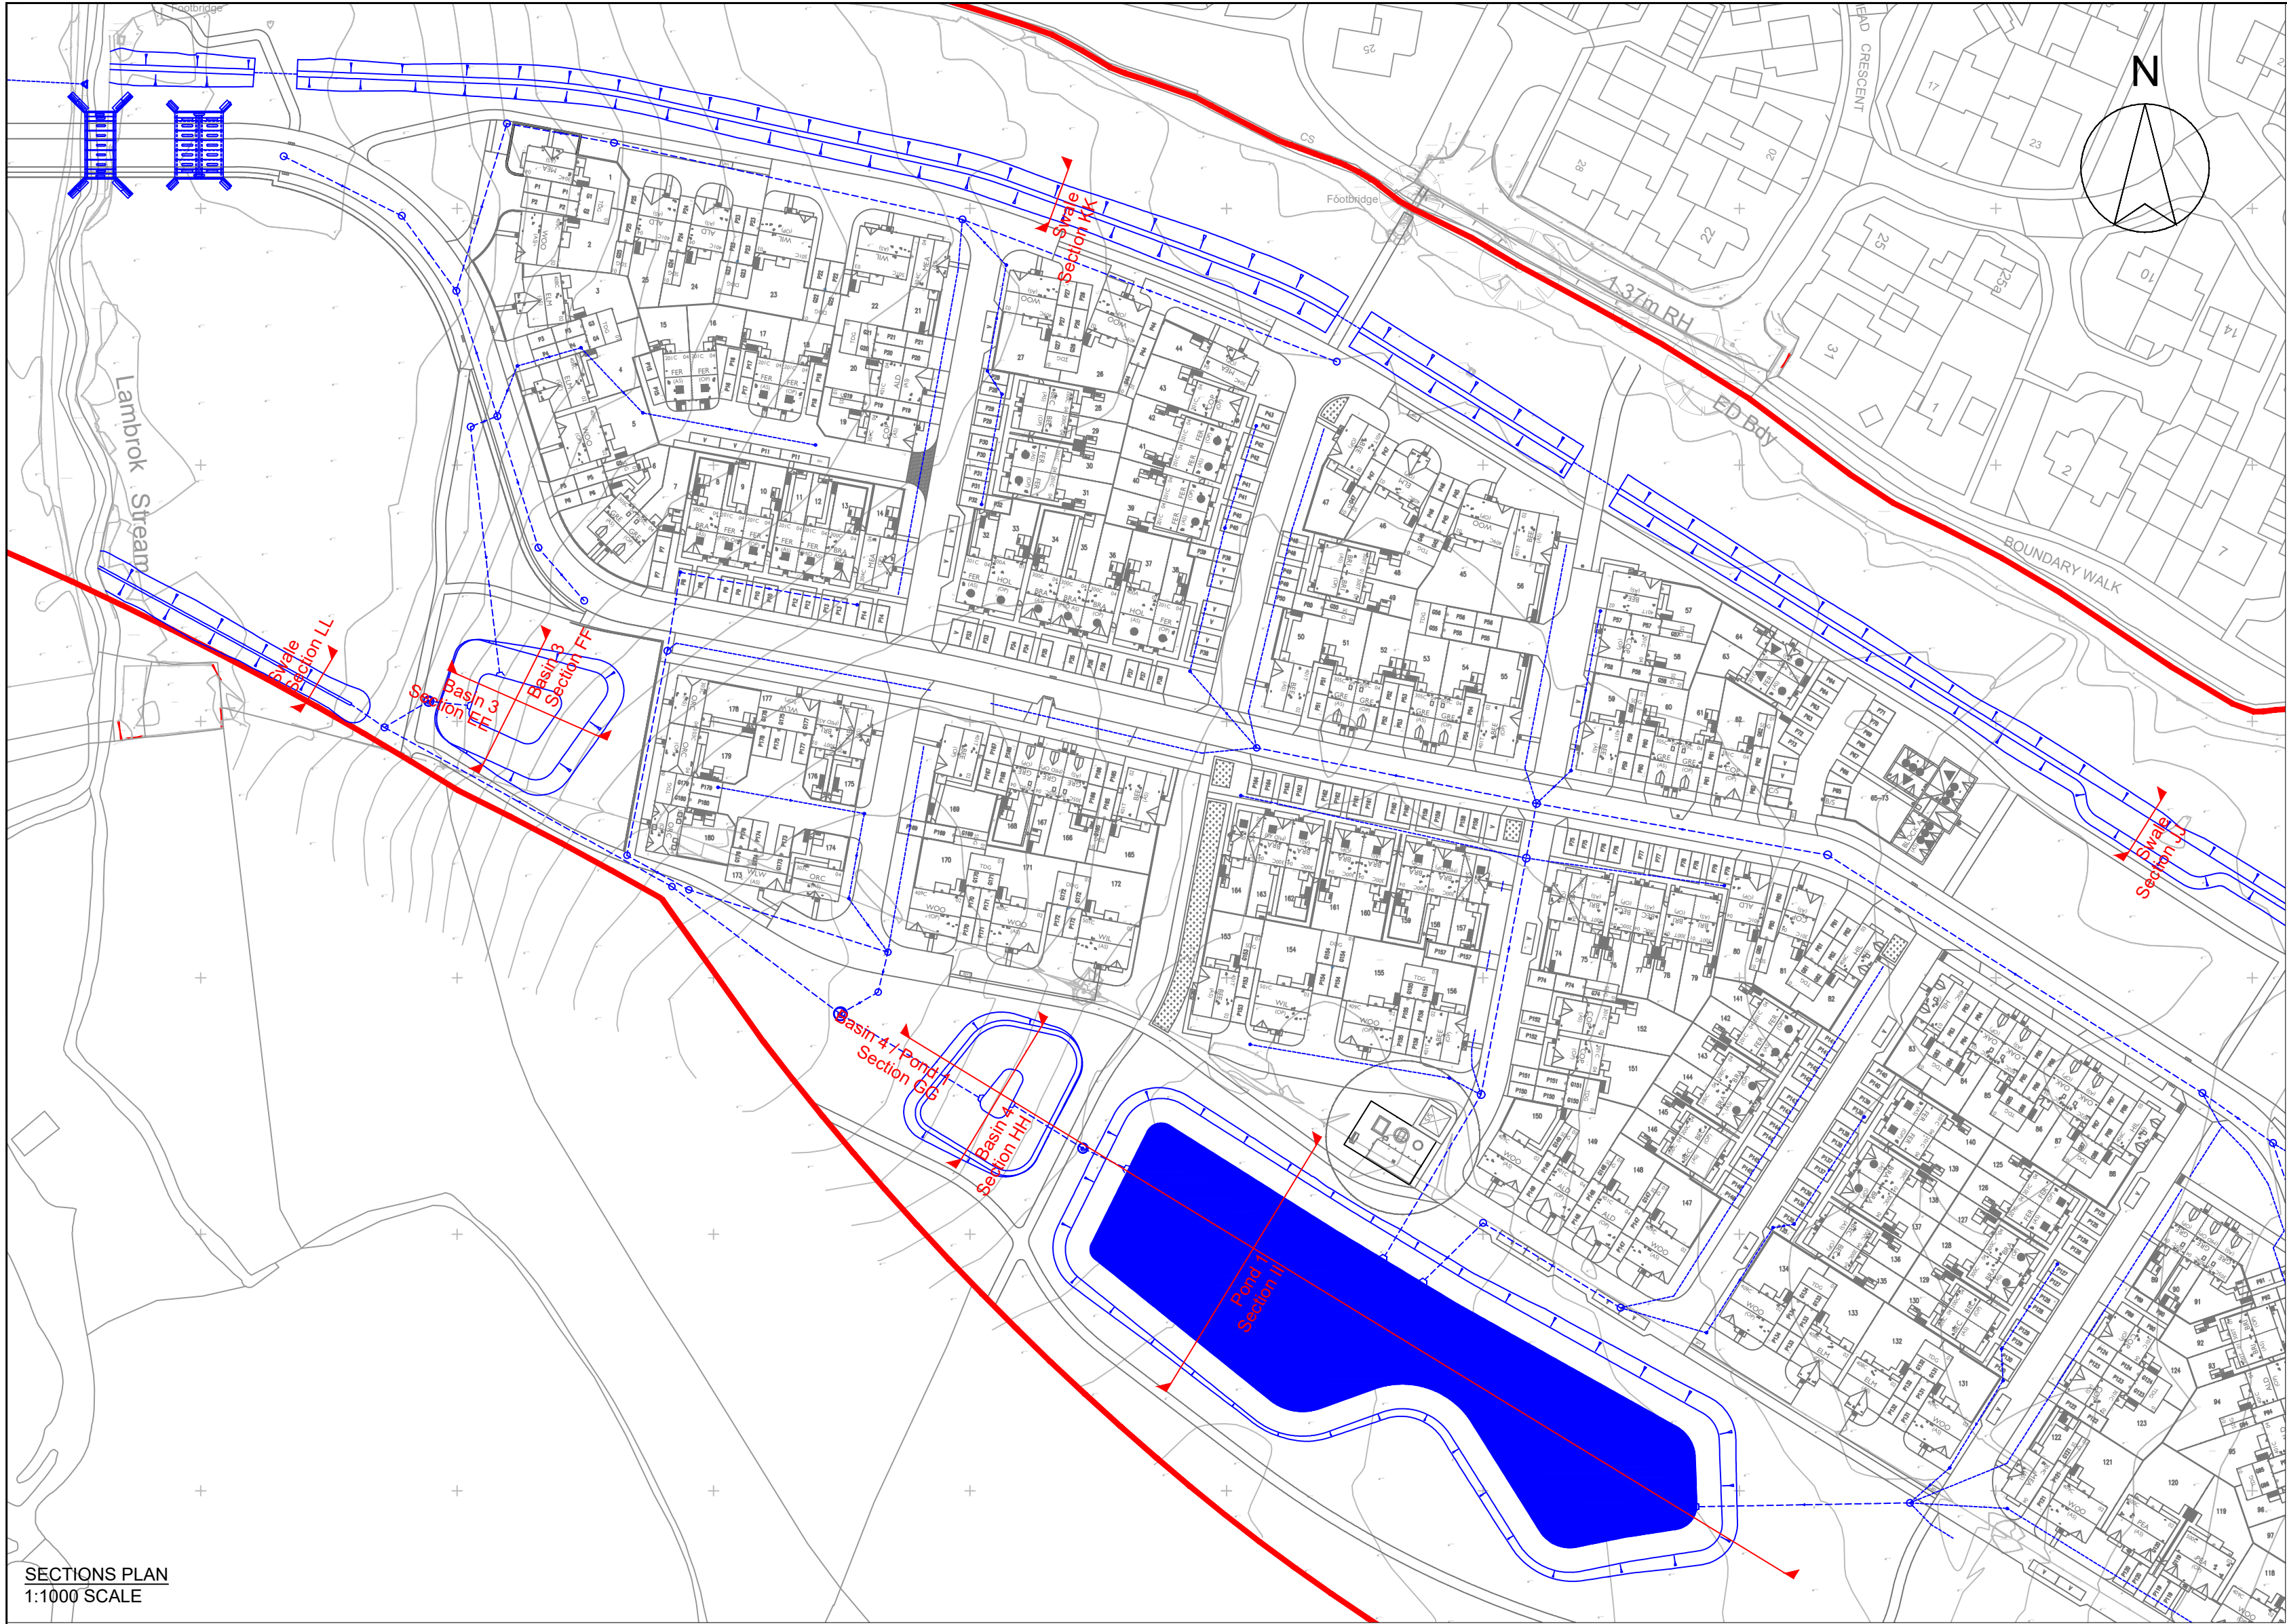


Basin 3
Section EE

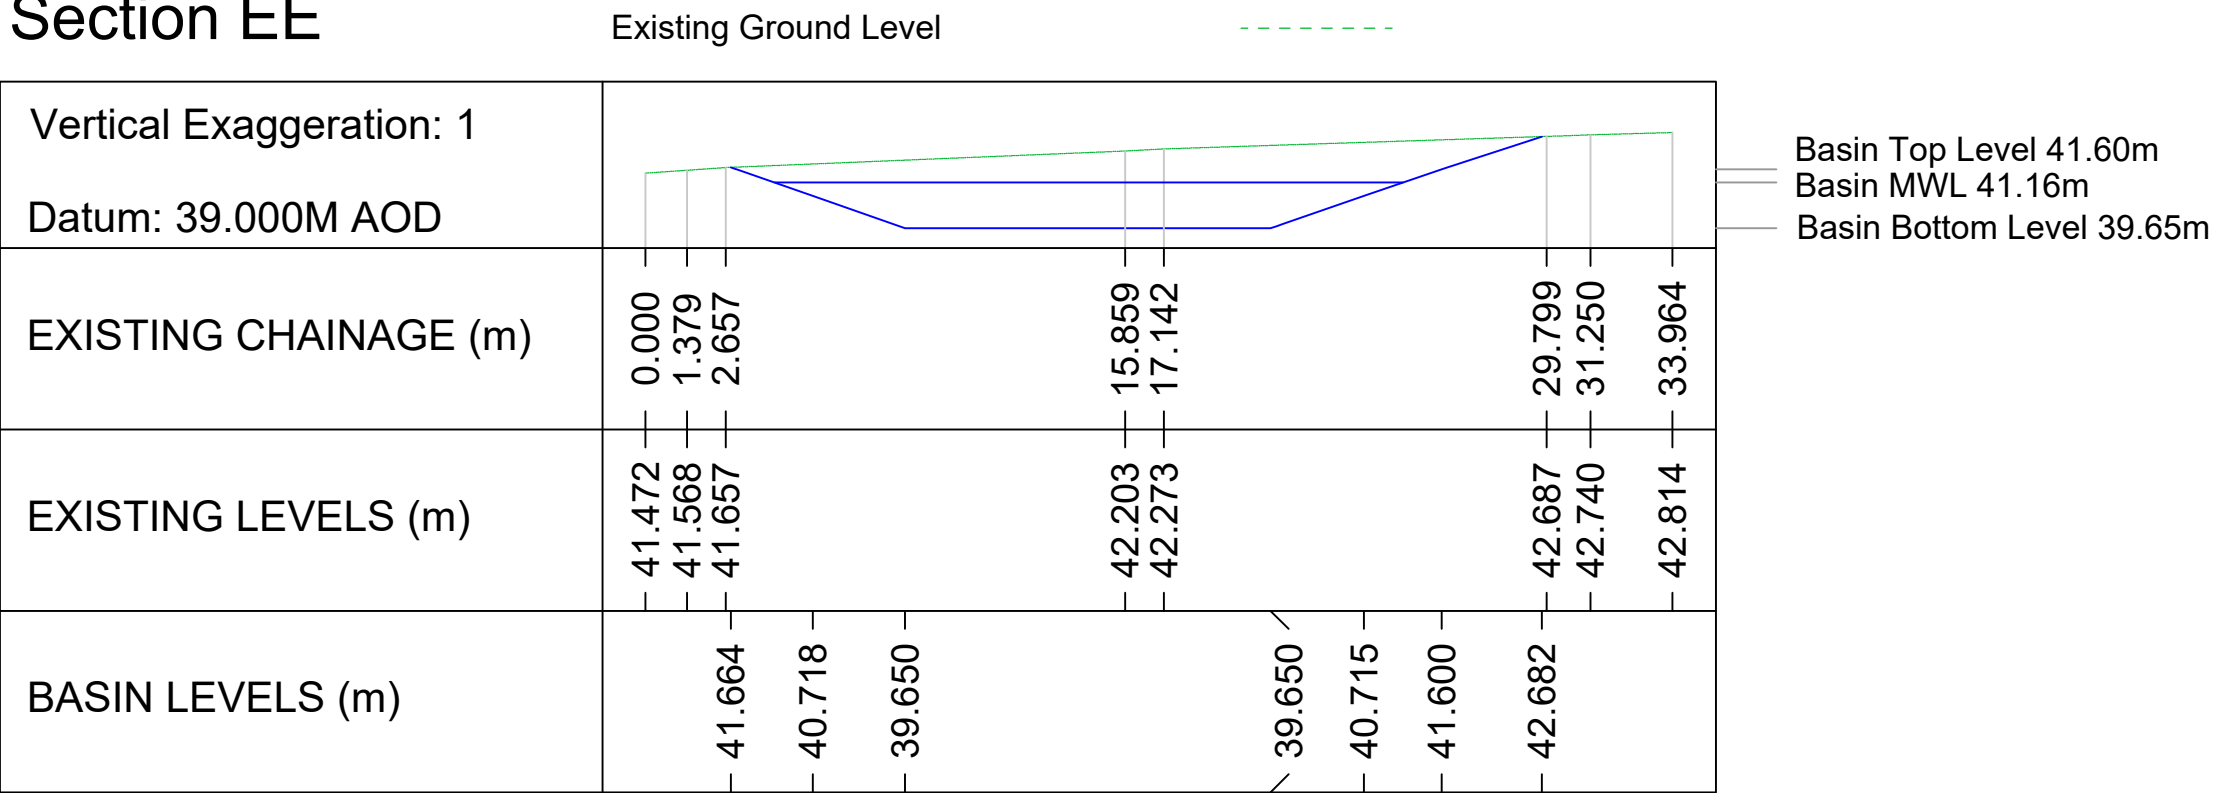


Basin 3
Section FF

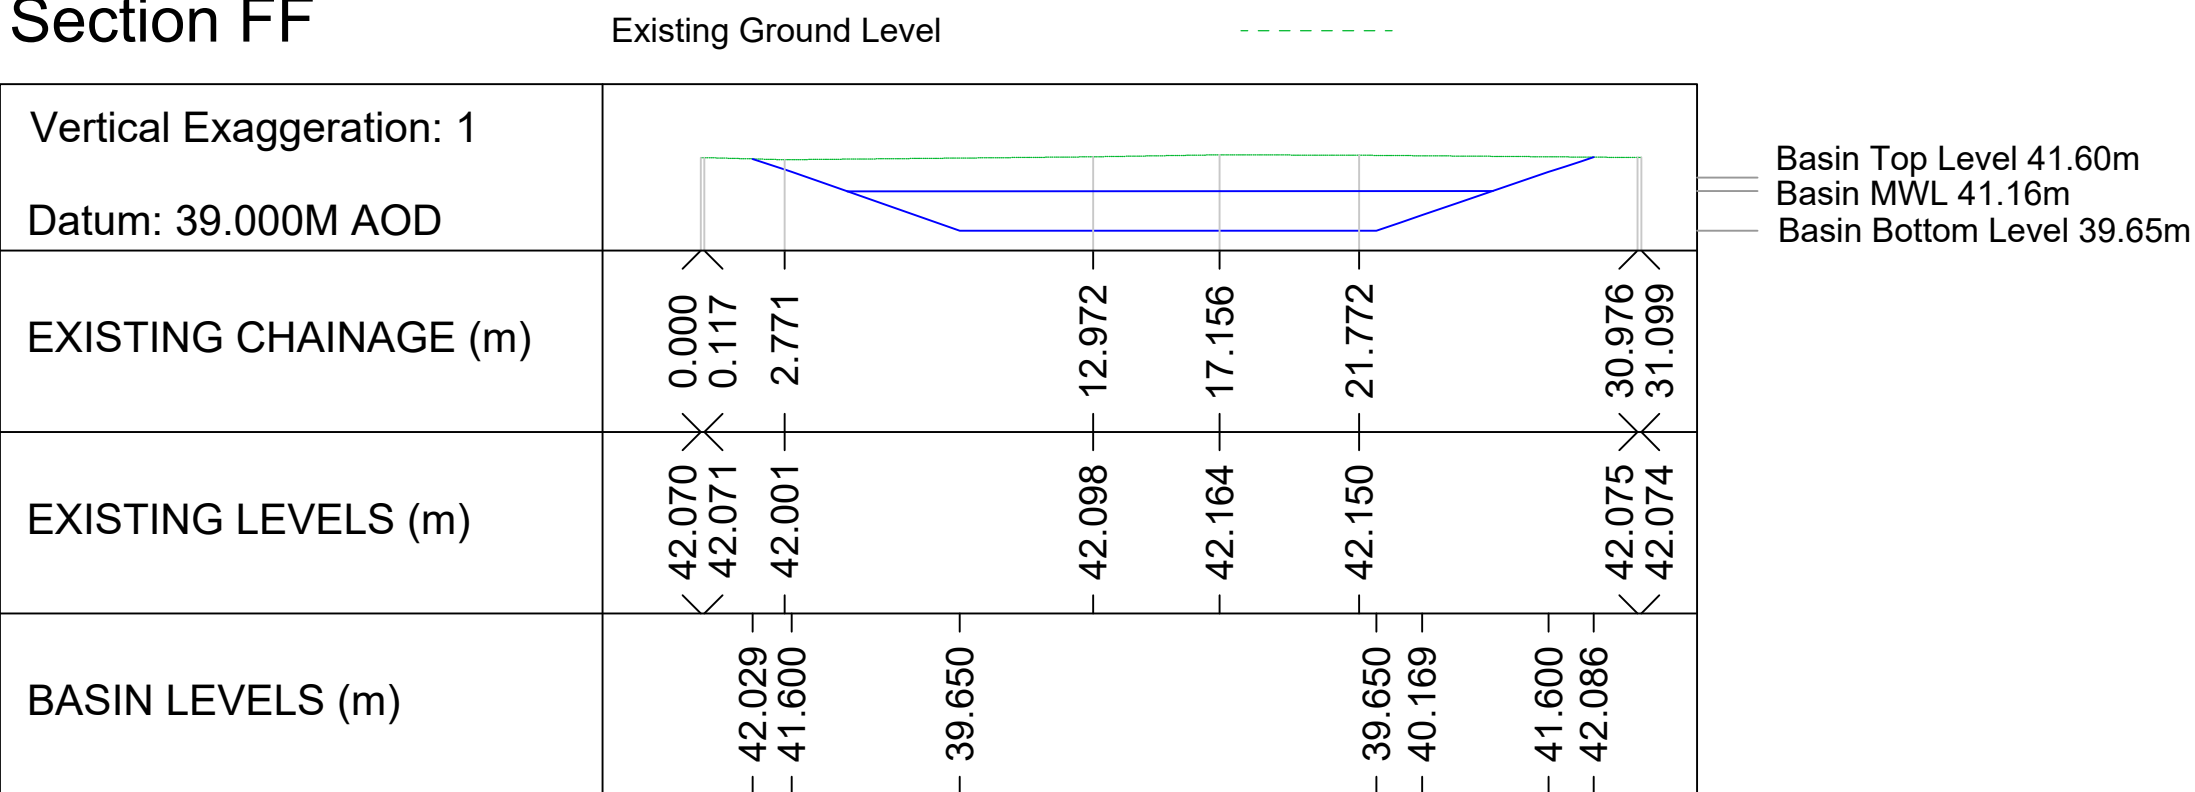


Basin 4
Section HH

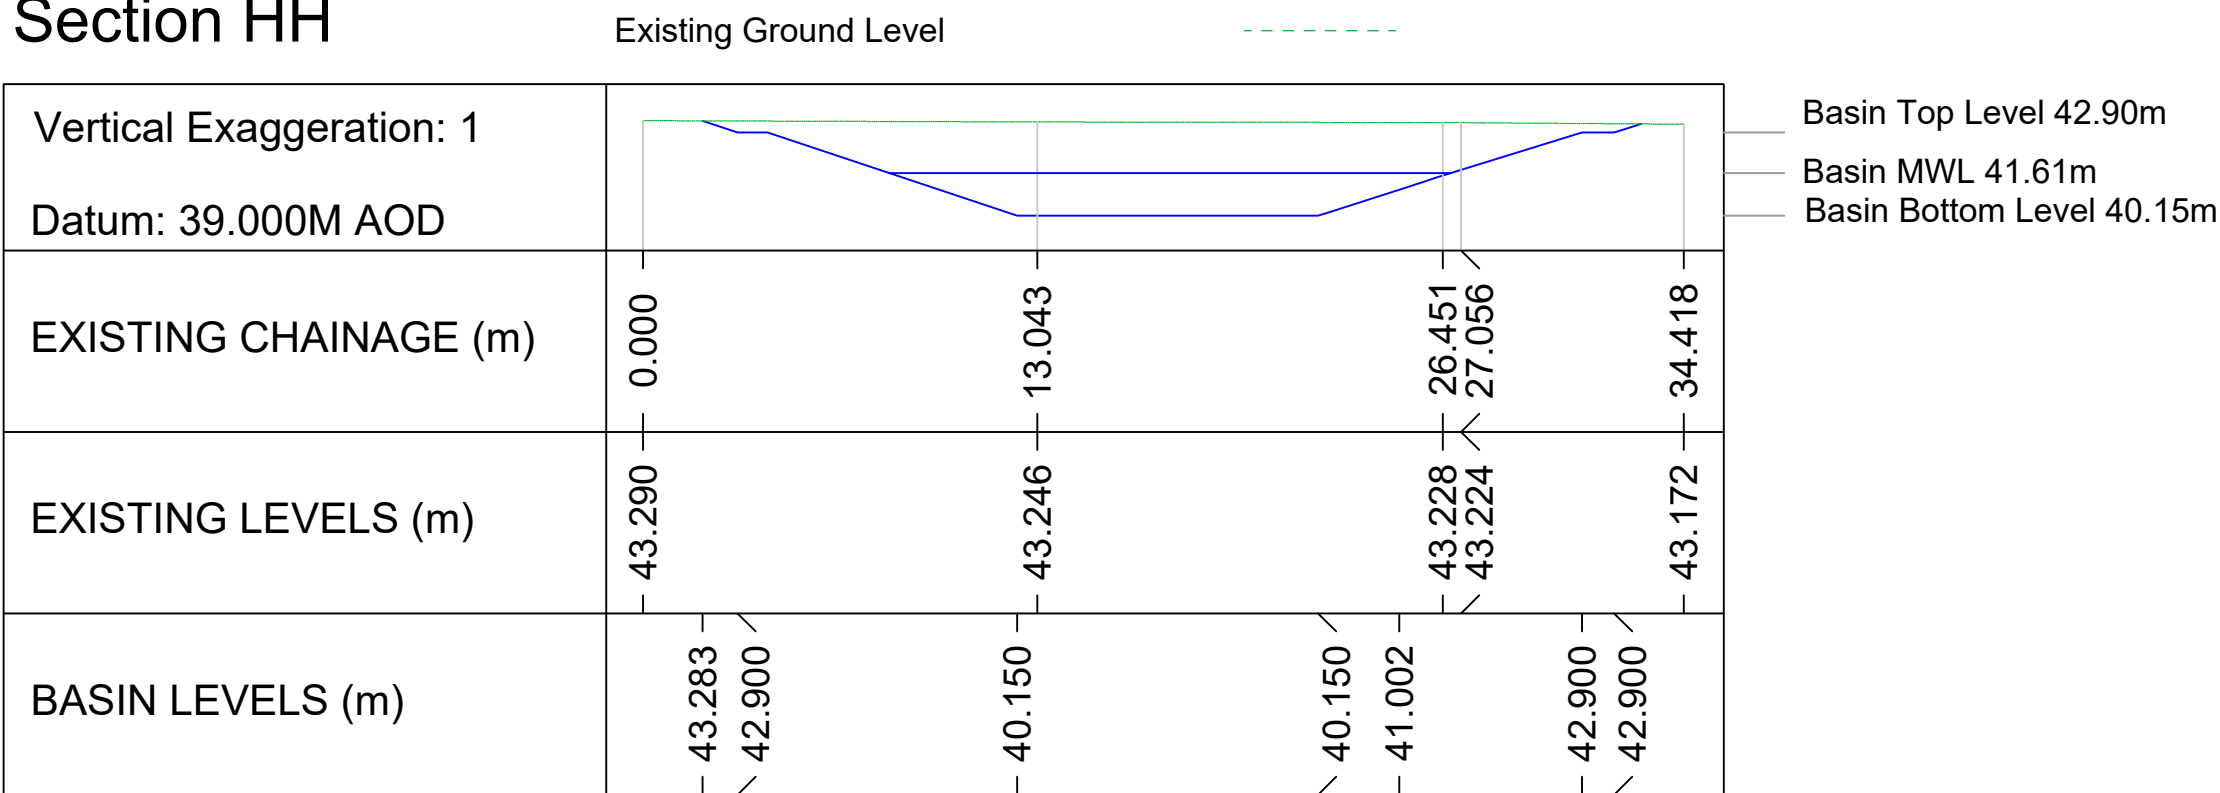


SWALE
Section JJ

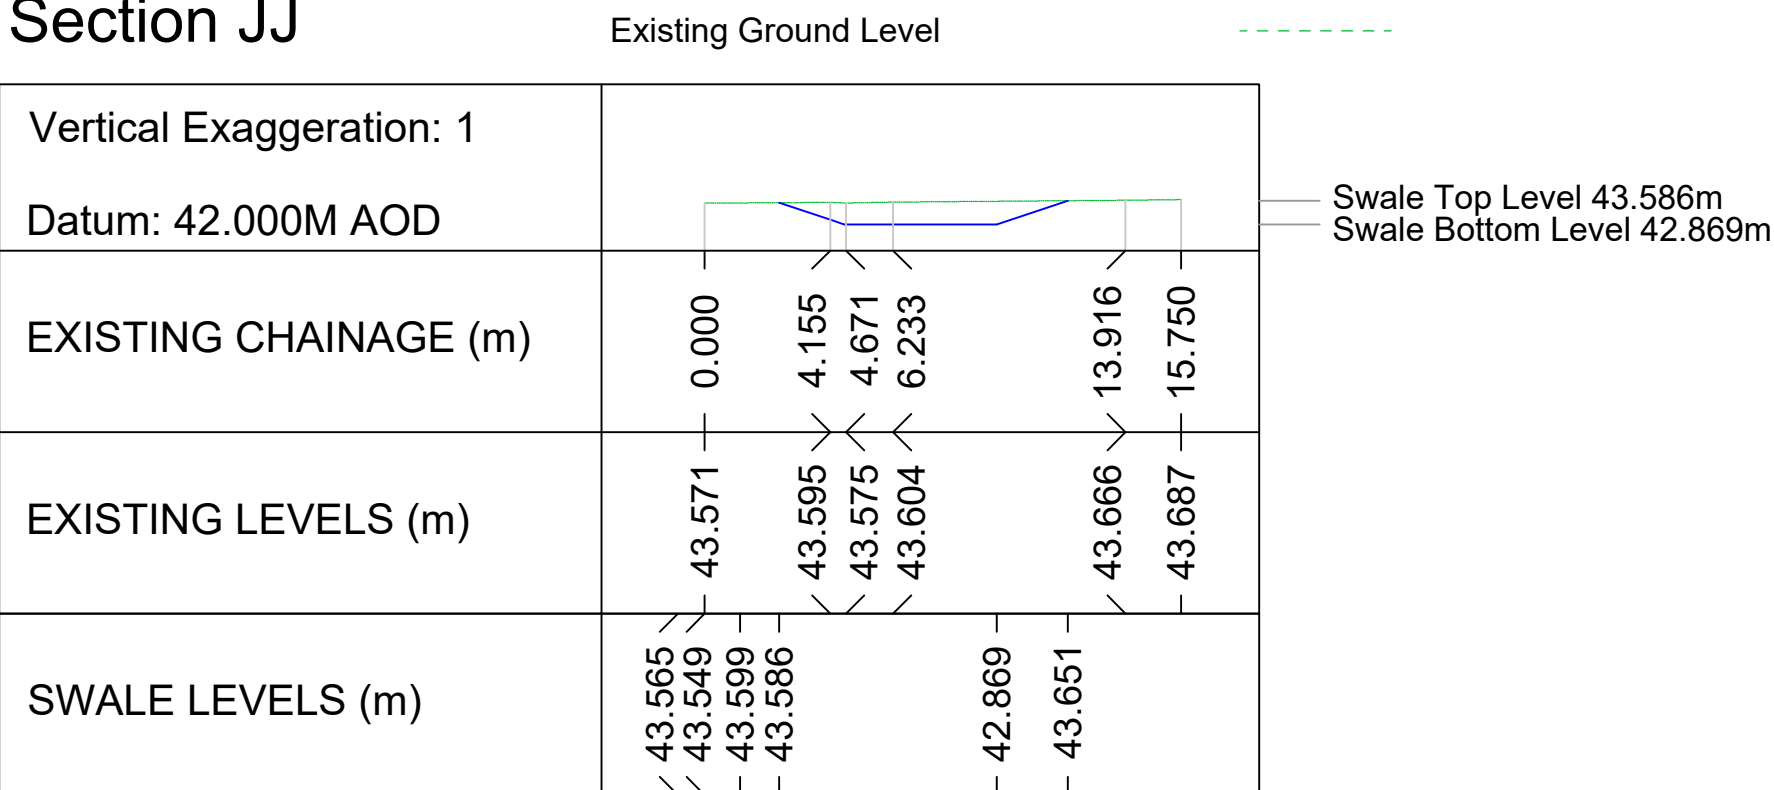

Pond 1
Section II

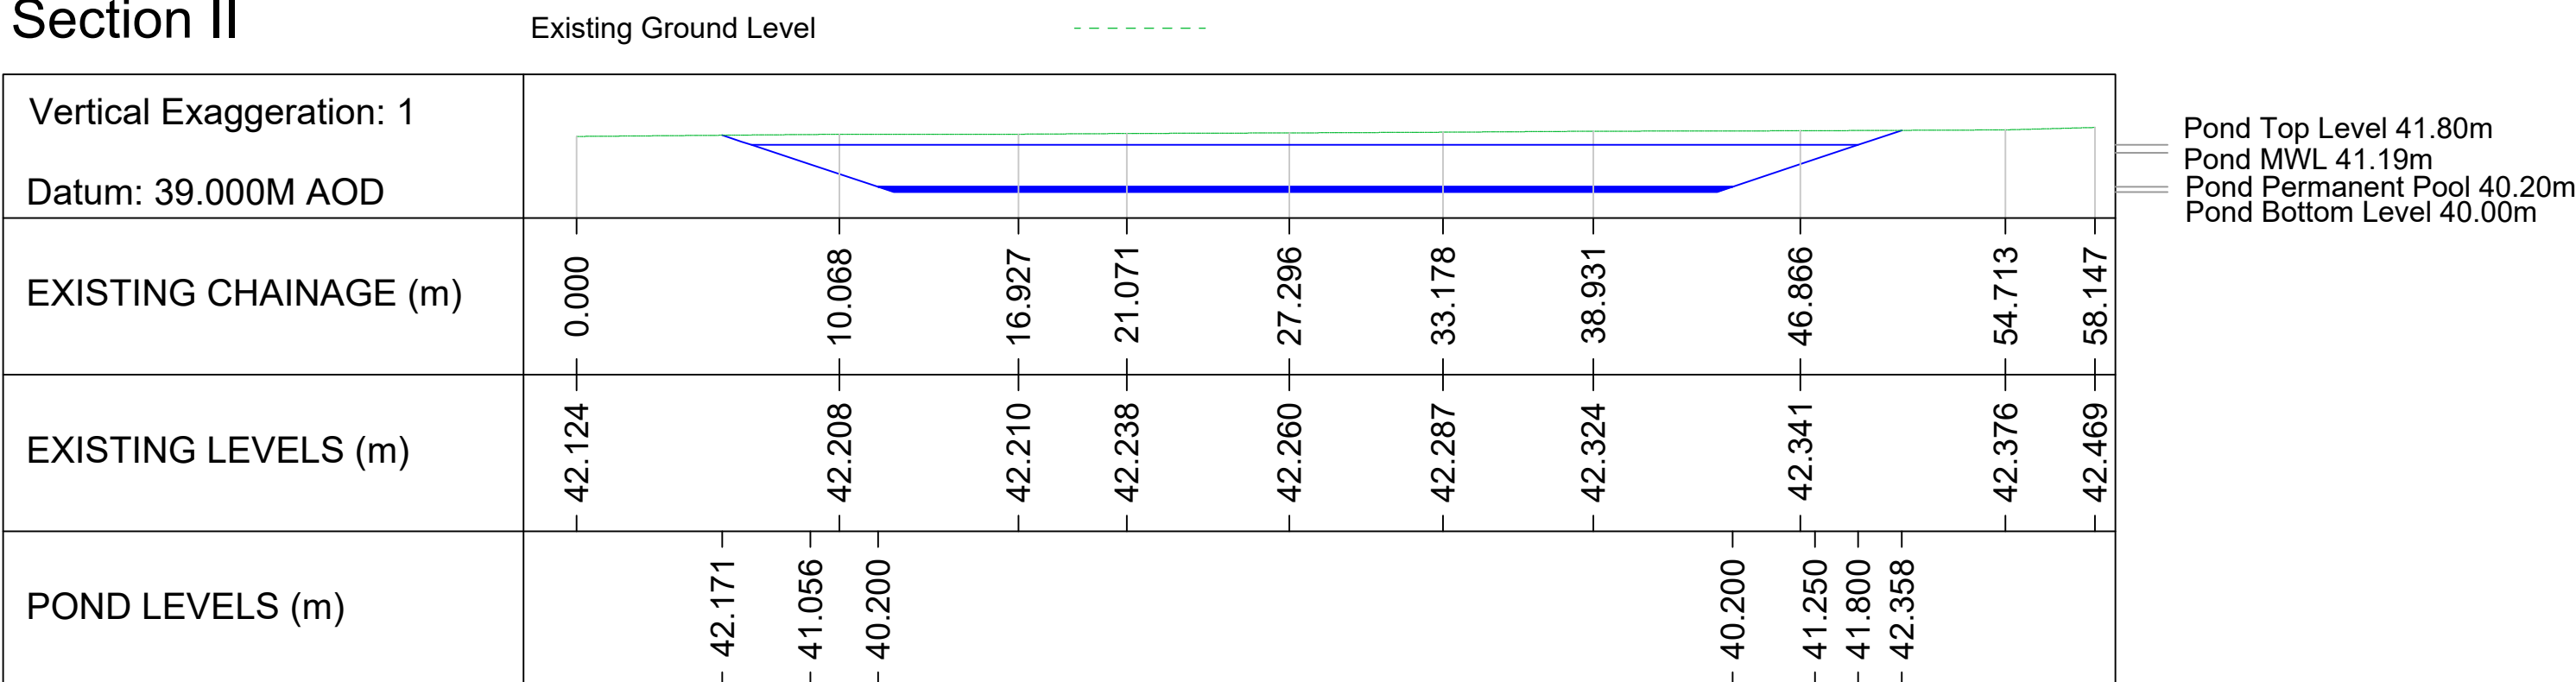

SWALE
Section KK

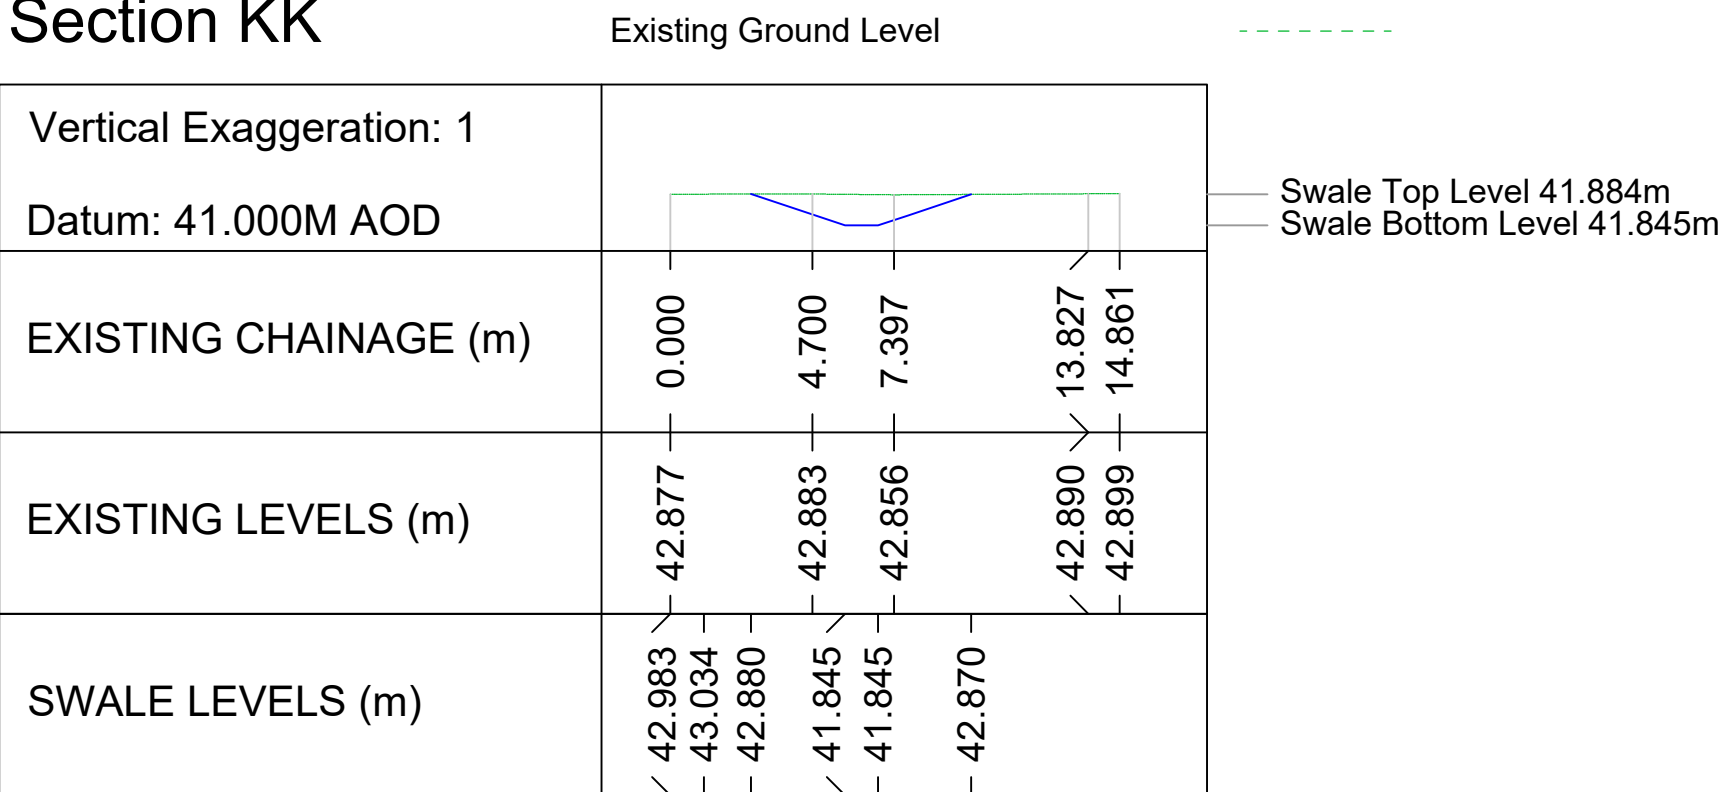

THIS DRAWING IS COPYRIGHT OF CLFA DESIGN.

DO NOT SCALE FROM THIS DRAWING. CONTRACTORS MUST CHECK ALL DIMENSIONS ON SITE.

THE CONTRACTORS MUST REFER TO THE EXISTING SERVICES INFORMATION, DESIGNER'S RISK ASSESSMENT AND RESIDUAL RISKS IN THE CONTRACT DOCUMENTATION.

THIS SYMBOL IS USED TO HIGHLIGHT INSTANCES OF RISK WITHIN THE CONSTRUCTION PROCESS.

THE INFORMATION SHOWN ON THIS DRAWING HAS BEEN BASED UPON THE SITE LAYOUT:

RECEIVED ON:

P01	FIRST ISSUE	CL	FA	27/04/26
REV	DESCRIPTION	BY	APP	DATE
CLFA DESIGN 71-75 Shelton Street, Covent Garden London, WC2H 9JQ				
CLIENT: Wain HOMES				
PROJECT: COURT FARM TROWBRIDGE				
DRAWING: SUDS SECTIONS SHEET 2				
PROJECT NUMBER: CLFA142		DRAWING NUMBER: CLFA1420-CLFA-00-XX-DR-C-0568		
STATUS: S2		SCALE @ A1 SECTIONS@1:1000. DETAIL@1:50		REV: P01