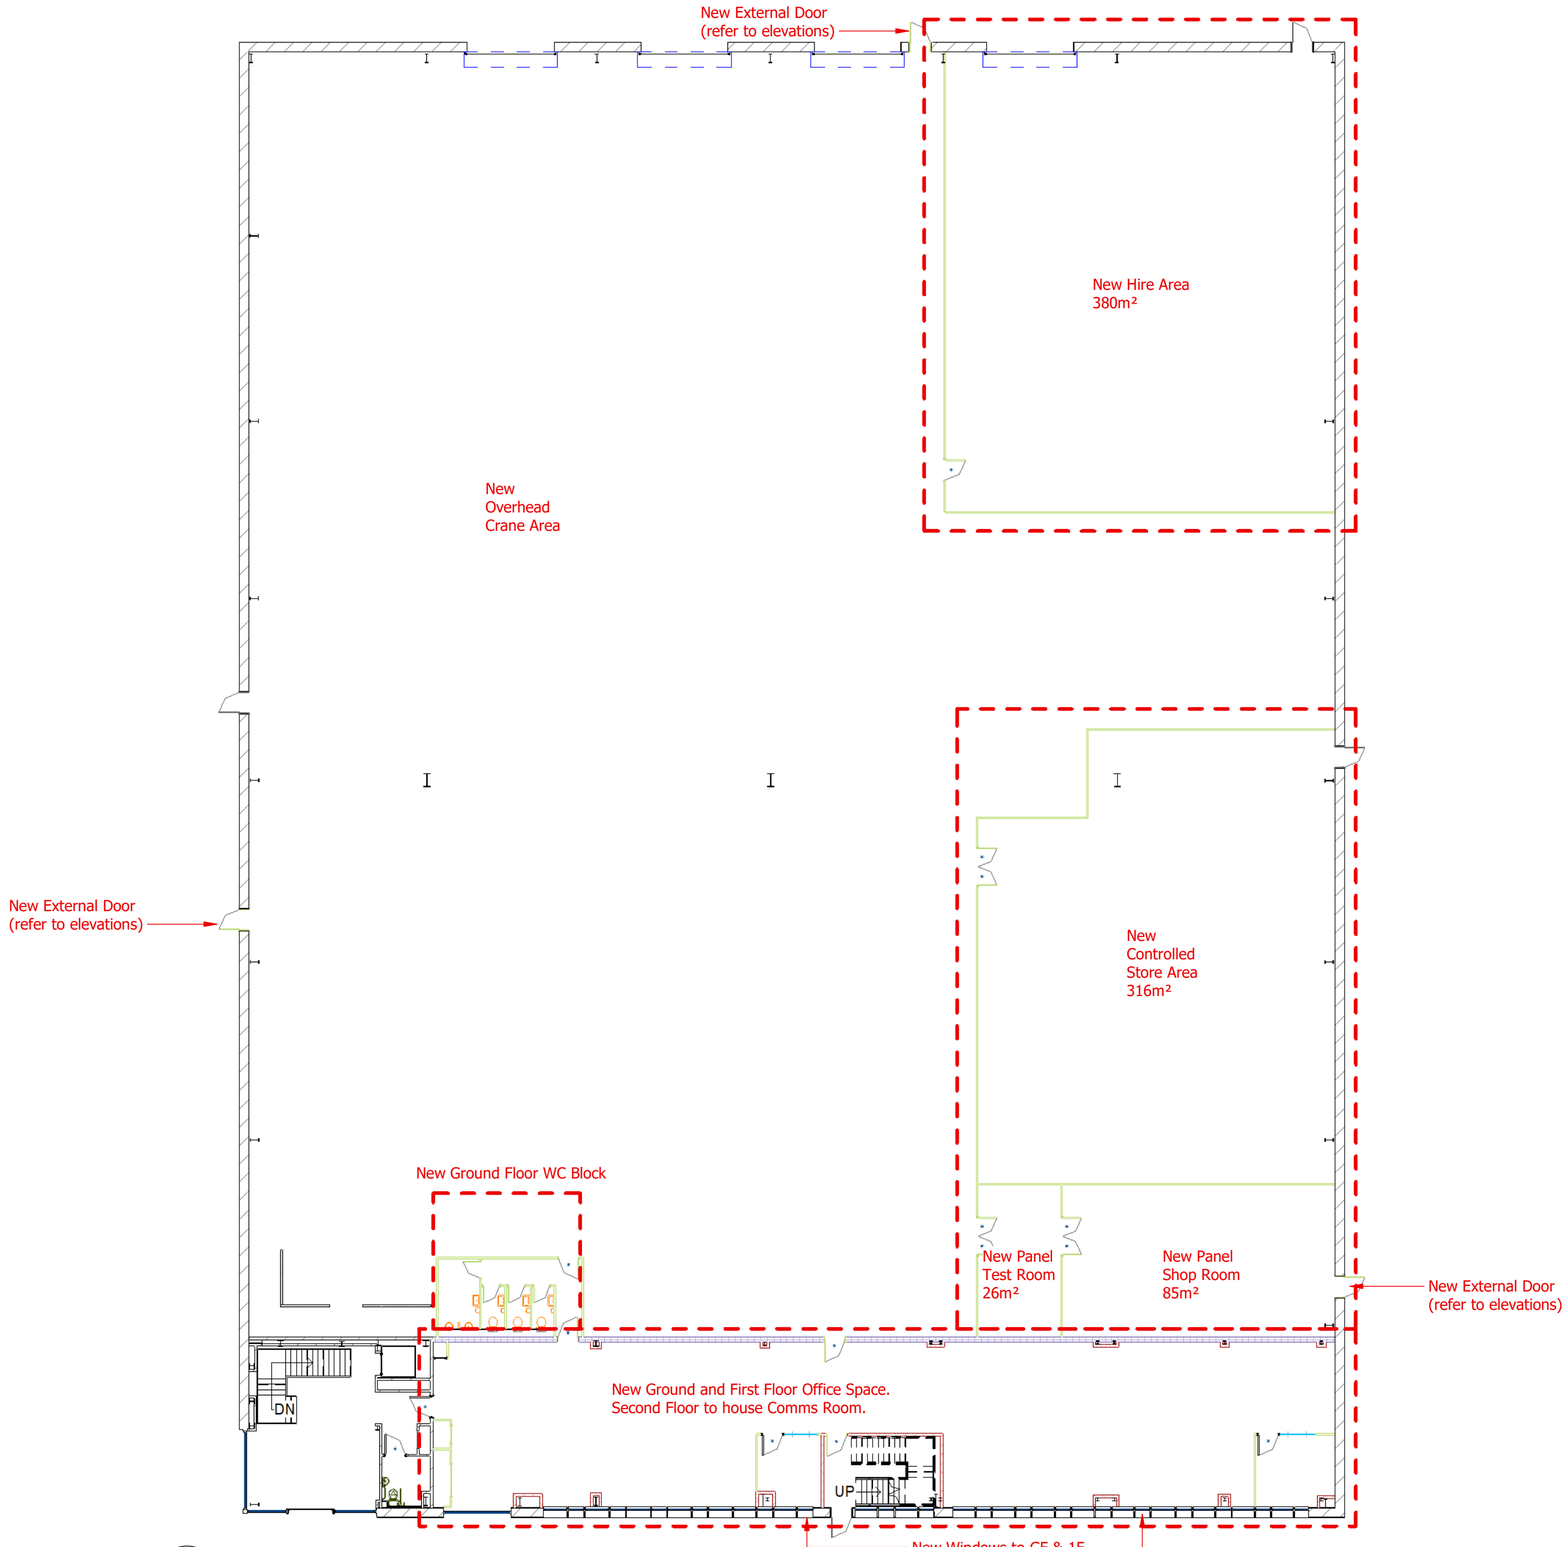

1 Proposed Building Outline - Ground Floor (Annotated)

1 : 200

SCALE BAR

Distance in metres

0 1 Scale 1:20

0 1 Scale 1:25

0 1 2 Scale 1:50

0 1 2 3 4 5 Scale 1:100

0 1 2 3 4 5 6 7 8 9 10 Scale 1:200

0 1 5 10 20 Scale 1:500

Regulations:
All new glazing to comply with the requirement N1 and N2 Building Regulations.

All new fire safety means of warning and escape to comply with the requirement B1 Building Regulations and BS5839.

Project Revisions:
A- 00/00/00

Sheet Revisions:

KERR

6 Glenmore Business Park,

Southmead Close, Westmead,
Swindon SN5 7FP
Telephone 01793 611 900
Web www.koguk.com

Client: Huber Technology

Site: Unit 4c, Indurent Park, Chippenham

Floor: GF

Title: Proposed Building Outline (Annotated)

As Proposed

Date: 04/06/2026 | Scale: 1:200 @ A2

Project No: DP0006 | Project Rev:

Sheet No / Rev: P1309

Drawn By: GD | Checked By: DS

Drawing Issue: For Approval

All drawings and written material herein constitute the original works of the designer, and may not be duplicated, used, or disclosed without the written consent of Kerr.