



Reconnect Screen

DT Letters

DT Letters

DT Letters

Custom Letters


Service Point A

Service Point B


Custom Arch

Custom Letters

N

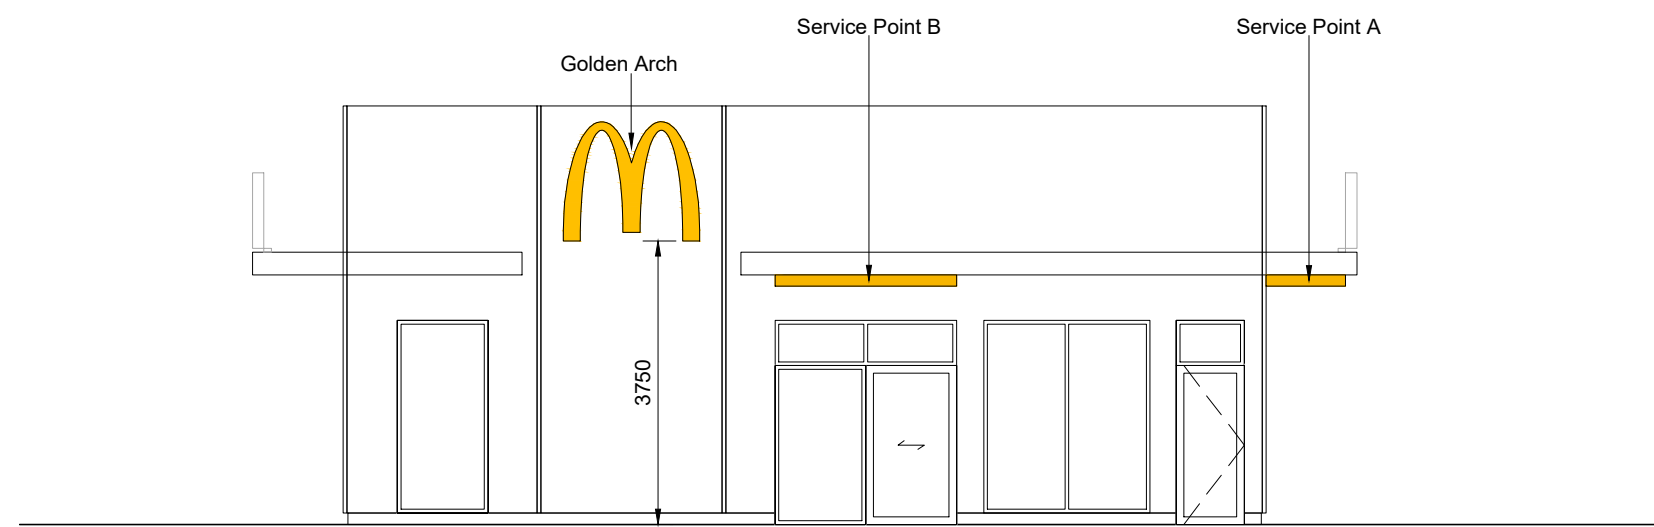


EAST ELEVATION

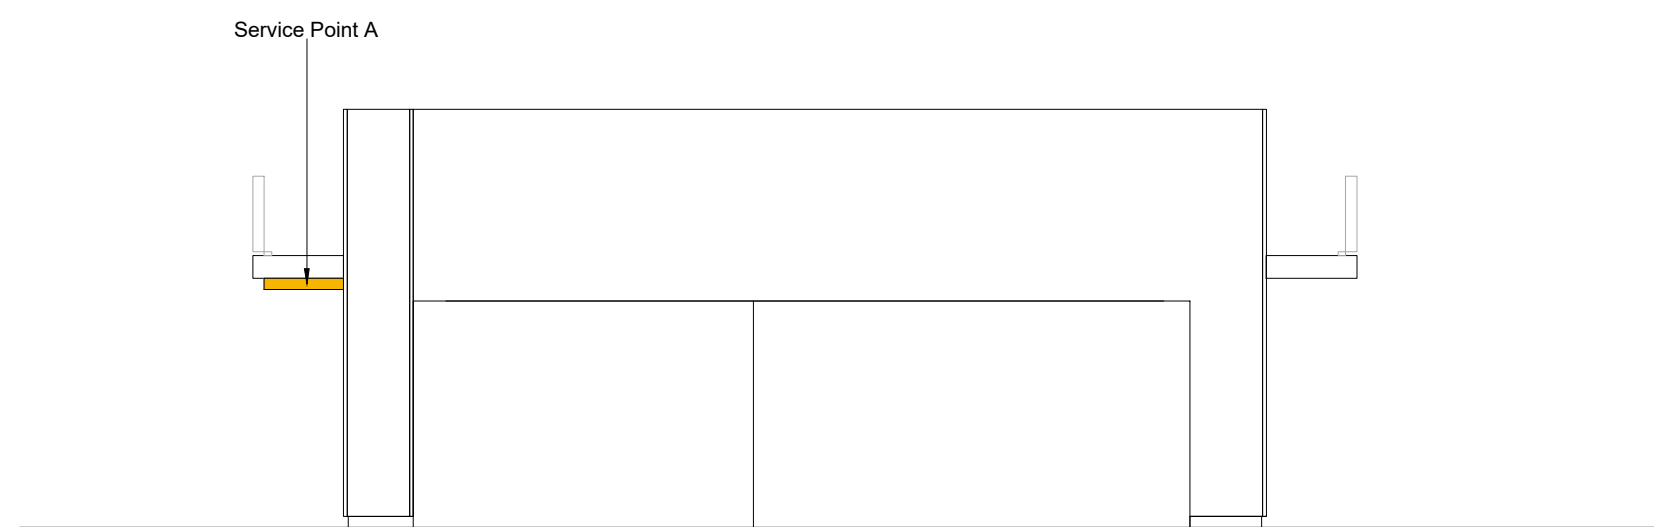

WEST ELEVATION

100mm deep aluminium sign
frame (back trays and returns
colour coated white), with Opal
(050) Perspex sign face.
Internally illuminated via LEDs

SCALE = 1:50

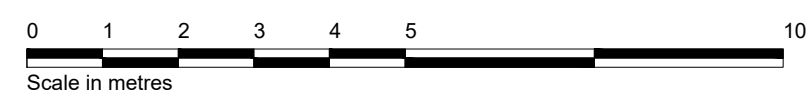

NG50



© Copyright McDonald's Restaurants & Scurr Architects