
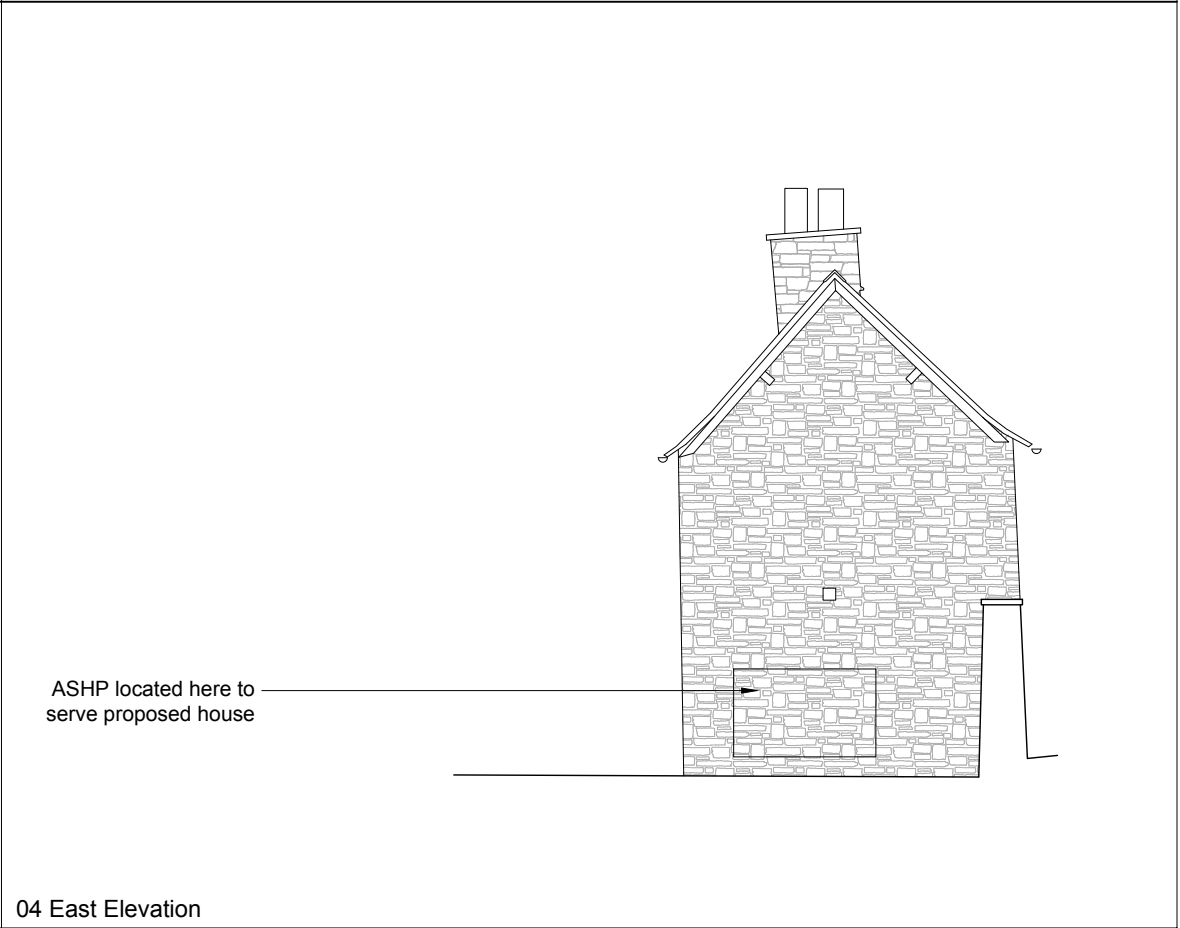
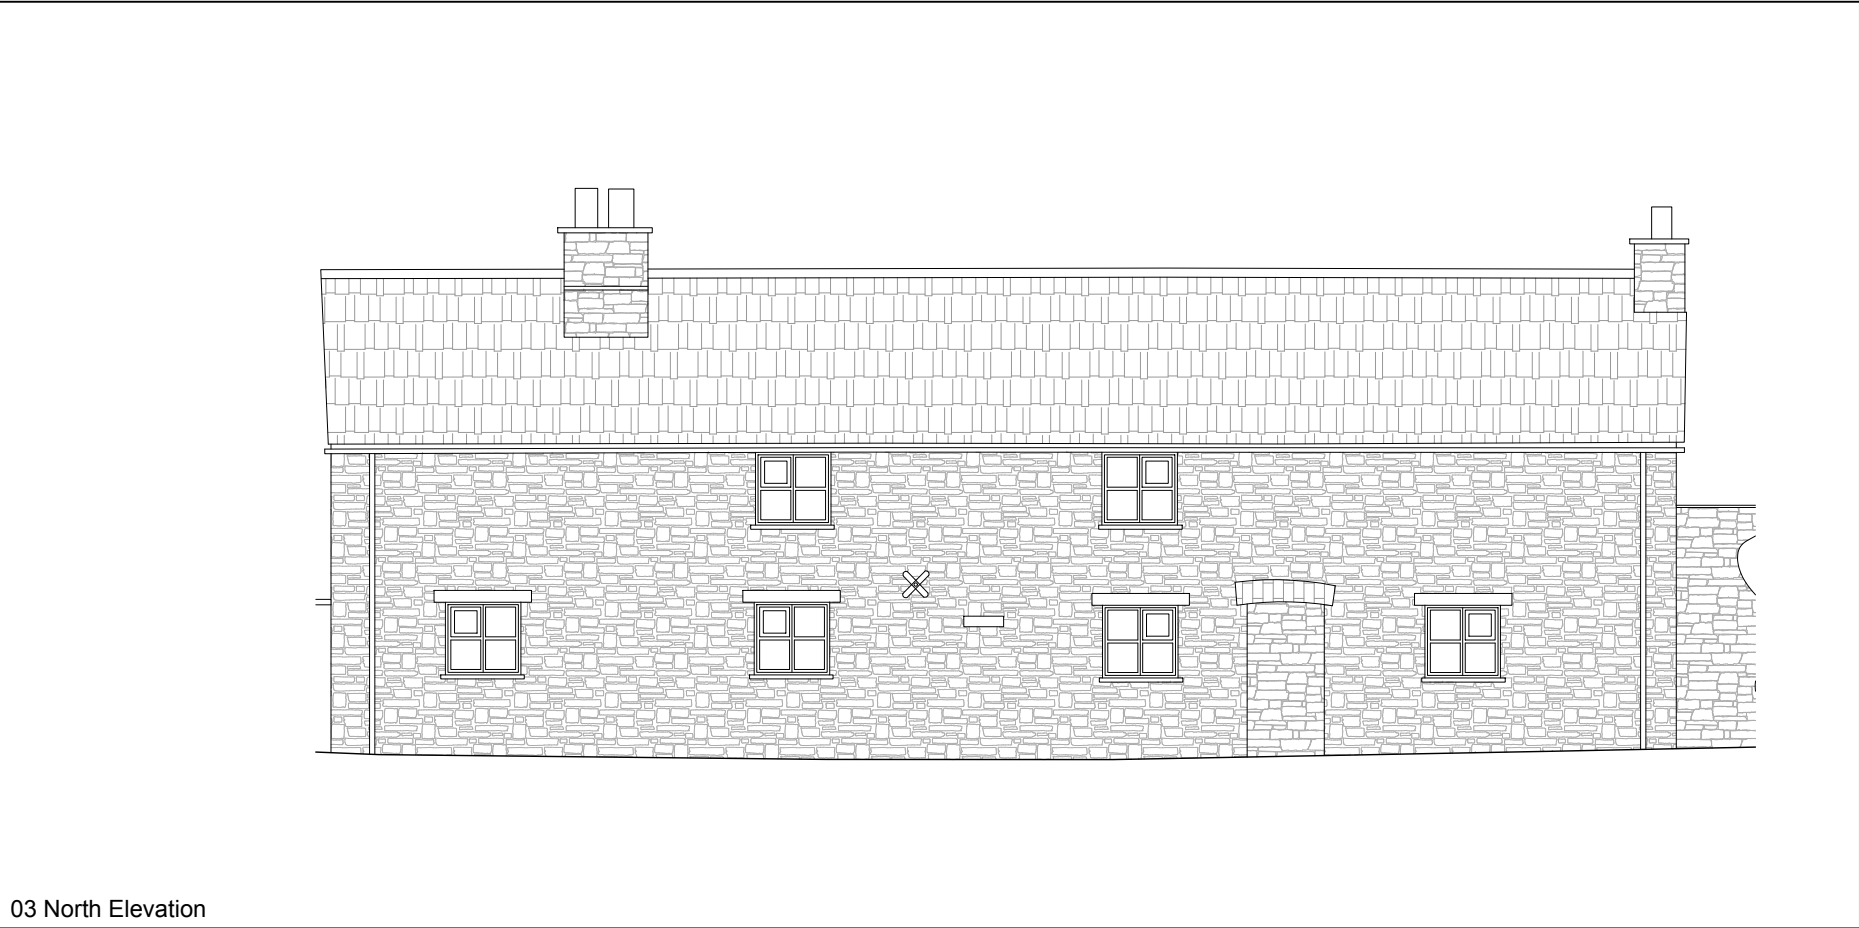


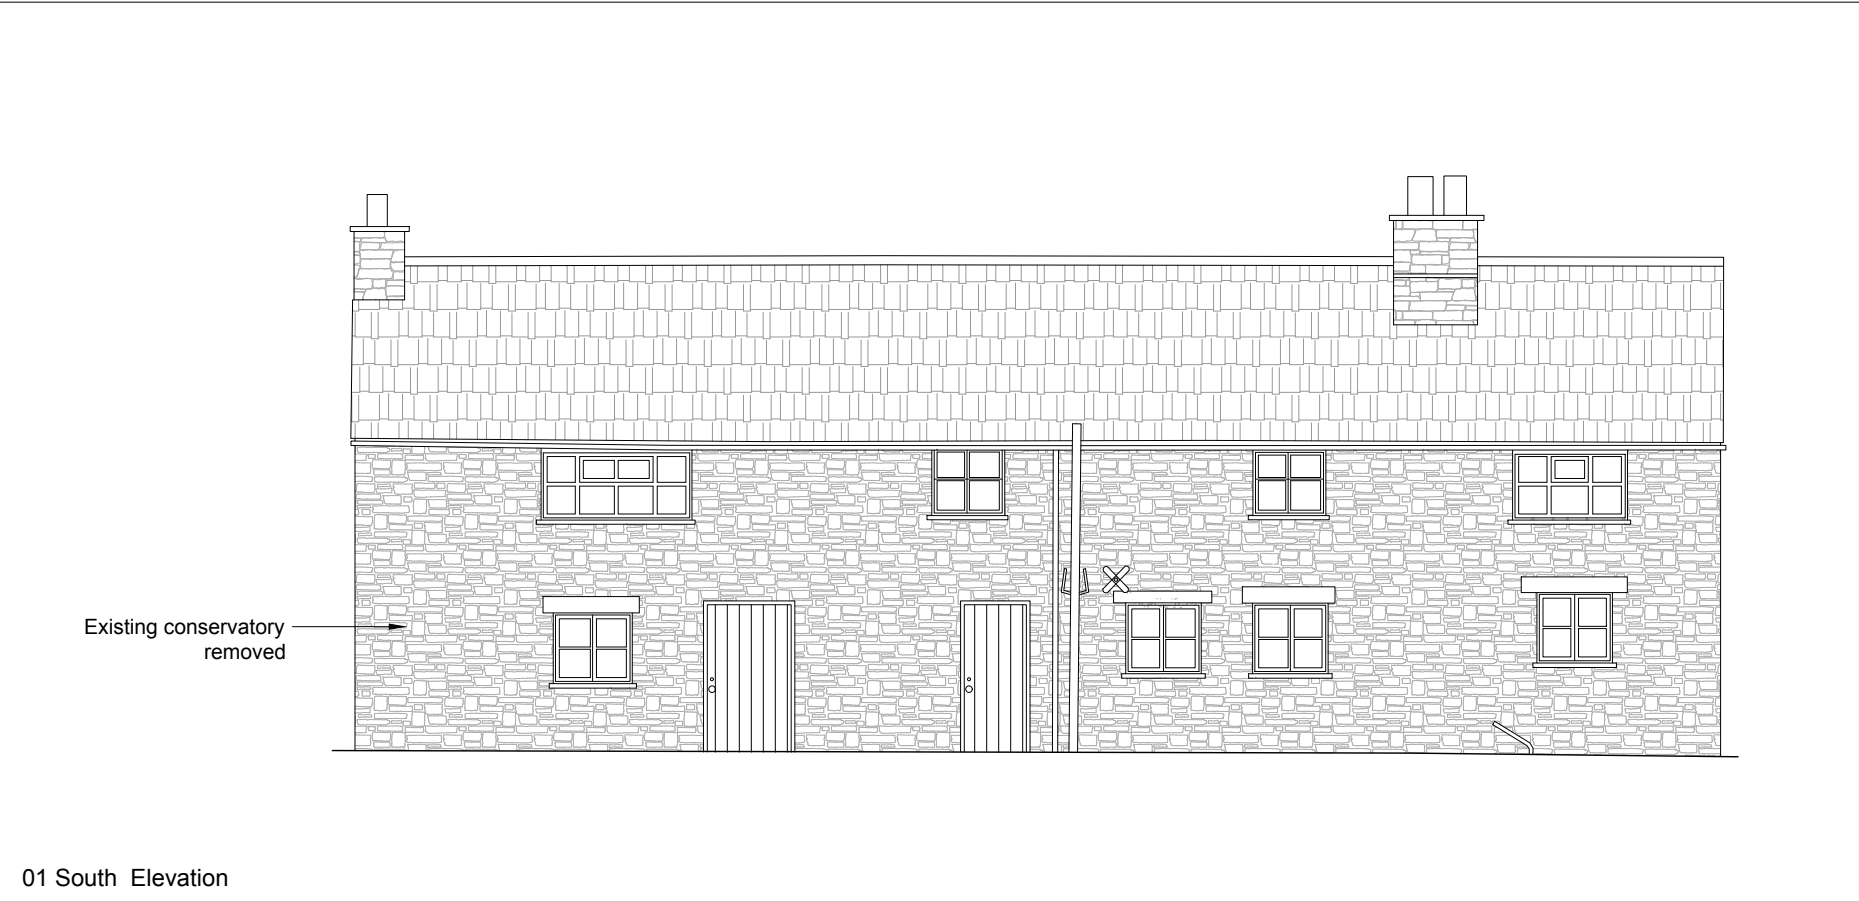

|       |     |     |                        |  |            |   |                     |                                                                 |                      |                  |
|-------|-----|-----|------------------------|--|------------|---|---------------------|-----------------------------------------------------------------|----------------------|------------------|
| notes | Key | rev | description            |  | date       | Old Station Works, Sheep Street<br>Cirencester, GL7 1RQ<br>t: 01285 323454<br>e: info@rixonarchitects.com<br>job title<br>Knockdown Farm, Tetbury | RIXON<br>ARCHITECTS | drawing title / location<br>Proposed Elevations - Annex & Store |                      | drawn by<br>LH   |
|       |     | -   | Issued for Information |  | 18.03.2026 |   |                     | status<br>PLANNING                                              | scale<br>1:100 @ A3  | checked by<br>JR |
|       |     | A   | Issued for Comments    |  | 22.04.2026 |   |                     | project number<br>2218                                          | drawing number<br>24 | revision<br>A    |
|       |     |     |                        |  |            |   |                     |                                                                 |                      |                  |
|       |     |     |                        |  |            |   |                     |                                                                 |                      |                  |