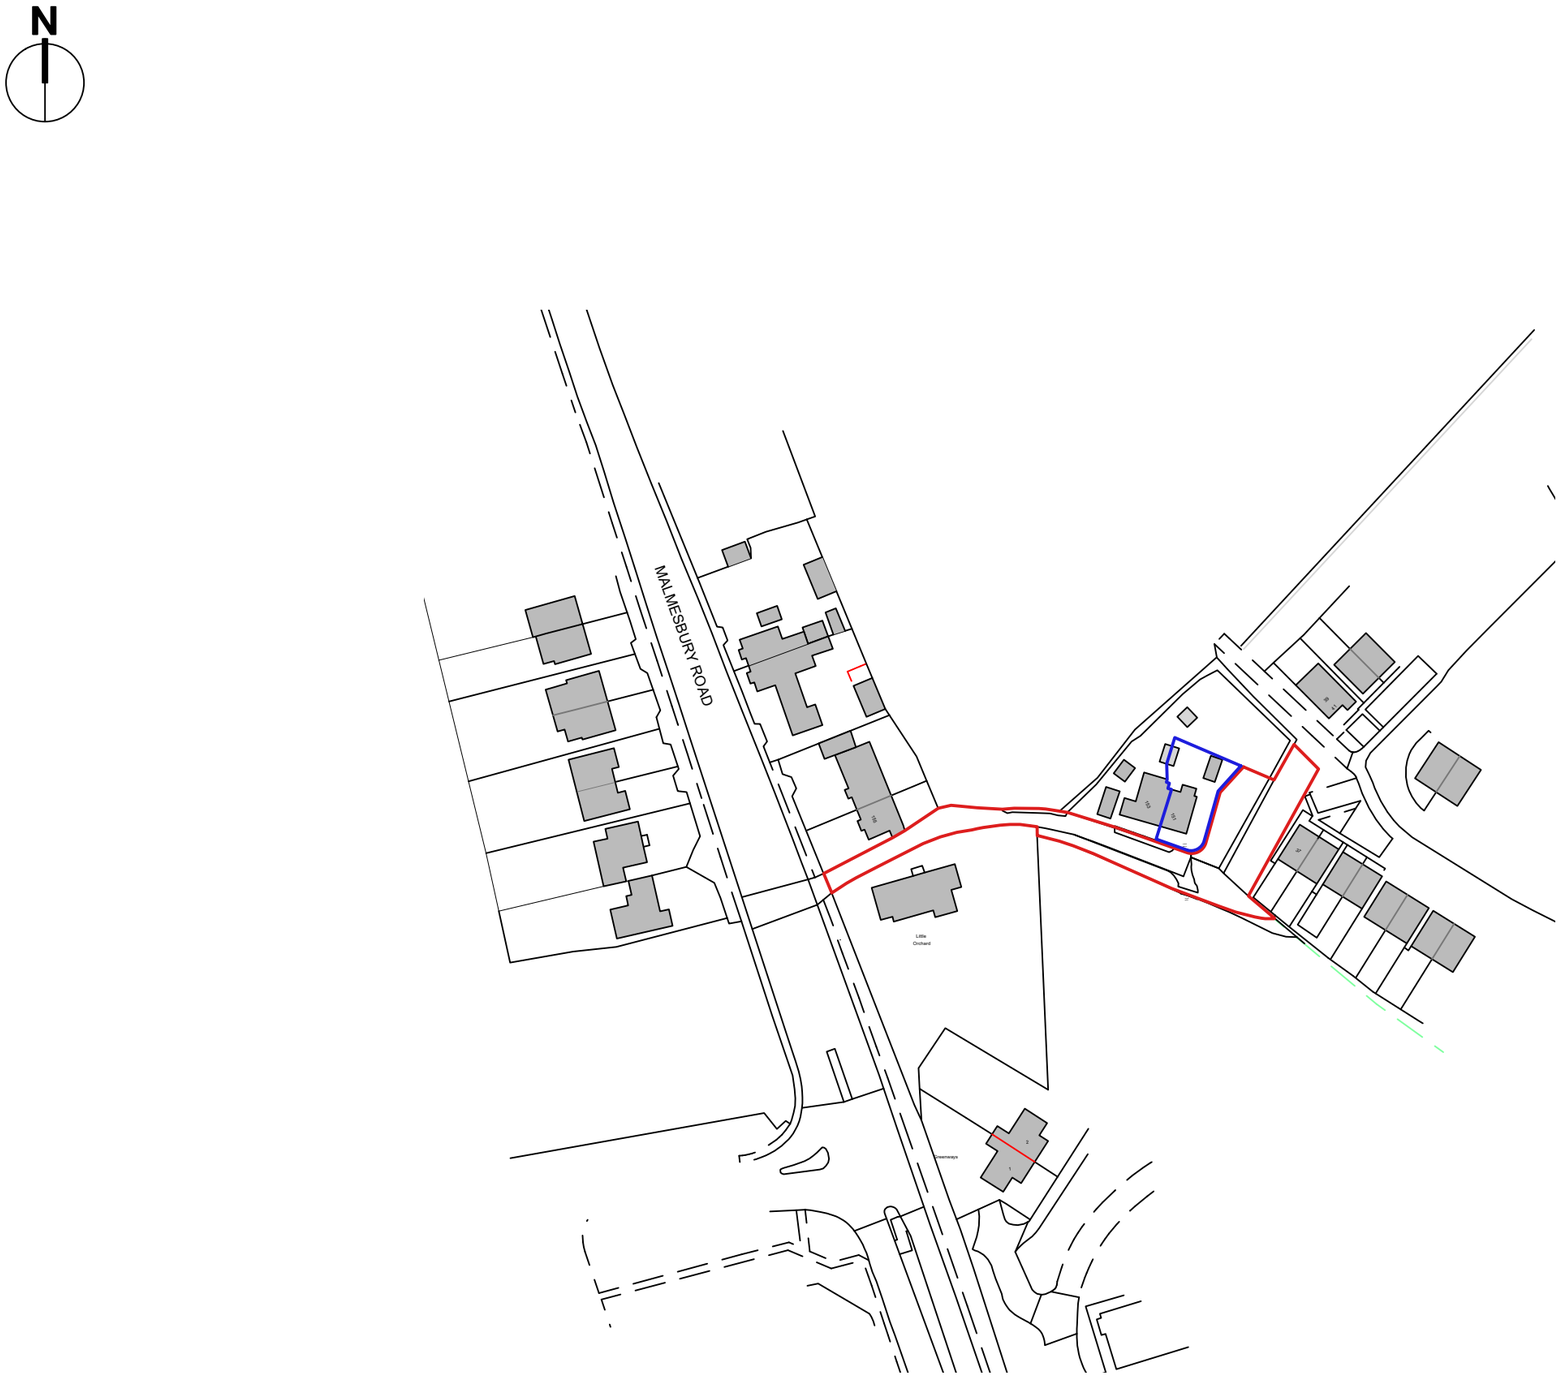

1:1250 - Existing Location plan

0 10 20 30 40 50 75m

1:1250

This drawing is the copyright of PKA Archtiects Ltd.
Registered in England and Wales No 8605083.
Do not rely on Scaled Dimensions - work to figured dimensions only. If in doubt - ASK.
All dimensions to be checked on site by contractor
Work to existing building features where appropriate
Any OS copyright data on this drawing is reproduced under license

Date	No.	Revision Notes

PKA Architects Ltd RIBA CHARTERED PRACTICE
Featherbrook, Whistley Road, Potterne, Devizes, Wiltshire. SN10 5TD
tel 01380-725688 tom@pka-architects.com www.pka-architects.com

Project Title
151 Malmesbury Road

Address
Chippenham, SN15 5LP.

Client
Adele Holmes & Carole Mann

Sheet Title
Existing location plan

Scale	Drawn By	Date
1/1250 @A3	SW	13/05/2026

Project ID.	Stage.	Sheet No.	Revision.
2094	EX-001		A

Status
OUTLINE PLANNING

File Name
2094 - Holmes_Mann Drawings - Outline planning application drawings.vwx

Stage Key.
EX - Existing
SK - Sketch
PL - Planning
WD - Working Drawings
BR - Building Regulations
TN - Tender
CN - Construction
AB - As Built