

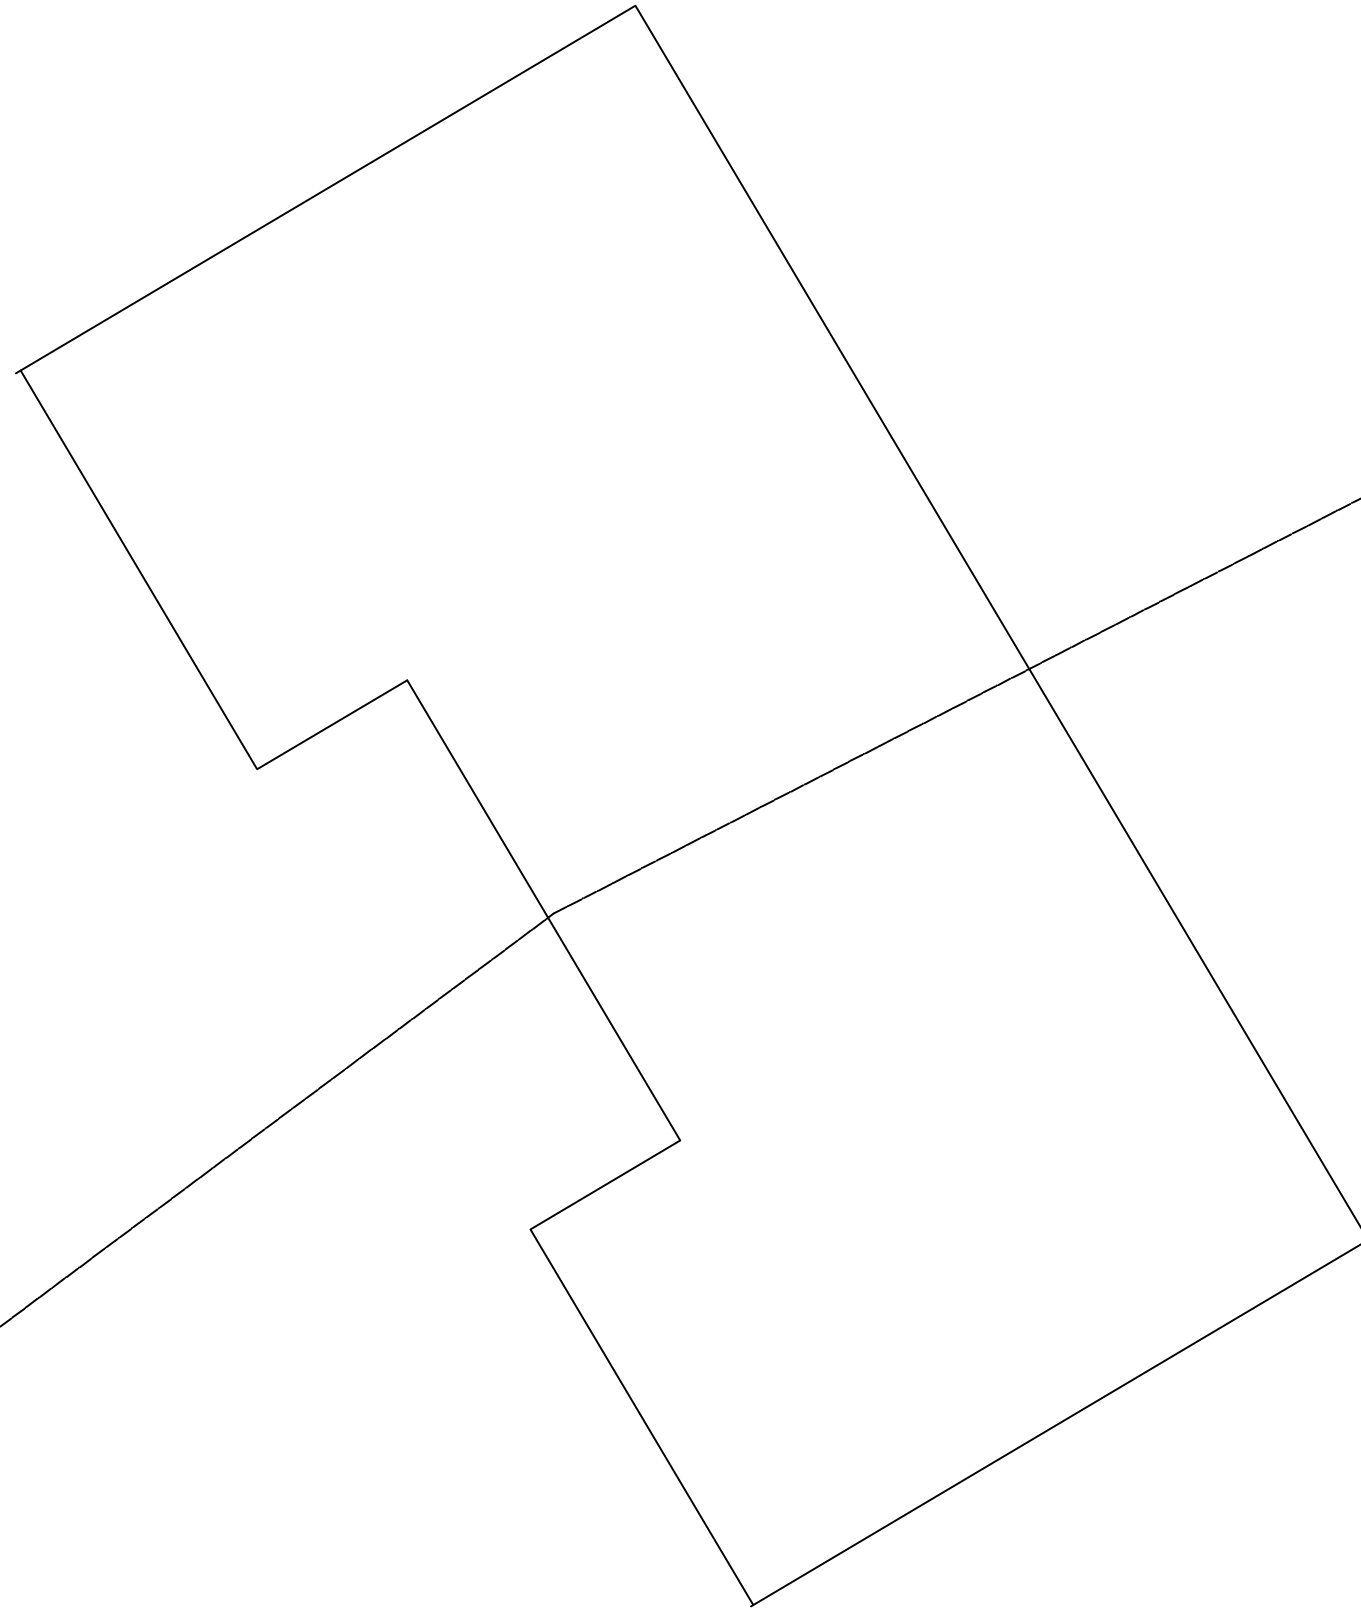


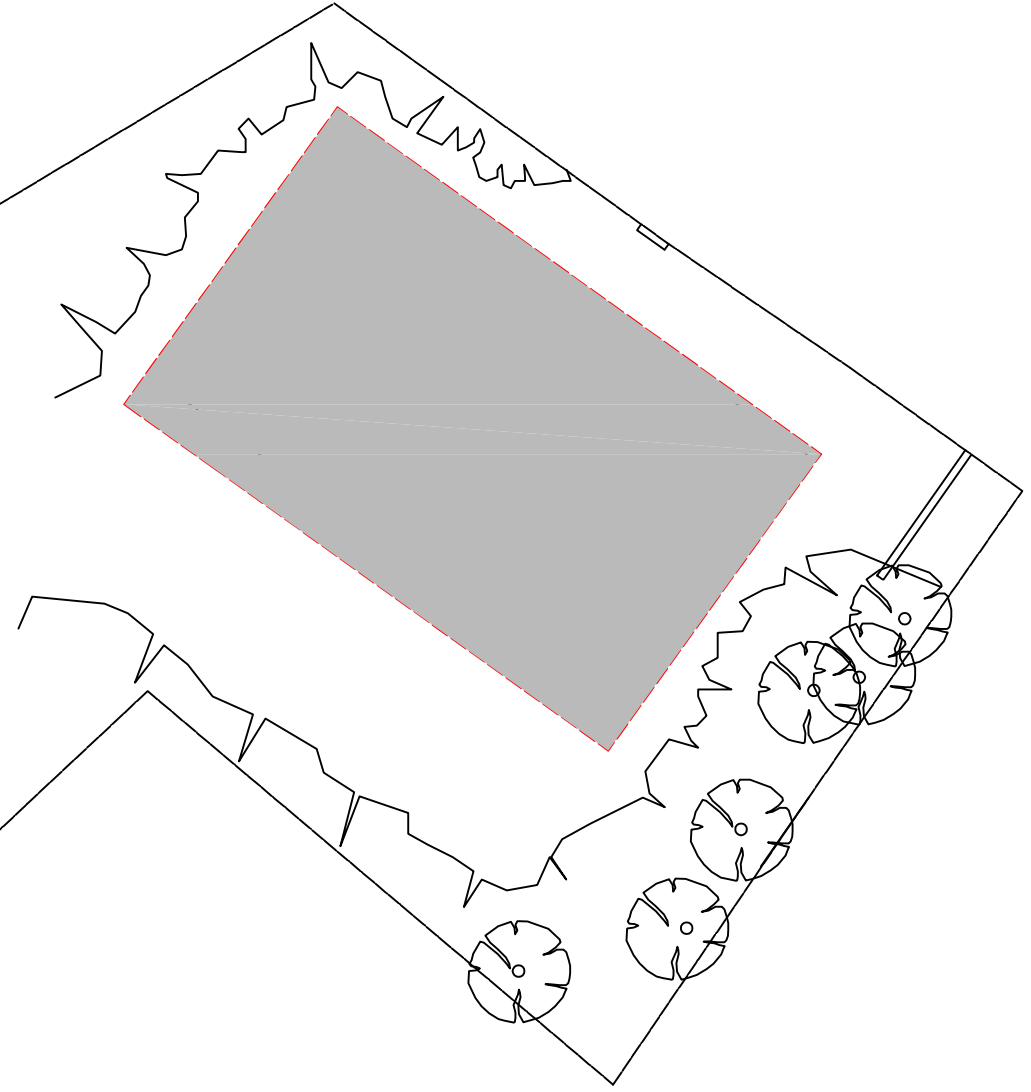

33 Years
BDS

Celebrating 33 Years 1993-2026

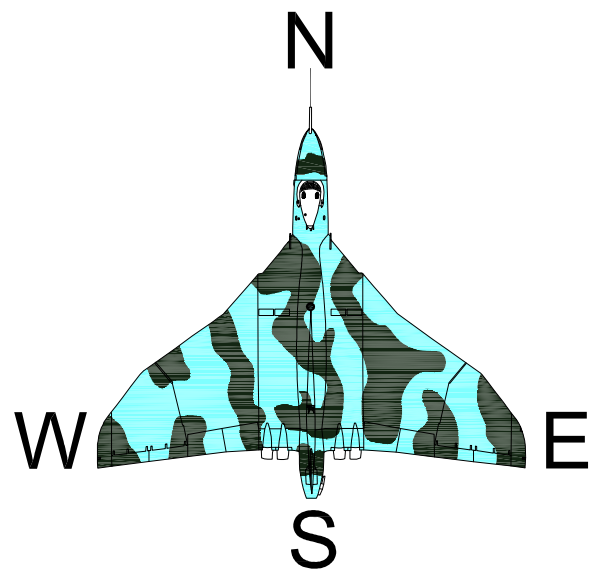

Building Design Surveys

(Building Design Surveys Ltd) www.bdscafe.com

Building Plans Drawn For Planning & Building Regulation Approval

NEW-BUILD . EXTENSIONS . REFURBISHMENT

C.A.D Design/Drafting	Architectural Services
Conveyance Plans	Building Surveys
Planning Consultants	Large format Printing & Scanning
3d Visualisation Plans	Photo Montage
Land & Building Surveying	3d Laser Scanning

The Studio . Milestone Cottage . 61 London Road . Calne	
Wiltshire . SN11 0AA	Tel/Fax (01249) 816026
Email bds@pobox.com	Mobile 07740 335693

Project Name:
Glenesk Annex
Rollestone Road SP3 4HG

Drawing Title:
Existing Plock Plan



Client:
Rebecca Lashmore-Searson

Date:
May 2026-01

Scale:
1:100 @ A1

Drawn P.J-S	Checked G.H	Dwg No BDS-05-26-01	Rev
----------------	----------------	------------------------	-----

Notes:
Survey Grid based on OS
Levels based on OSGM-15
© copyright to this drawing remains with BDS Ltd

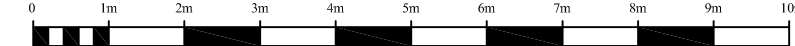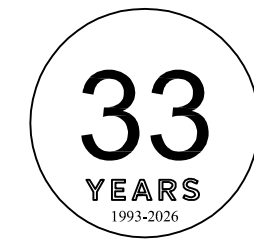

Scale 1 : 100