


## ELEVATION OF SECONDARY BEAM

1:10

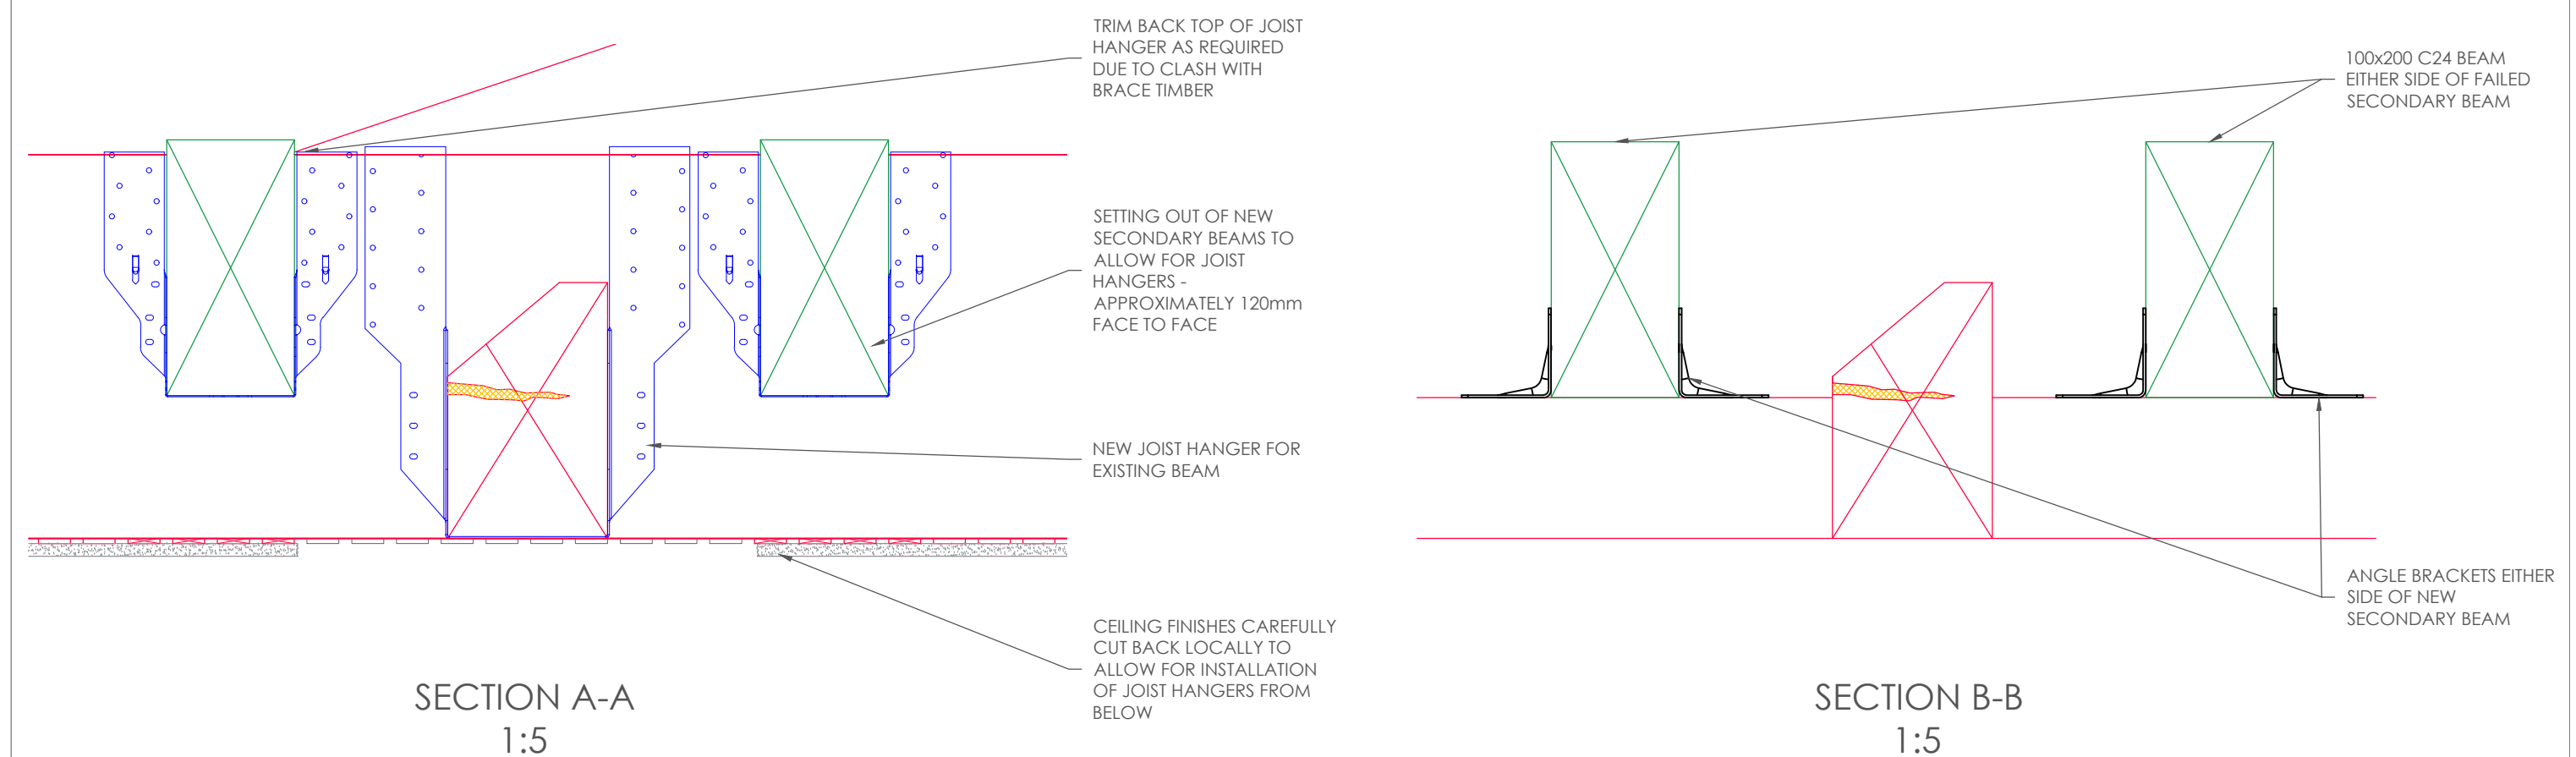

### SECTION A-A

1:5

### SECTION B-B

1:5

|                             |                                                                            |          |                 |     |      |
|-----------------------------|----------------------------------------------------------------------------|----------|-----------------|-----|------|
| project                     | drawing title                                                              | rev      | description     |     | date |
|                             |                                                                            | Drawn    | Checked         |     |      |
|                             |                                                                            | Date     | Scale           |     |      |
|                             |                                                                            | Job No   | Drg No          | Rev |      |
| LACOCK ABBEY<br>DINING ROOM | SECONDARY CEILING BEAM<br>ALTERNATIVE SCHEME<br>ADDITIONAL SECONDARY BEAMS | DH       | KB              |     |      |
|                             |                                                                            | MAY 2026 | As stated at A3 |     |      |
|                             | © COPYRIGHT                                                                | 22289    | 3.04            | -   |      |

# Hockley & Dawson

Consulting Engineers

Hockley & Dawson Consulting Engineers Limited  
5 Birtley Courtyard  
Bramley  
Surrey  
GU5 0LA

Telephone 01483 548784  
admin@hockleyanddawson.co.uk  
www.hockleyanddawson.co.uk