

PARTY WALL

WHERE WORK INVOLVES ALTERATIONS TO A PARTY WALL OR WORKS ADJACE TO A BOUNDARY, IT IS THE OWNER'S RESPONSIBILITY TO COMPLY WITH THE NECESSARY NOTICES ETC. REQUIRED BY THE PARTY WALL ACT 1999. NOTICES TO BE SERVED AT LEAST TWO MONTHS BEFORE WORK COMMENCES.

GENERAL NOTES

THE CONTRACTOR MUST COMPLY IN ALL RESPECTS WITH CURRENT BUILDING REGULATIONS & RELEVANT BUILDING STANDARDS & PRACTICE WHETHER SPECIFICALLY STATED ON THIS DRAWING OR NOT.


BEFORE THE START OF WORK ALL SITE MEASUREMENTS, ANGLES & LEVELS MUST BE CHECKED BY THE CONTRACTOR IN THE EVENT OF ANY INACCURACIES ON THIS DRAWING NO LIABILITY OR RESPONSIBILITY WILL BE ACCEPTED ONCE WORK HAS STARTED.

ONLY THE MATERIALS ON THIS DRAWING ARE TO BE USED. ANY SUBSTITUTIONS MUST BE OF A SIMILAR QUALITY & STANDARD AS THAT STATED. ALL MATERIALS ARE TO BE USED IN ACCORDANCE WITH MANUFACTURERS' INSTRUCTIONS UNLESS OTHERWISE PRECISED.

THIS DRAWING IS THE PROPERTY OF ACORN ARCHITECTURAL AND COPYRIGHT IS RESERVED BY THEM. THIS DRAWING IS NOT TO BE LOANED OR DISCLOSED BY OR TO ANY UNAUTHORISED PERSONS WITHOUT THE PRIOR WRITTEN CONSENT OF ACORN ARCHITECTURAL.

TENDER

THE CONTRACTOR IS TO ALLOW FOR ALL WORKS NECESSARY TO COMPLETE THE PROJECT READY FOR OCCUPATION BY THE CLIENT. IF THE CONTRACTOR CONSIDERS ANY OTHER WORKS ARE NECESSARY AND IT IS NOT CLEAR OR NOTED ON THE DRAWING IT MUST BE BROUGHT TO THE CLIENT'S ATTENTION BEFORE SUBMISSION OF THE CONTRACT'S TENDER. IT IS TO BE ASSUMED THAT THE CONTRACTOR HAS ALLOWED FOR ALL ITEMS OF WORK UNLESS THEY ARE SPECIFICALLY NOTED AS EXCLUDED IN THE CONTRACTOR'S TENDER SUBMISSION.

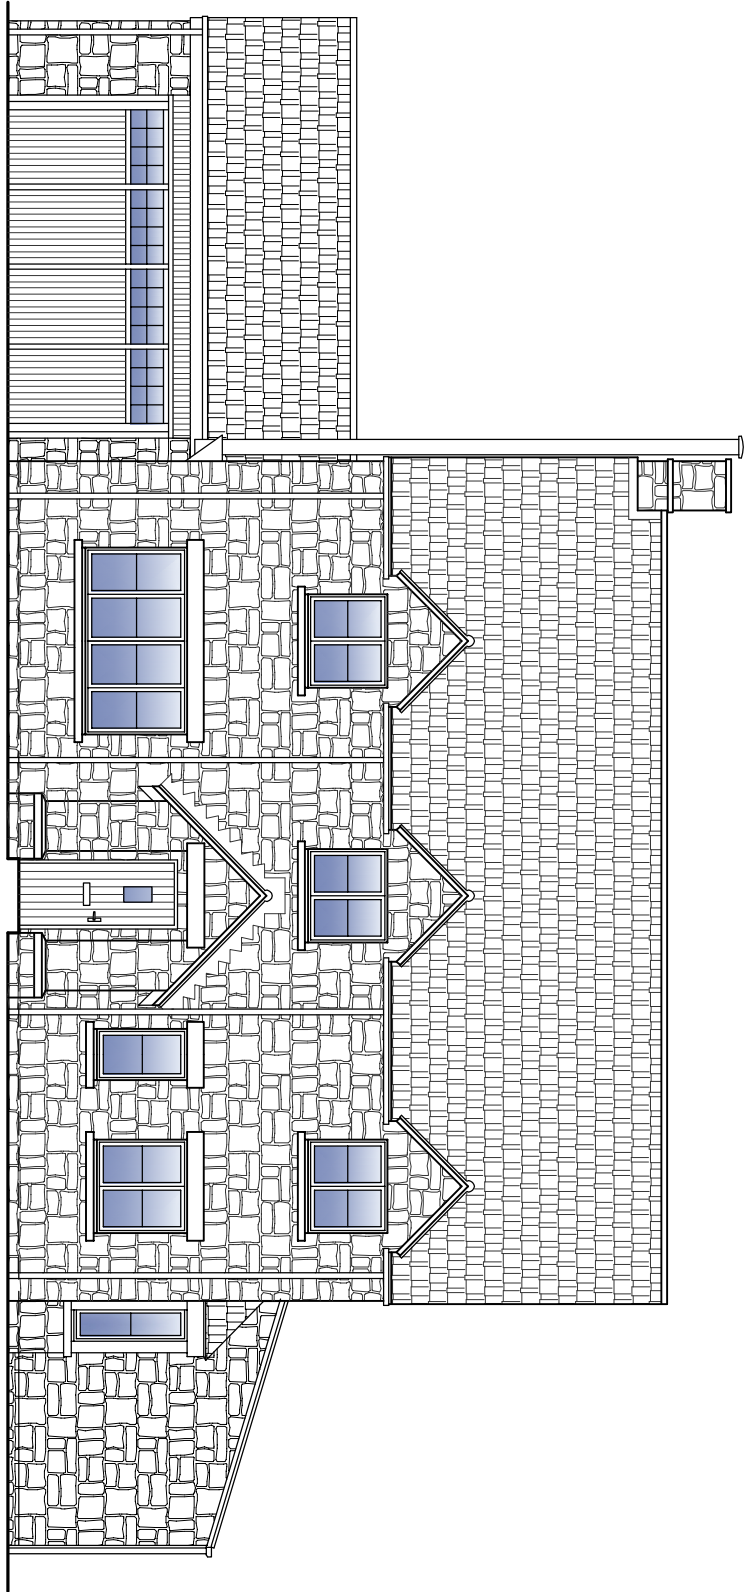

PROPOSED NORTH WEST (FRONT) ELEVATION


(SCALE 1:100)



PROPOSED SOUTH WEST (SIDE) ELEVATION


(SCALE 1:100)

- PROPOSED MATERIAL NOTES:
- BROWN PROFILED CONCRETE ROOF TILES TO MATCH EXISTING.
 - BLACK UPVC FLASHING TO MATCH EXISTING.
 - BLACK UPVC GUTTERS AND RAIN WATER PIPES TO MATCH EXISTING.
 - RECONSTRUCTED STONE FINISH TO MATCH EXISTING.
 - WHITE UPVC WINDOWS AND DOORS TO MATCH EXISTING.
 - NO 800x100mm BLACK FRAMED ROOFLIGHT.

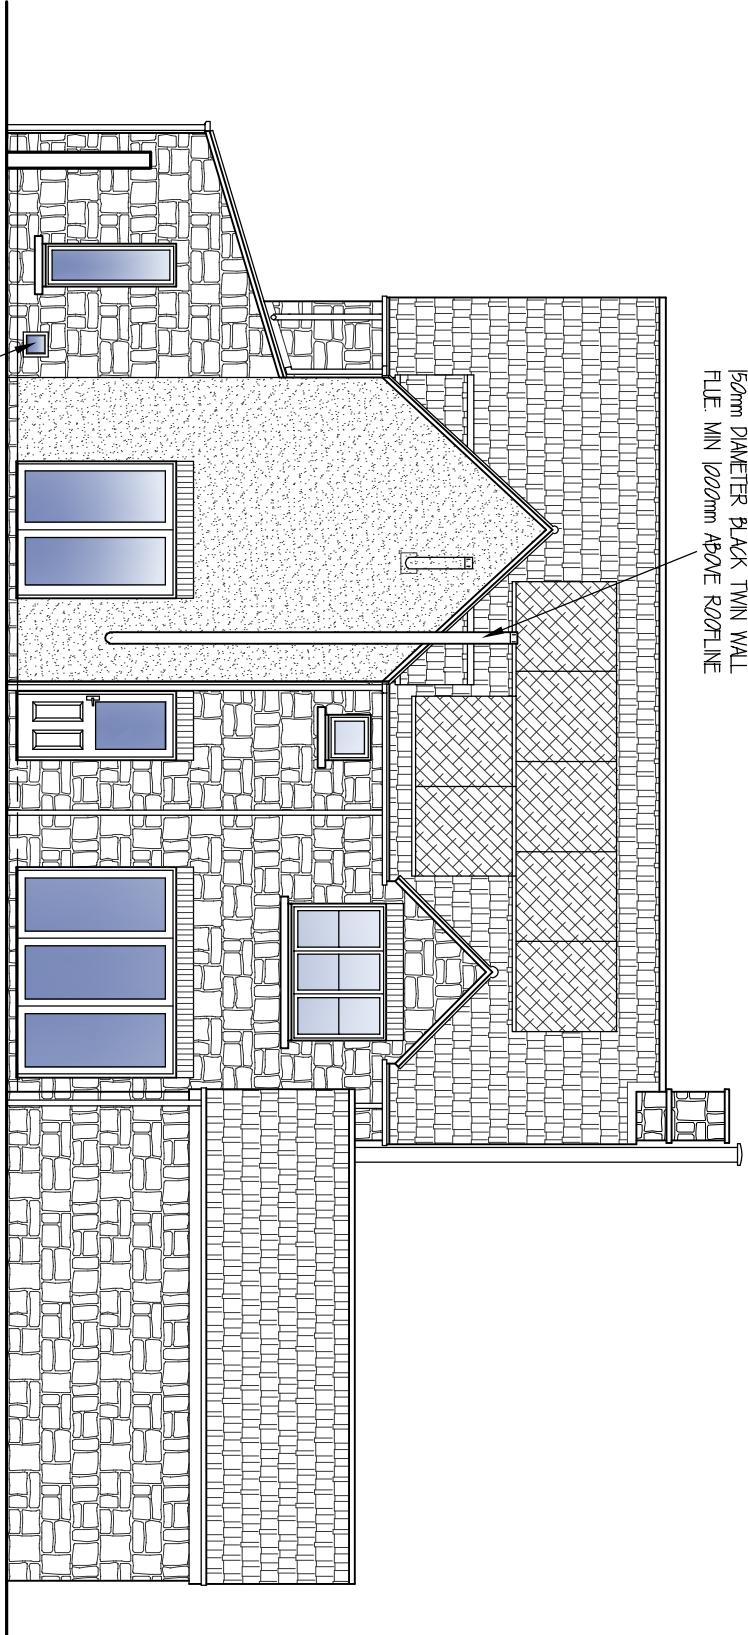

PROPOSED SOUTH EAST (REAR) ELEVATION

(SCALE 1:100)

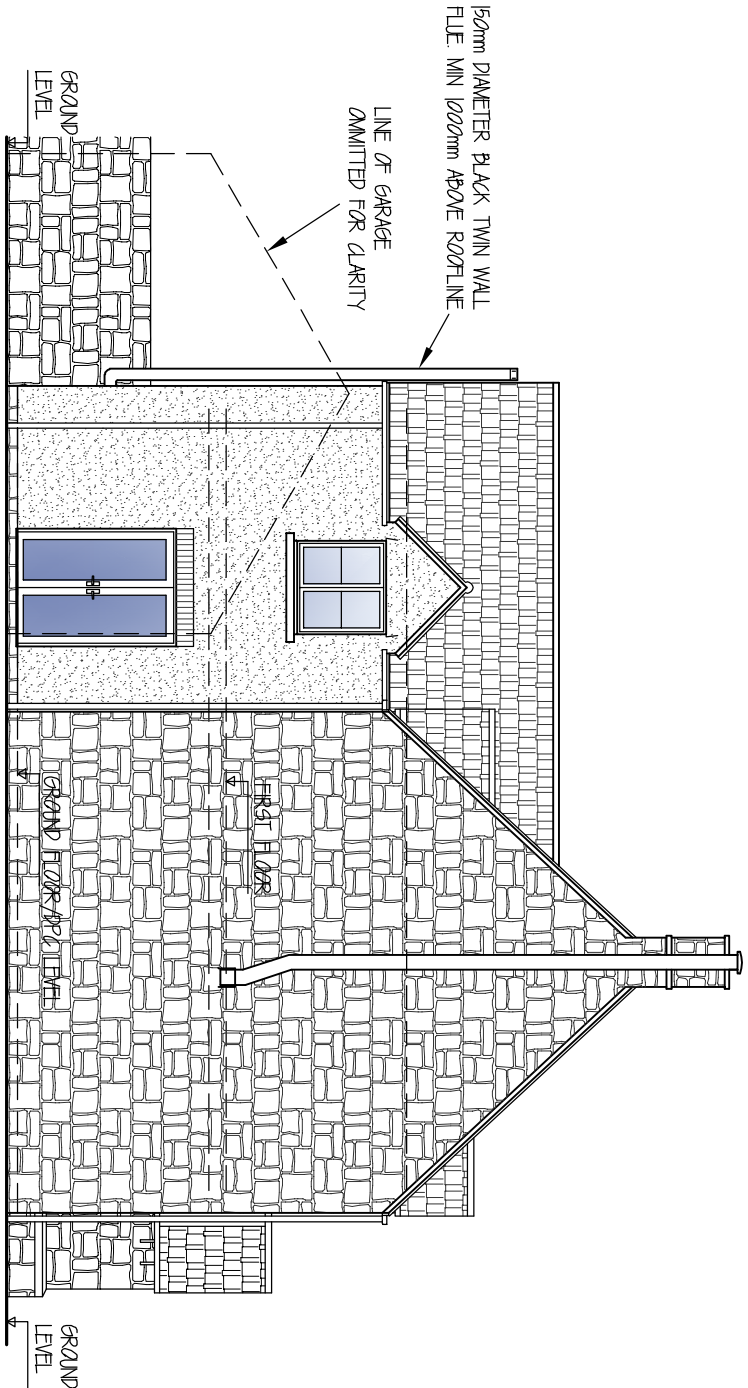

PROPOSED NORTH EAST (SIDE) ELEVATION & SITE SECTION

(SCALE 1:100)



0204 102 3 The Ridge, Chislehurst, SN15 1PY
0204 666078
www.acornarchitectural.com

Title
**PROPOSED ELEVATIONS &
SITE SECTION**

Date:	Dwg. No.	Rev.
Aug. 15	1610-06	P5

SCALE: 1:100 @ A1

Client
MRS LIZ TOWNEND

Project
**17 WHITES WAY,
SUTTON BENER,
WILTSHIRE,
SN15 4TX**