
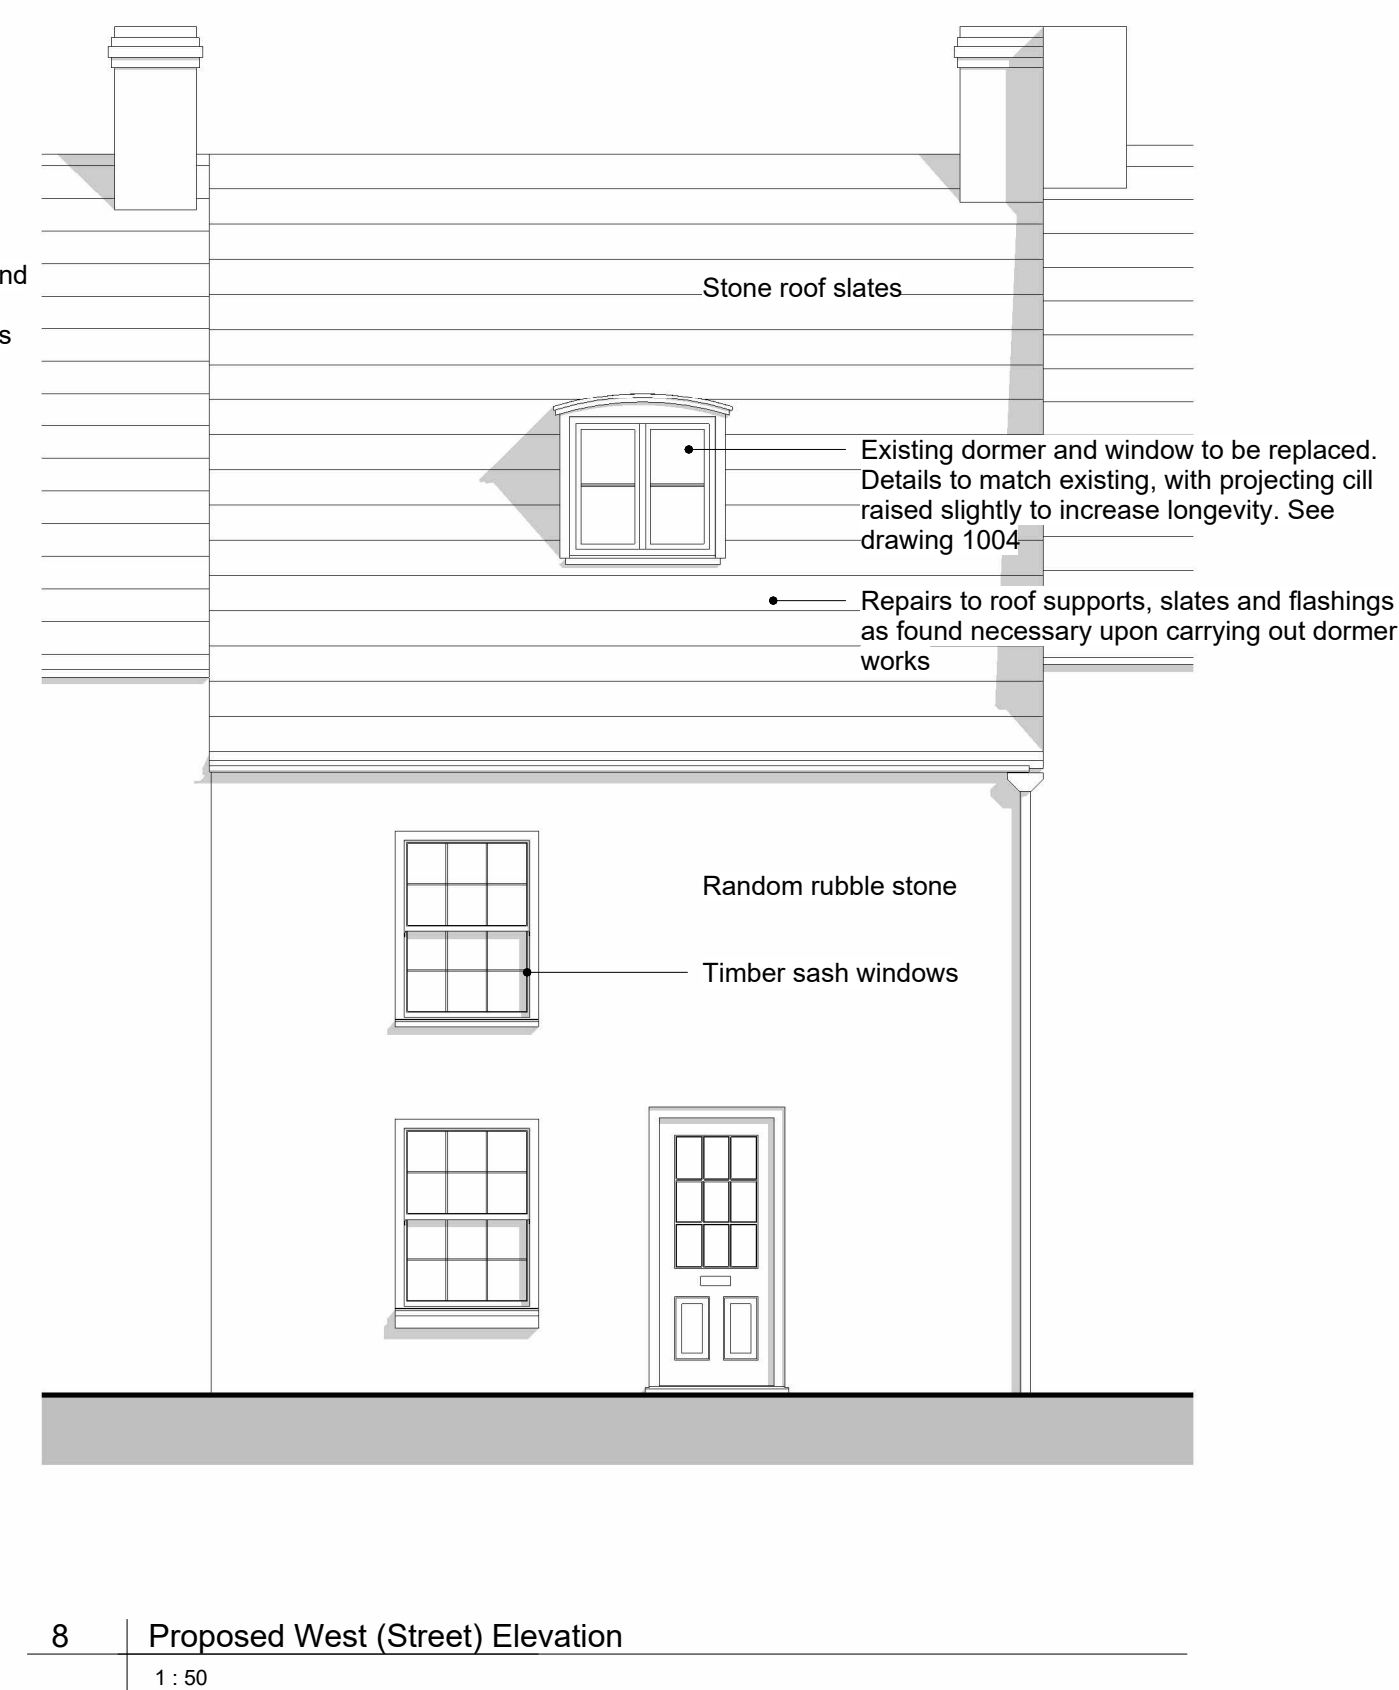
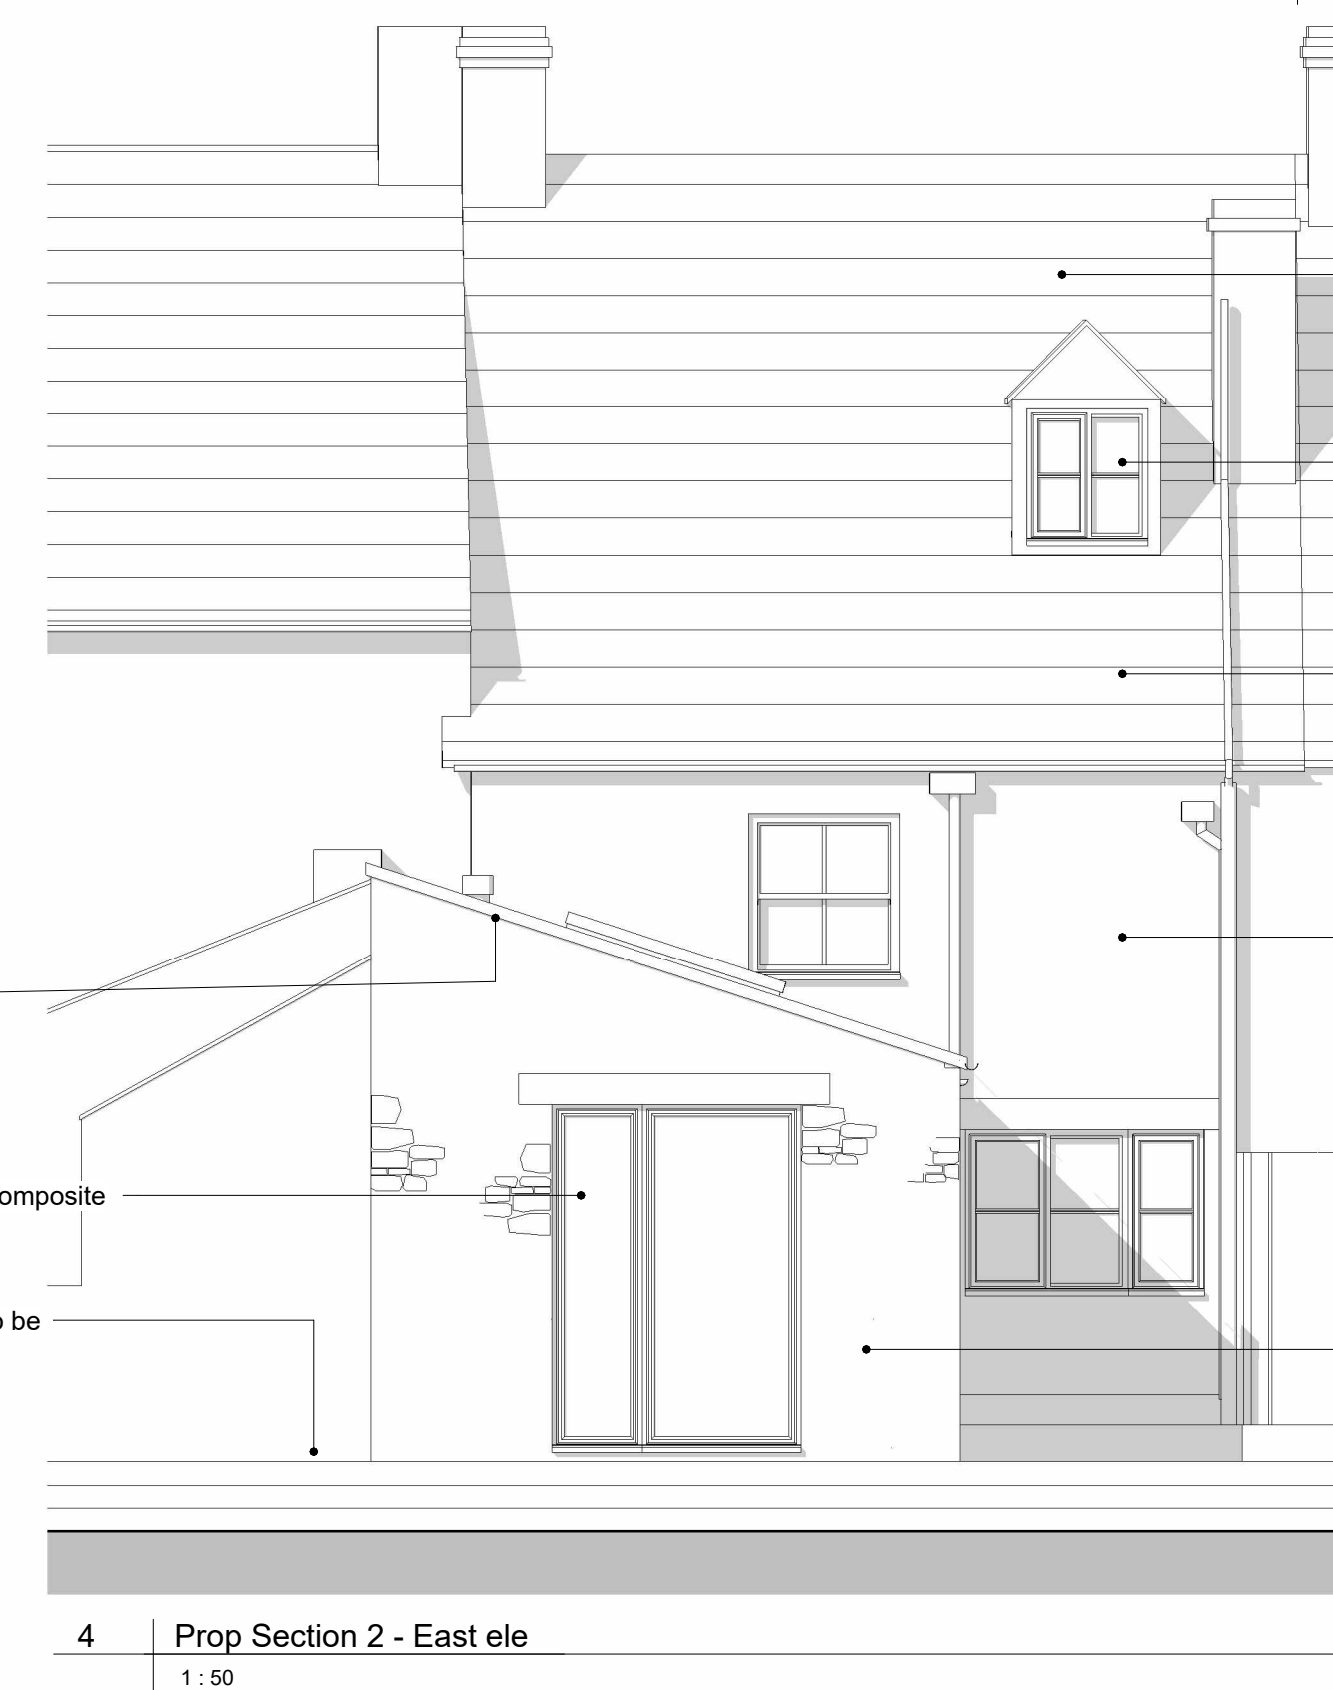
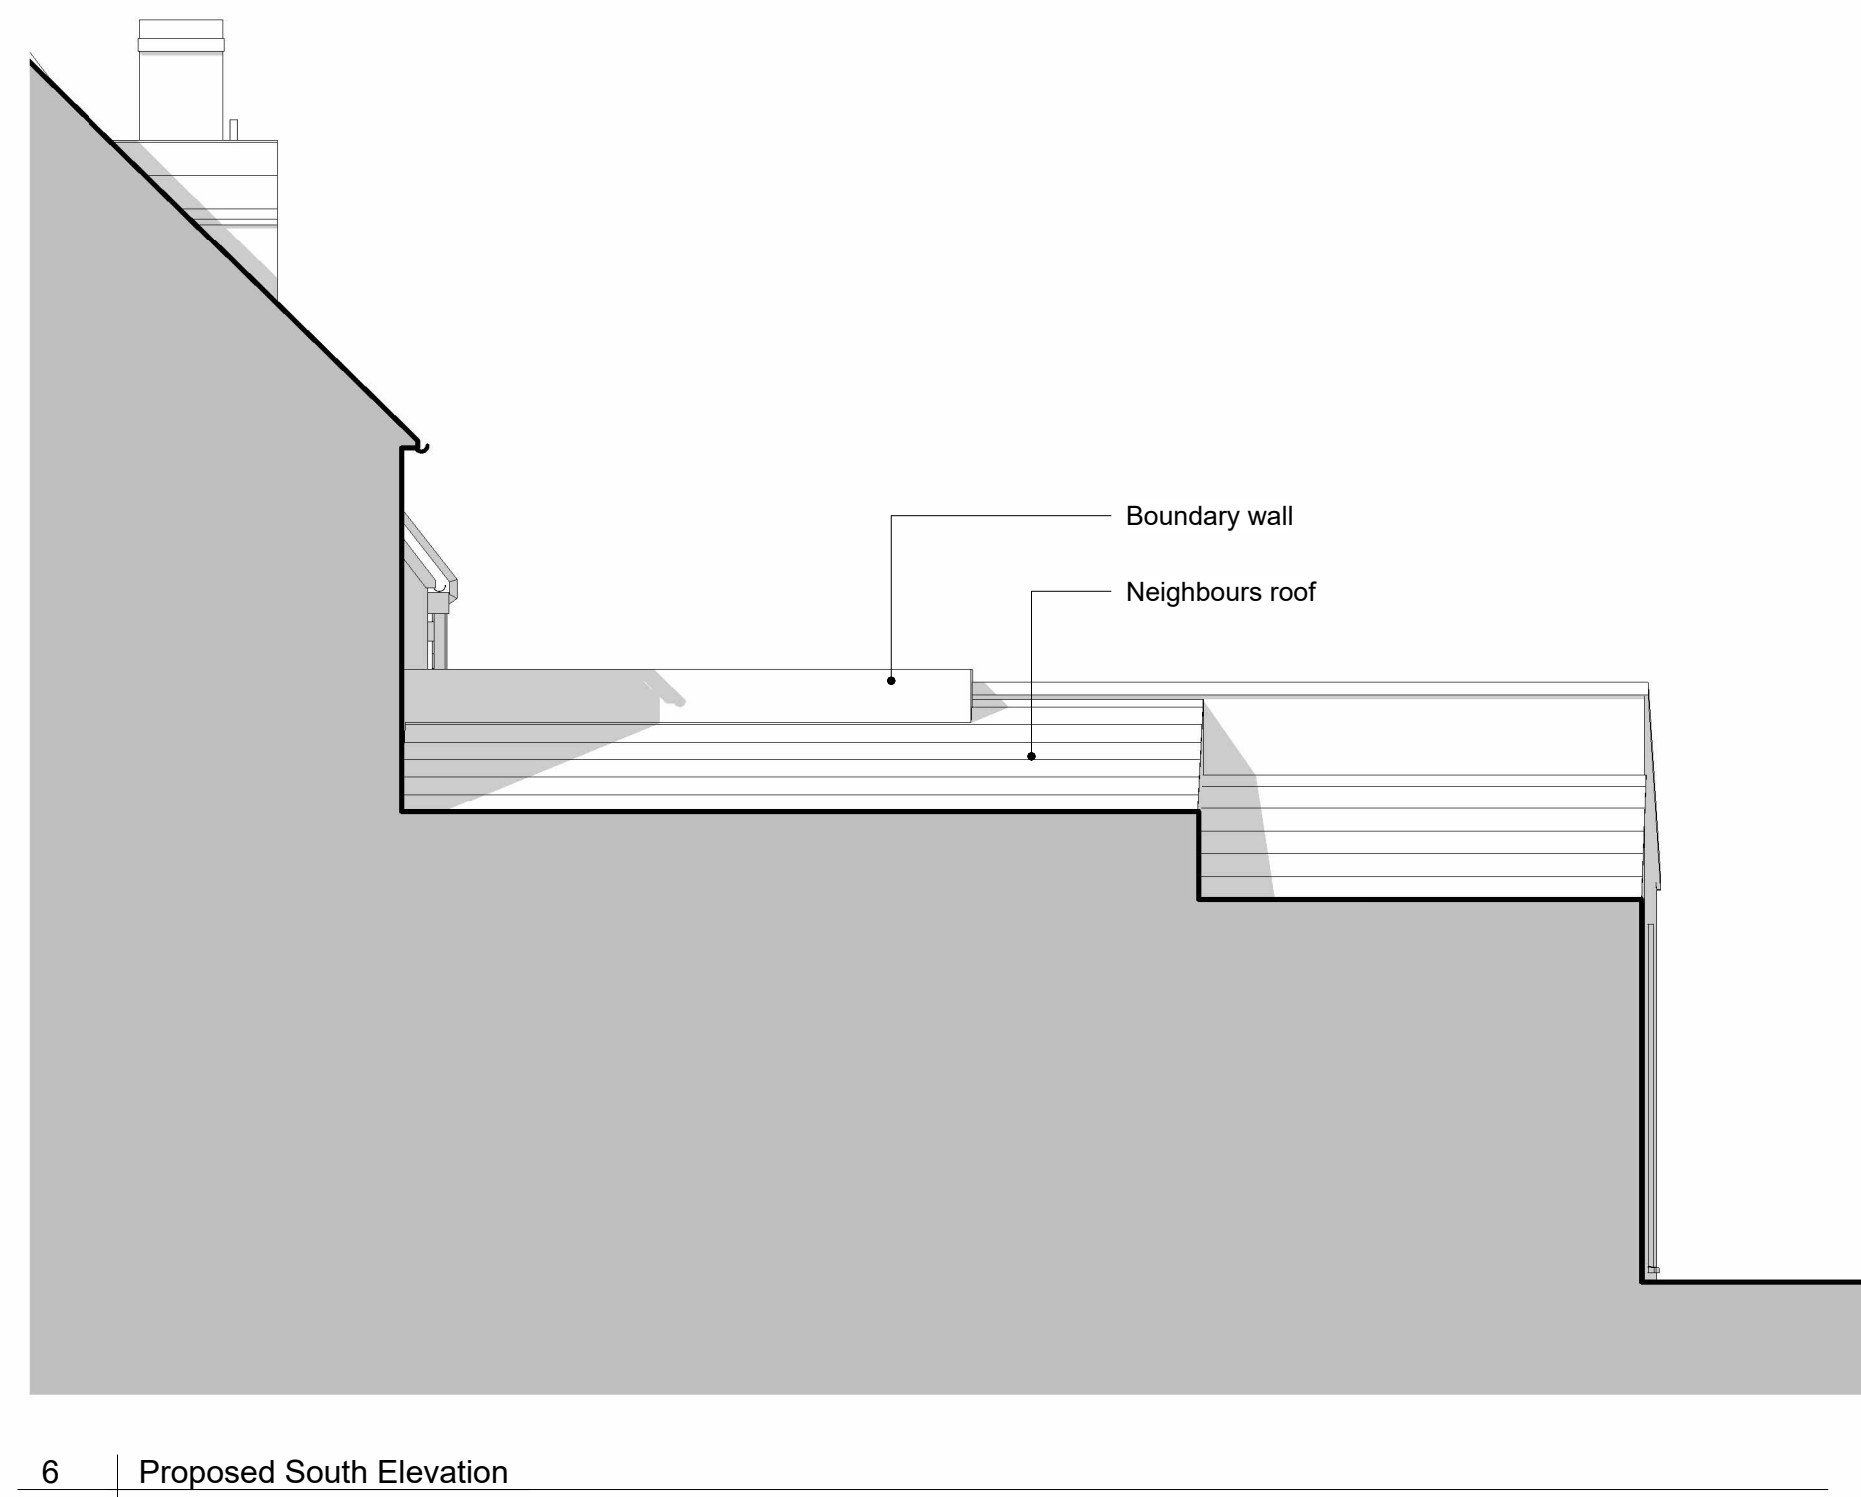
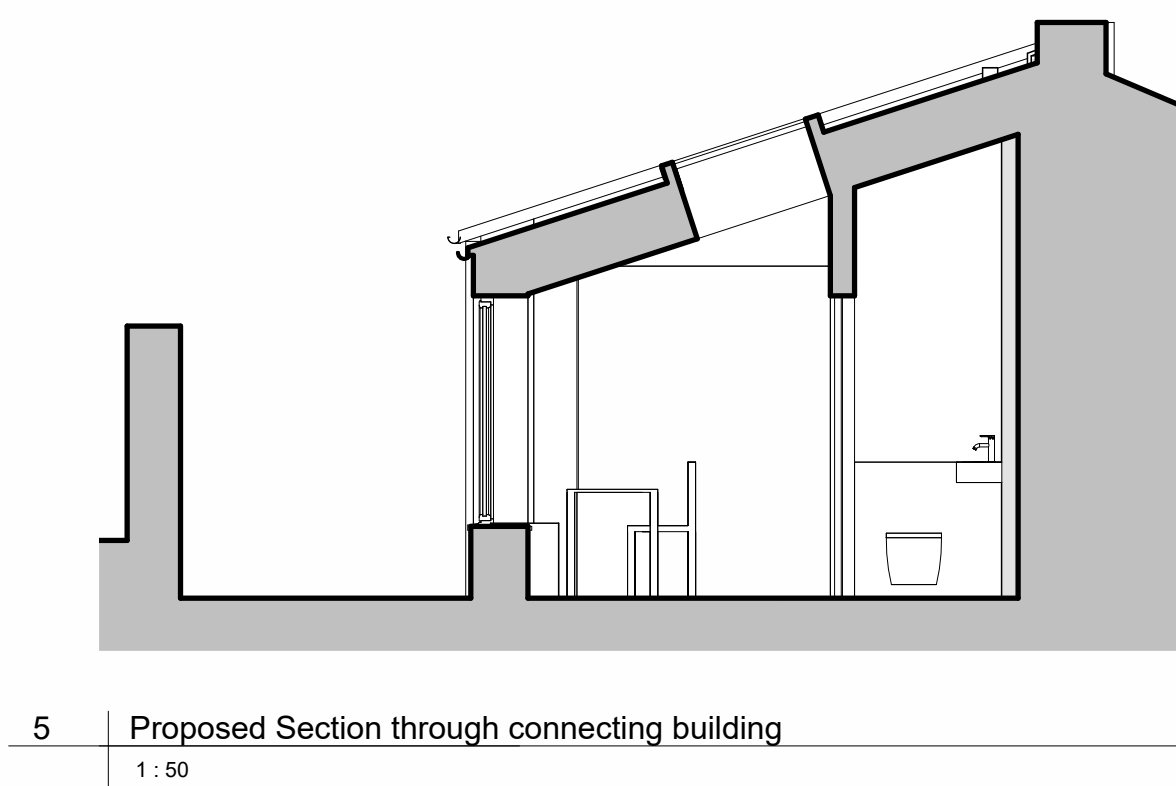
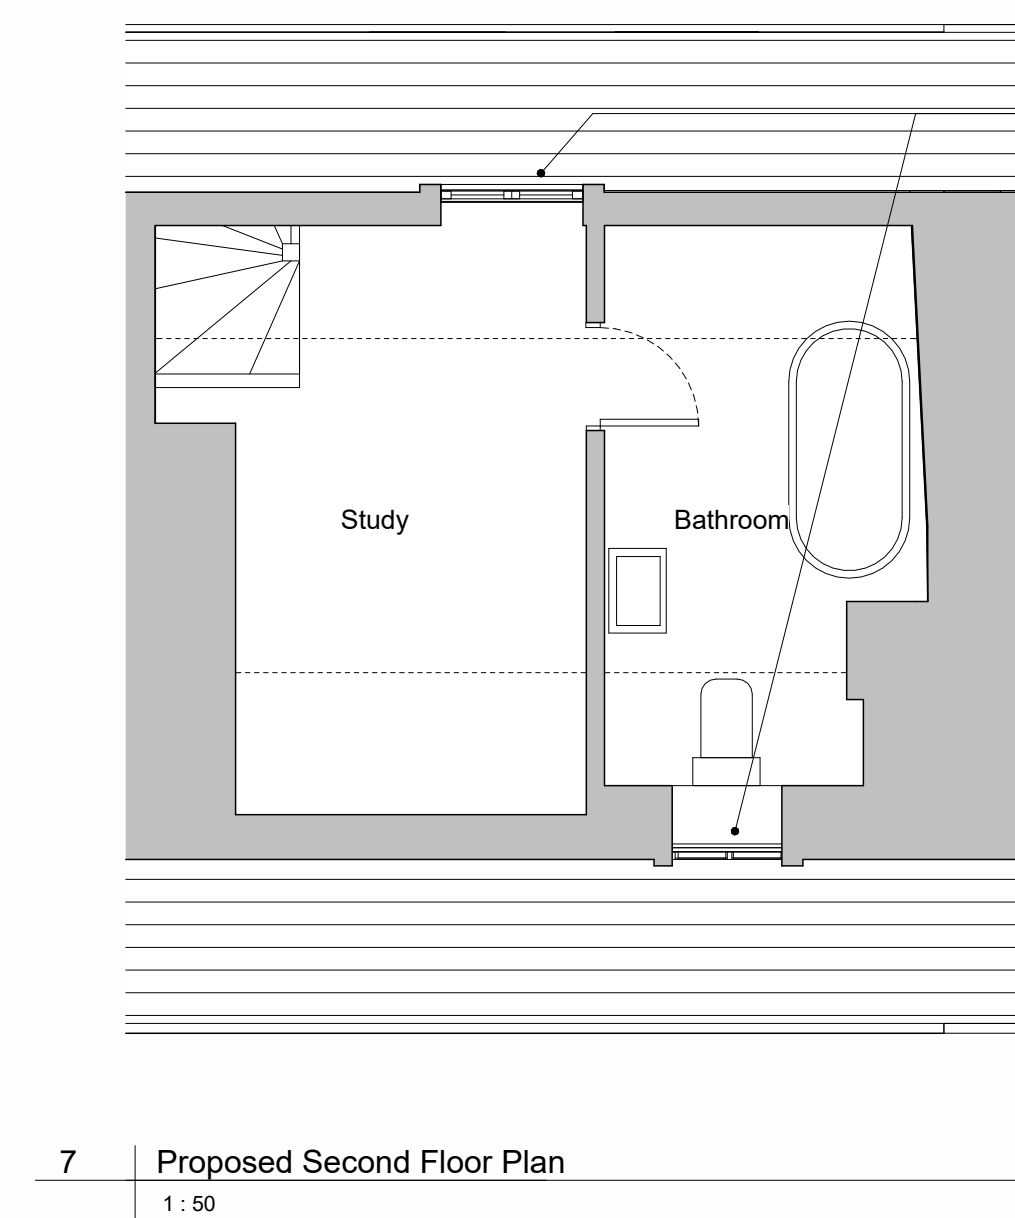
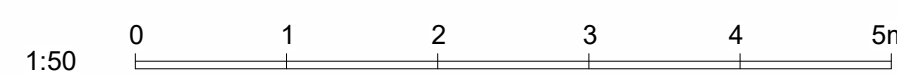
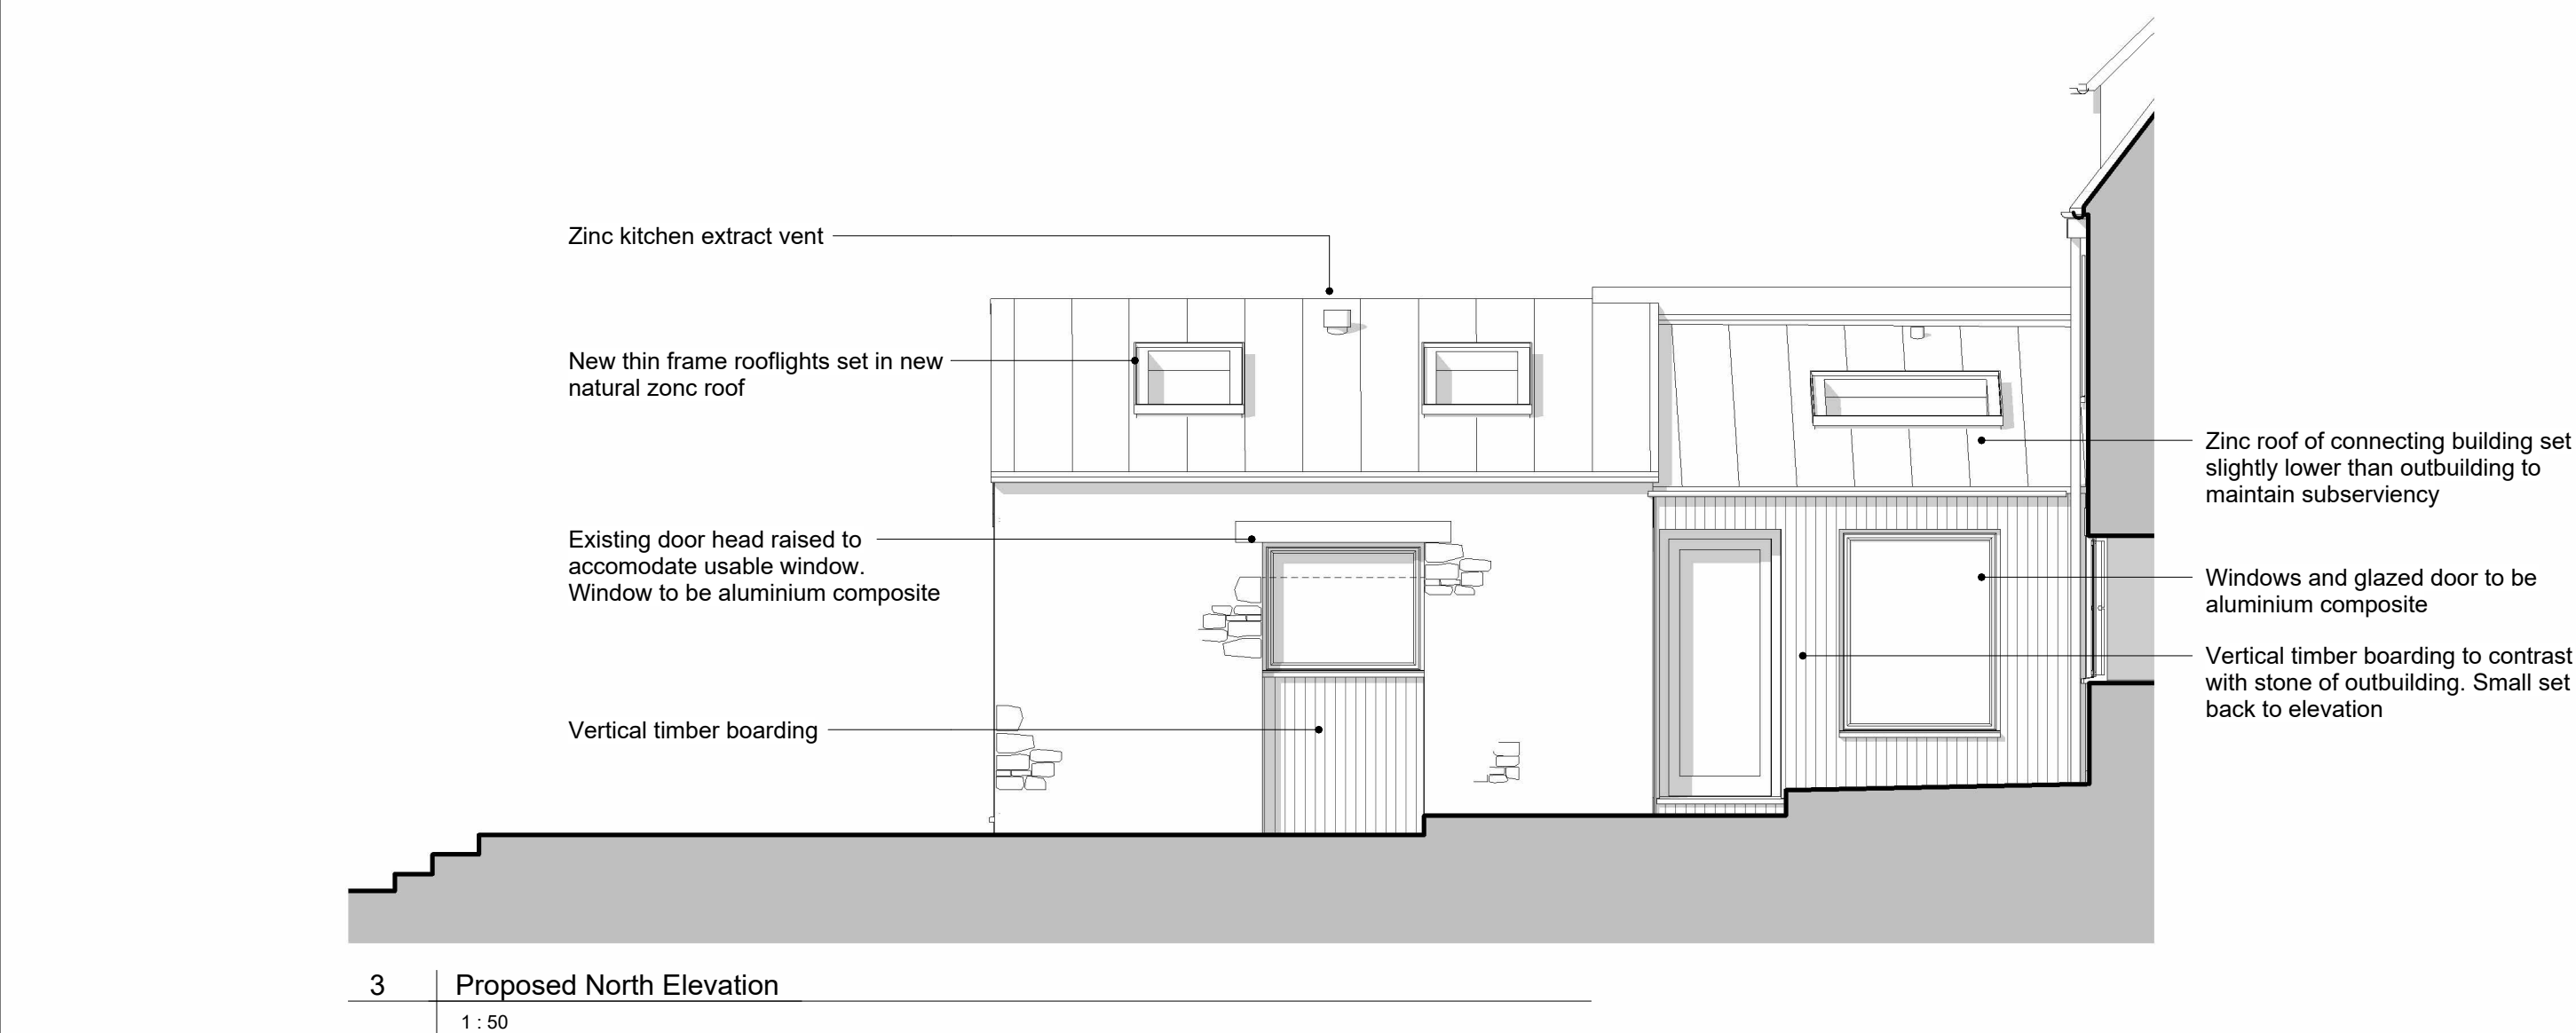
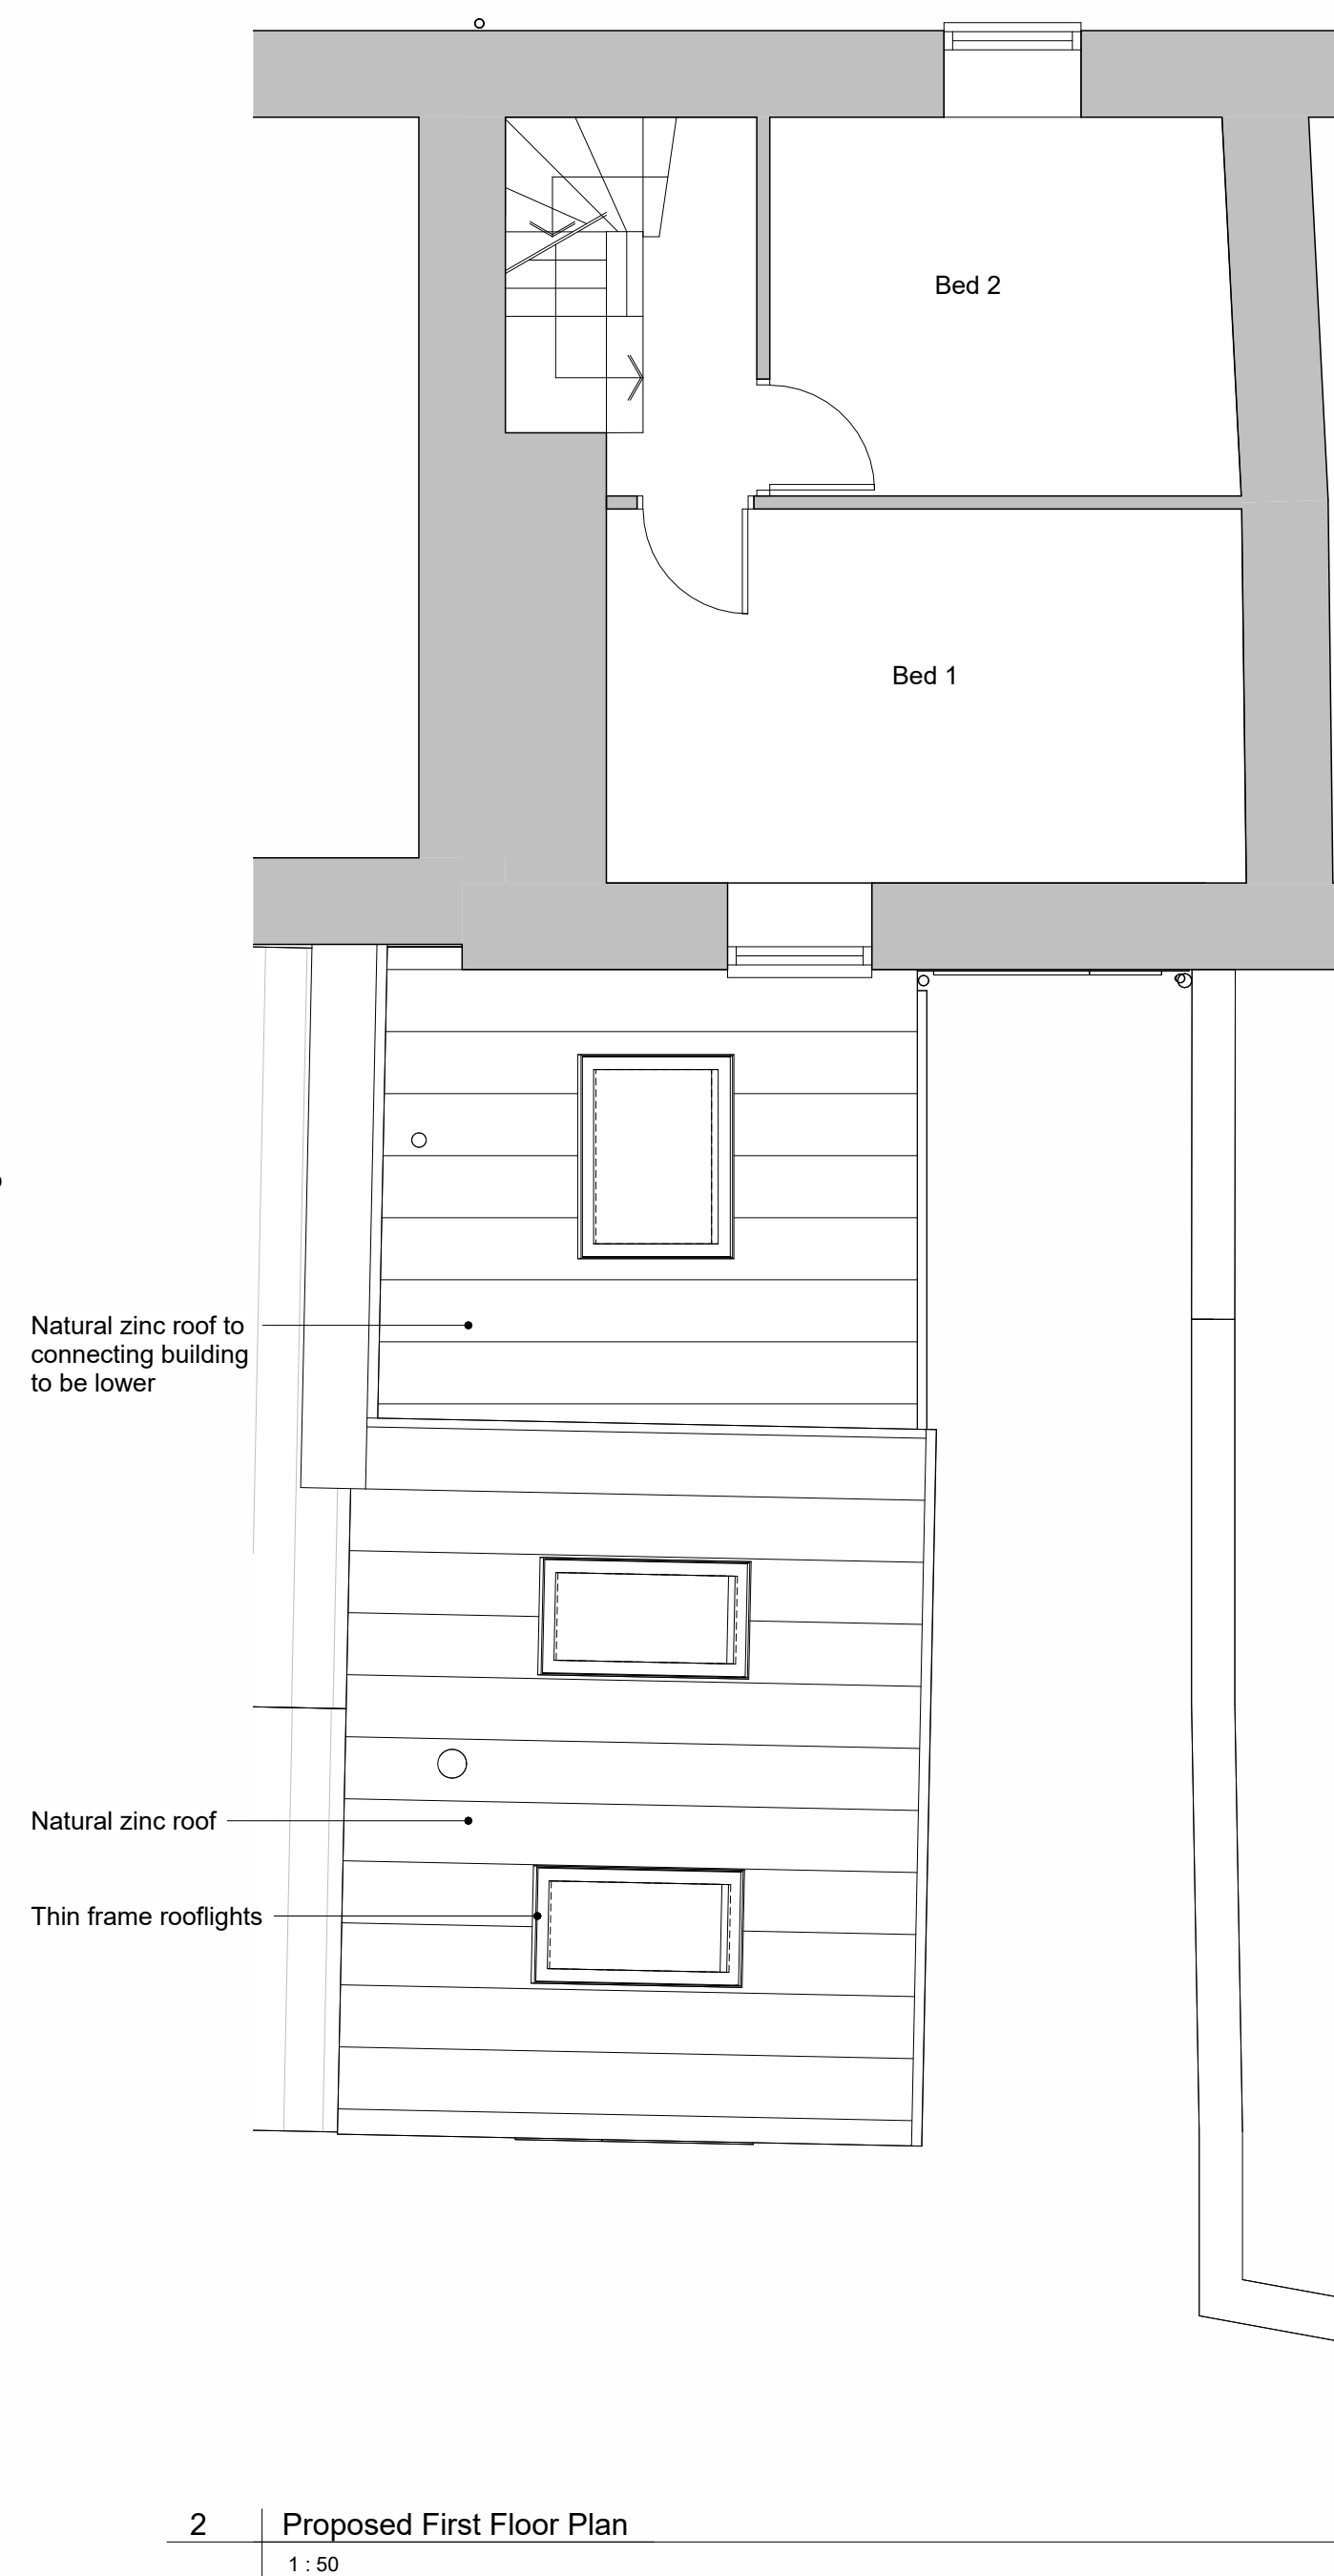


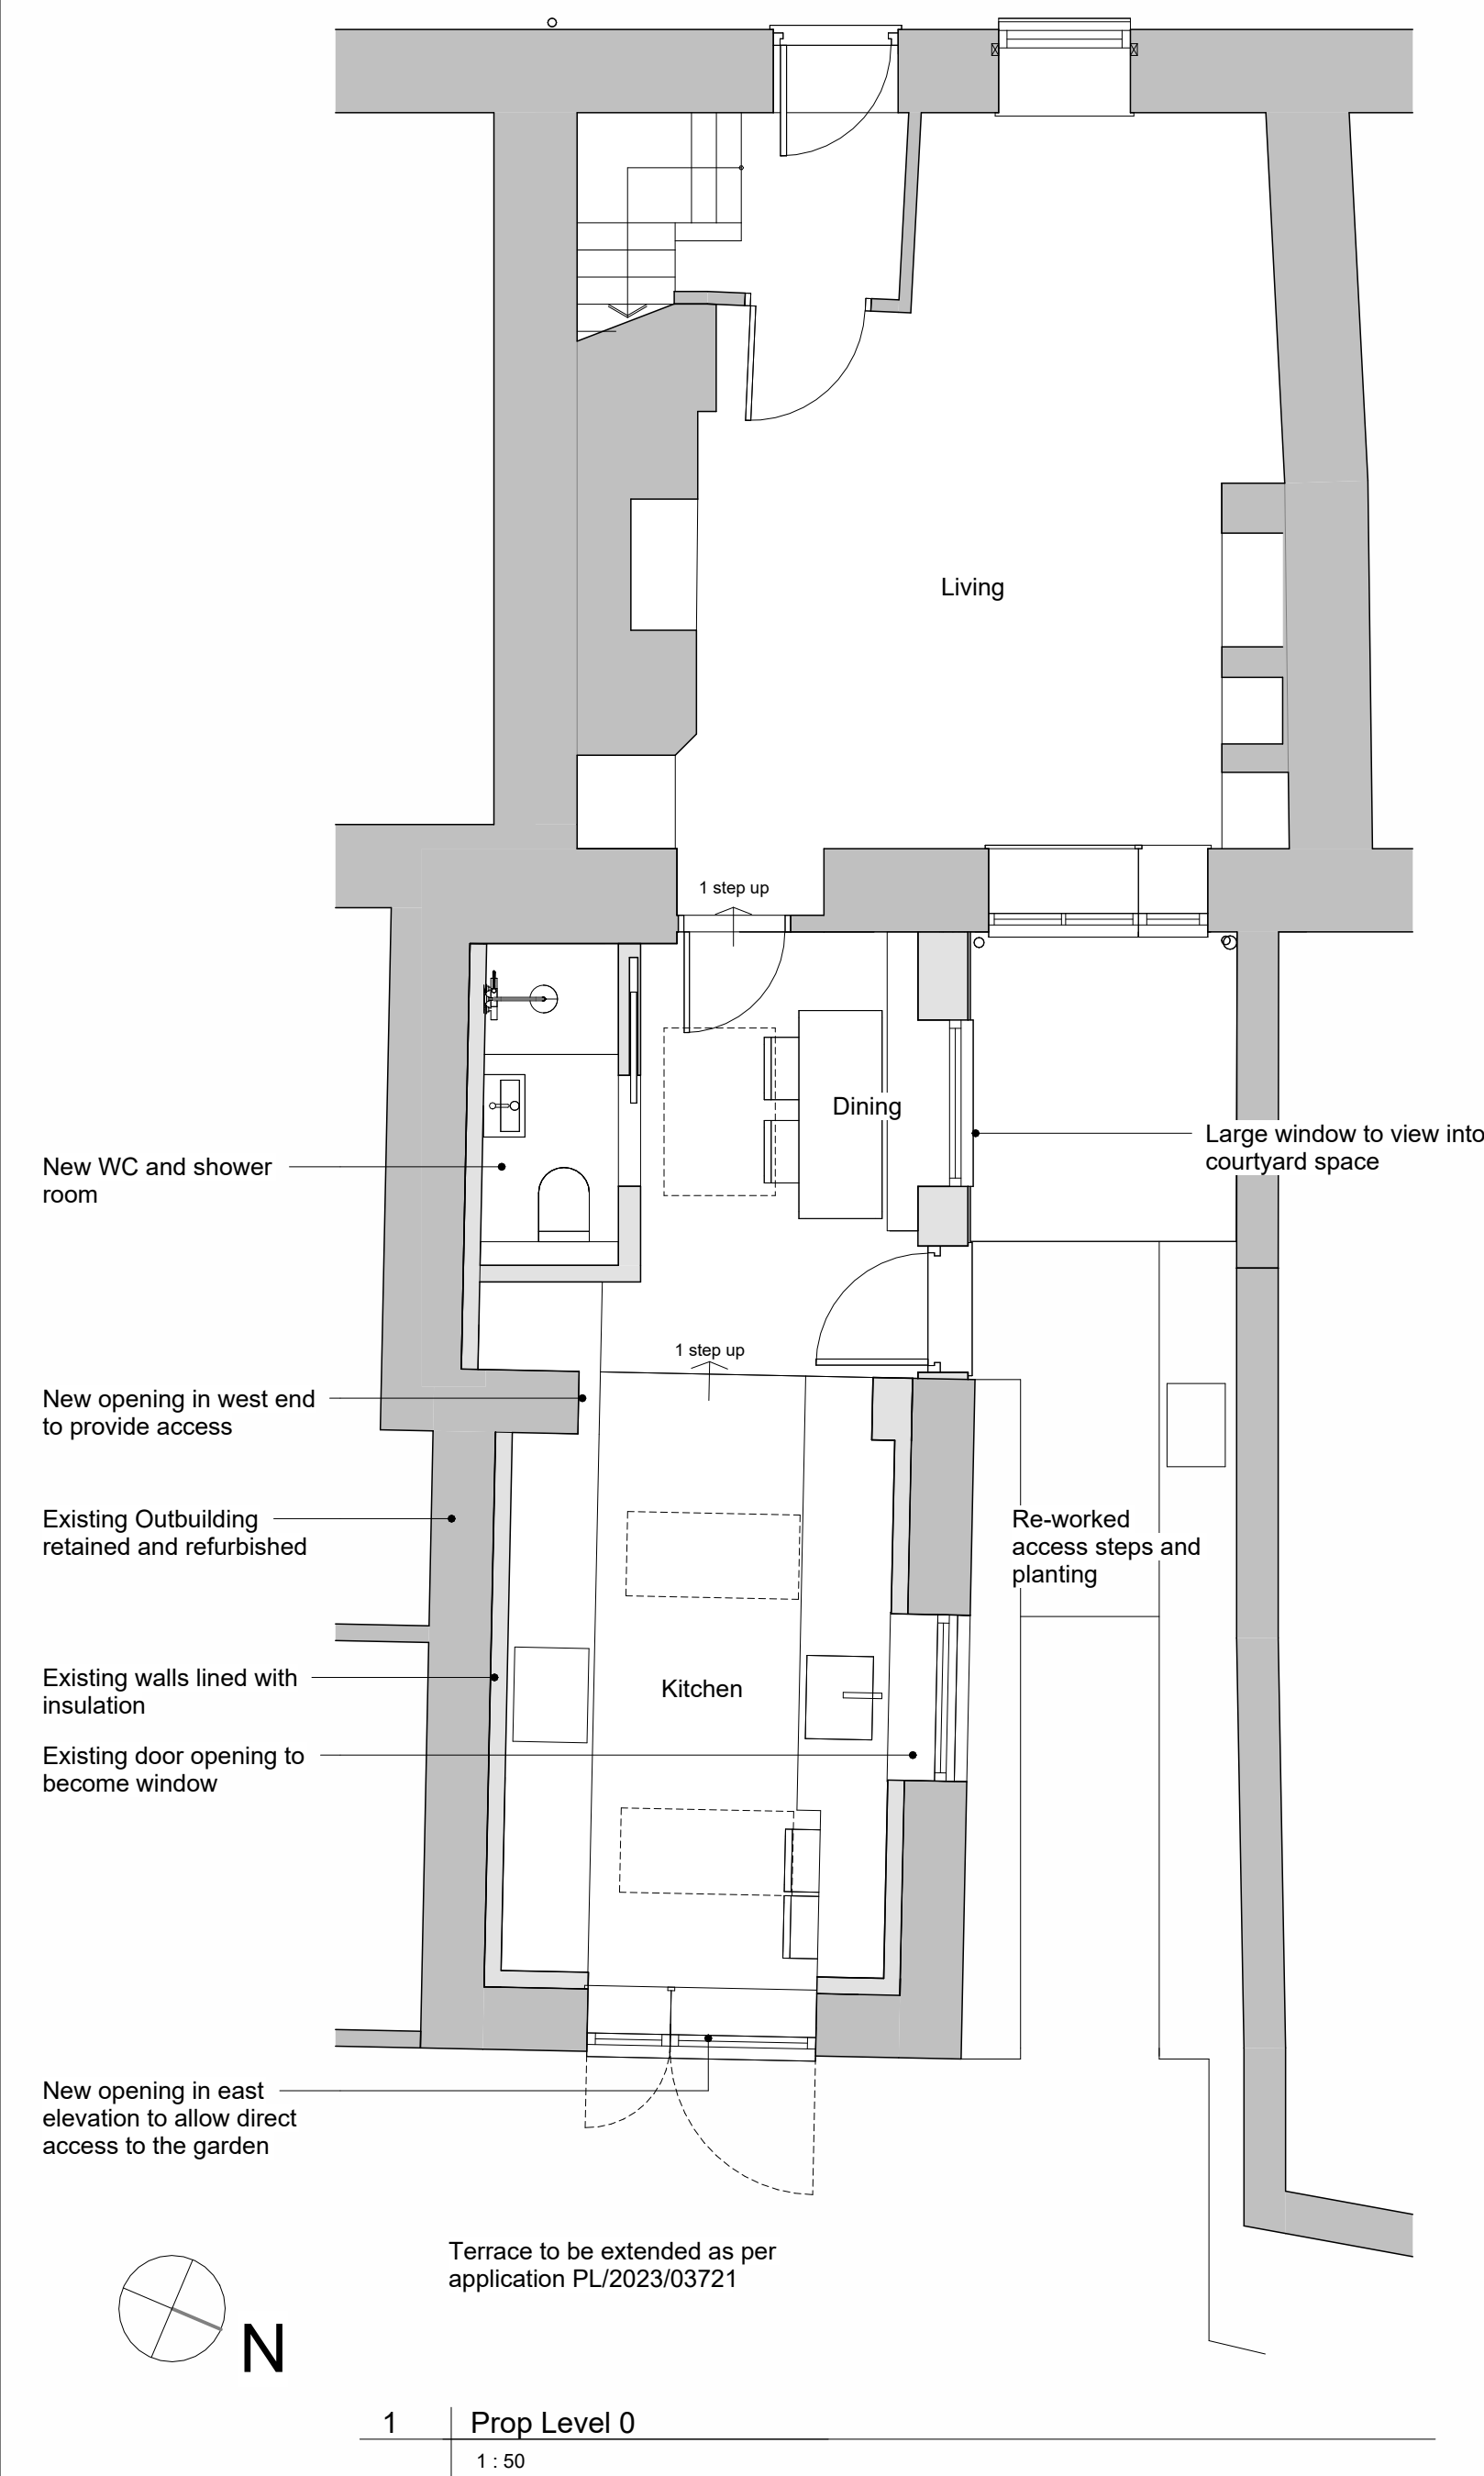

Date	Rev.	Description
22.05.2026	1	Notes added and issue
04.06.2026	2	Notes added and front elevation added
05.06.2026	3	Amendments made and notes added

PROJECT	23 Horsefair, Malmesbury	REF	25016	DRAWING	1003	REV	3
---------	--------------------------	-----	-------	---------	------	-----	---

TITLE	Proposed Plans and Elevations	SCALE (@ A1)	1 : 50
-------	-------------------------------	--------------	--------

AA alexisandreou@outlook.com