




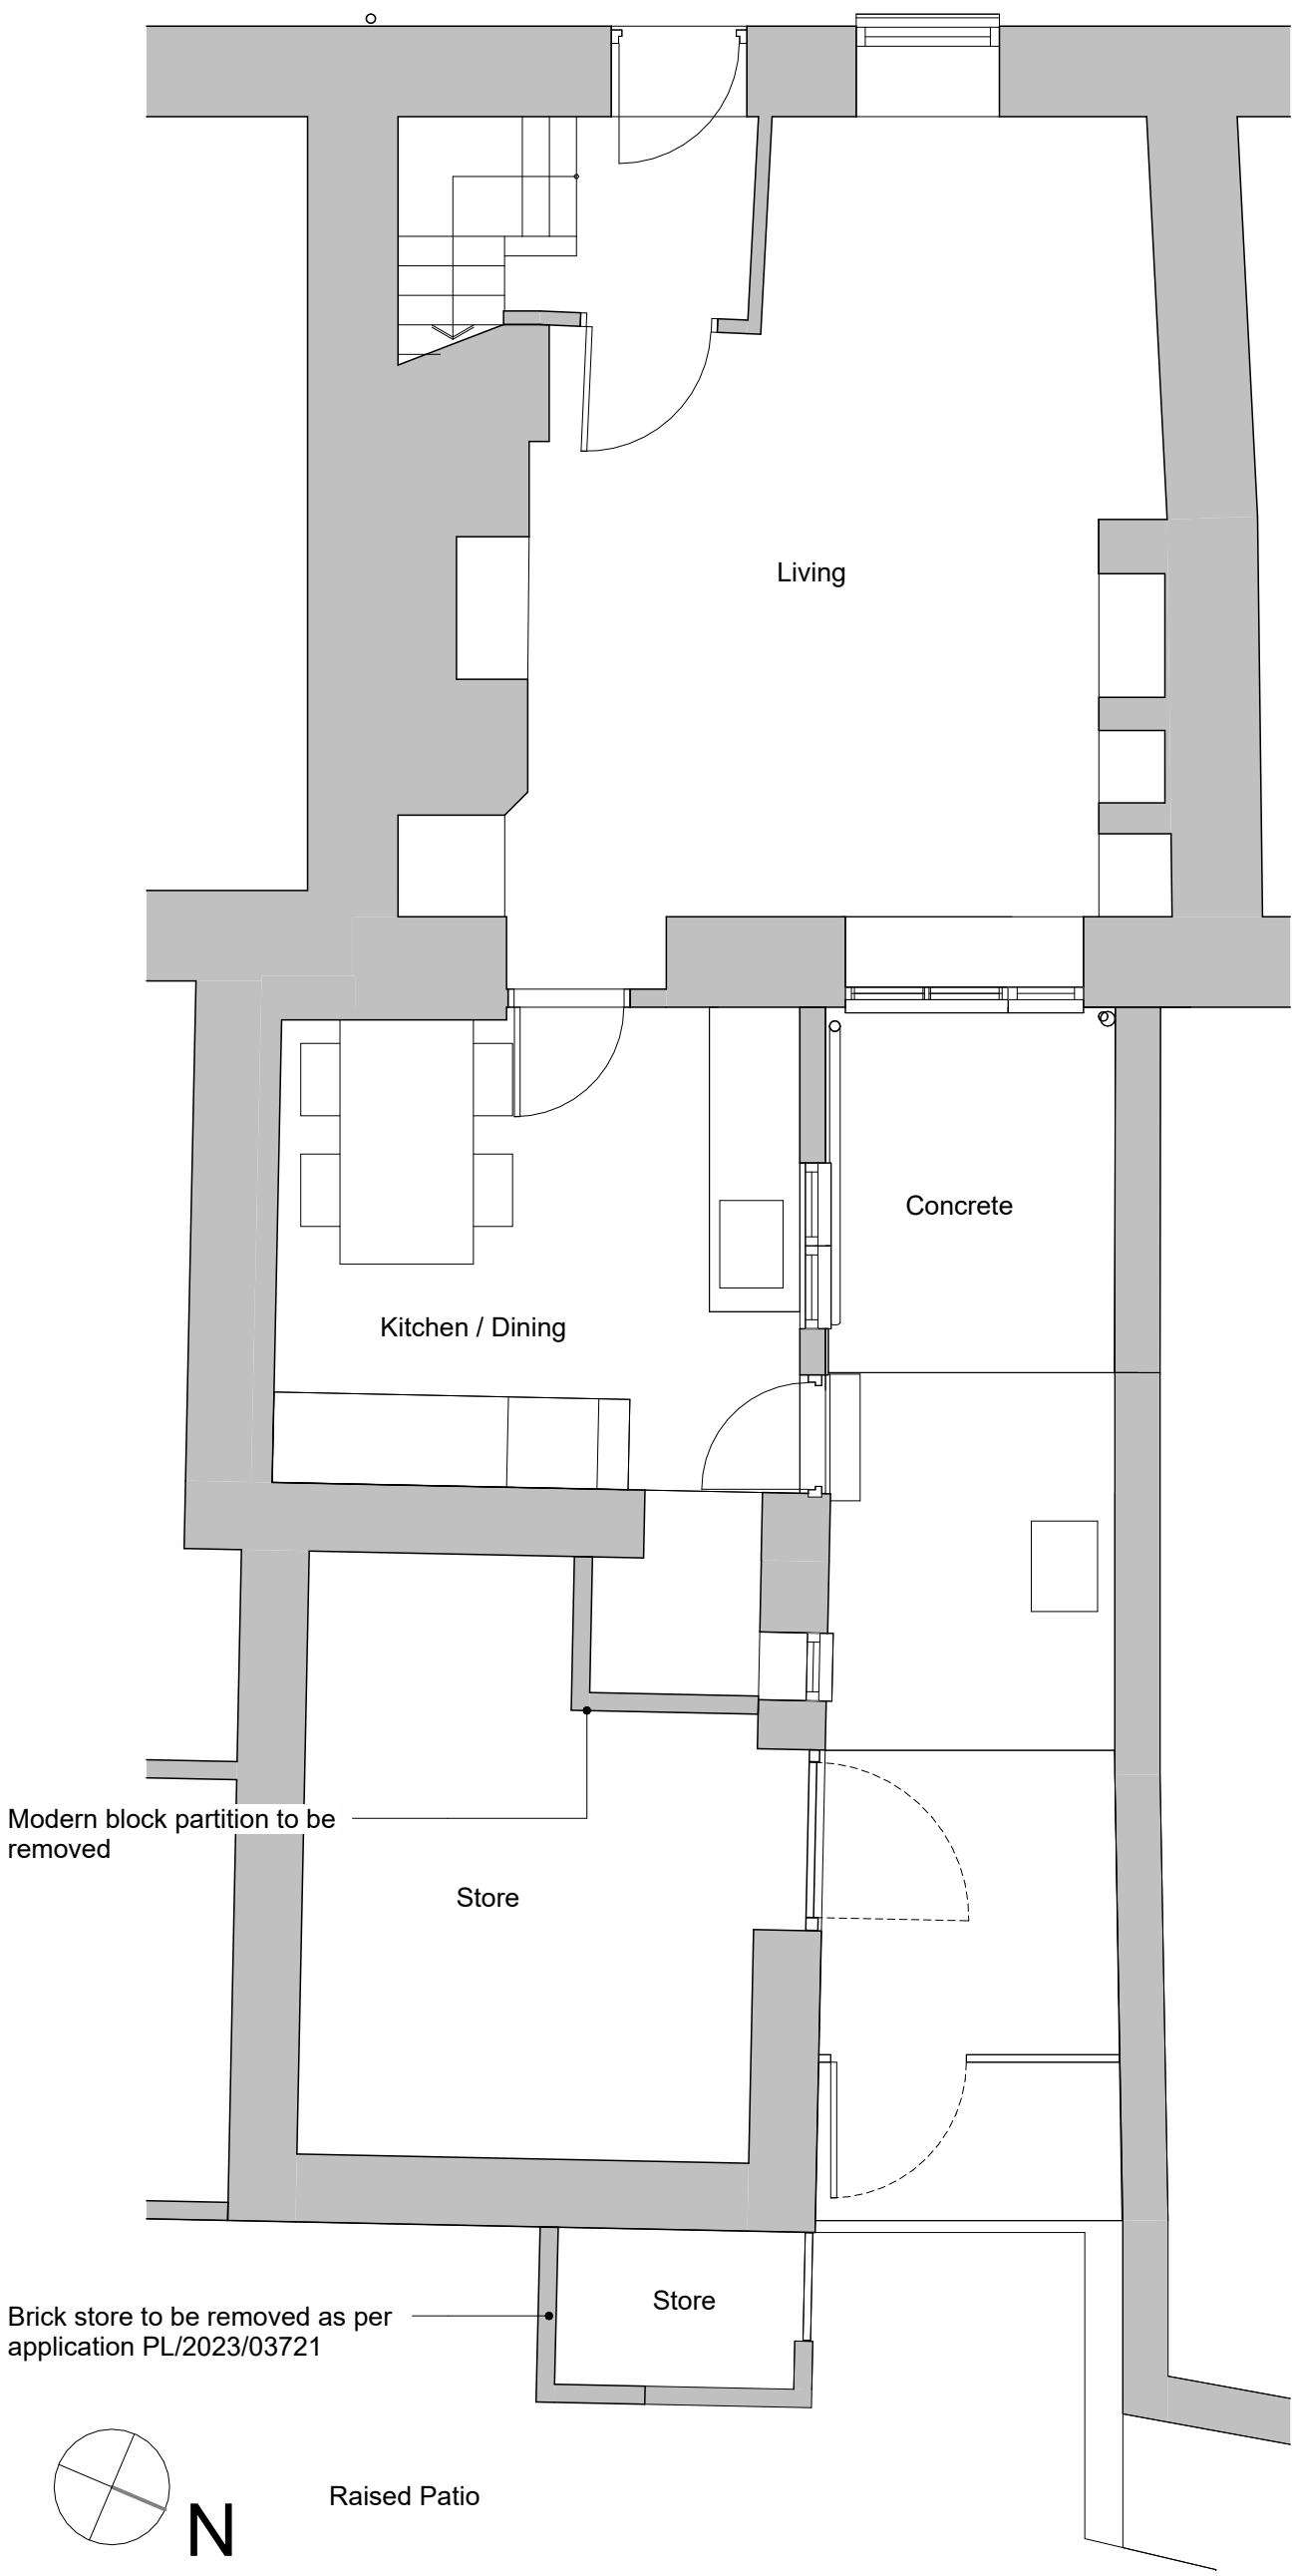


1 Existing Ground Floor Plan
1 : 50

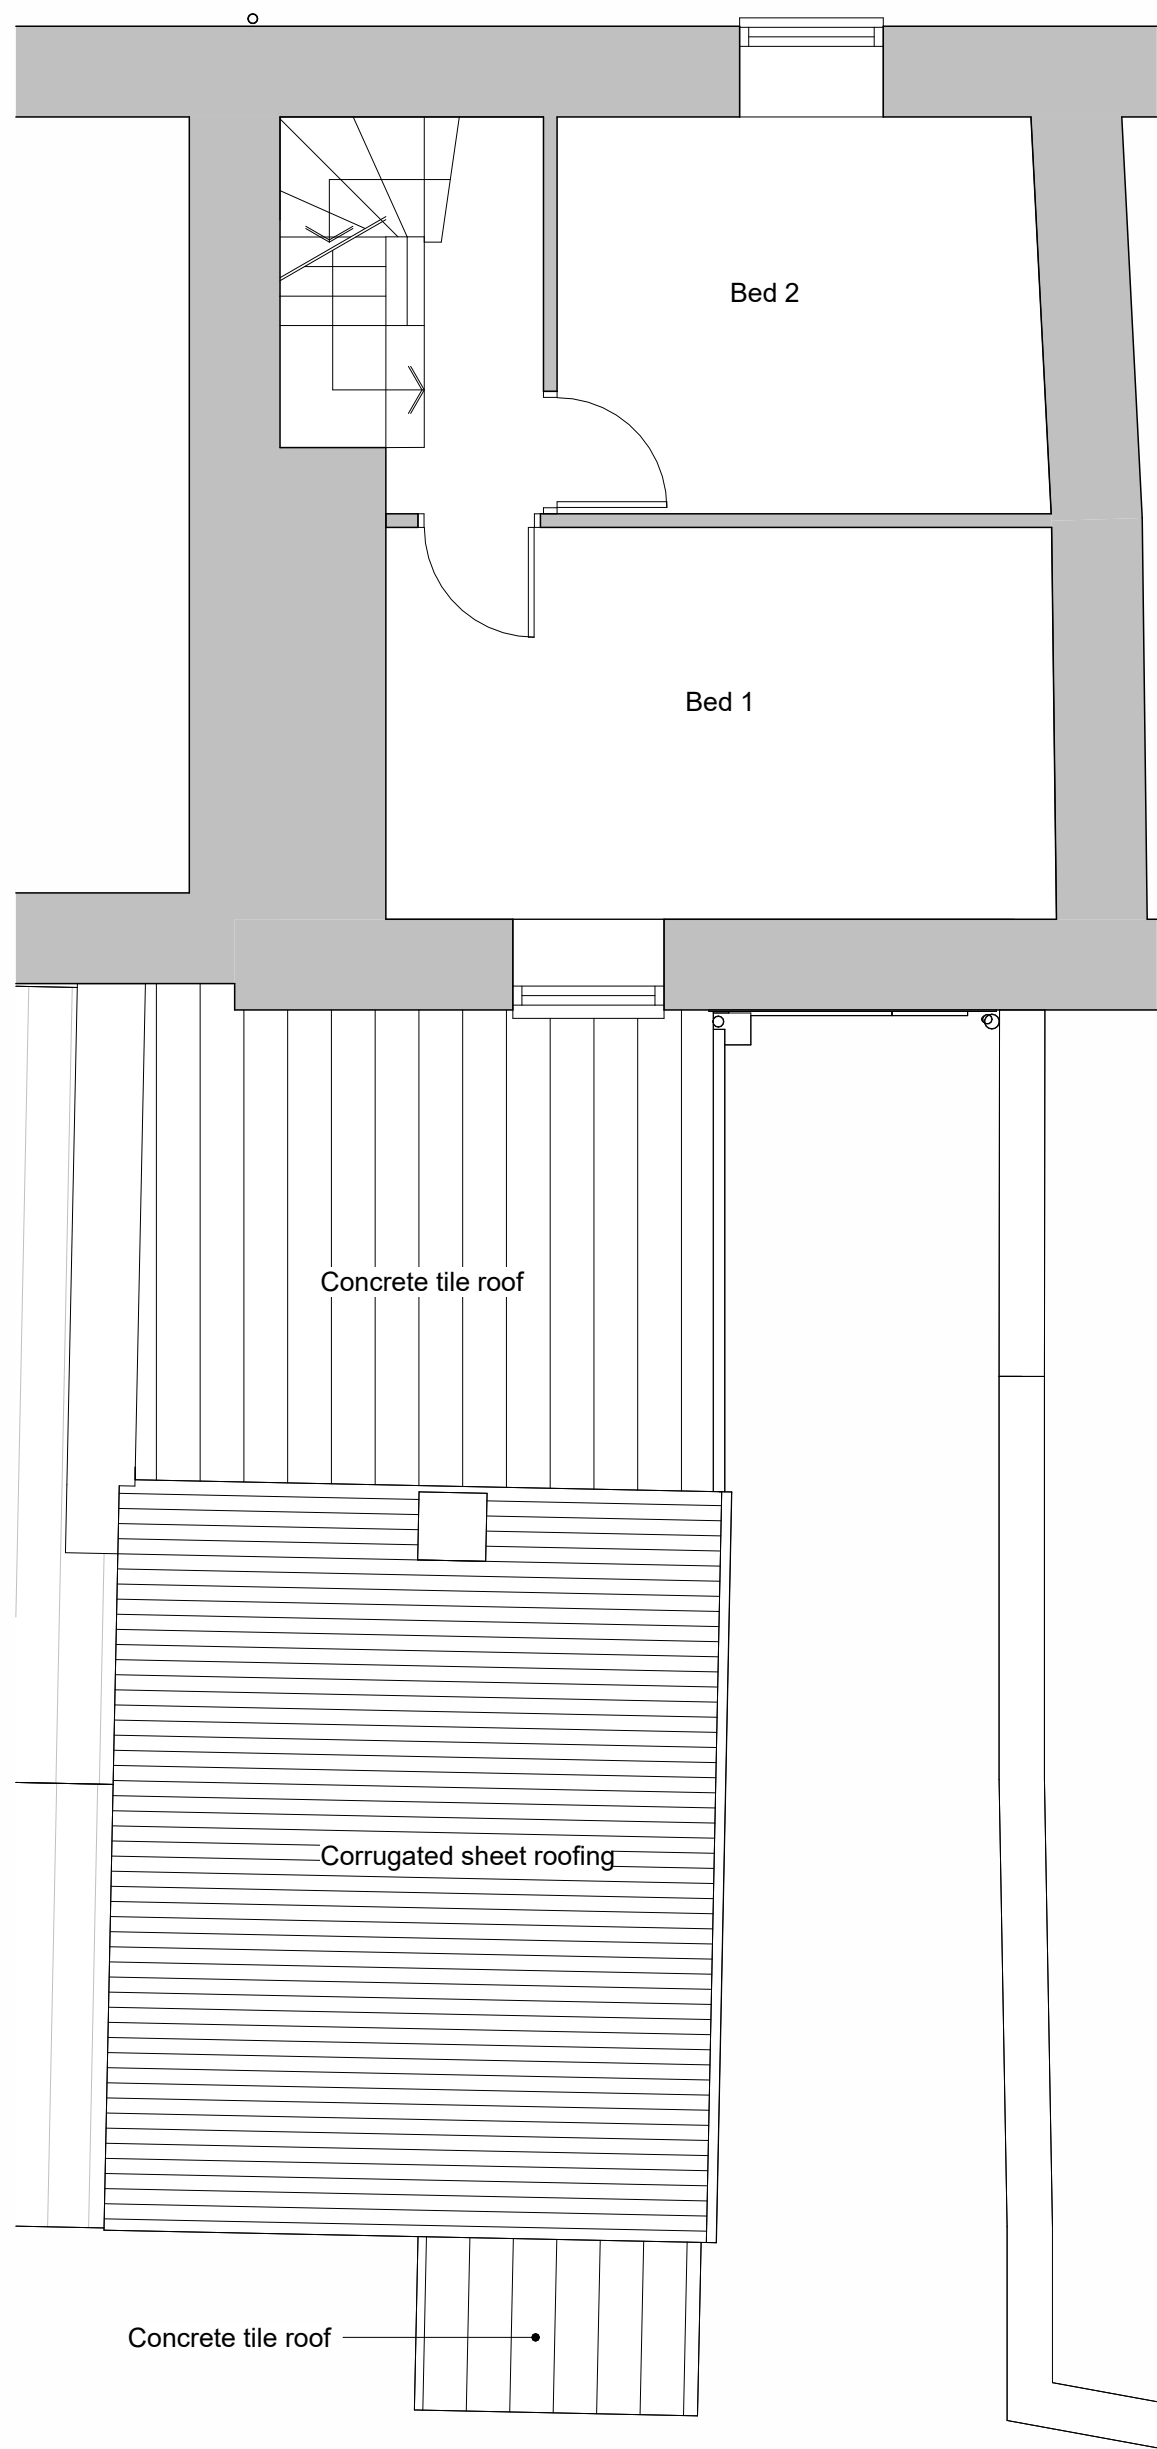


4 Existing First Floor Plan
1 : 50

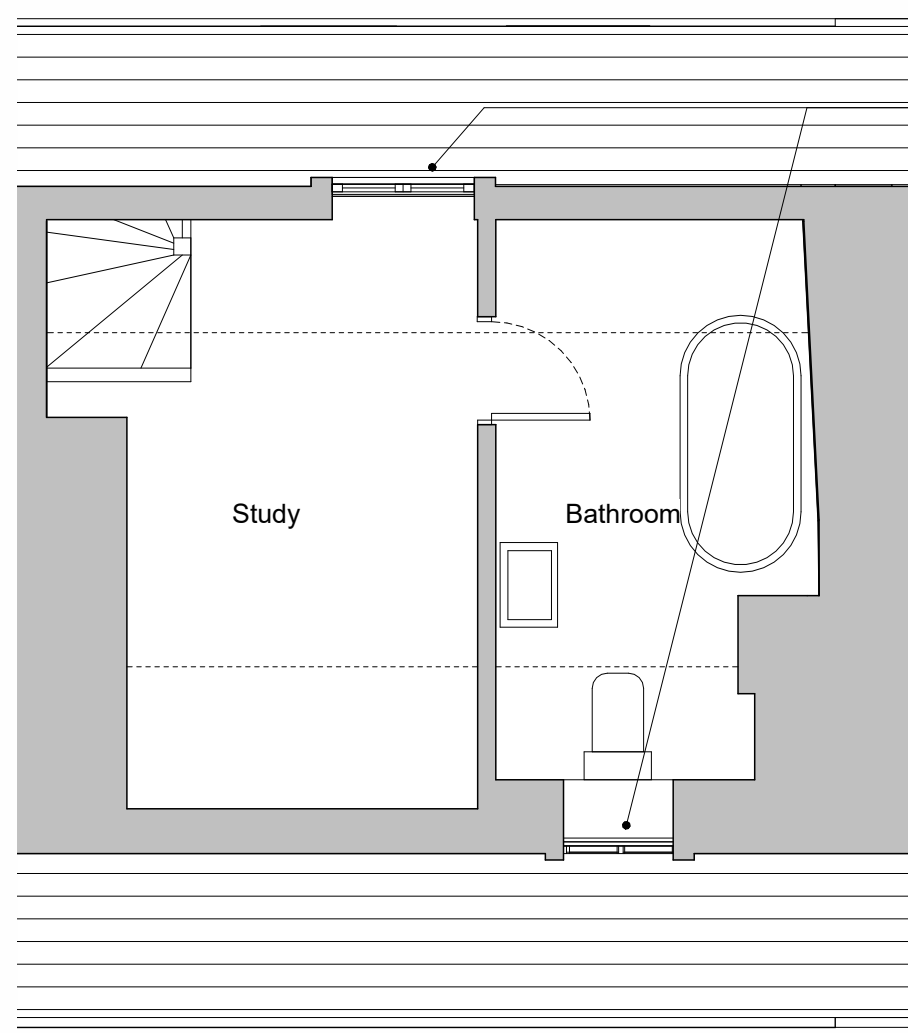


8 Existing Second Floor Plan
1 : 50

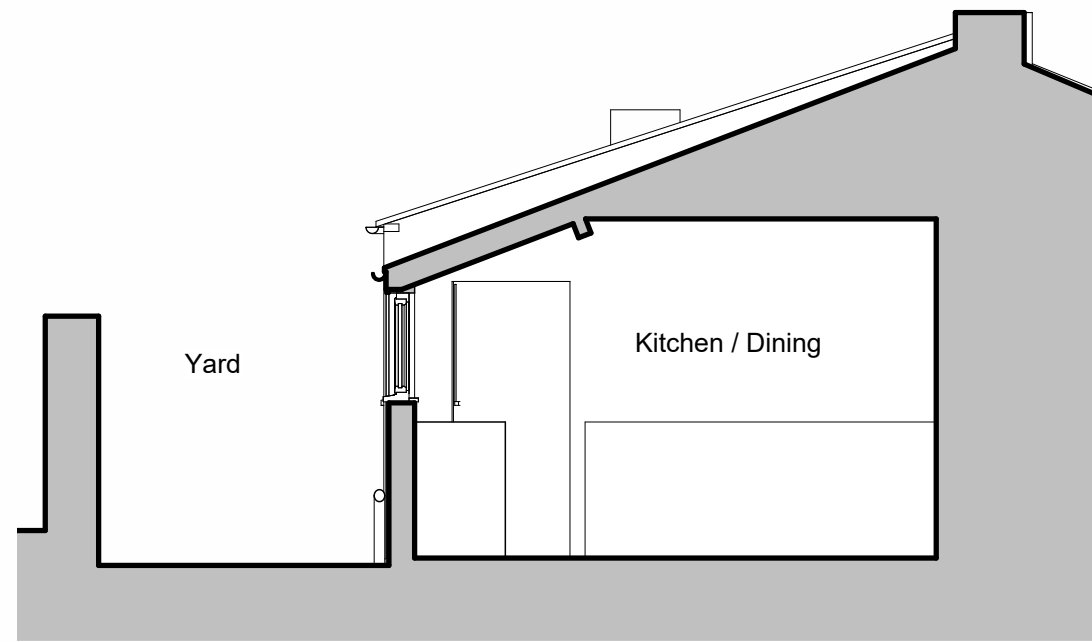


6 Existing Section through connecting building looking east
1 : 50

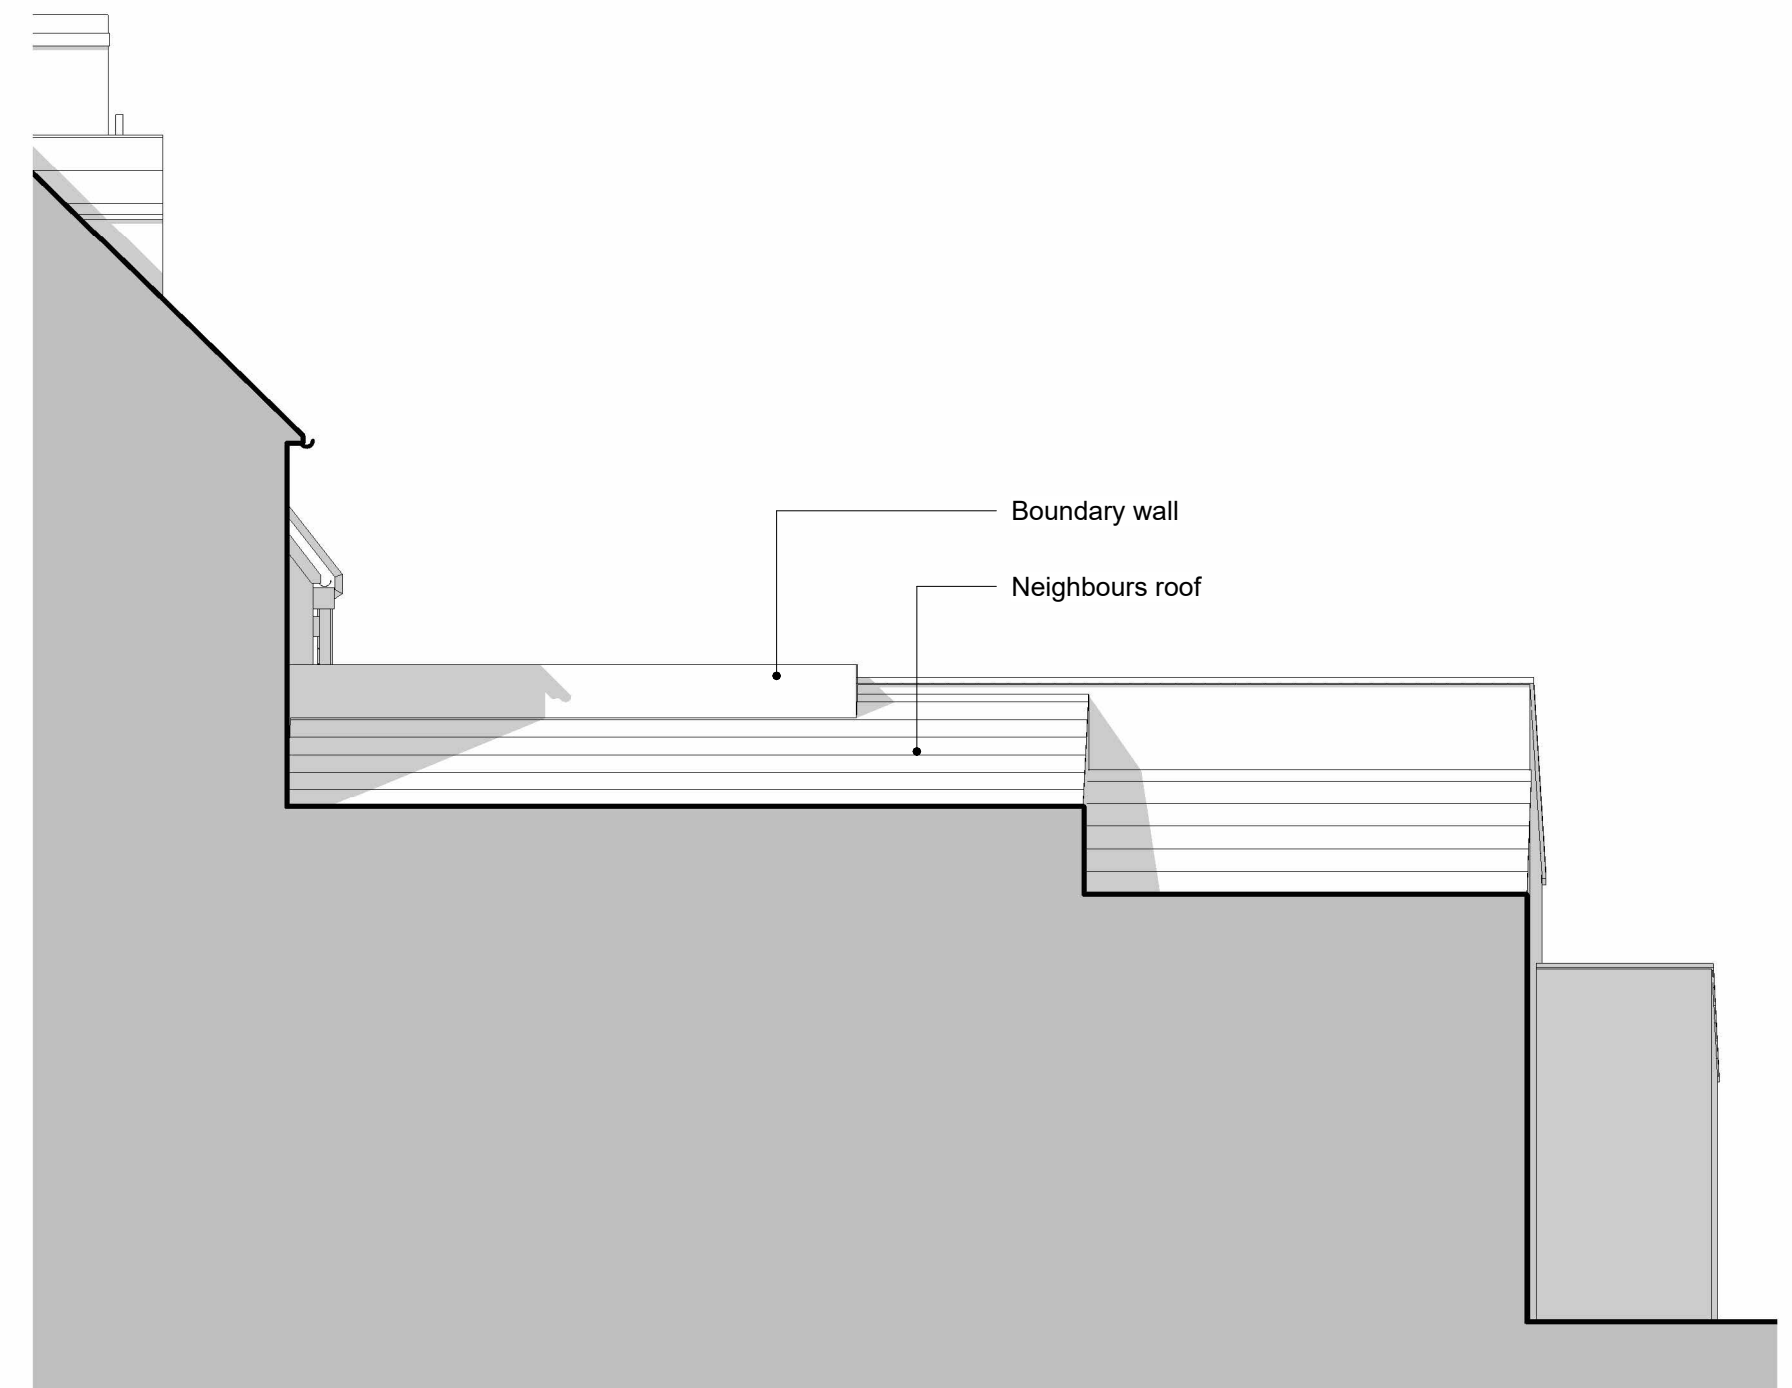


5 Existing South Elevation
1 : 50

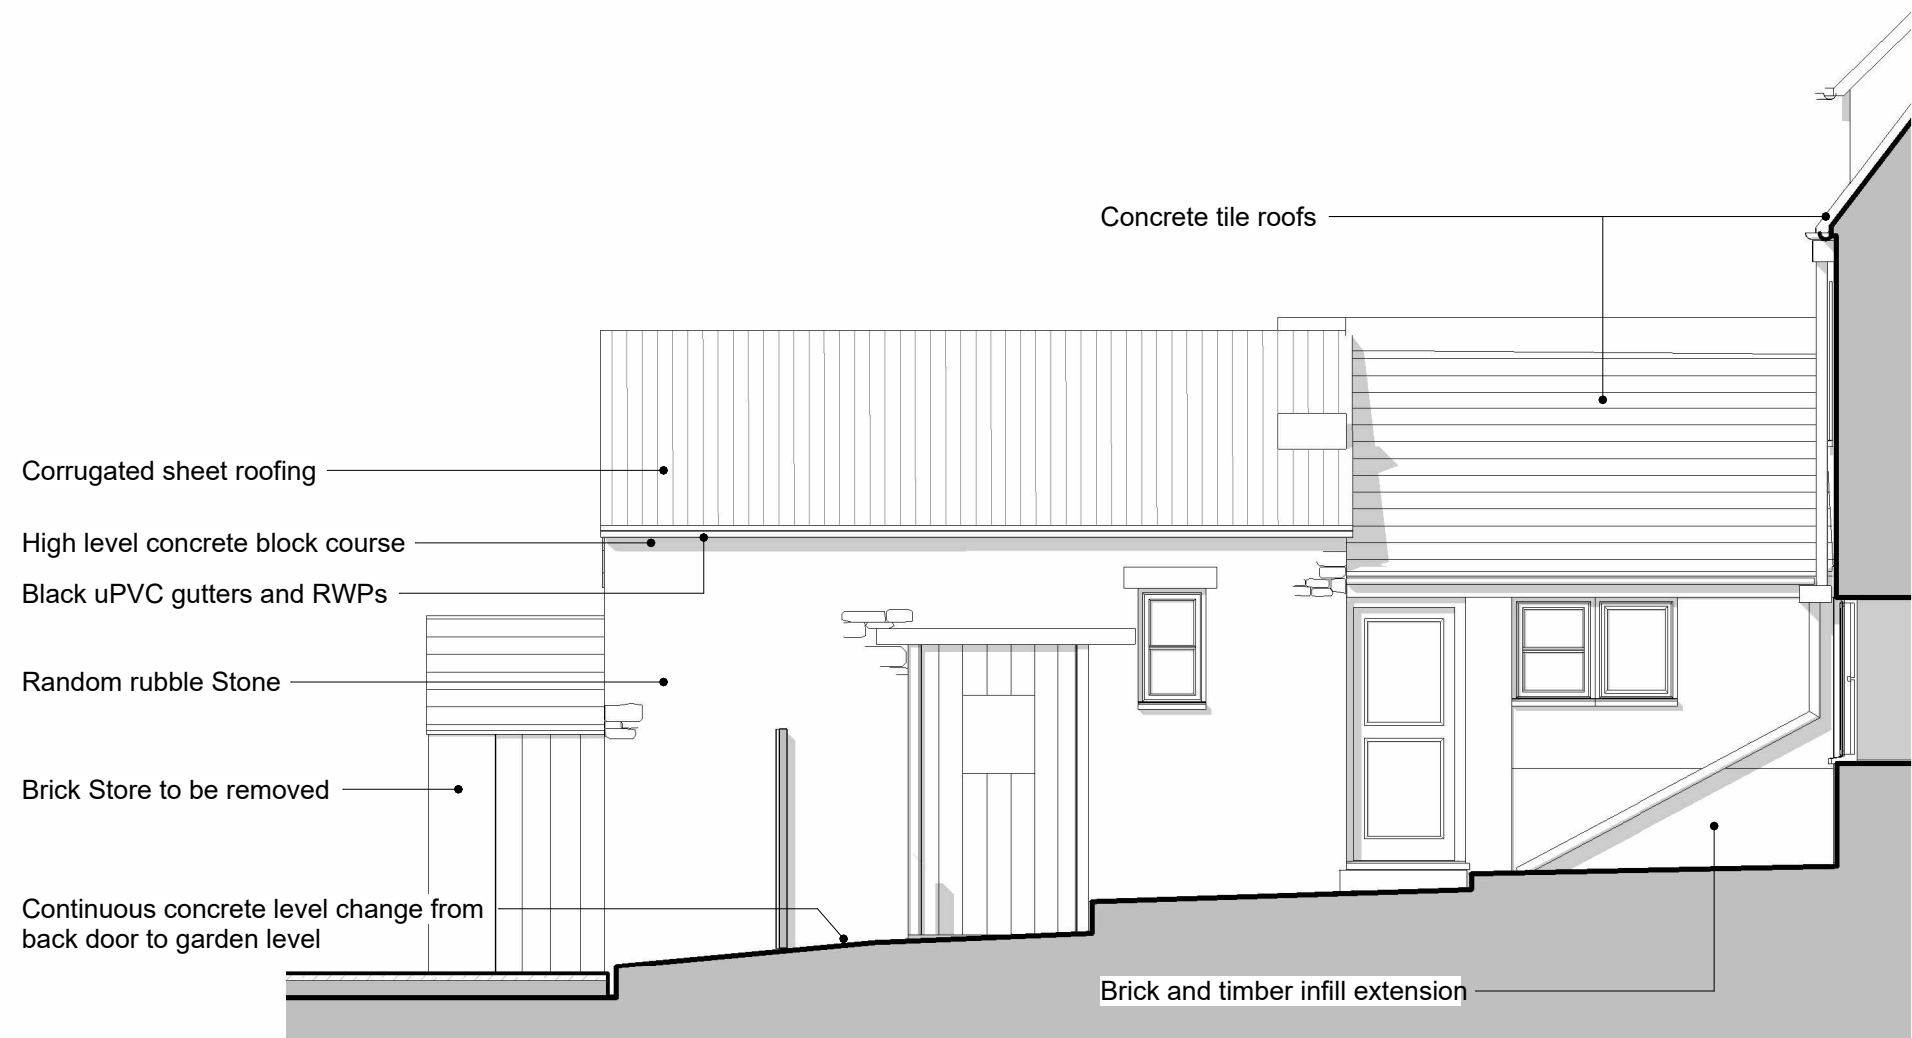

2 Existing North Elevation
1 : 50

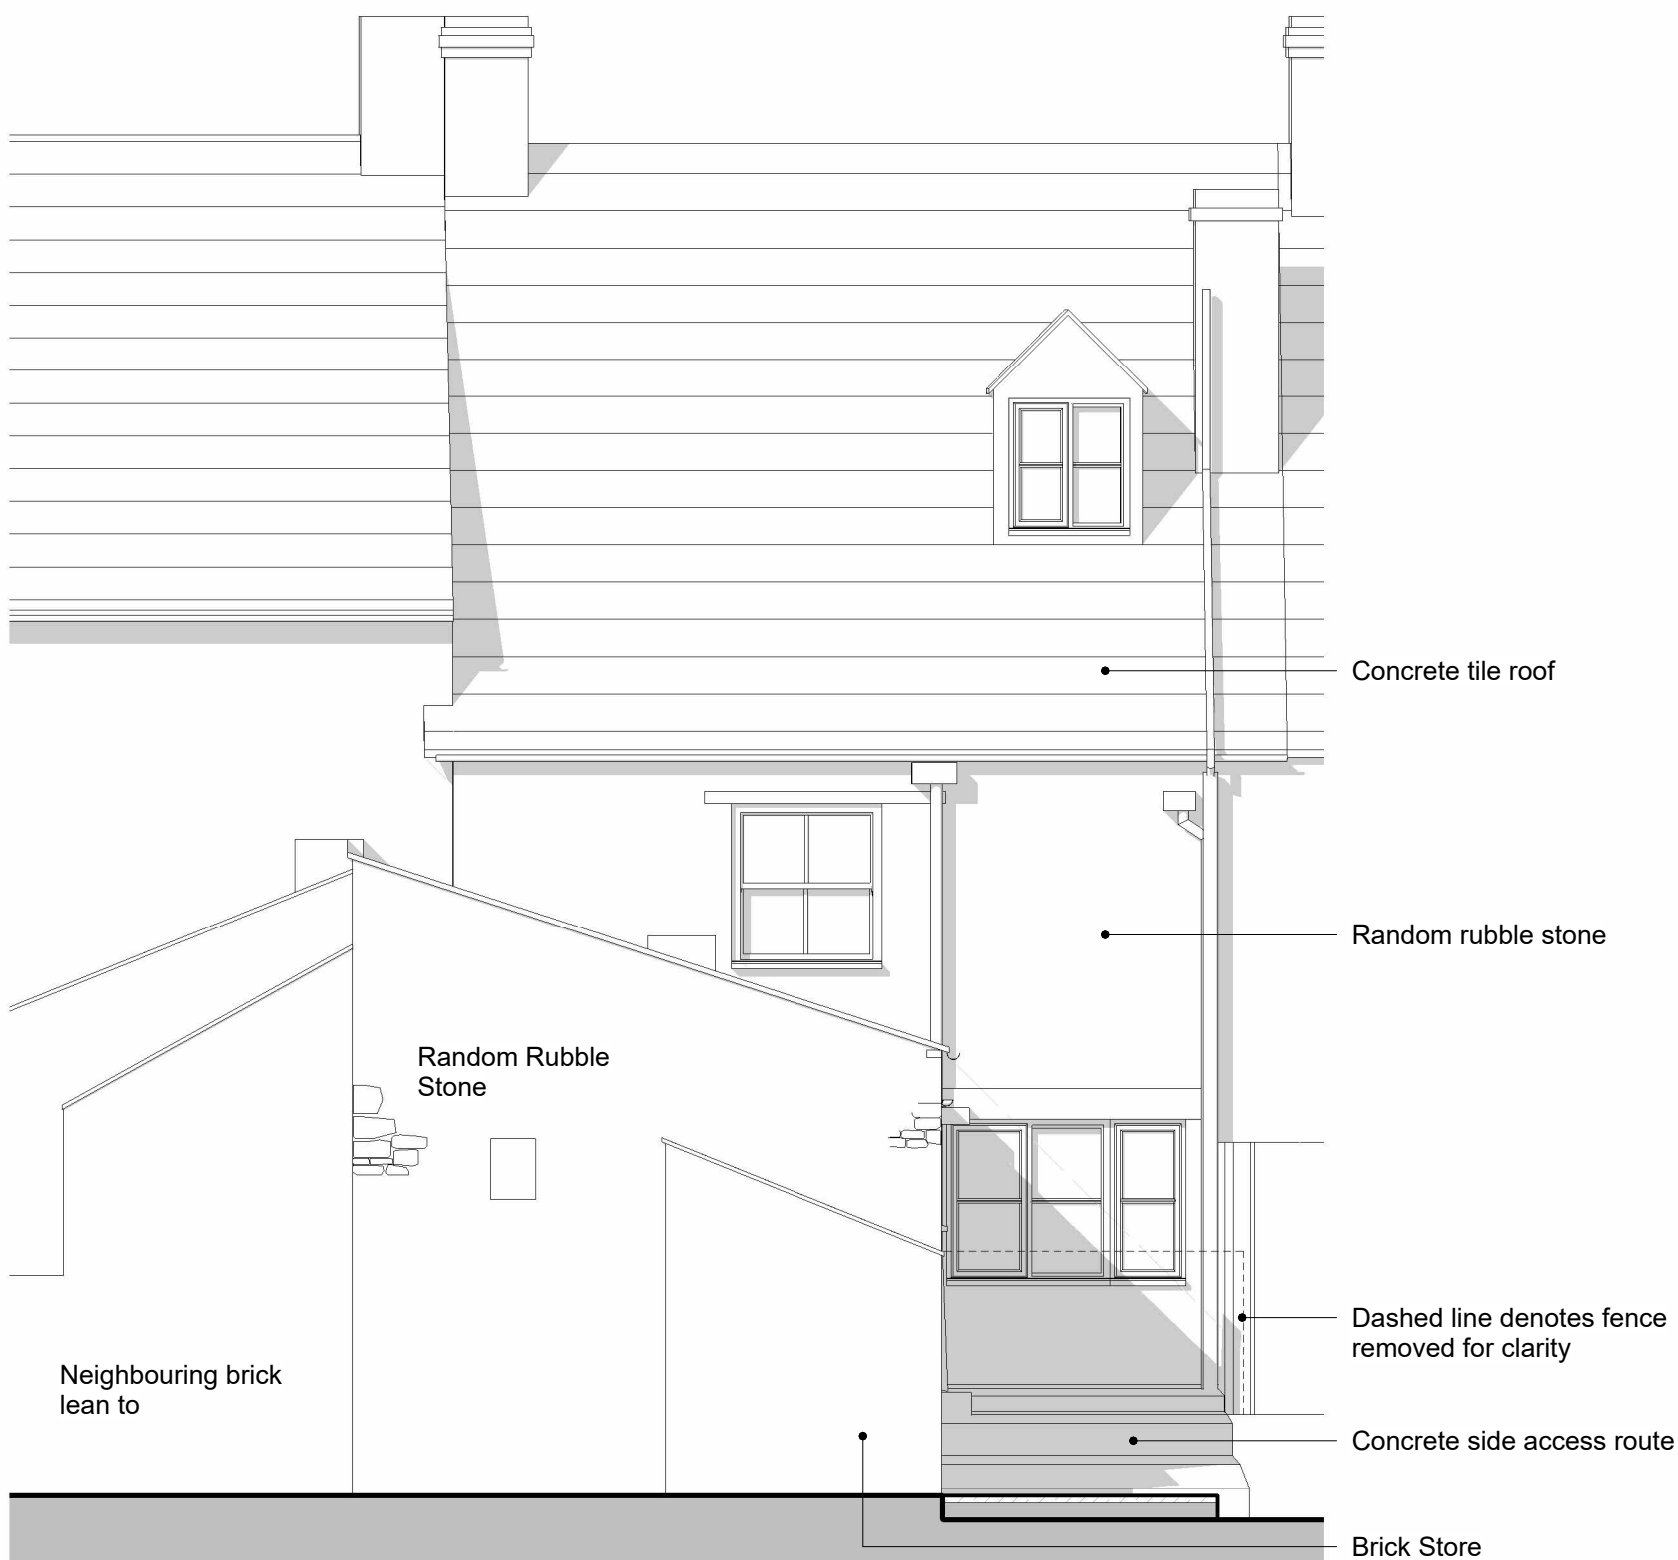

3 Existing East Elevation
1 : 50

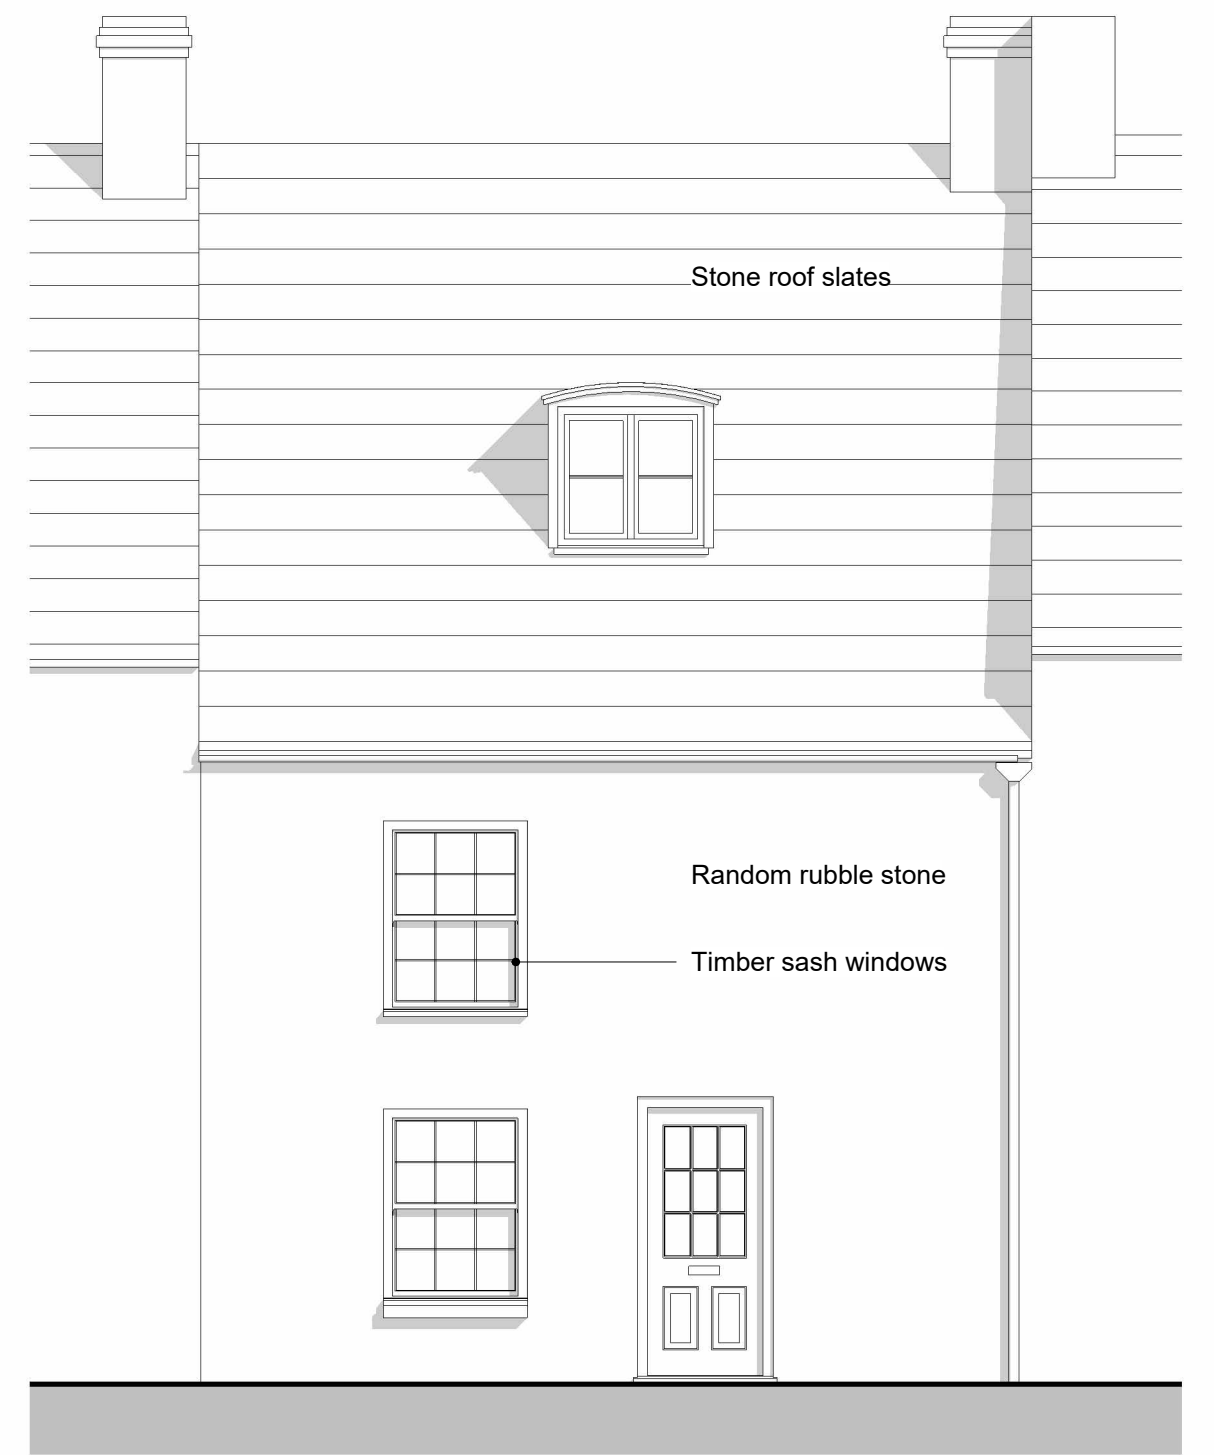

7 Existing West (Street) Elevation
1 : 50

1:50 0 1 2 3 4 5m

Date	Rev.	Description
22.05.2026	1	Notes added and issue
04.06.2026	2	Notes added and front elevation added
05.06.2026	3	Amendments made and notes added

PROJECT	23 Horsefair, Malmesbury	REF	25016	DRAWING	1002	REV	3
---------	--------------------------	-----	-------	---------	------	-----	---

TITLE	Existing Plans and Elevations	SCALE (@ A1)	1 : 50
-------	-------------------------------	--------------	--------

AA alexisandreou@outlook.com