



Existing Front (South) Elevation 1:100




Existing Side (East) Elevation 1:100




Existing Rear (North) Elevation 1:100



Proposed Front (South) Elevation 1:100


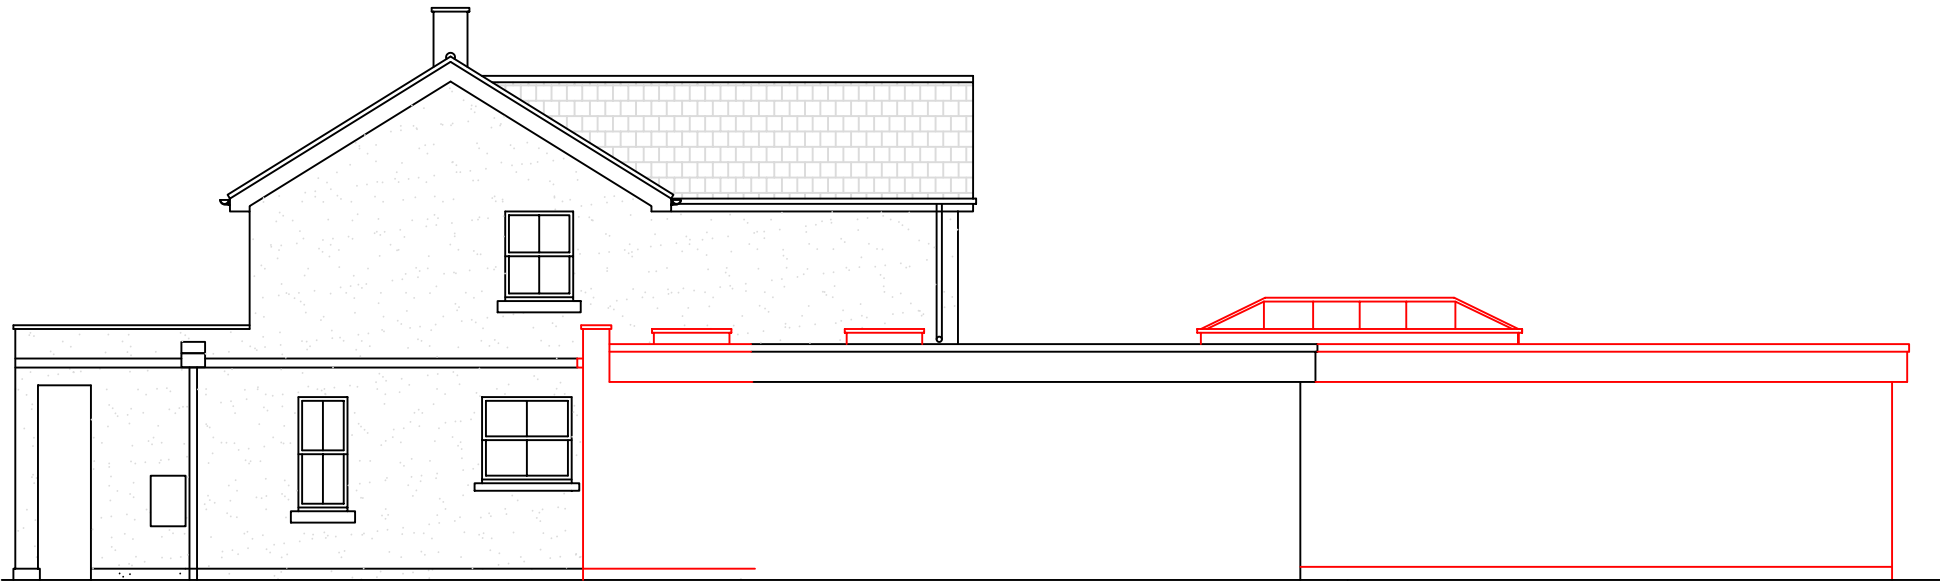


Proposed Side (East) Elevation 1:100

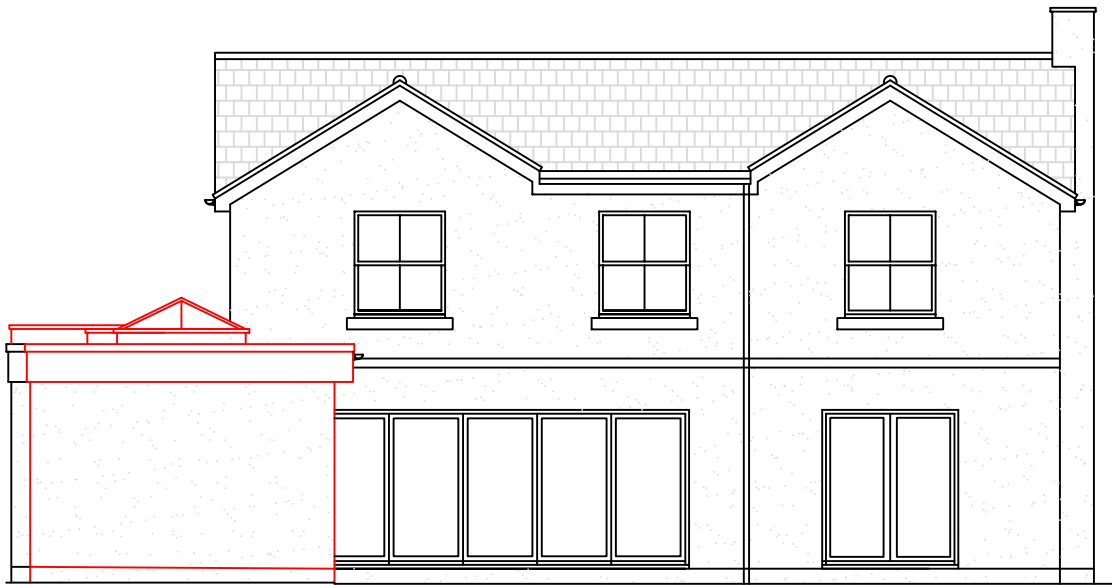


Proposed Rear (North) Elevation 1:100


Building Materials:-
Walls:- Off white render & bath stone coloured header & cills & string course
Roof:- Rubber membrane
Windows & Doors:- Anthracite & white Upvc/Aluminium
Rainwater Goods:- Upvc to match existing

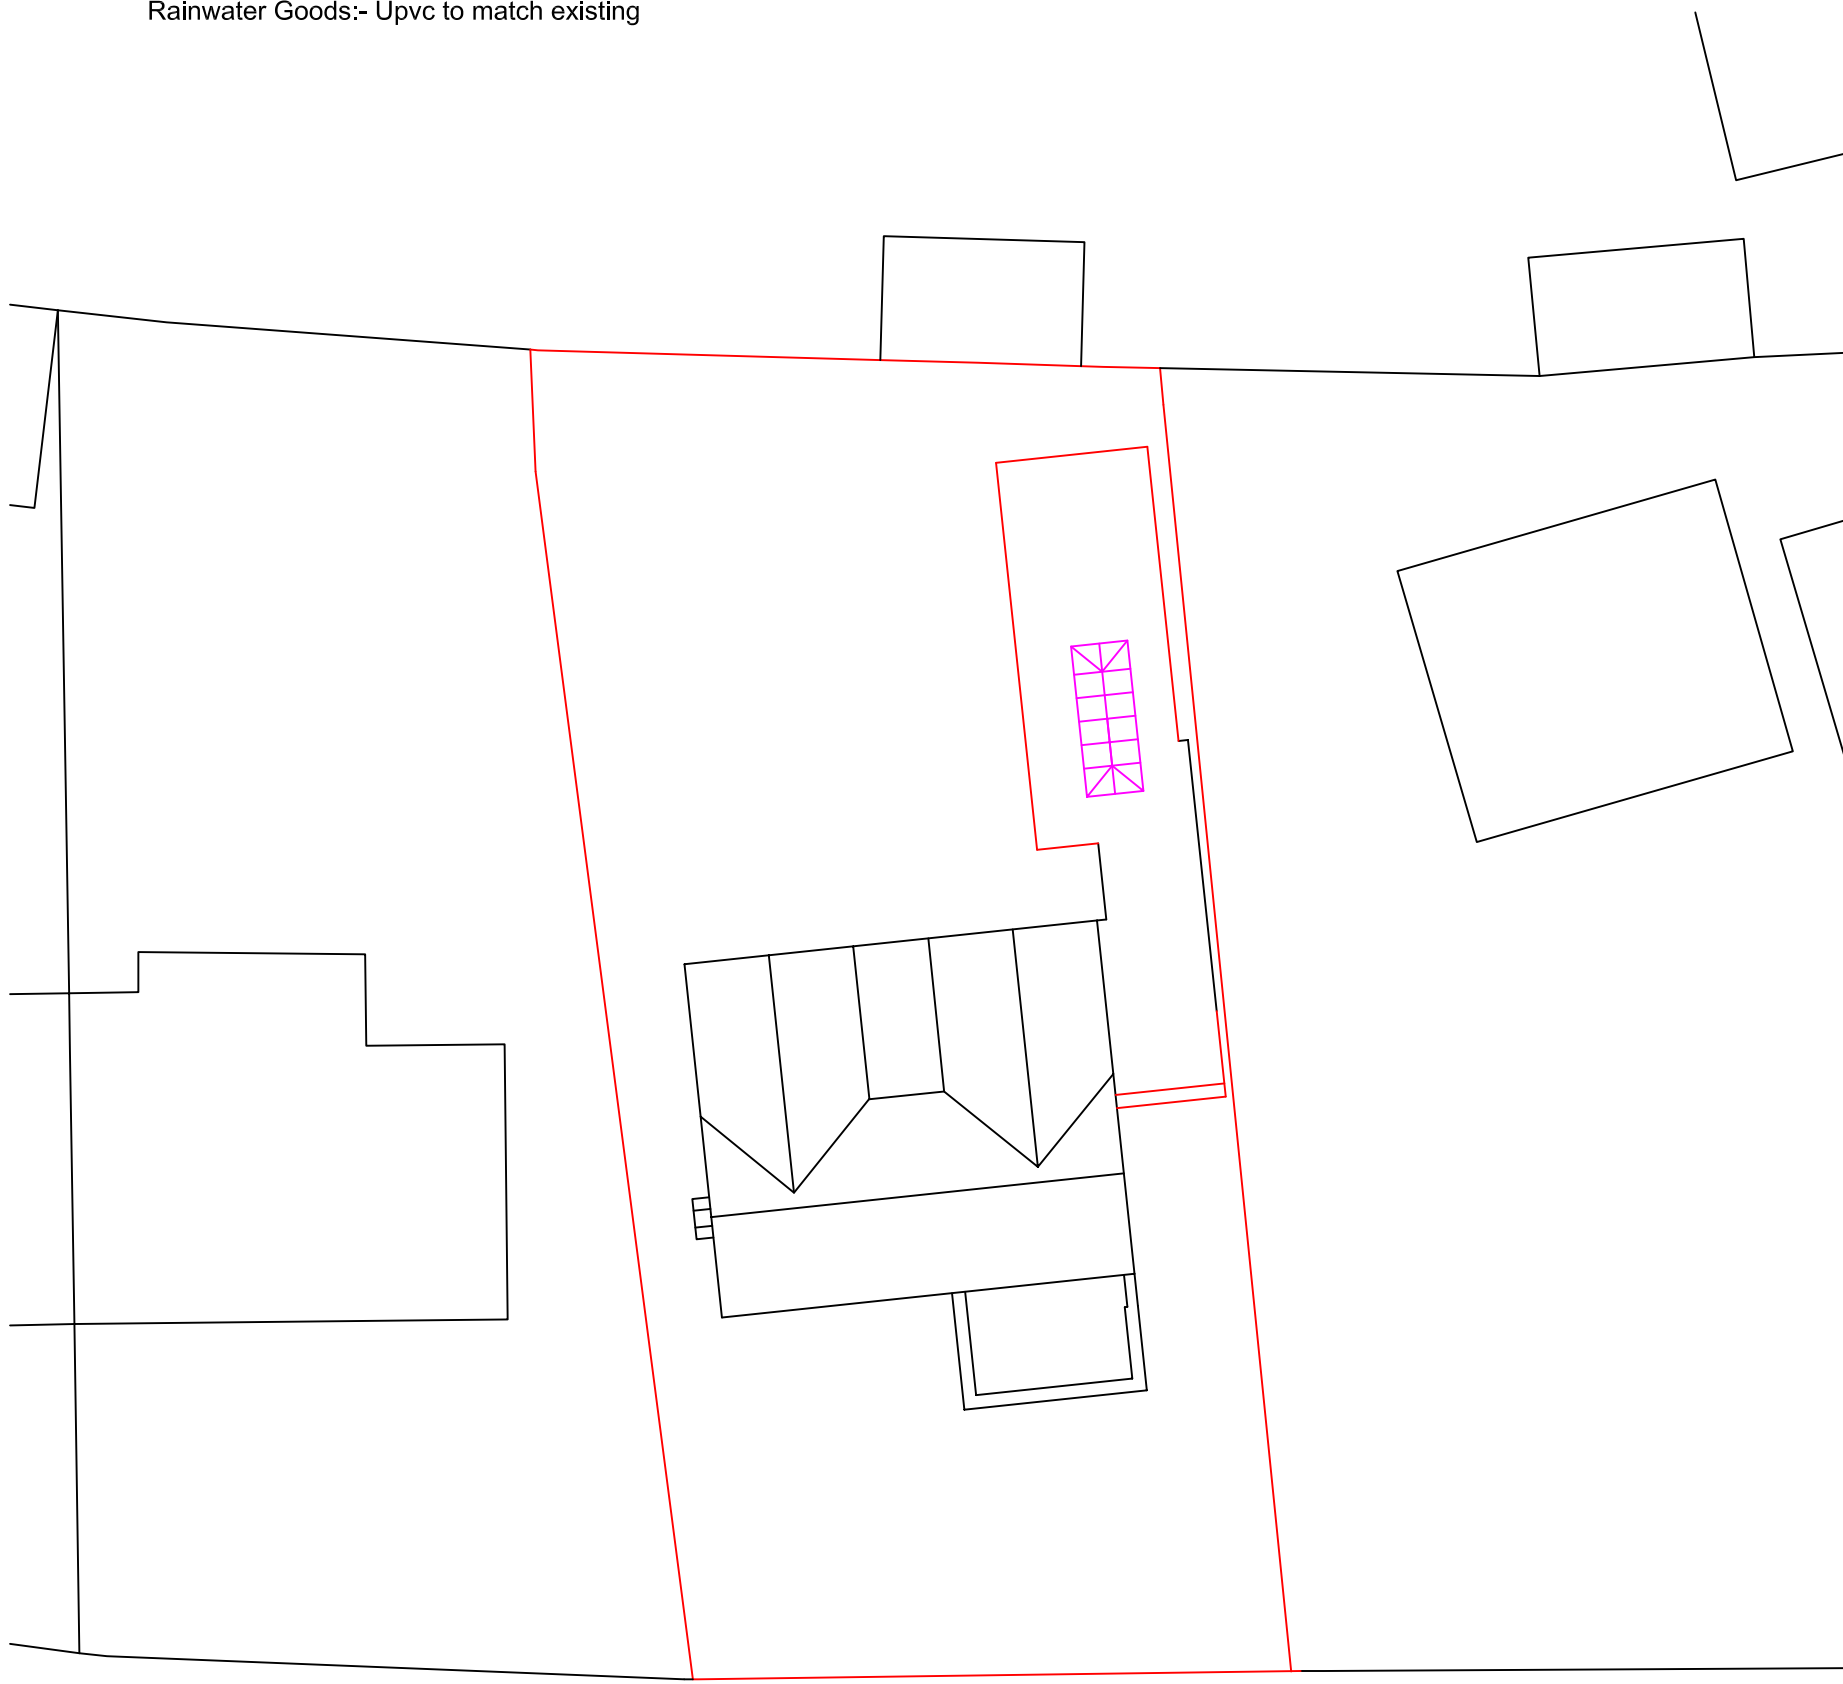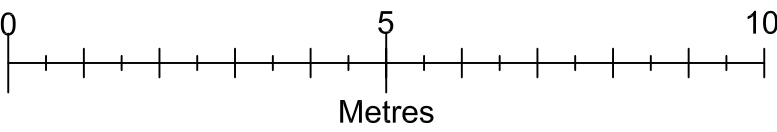


Proposed Block Plan 1:200

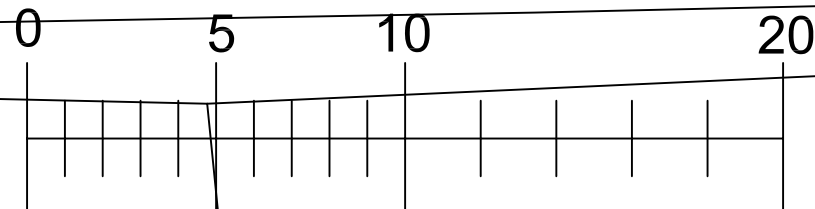


Metres

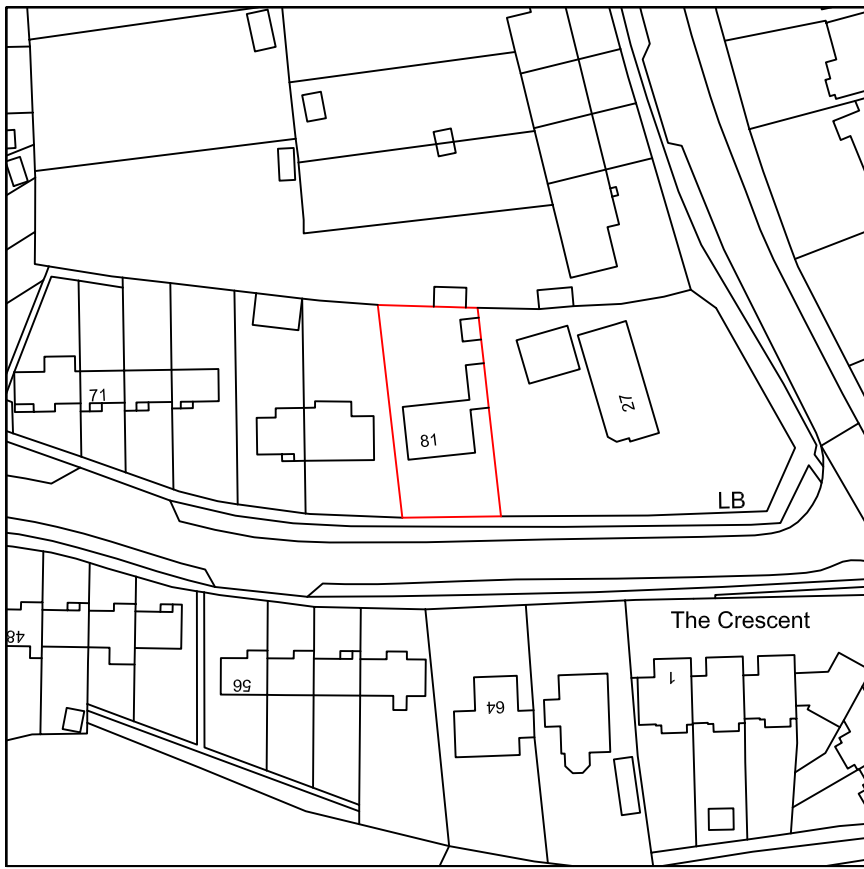


Location Plan 1:1250

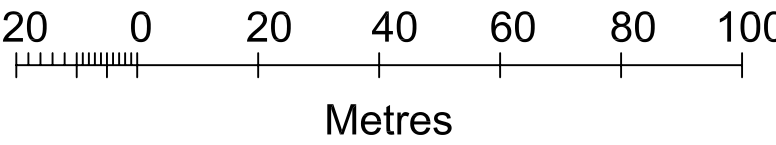

Metres

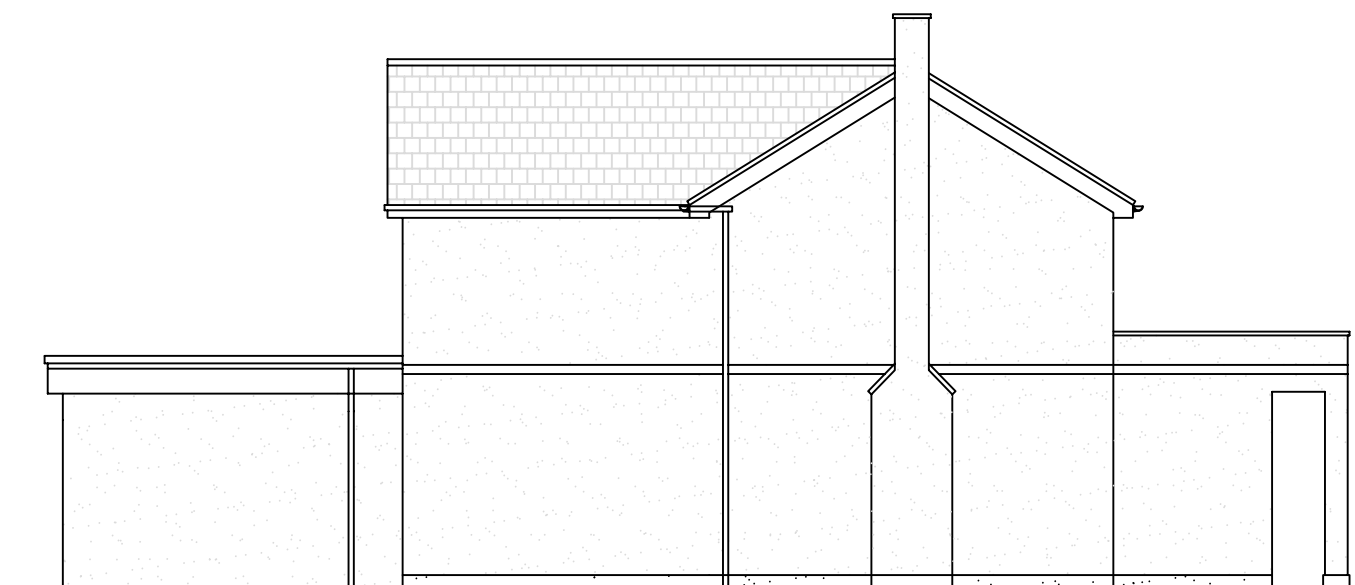

Existing Side (West) Elevation 1:100

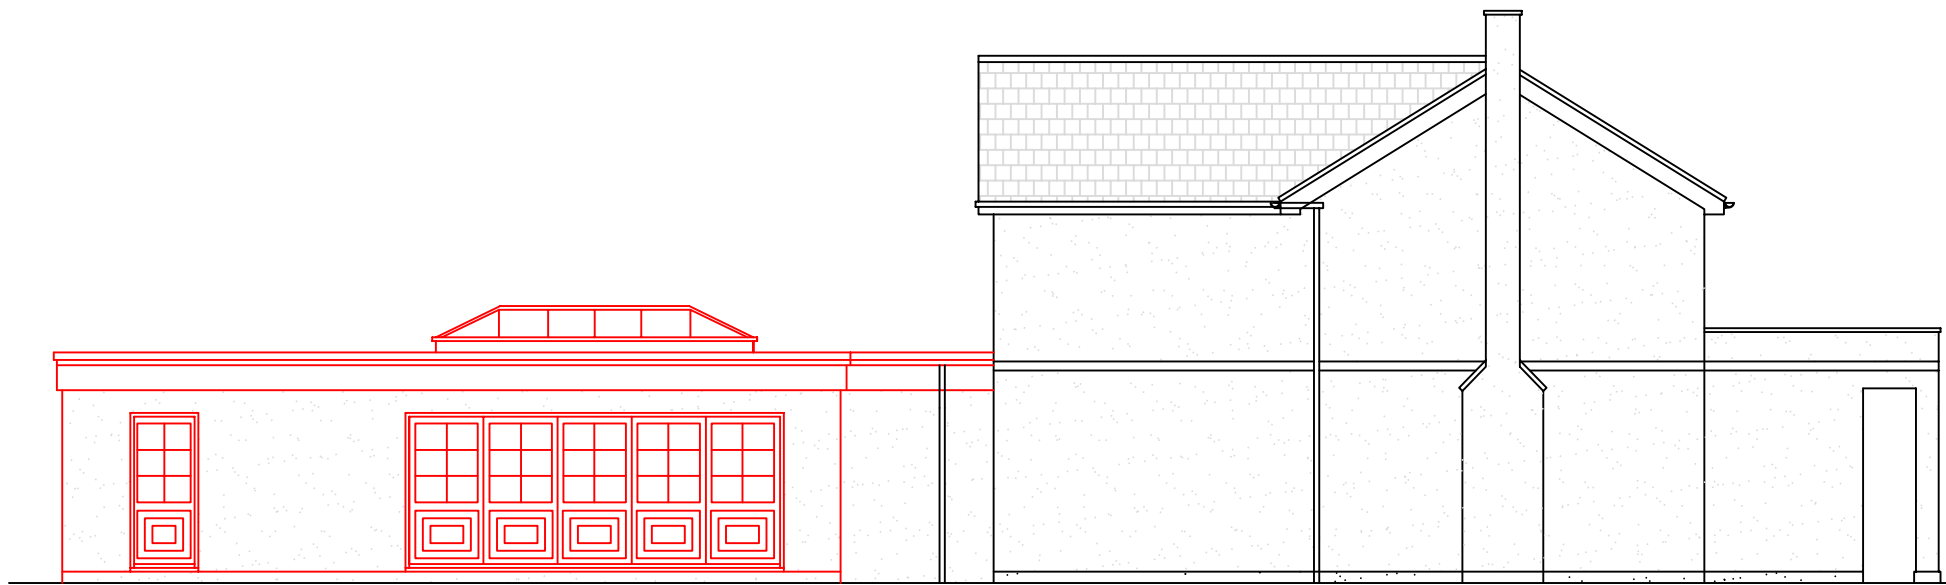

Proposed Side (West) Elevation 1:100

<u>Drawn by</u>	A Harlow & Son 01225 938329	
<u>Proposed Single Storey Side & Rear Extensions for</u> <u>Mr & Mrs H Mussell at</u> <u>81 Dicketts Road</u> <u>Corsham</u> <u>Wiltshire</u> <u>SN13 9JS</u>		
A1 Papersize		
<u>Scale</u>	1:100, 1:1250, 1:200	<u>Drawing No AH2025/43</u> Sheet 1 of 2
<u>Date</u>	3rd June 2026	