




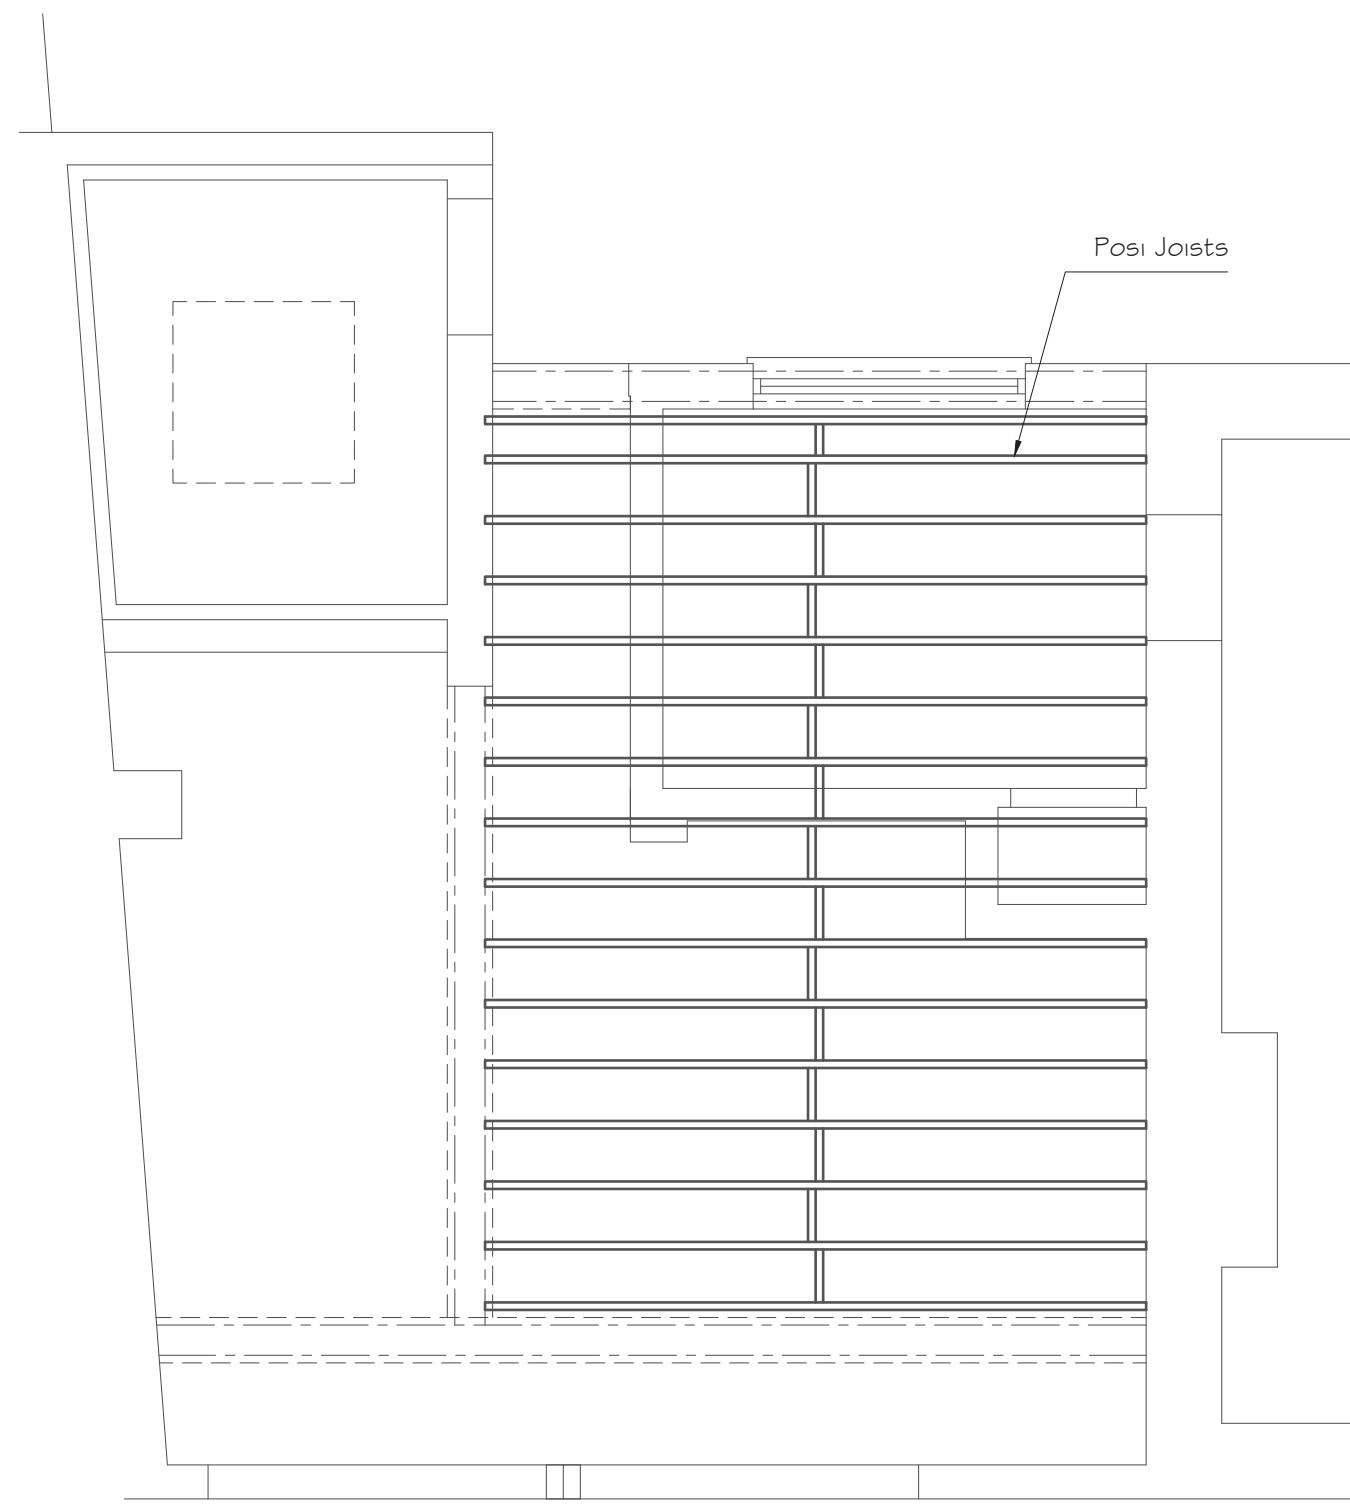


FLOOR JOIST PLAN
Scale 1:50

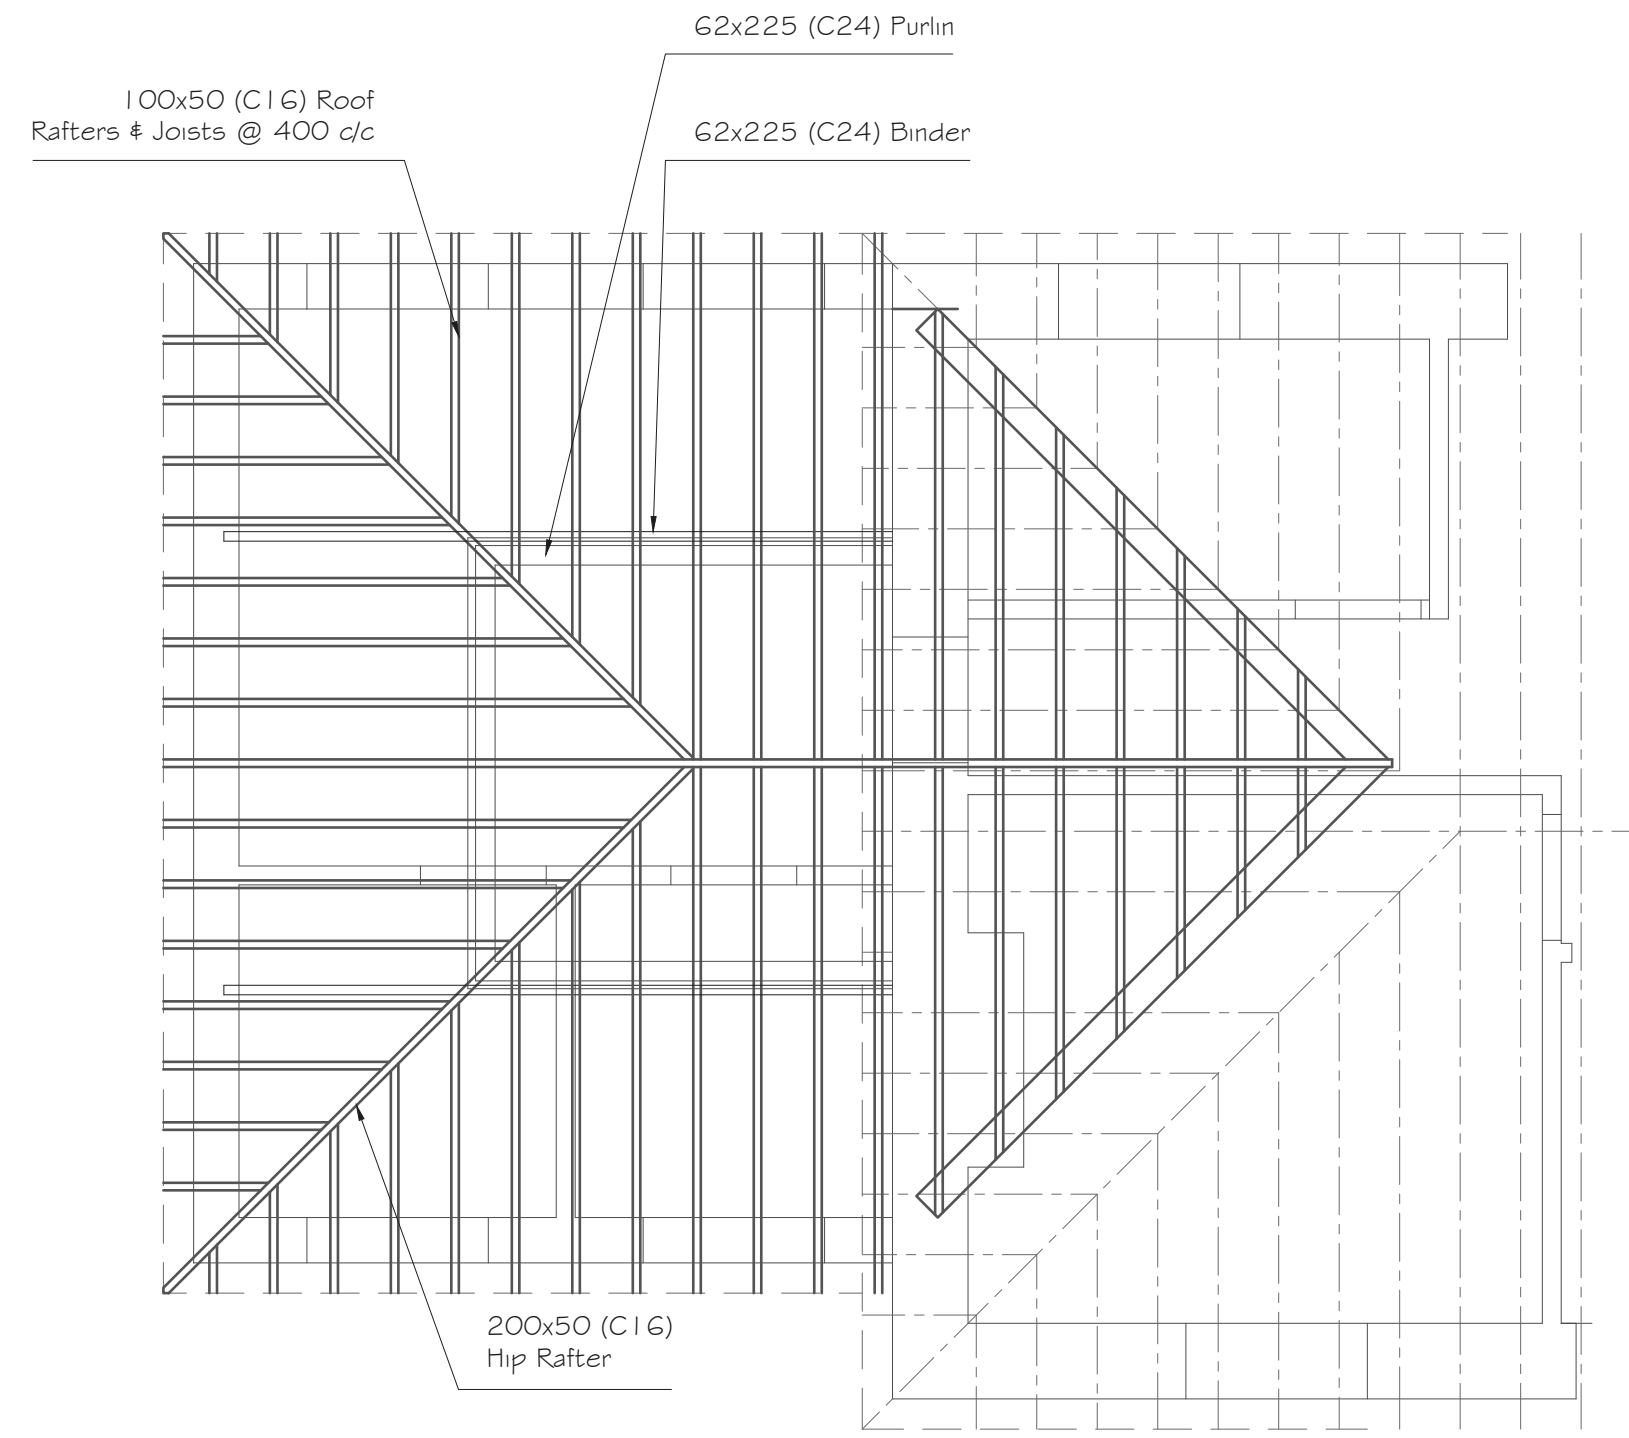


ROOF RAFTER PLAN
Scale 1:50

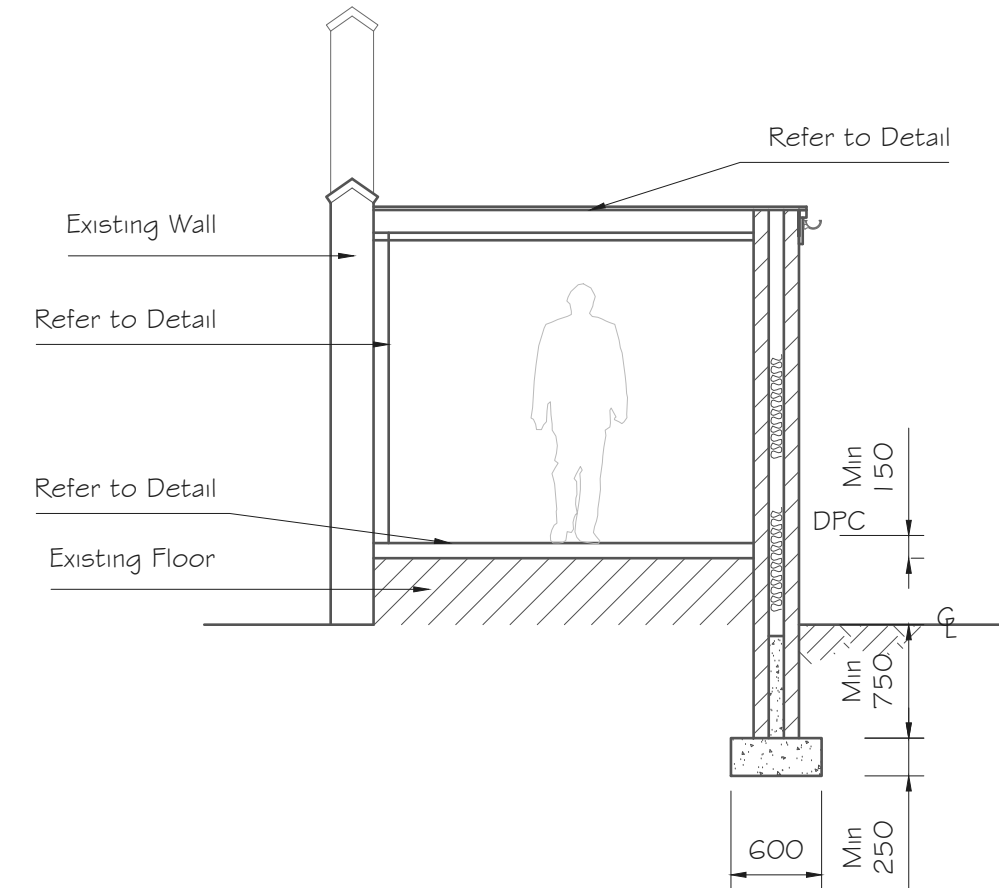


SECTION C-C
Scale 1:50

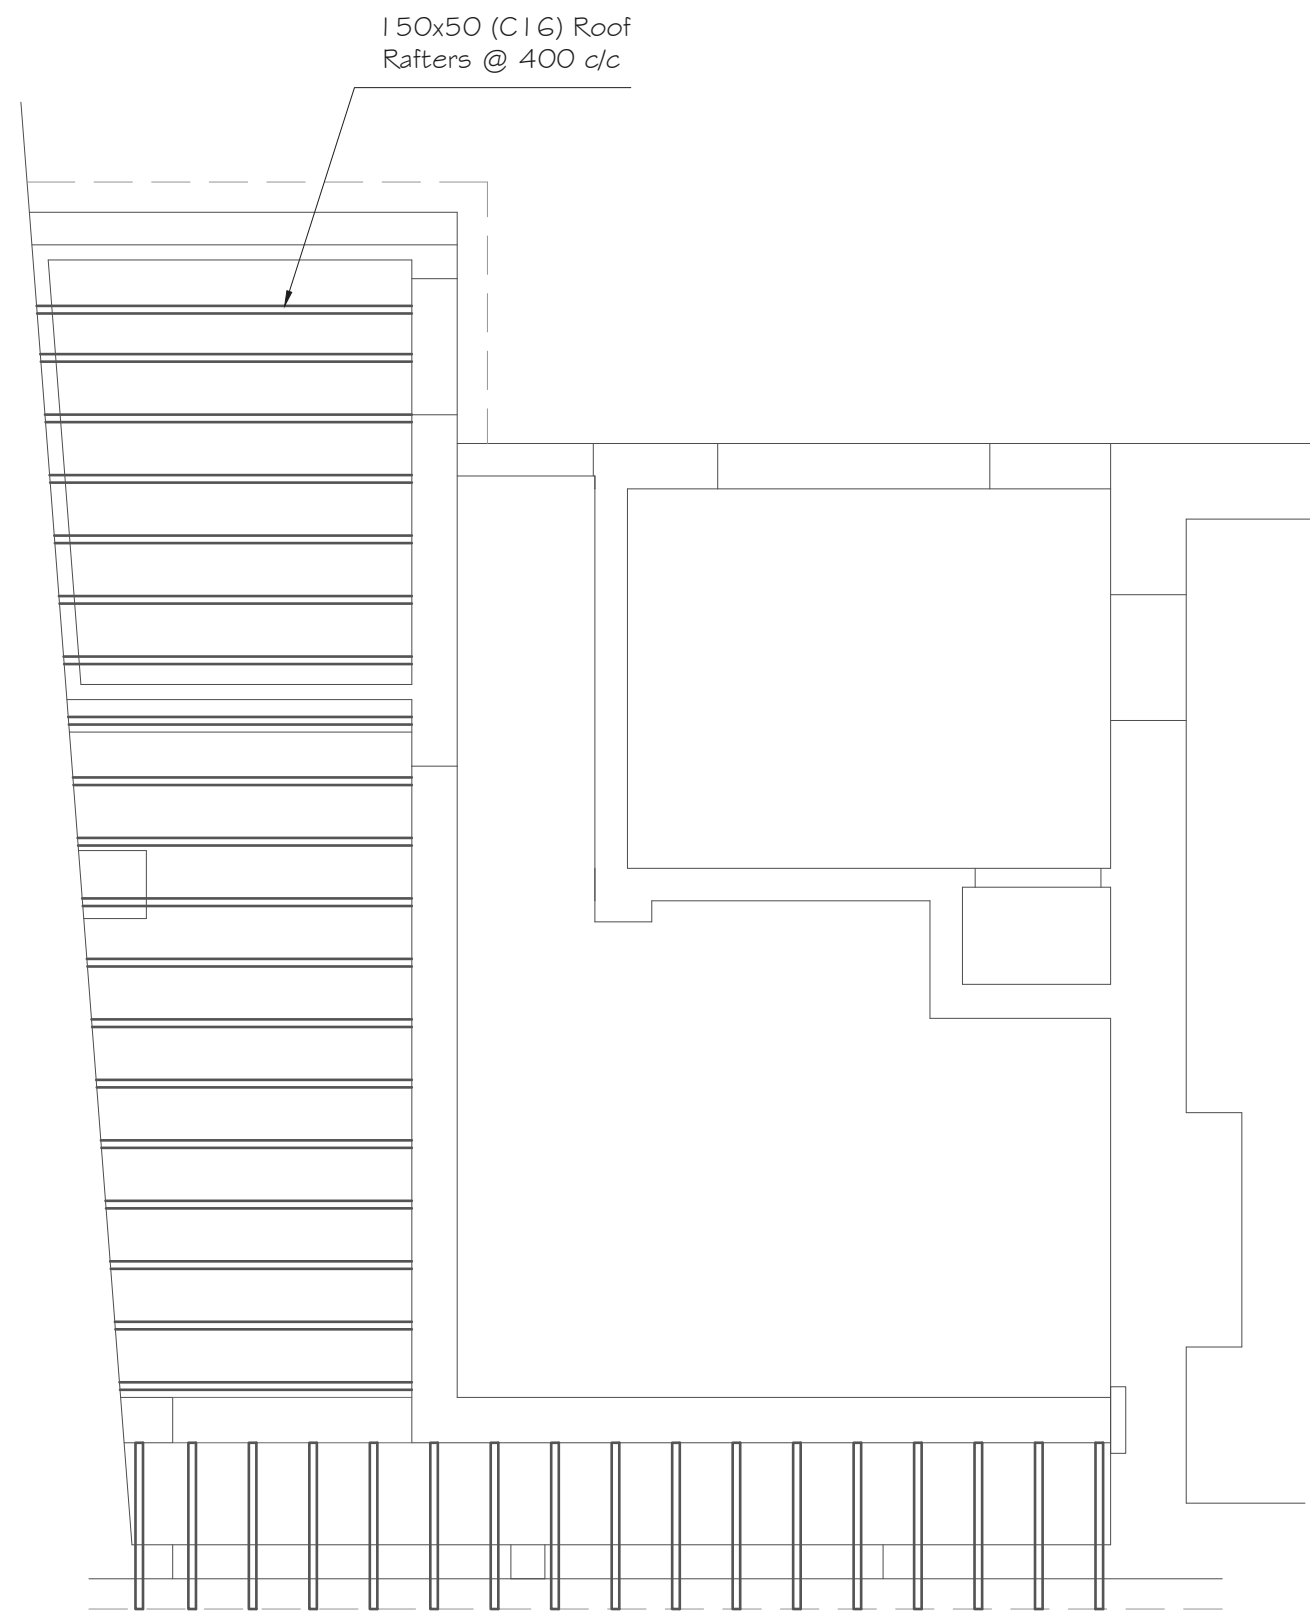


ROOF RAFTER PLAN (GARAGE / STUDIO)
Scale 1:50

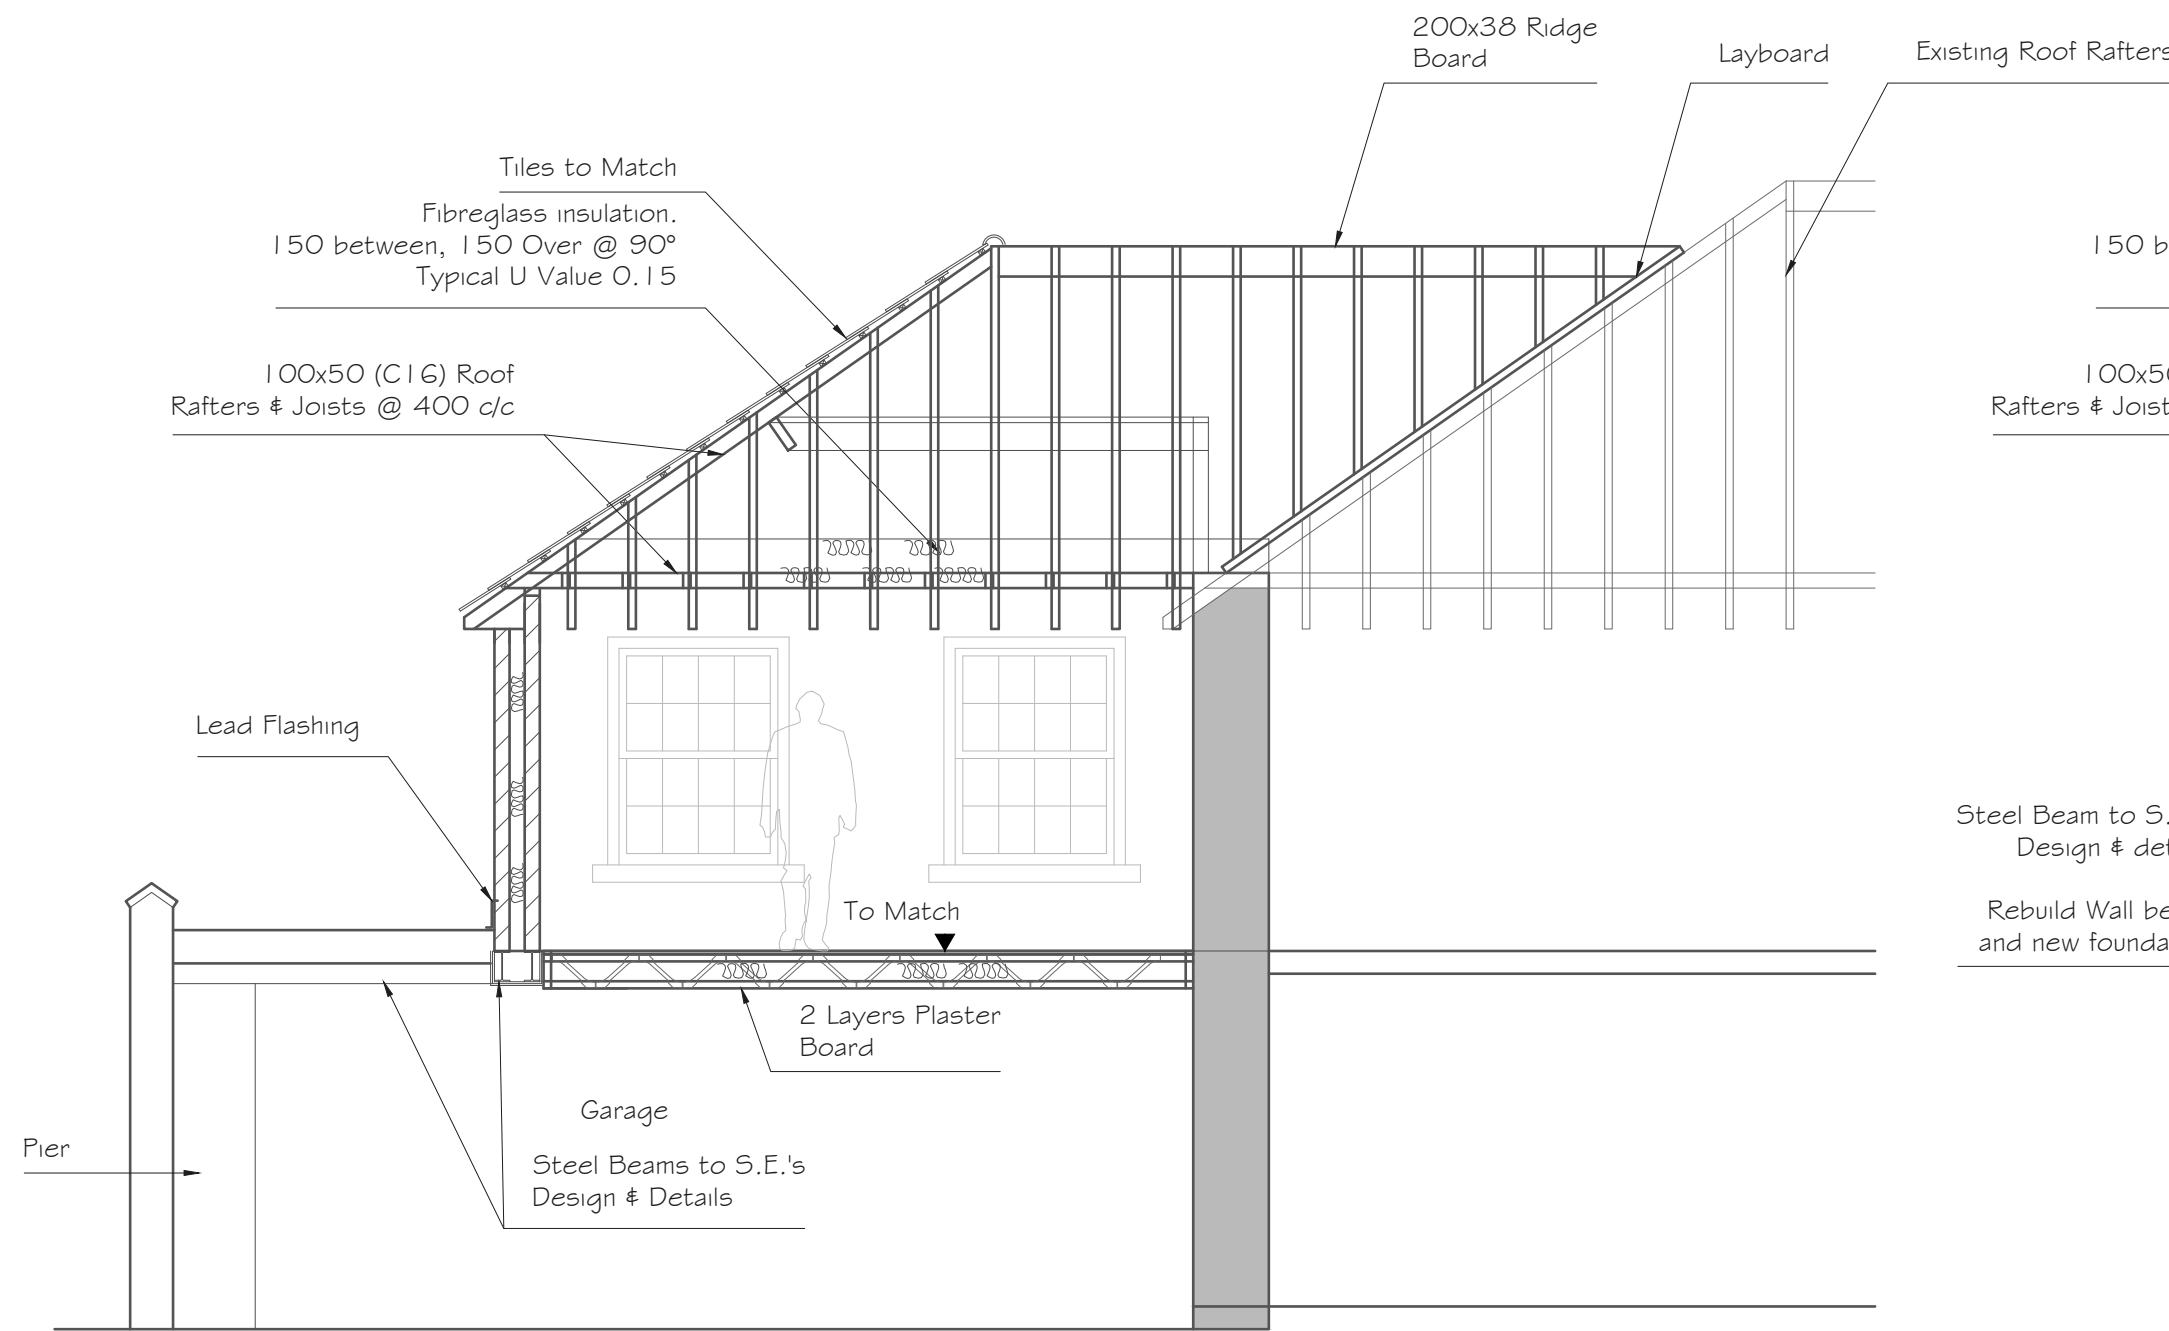

SECTION A-A
Scale 1:50

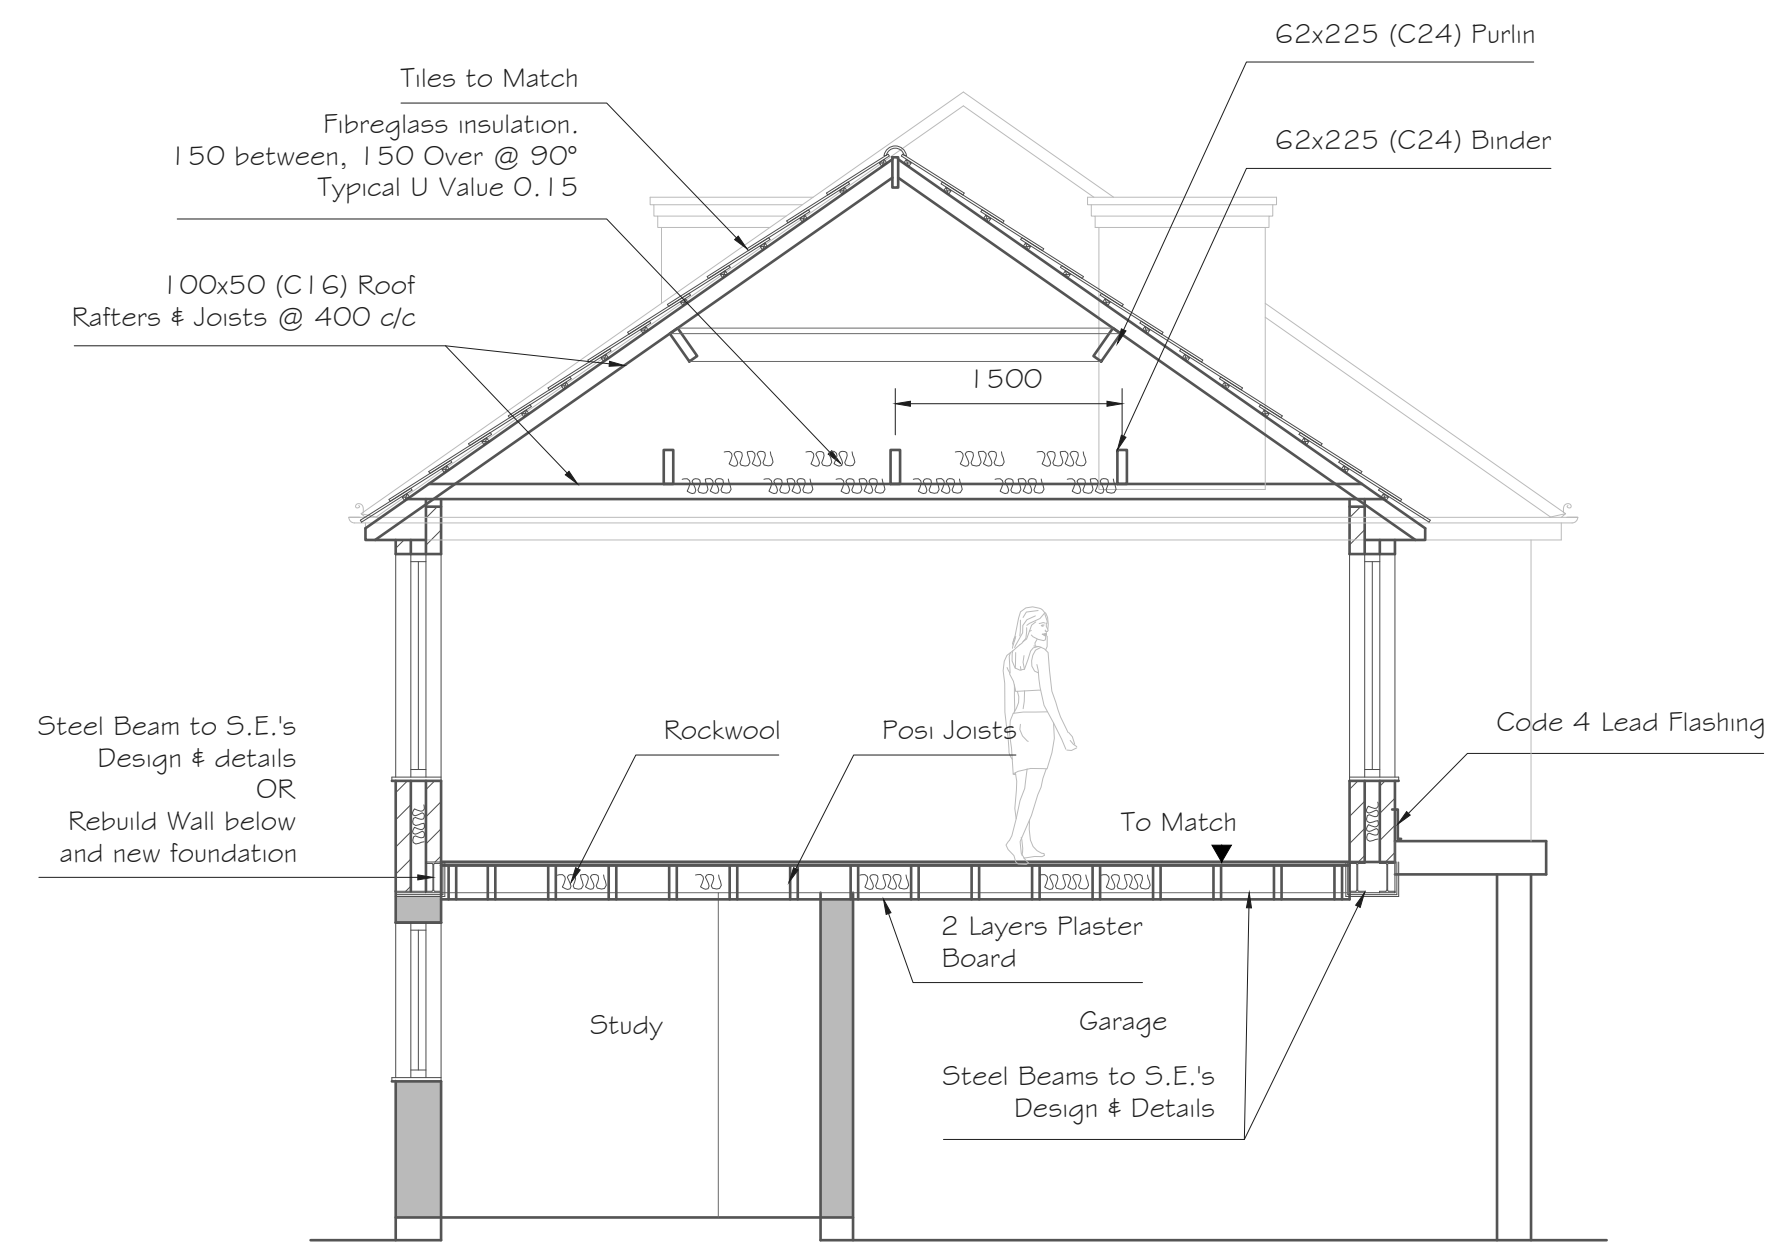

SECTION B-B
Scale 1:50

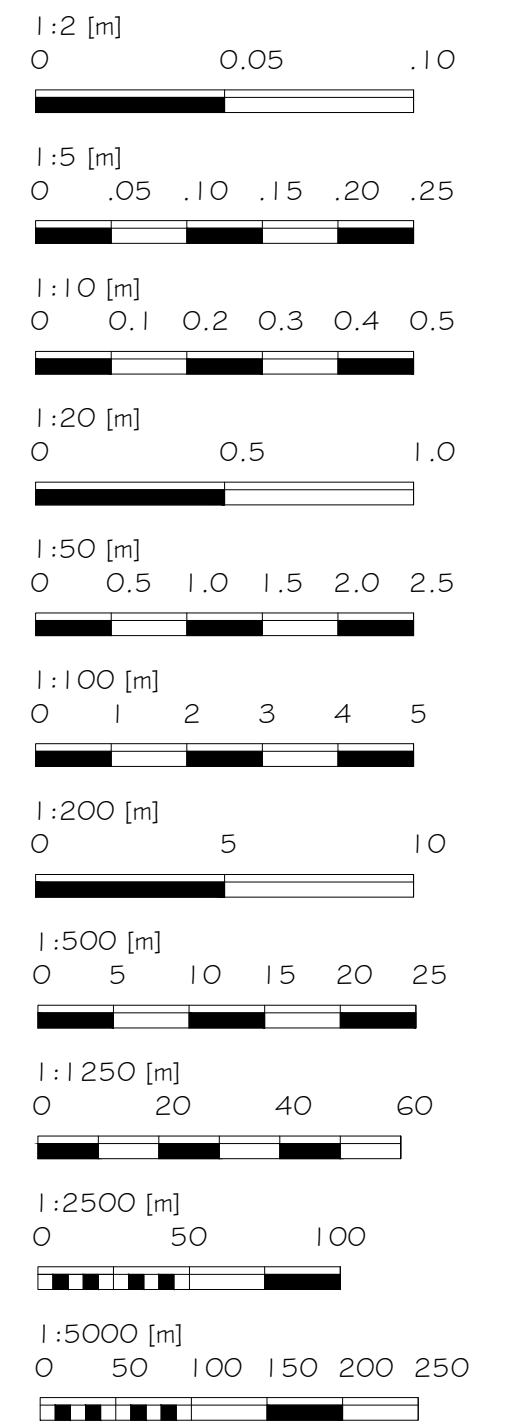

Alex Dawson
www.addraughting.co.uk
alex@addraughting.co.uk
01672 511412
07791 341698

59 Barrow Close
Marlborough
Wiltshire
SN8 2BE



AD DRAUGHTING
ARCHITECTURAL SERVICES

Client

MR & MRS TRINDER

Job Title

EXTENSION AT:
WHITE HOUSE,
MADDINGTON STREET,
SHREWTON,
WILTSHIRE,
SP3 4JL.

Drawing Title

CONSTRUCTION DETAILS

Scale AS SHOWN

Date 22/05/2026

Drawn AD

Drawing No.

1651-05

Rev

-