



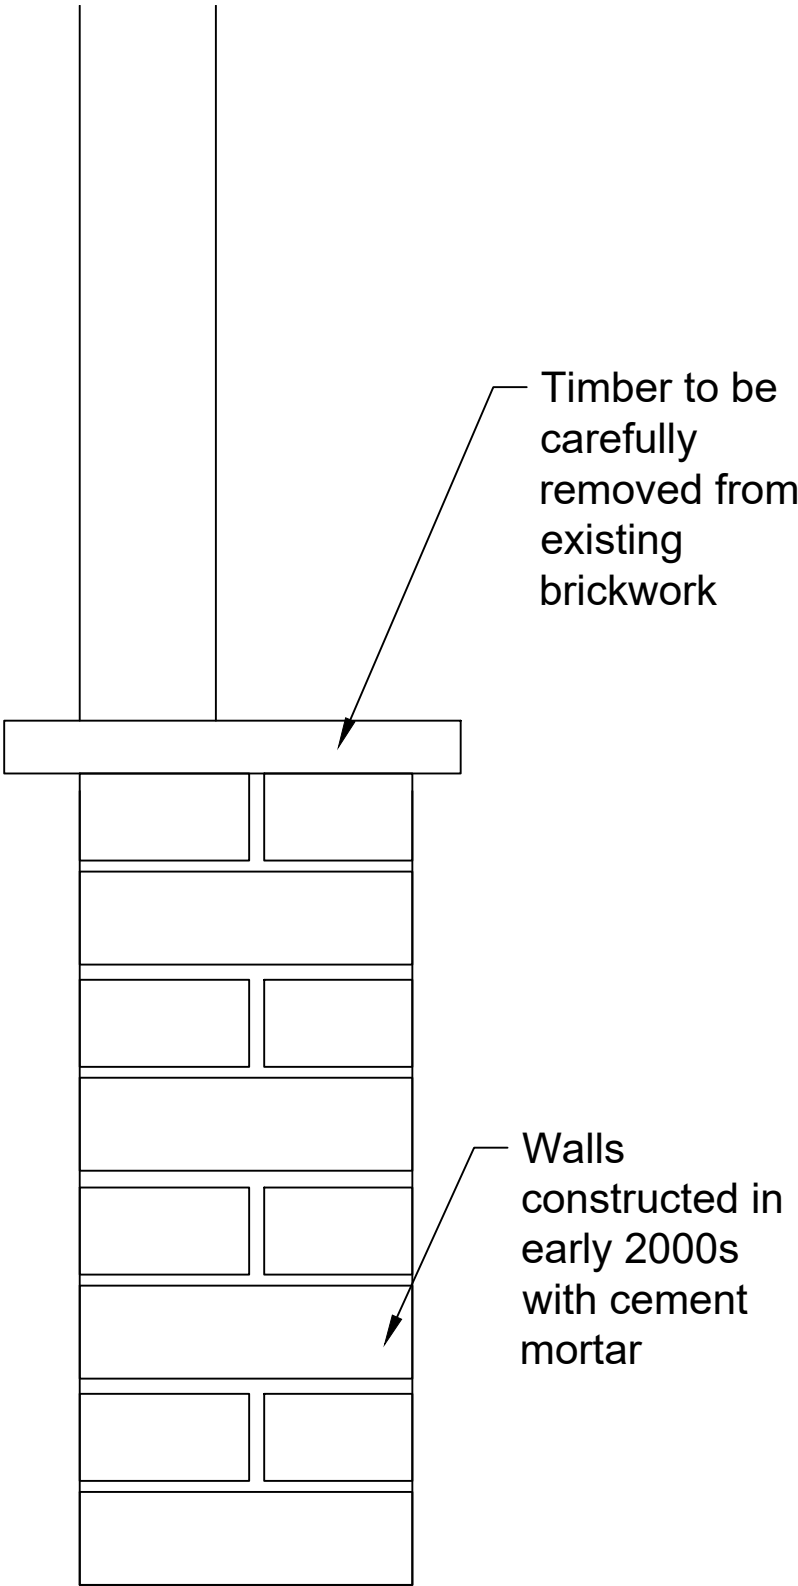

EXISTING SECTION DETAIL 1:5

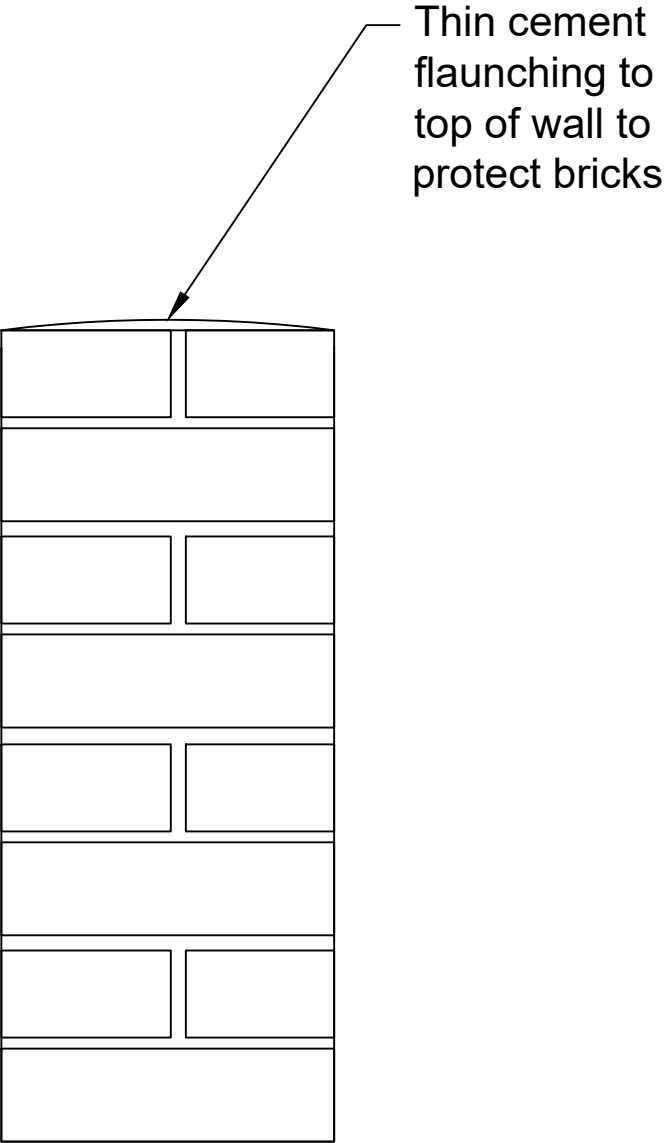

PROPOSED SECTION DETAIL 1:5



EXISTING TIMBER AND WALL DETAIL

REV.	DATE		
DATE			
02/06/2026			
ADDRESS/PROJECT			
Lacock Glasshouse			
DRAWING TITLE			
Existing and Proposed Detail			
SCALE			
1:5 @A3			
			
NATIONAL TRUST			
SOUTH WEST REGION TISBURY HUB, PLACE FARM COURTYARD, COURT STREET, TISBURY, SALISBURY, WILTSHIRE, SP3 6LW paul.bower@nationaltrust.org.uk			
JOB	DRG	REV	
LA4	04	-	