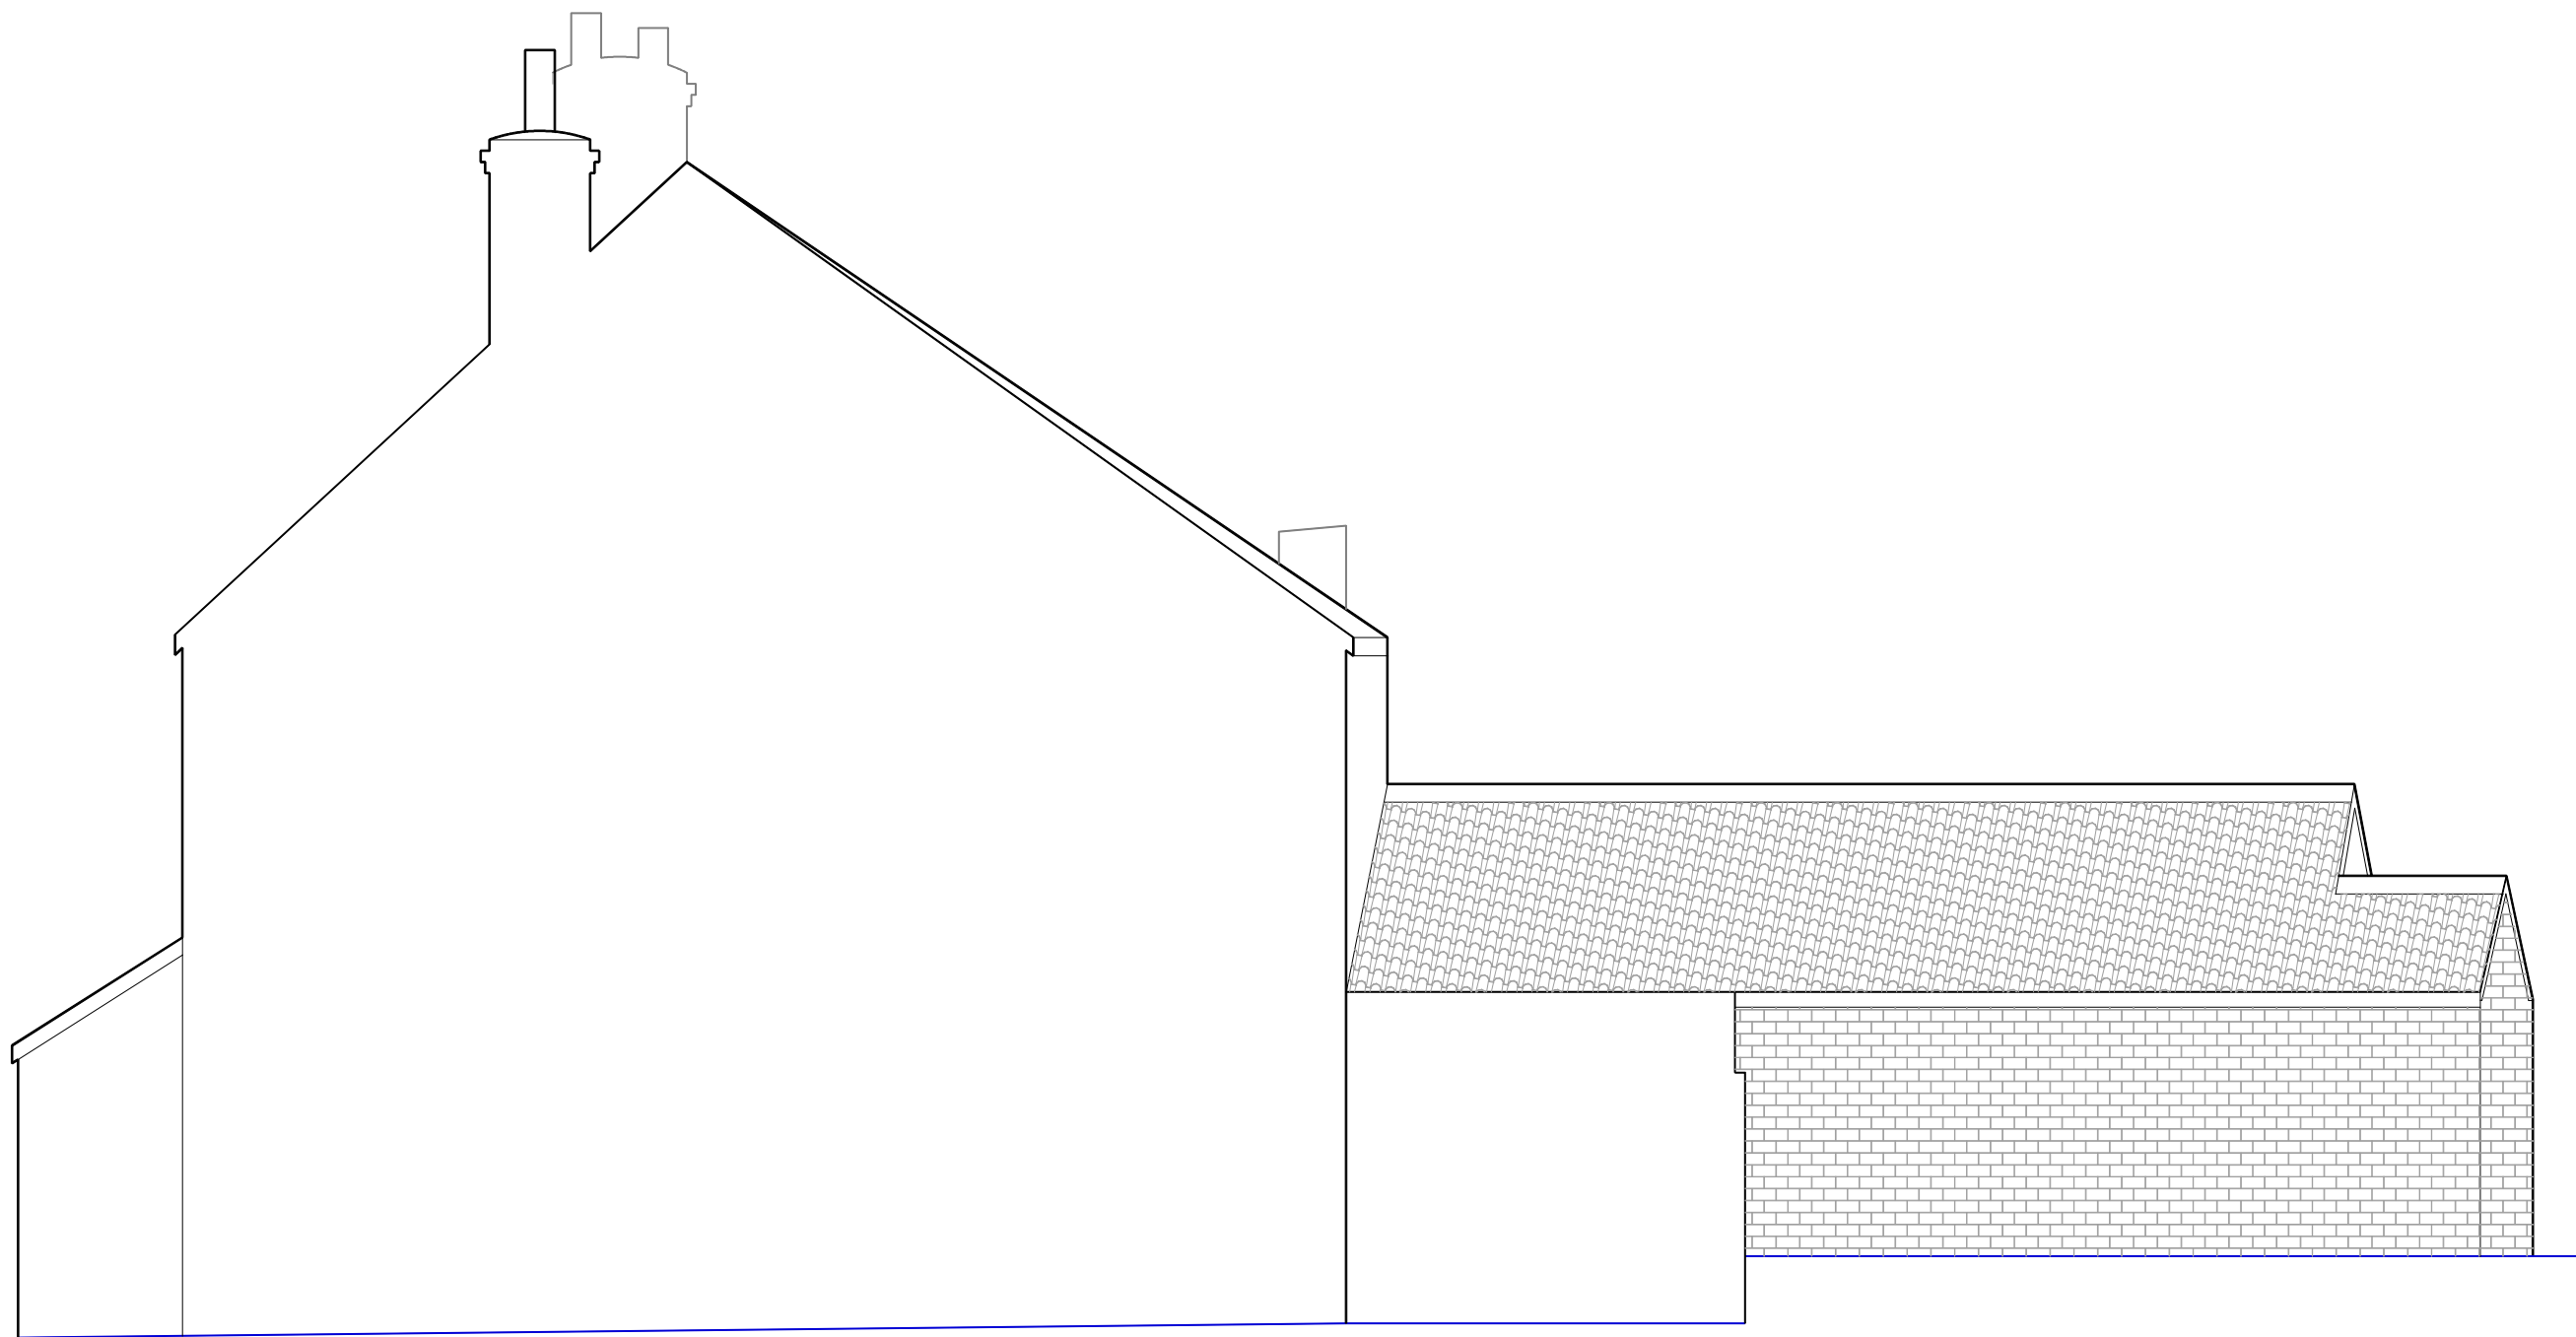


Proposed South Side Elevation

Scale 1:50 @ A3	O Joyce ENGINEERING & CONSTRUCTION Quarry Hill, Box, corsham, SN13 8LP Tel. 07807 725500 Email:- olliejoyce@hotmail.co.uk DRG No. 2026-012
Date: 10/06/2026	
Drawn: O Joyce	