





Existing Front (South-East) Elevation 1:100

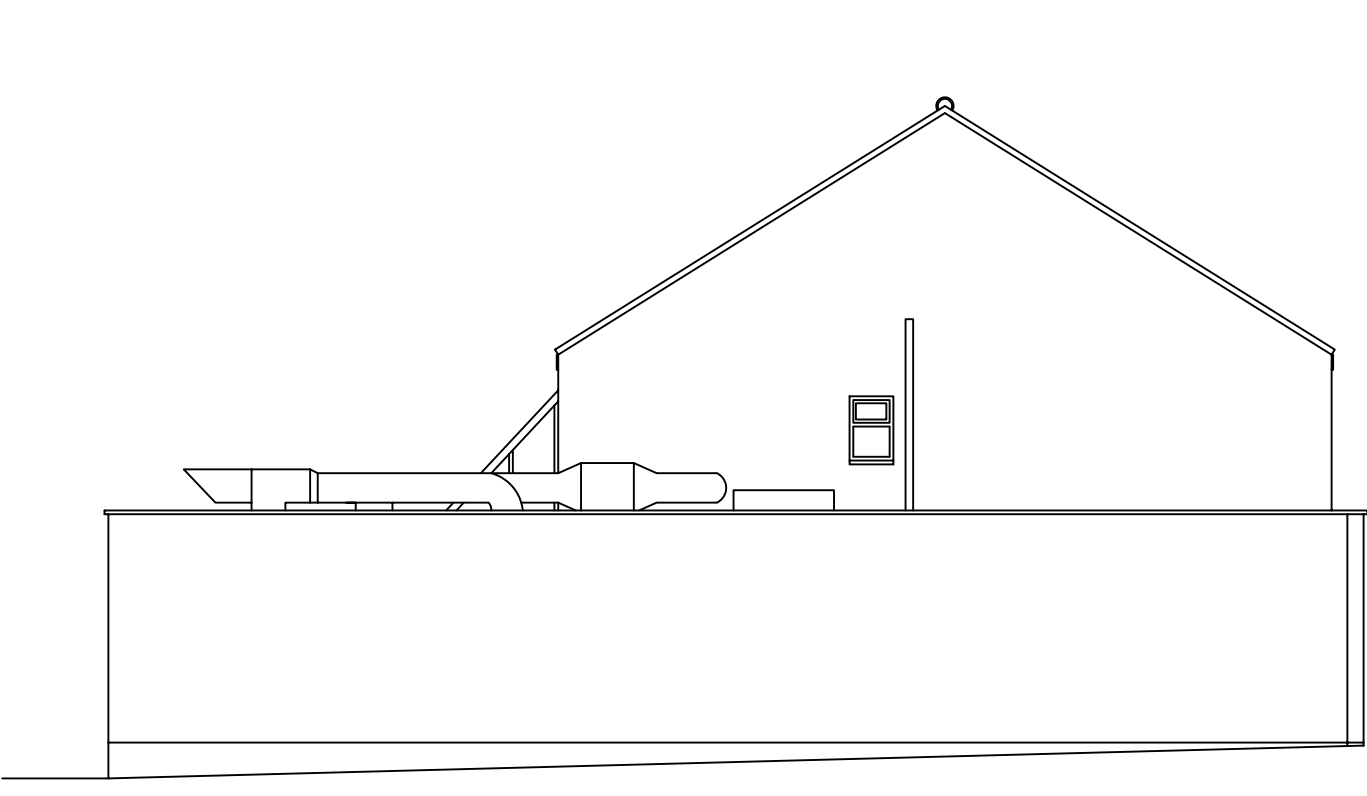


Existing Side (South-West) Elevation 1:100




Existing Rear (North-West) Elevation 1:100

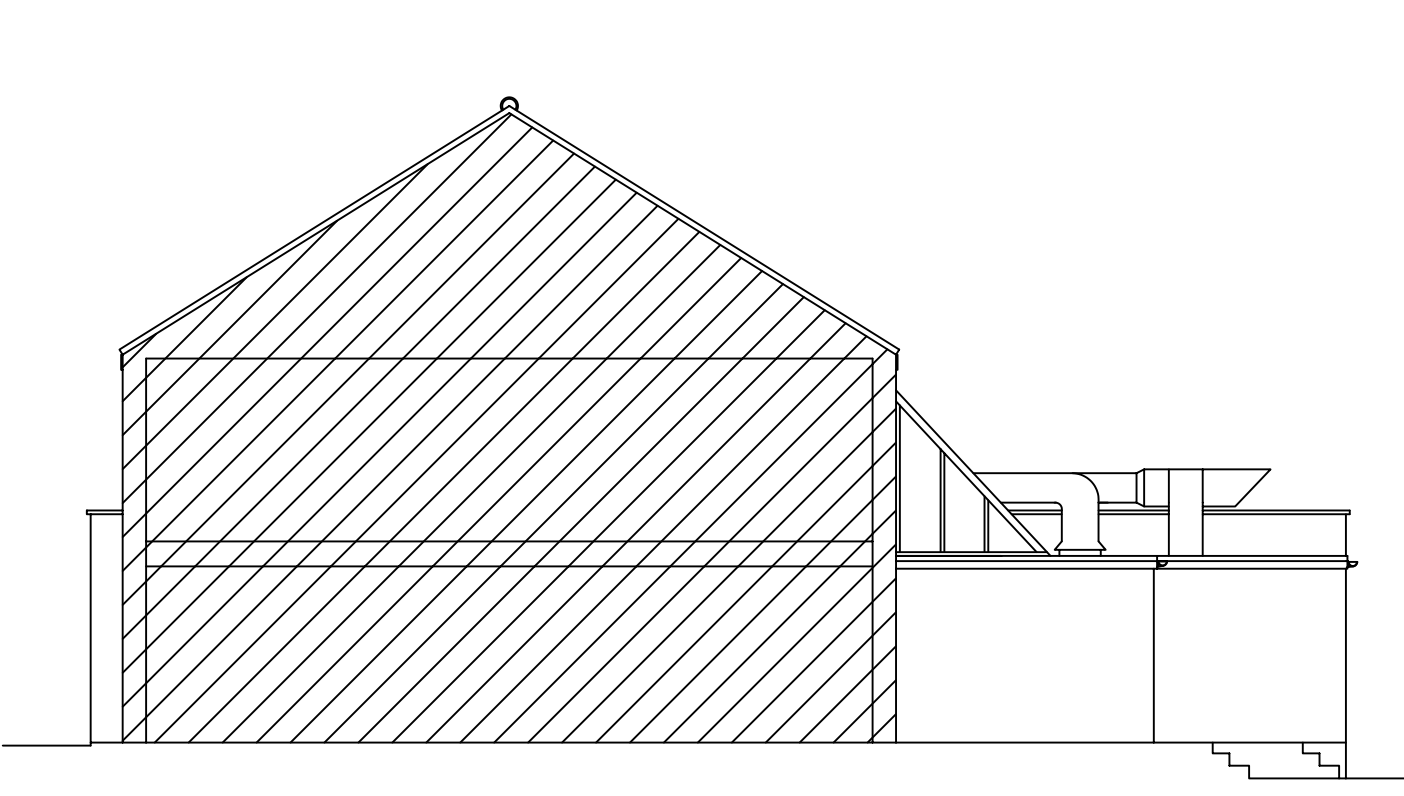

Existing Side (North-East) Elevation 1:100

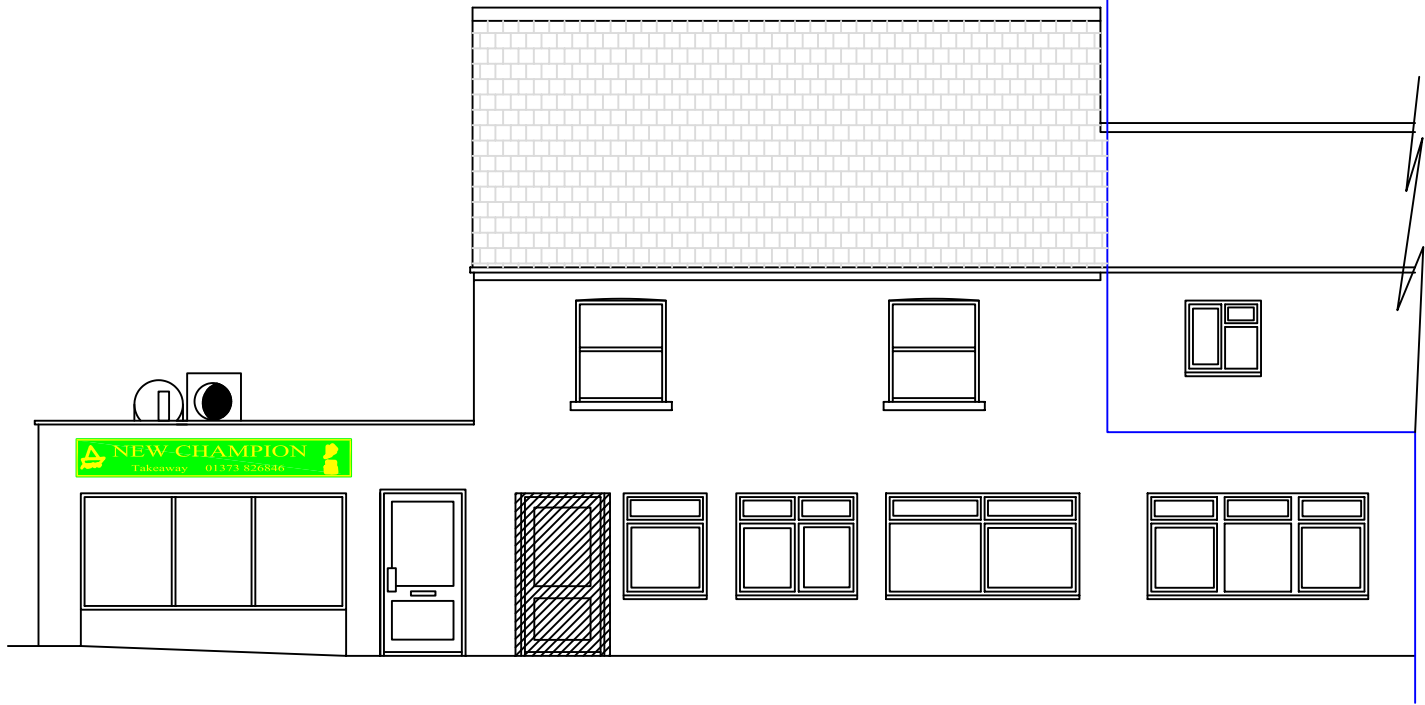


Proposed Front (South-East) Elevation 1:100

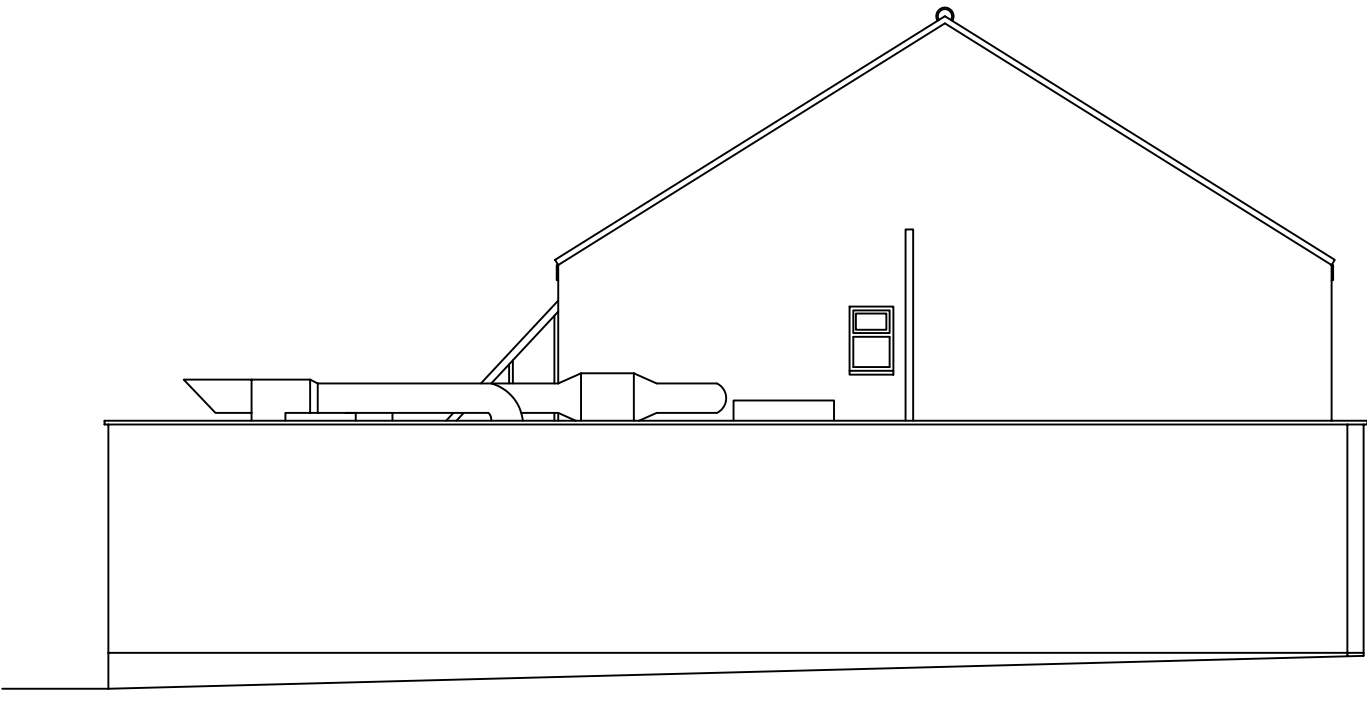



Proposed Side (South-West) Elevation 1:100





Proposed Rear (North-West) Elevation 1:100

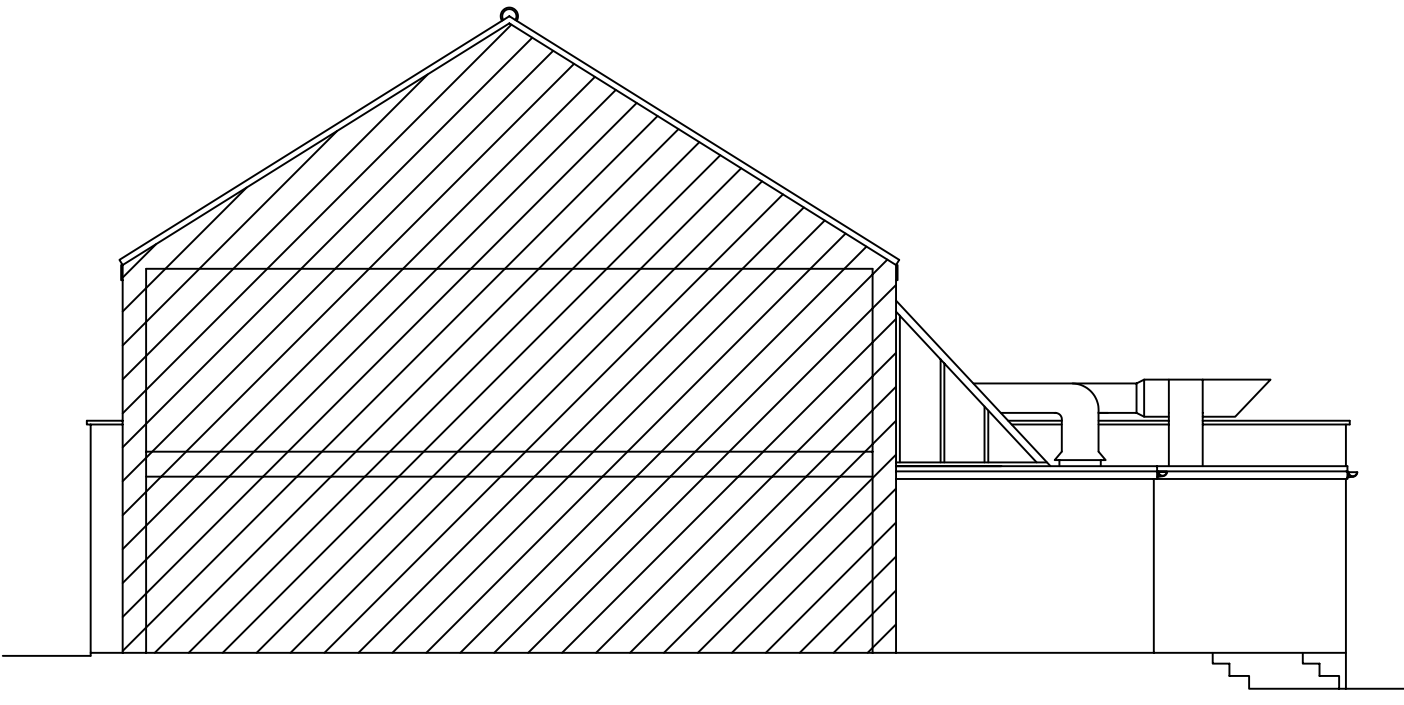


Proposed Side (North-East) Elevation 1:100

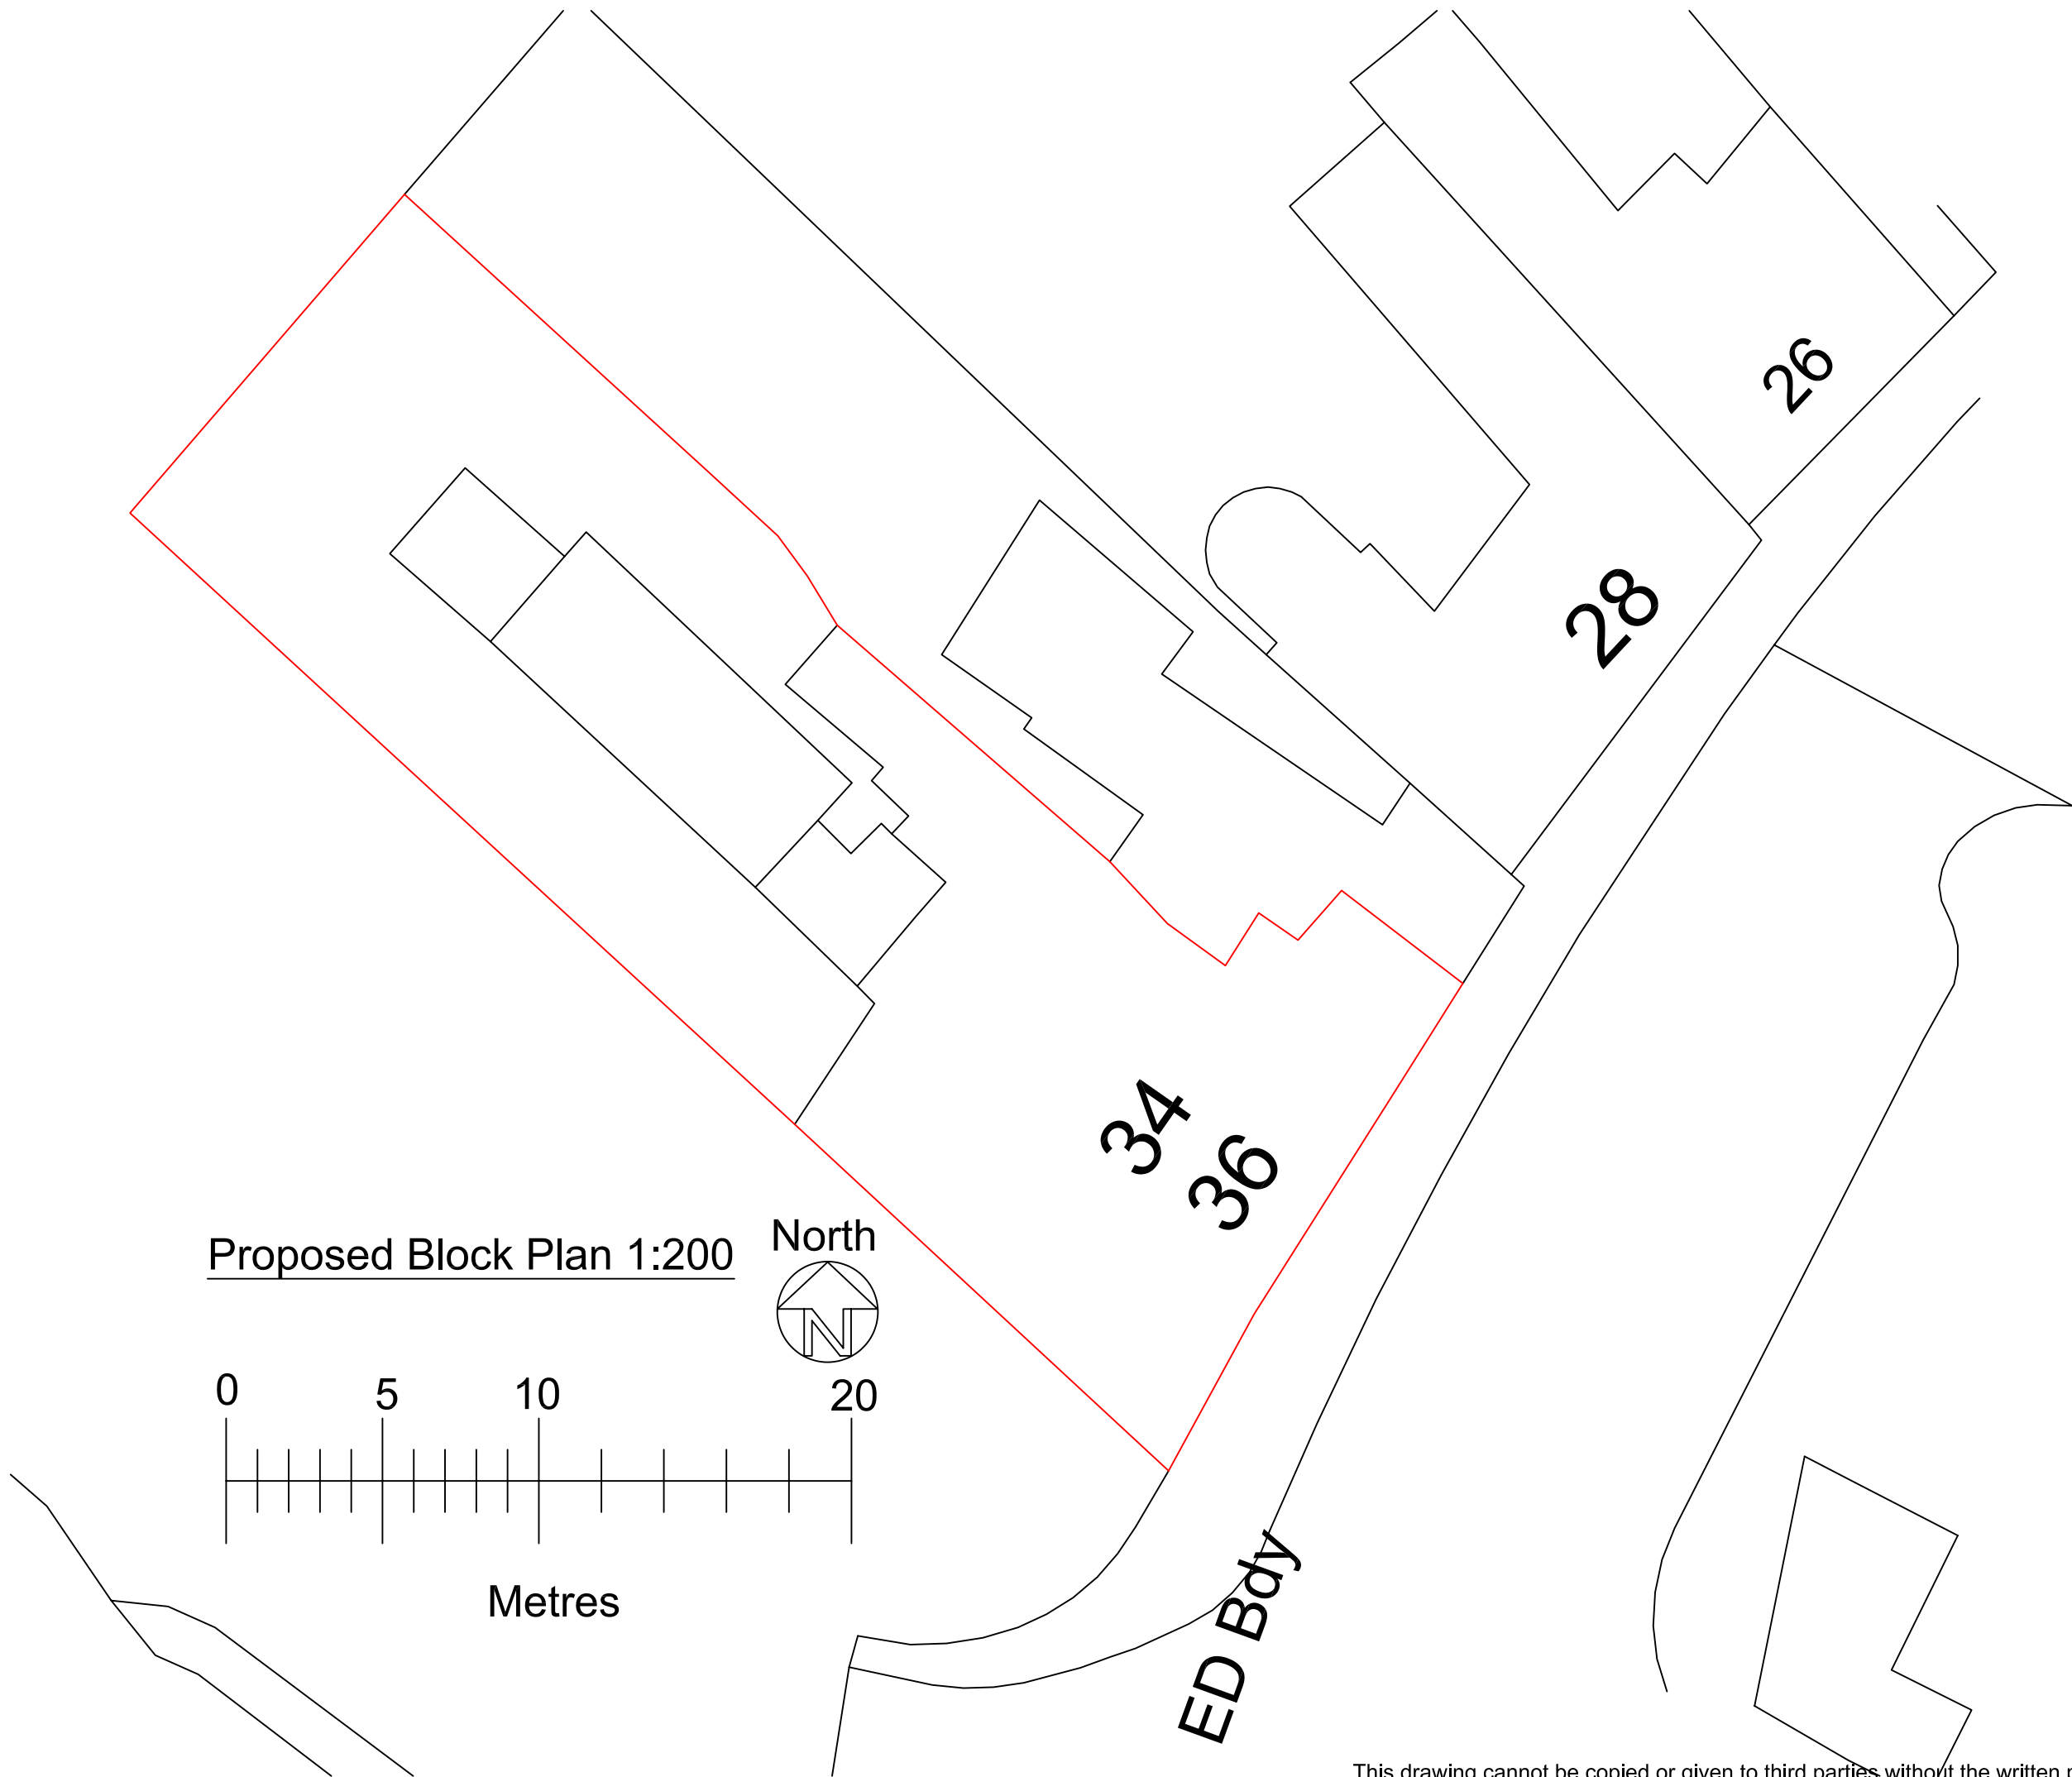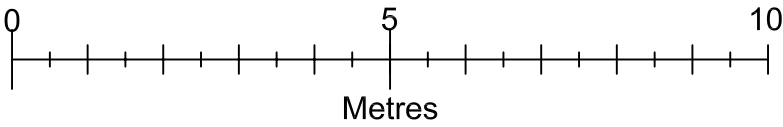

Proposed Block Plan 1:200

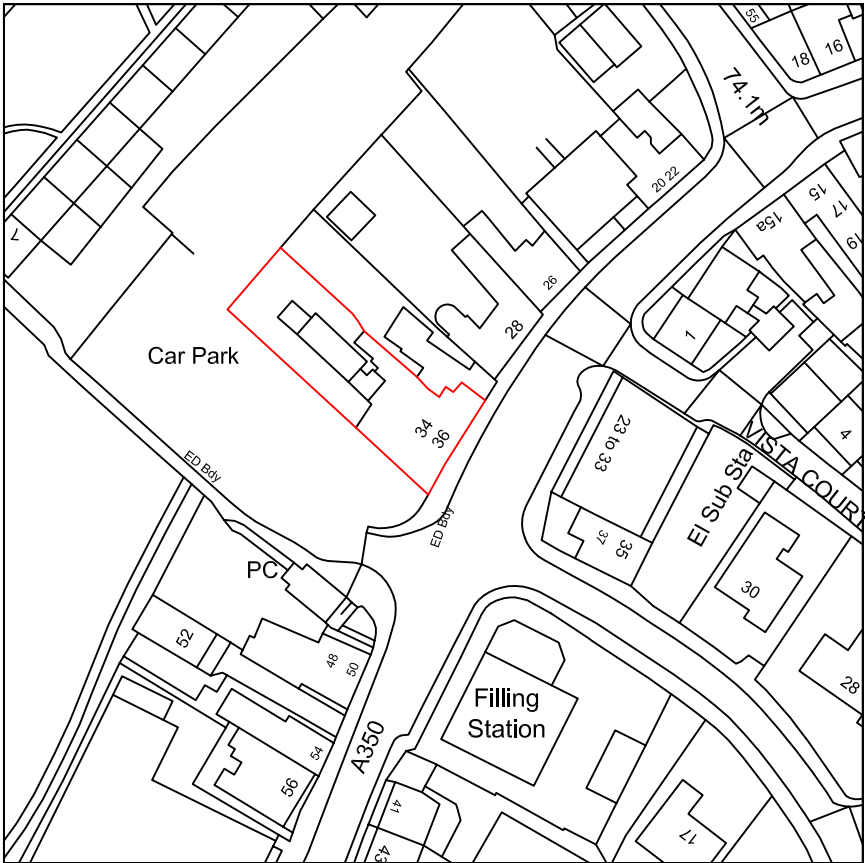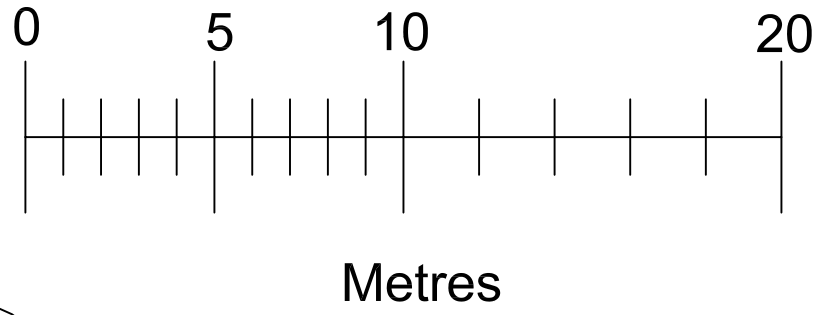

Location Plan 1:1250

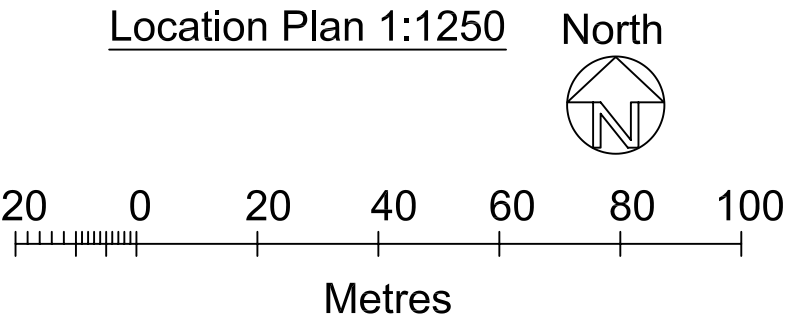

<u>Drawn by</u>	A Harlow & Son 01225 938329	
<u>Proposed Conversion of Restaurant to Two Dwellings at</u> <u>34-36 Warminster Road</u> <u>Westbury</u> <u>Wiltshire</u> <u>BA13 3PE</u>		
A1 Papersize		
<u>Scale</u>	1:100, 1:200, 1:1250	<u>Drawing No AH2026/26</u> Sheet 1 of 2
<u>Date</u>	12th June 2026	