


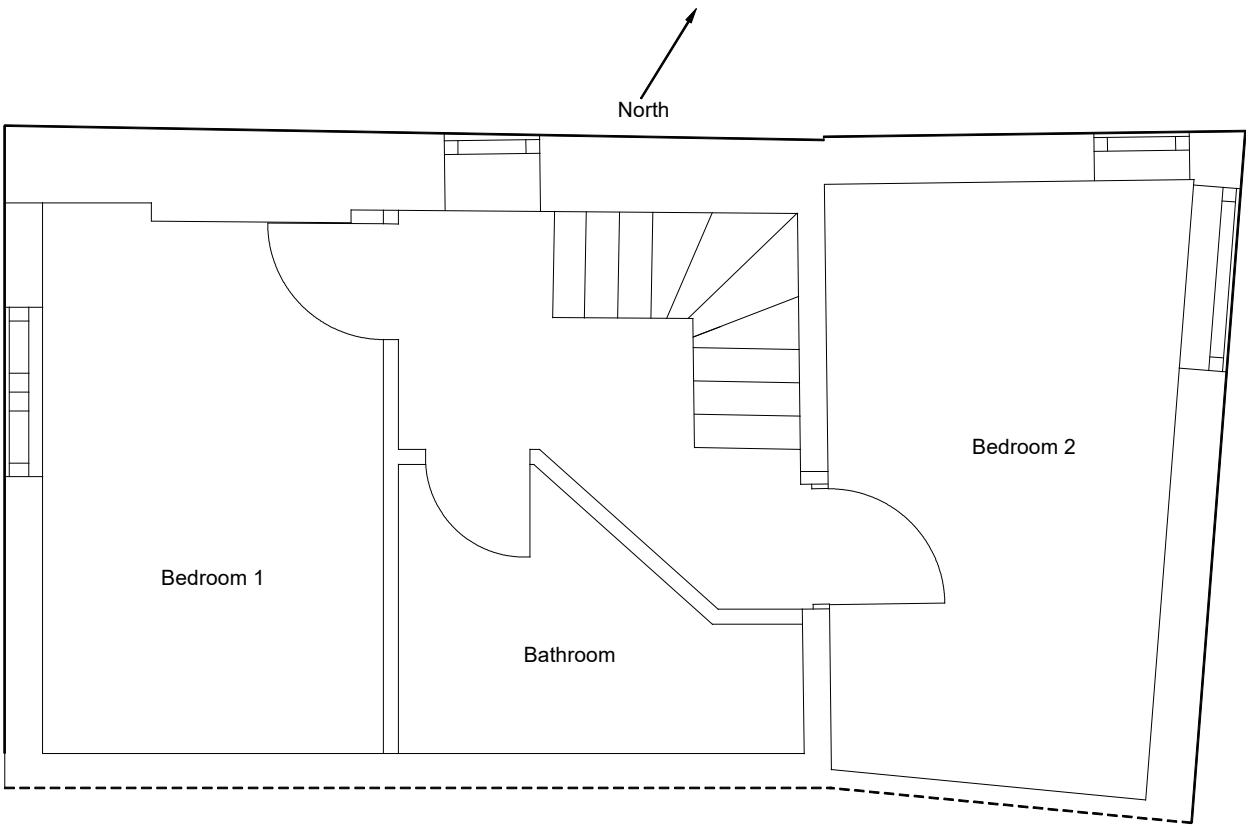

Proposed First Floor

Scale 1:50 @ A3	O Joyce ENGINEERING & CONSTRUCTION Quarry Hill, Box, Corsham, SN13 8LP Tel. 07807 725500 Email: olliejoyce@hotmail.co.uk
Date: 10/06/2026	
Drawn: O Joyce	
DRG No. 2026-007	