


OS MasterMap 1250/2500/10000 scale
Monday, April 11, 2022, ID: HMC-01031822
www.themapcentre.com

1:1250 scale print at A4, Centre: 383313 E, 164707 N

©Crown Copyright Ordnance Survey. Licence no. 100018971

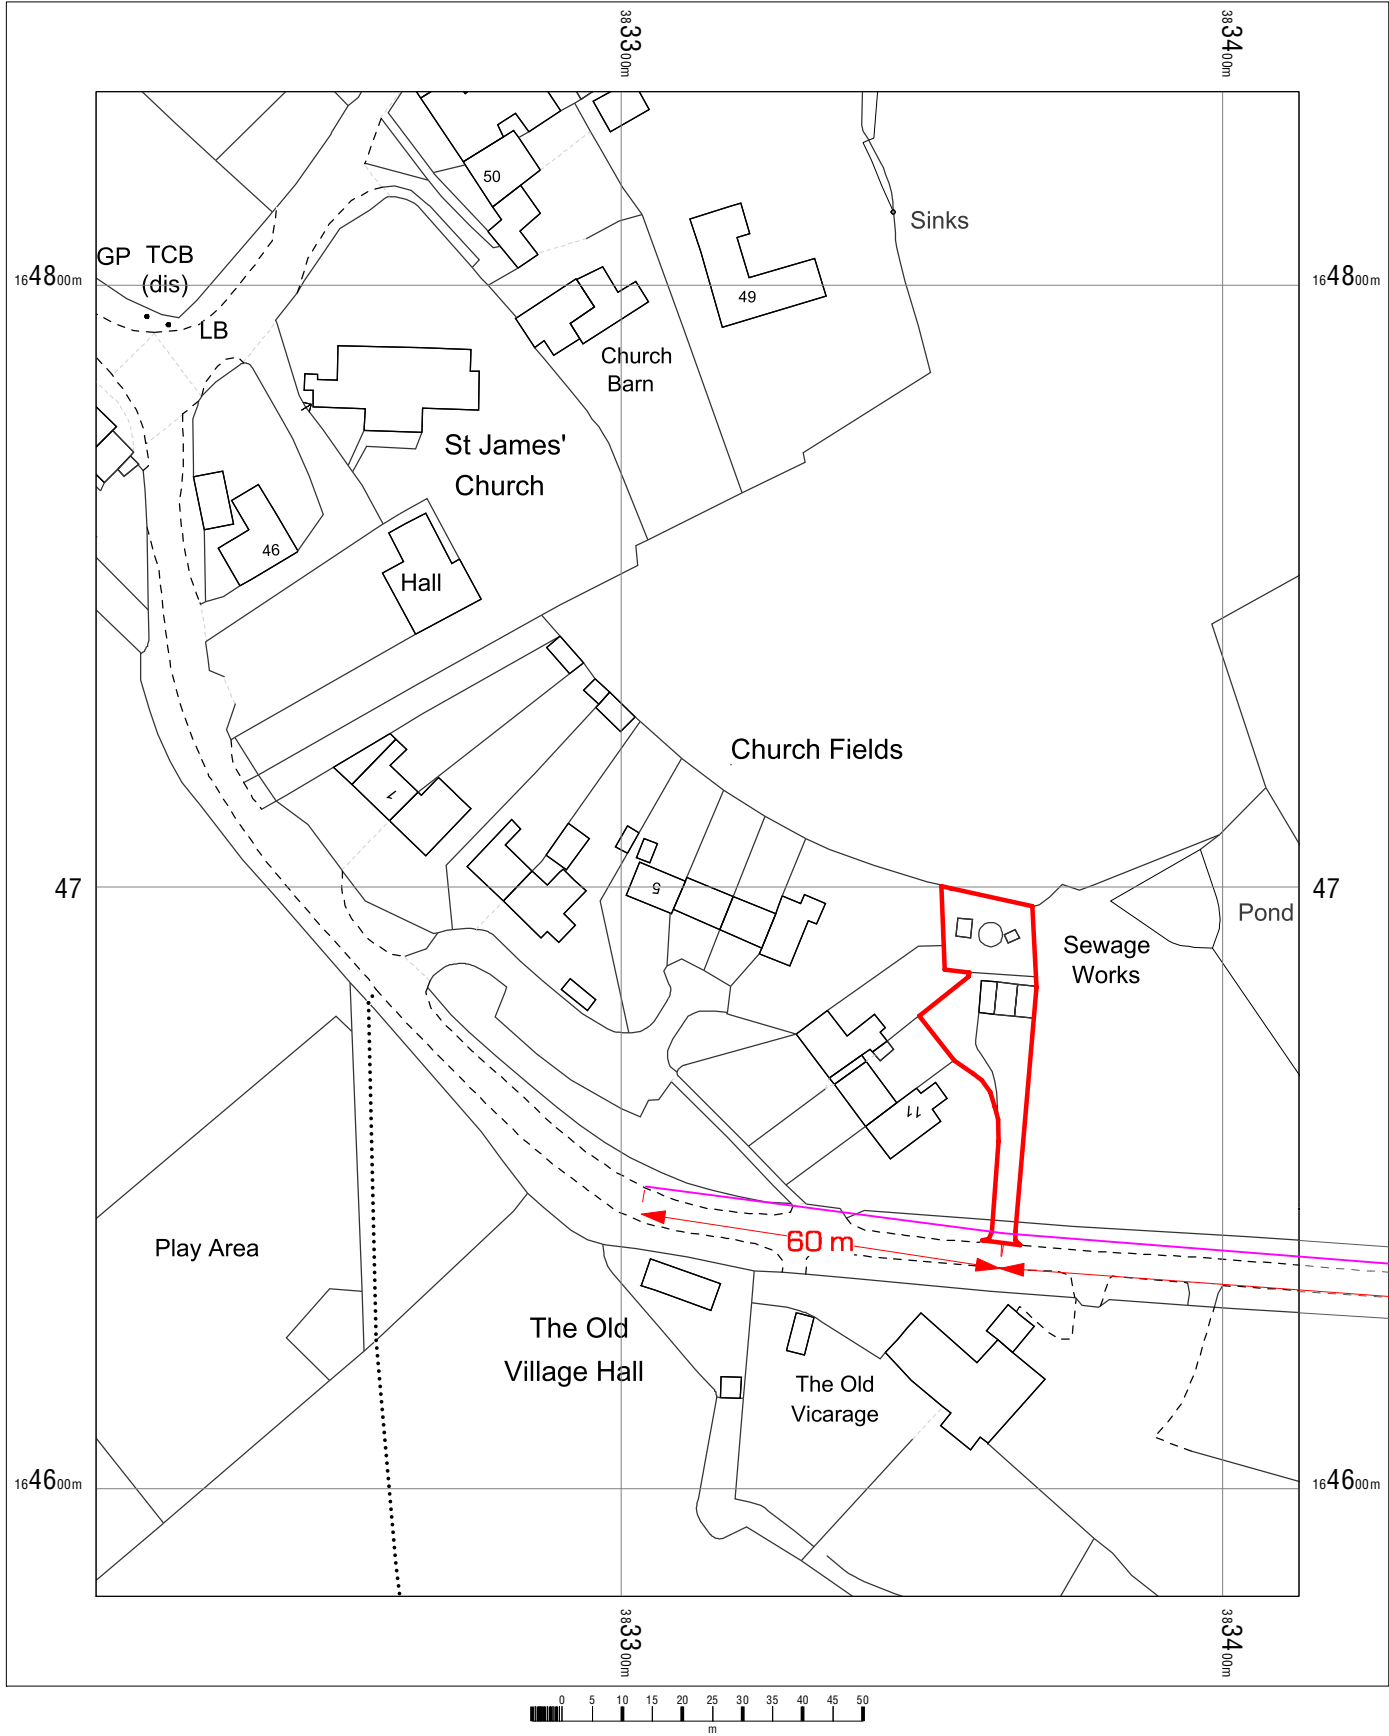

Note : Planning issue only, not for or construction.
Do not scale except for planning purposes.
This drawing and design is protected under
copyright, and it shall not be reproduced in whole
or part without our prior consent. ©TheRPP2026

THE RURAL PLANNING PRACTICE

CIRENCESTER 01285 323200 | CRANBROOK 01580 201888
office@TheRPP.co.uk www.theruralplanningpractice.co.uk

ISSUE : PLANNING

Client	Mrs J Leggatt
Site	Former Sewage Works Site, Church Fields, Upper South Wraxall BA15 2SB
Drawing Title	Erection of a Dwellinghouse Visibility Splay
Scale	1:1250 on A3
Date	Jun 2026
Drawing No.	5216 01
Rev	

Visibility Splay at access -
2m x 295m to the east and 2m x 60m to the west
Sections of verge within the Splays to be maintained
at a height of no more than 600mm