


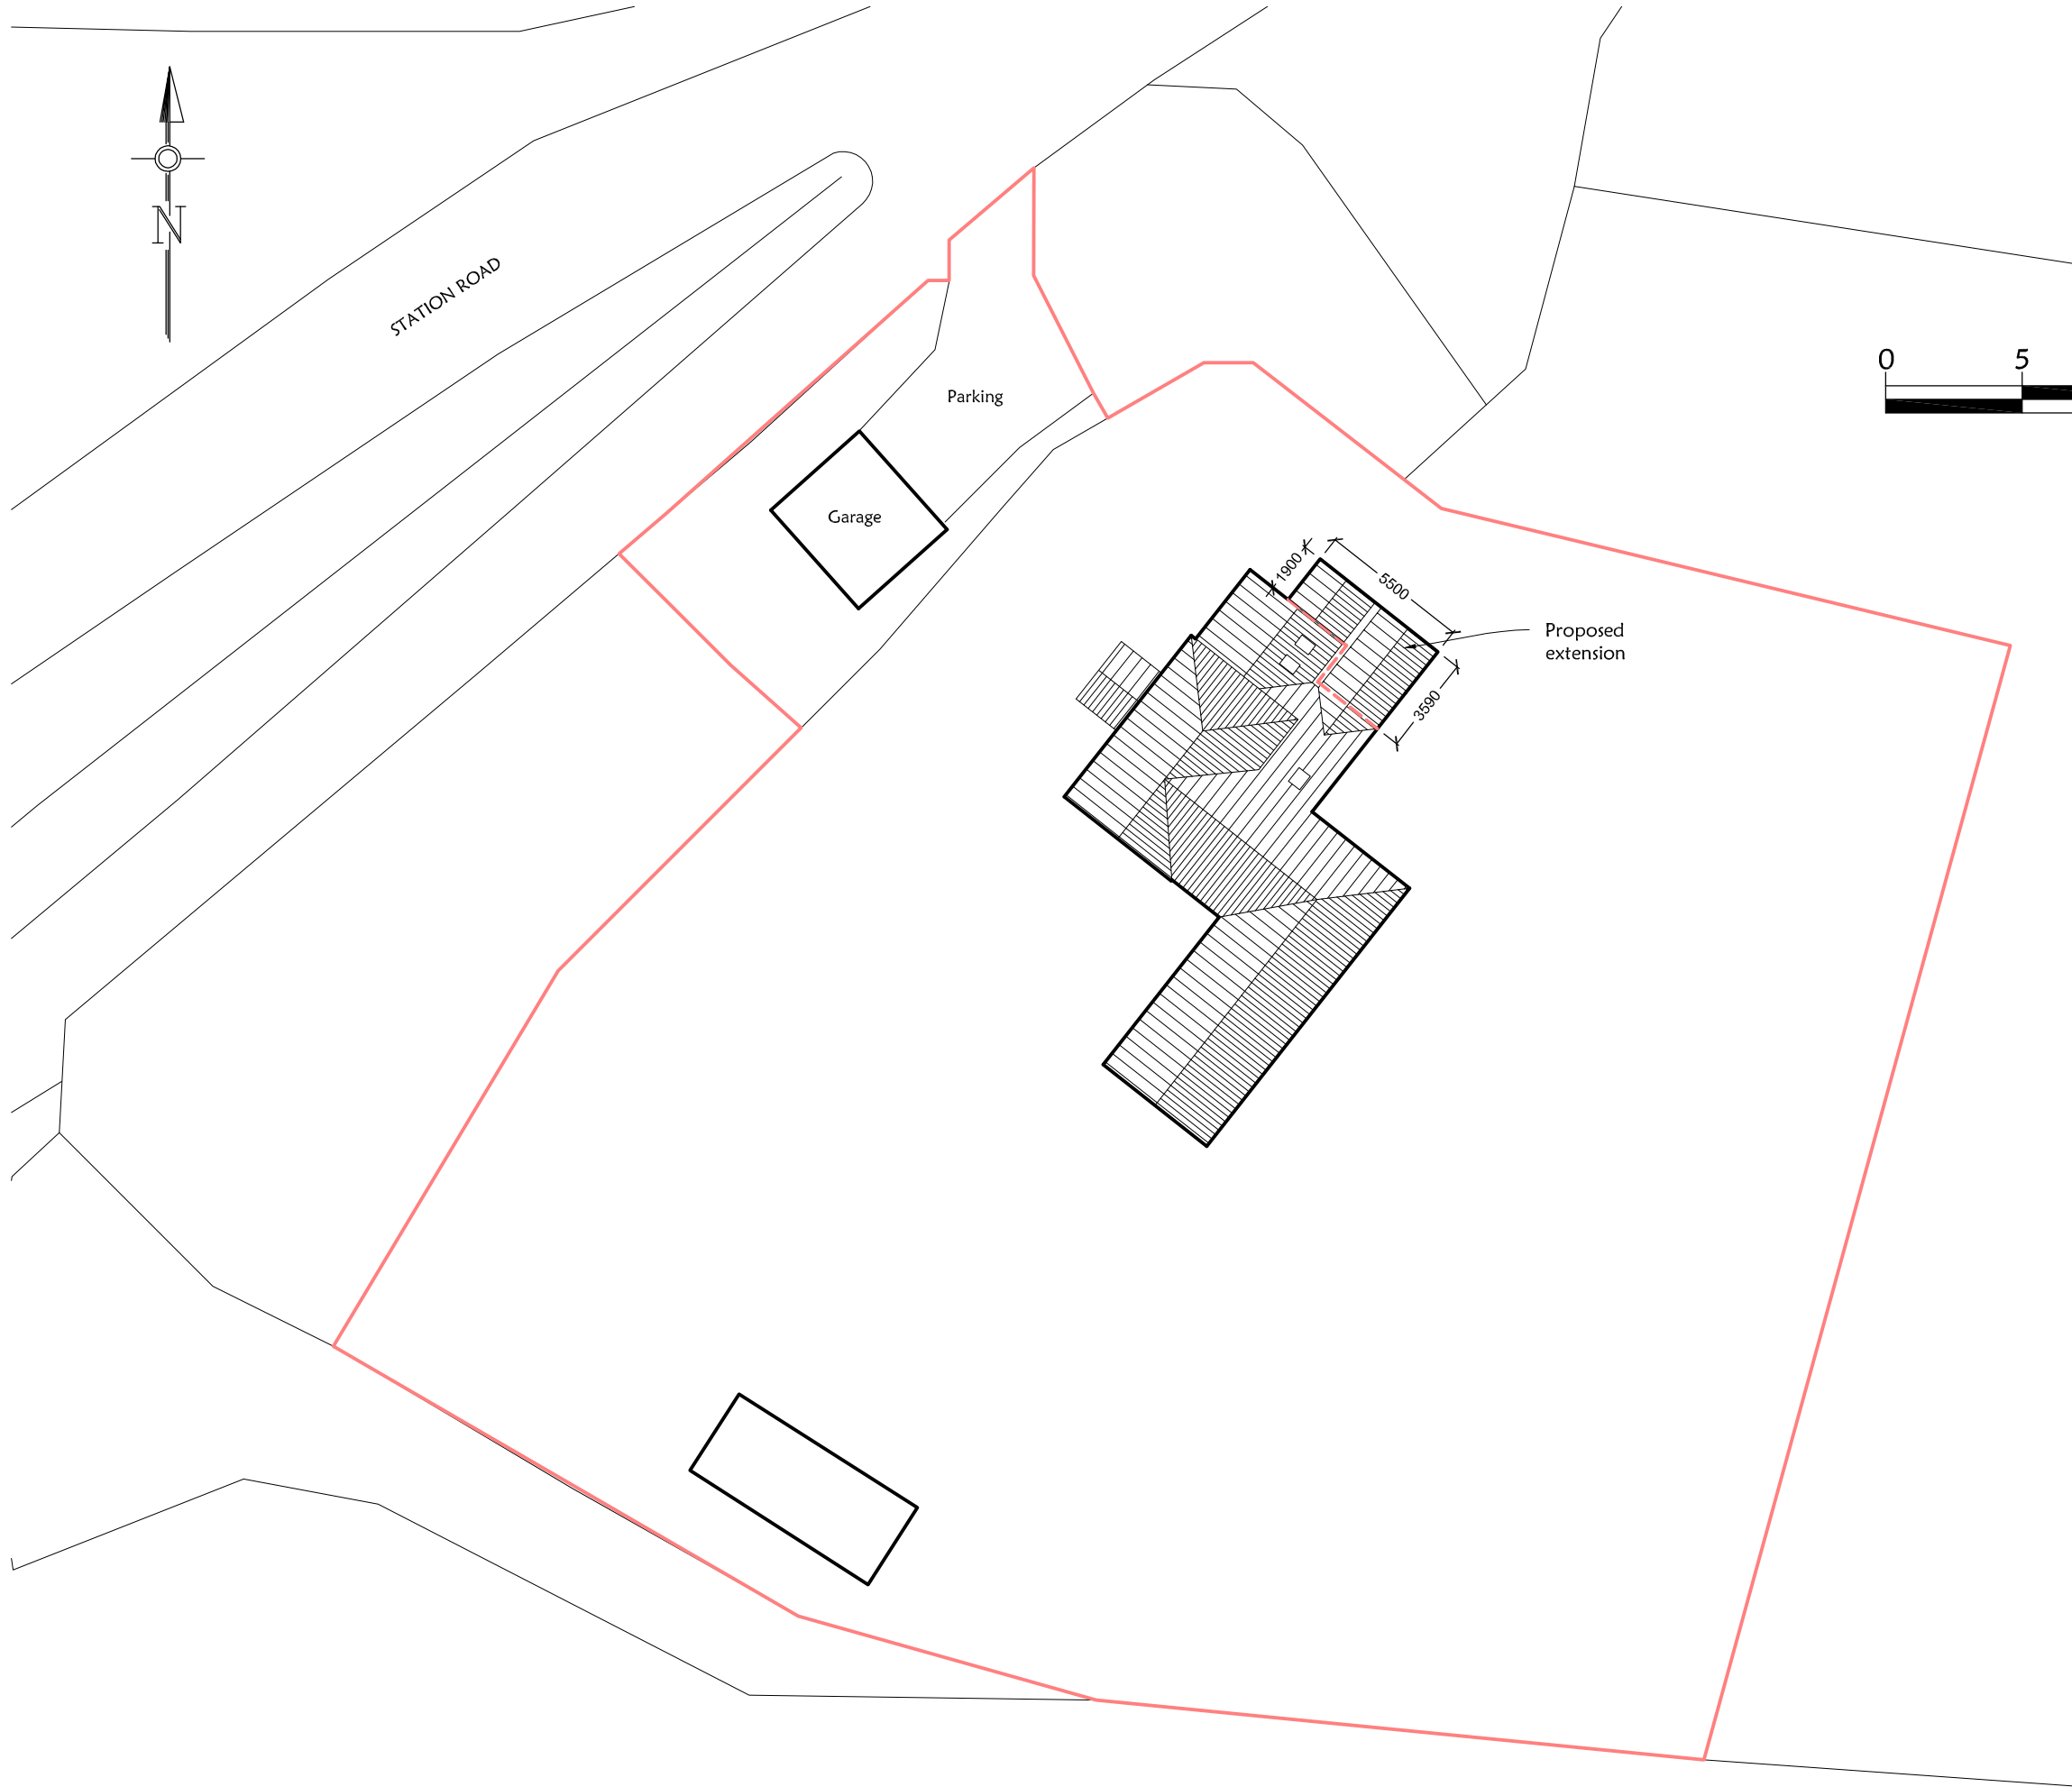

Project:	THE OLD HOUSE SEMLEY		
Drawing Title:	PROPOSED BLOCK PLAN		
Client:	MR AND MRS CASH		
Scale:	1:250 @ A3		
Drg No:	P993/04	Rev:	