



The House, Bishopstone, SP5 4DE

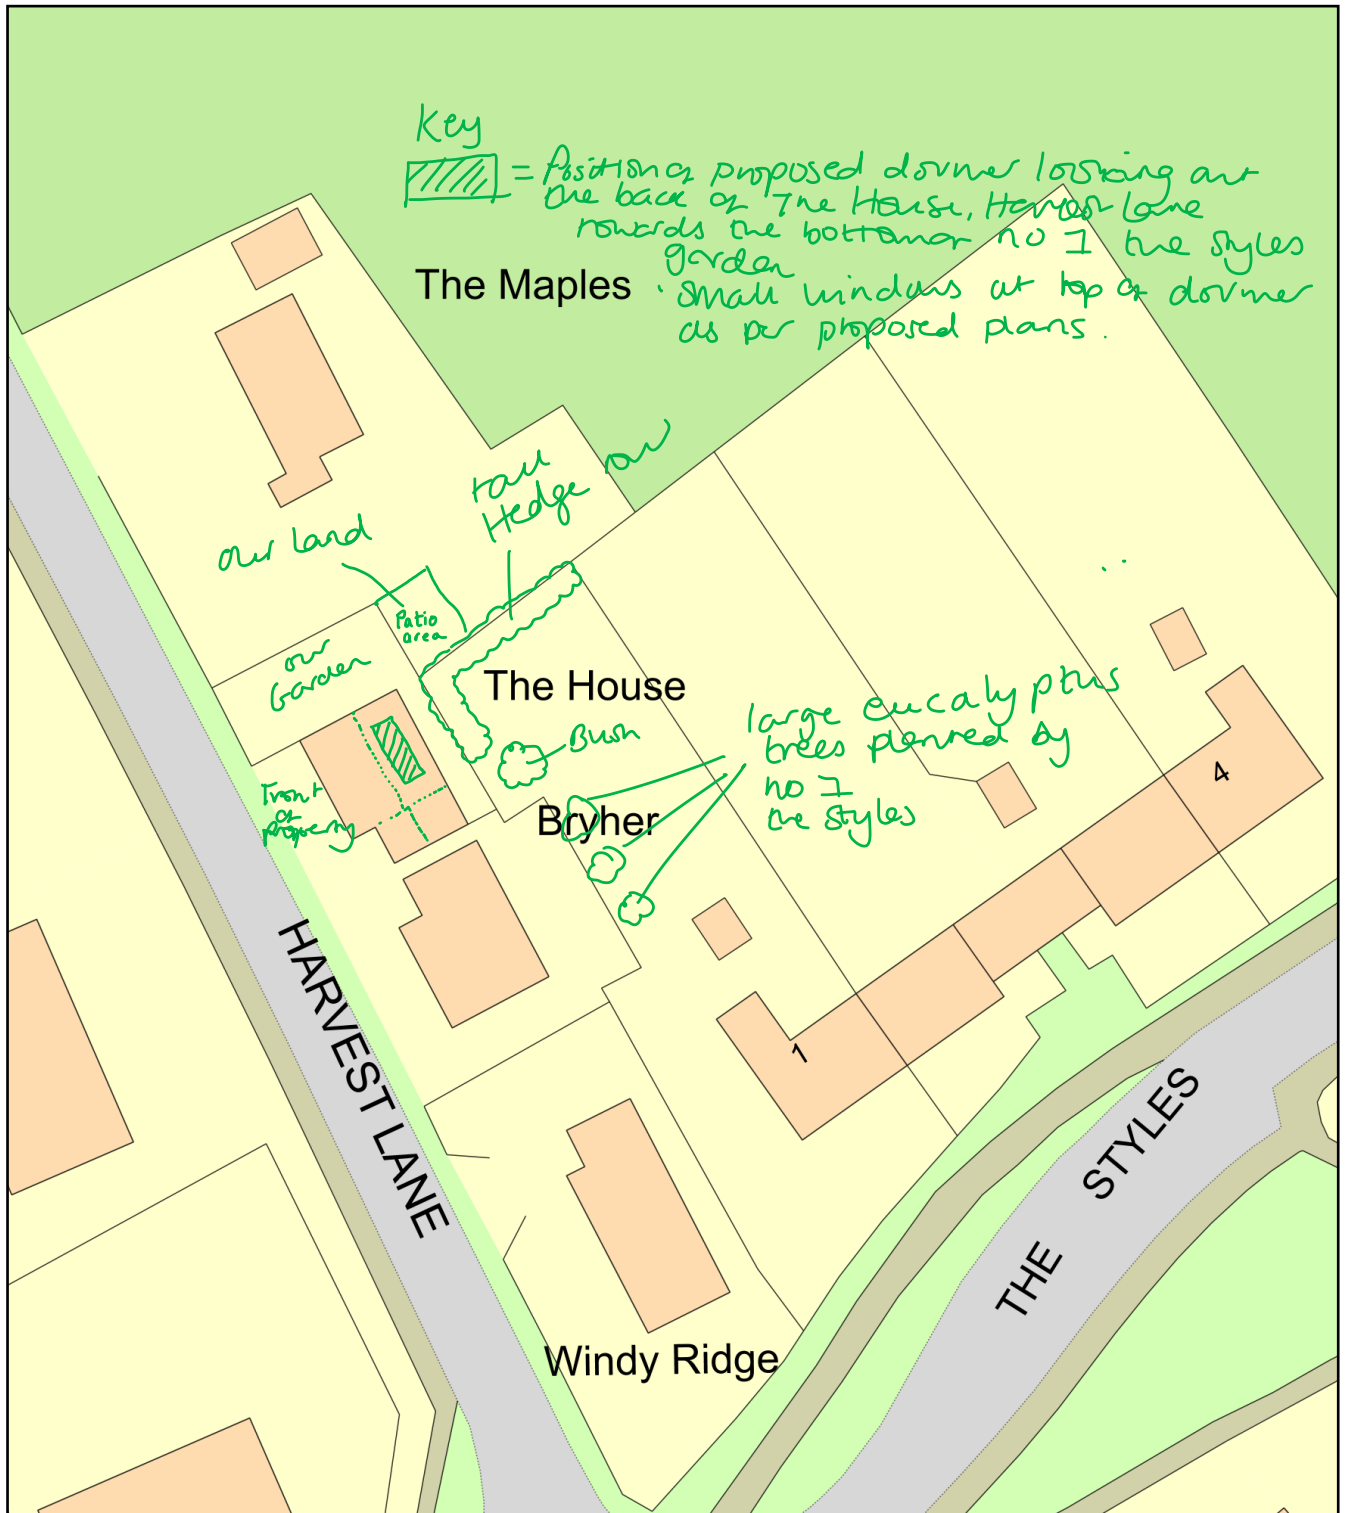

0 20
Metres

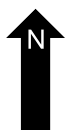

Plan Produced for: Catherine Penwarden

Date Produced: 12 Jun 2026

Plan Reference Number: TQRQM26163181739504

Scale: 1:500 @ A4