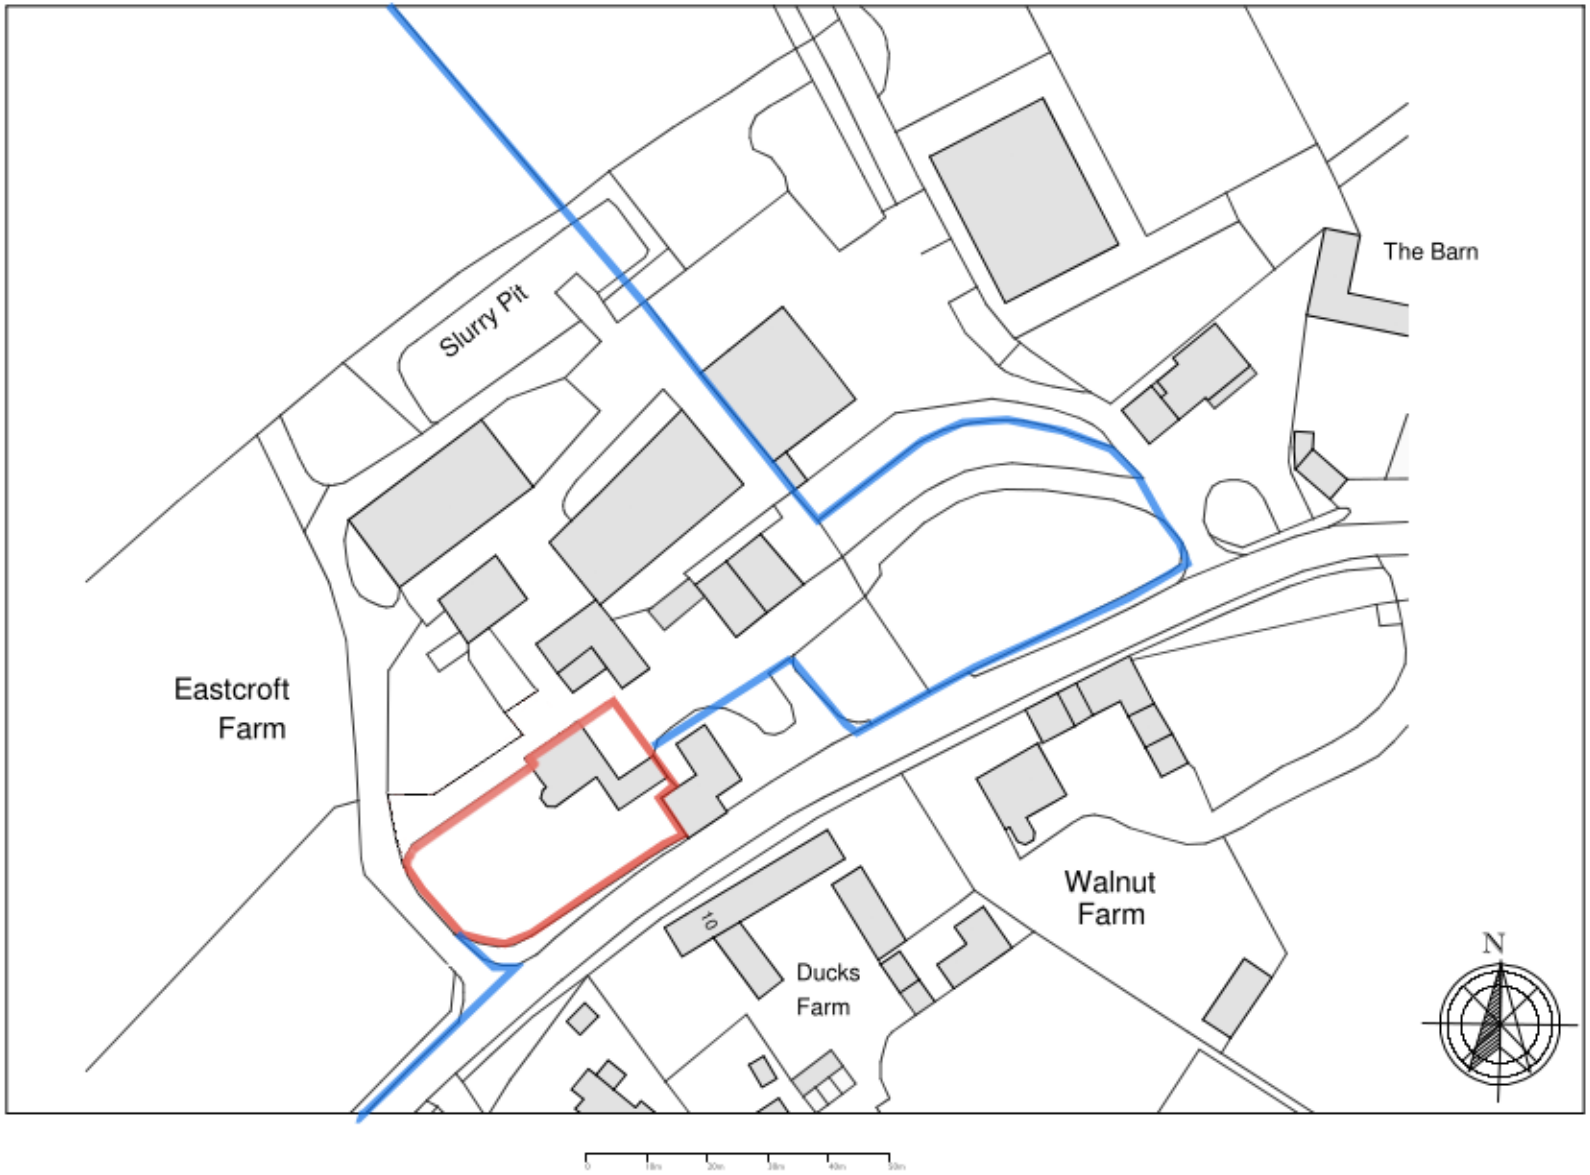


LD PC

DRAWING No. 1

PROJECT NO. 2403A
LOC
PROJECT
Dairy Cottage
Eastcott

DESCRIPTION
Location Plan
SCALE:
1:1250 @ A4

DATE
April 2024

The Studio,
82 Broadmead,
Cockham,
SN13 9AP

A