



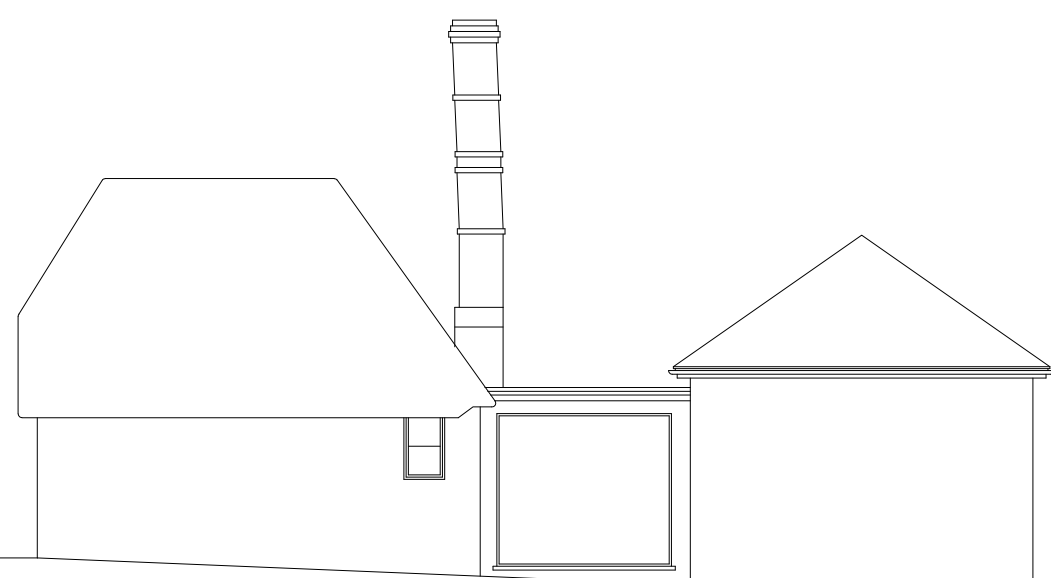


SOUTH ELEVATION 1:100

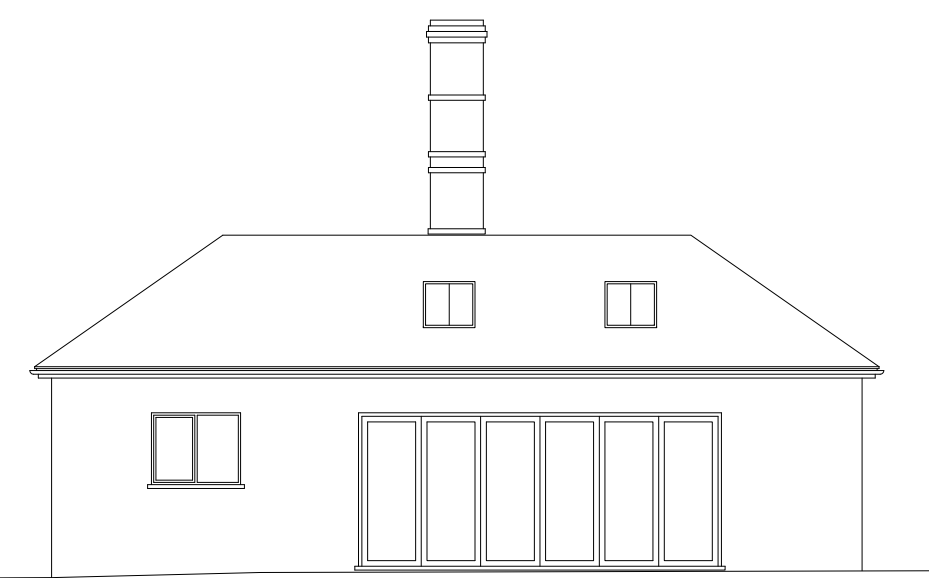


EAST




NORTH

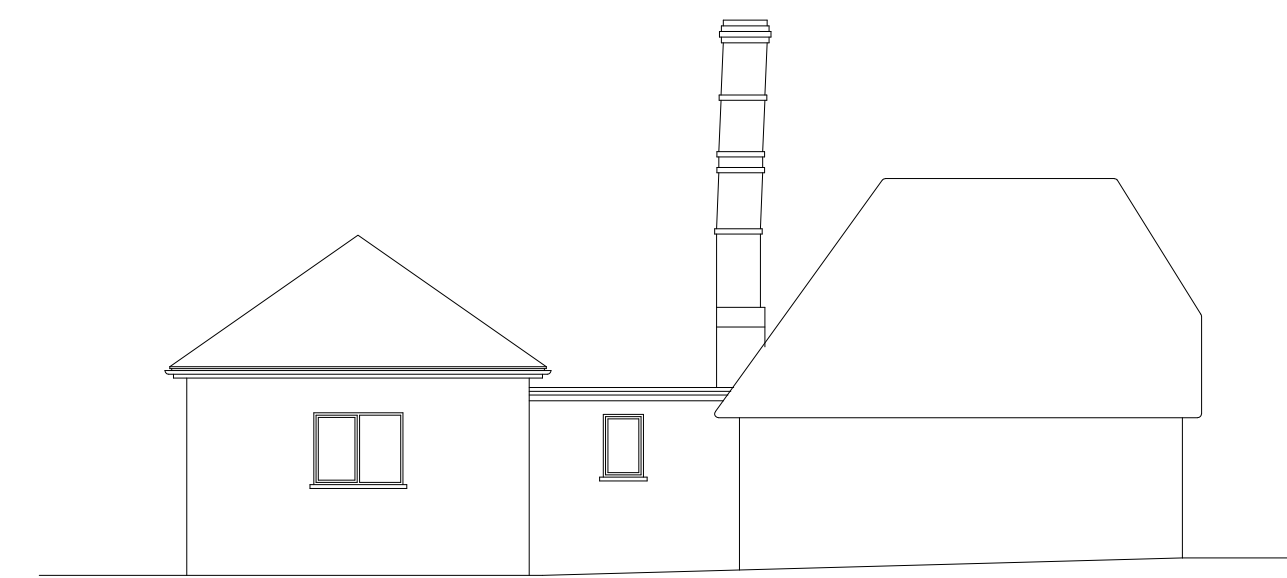

WEST

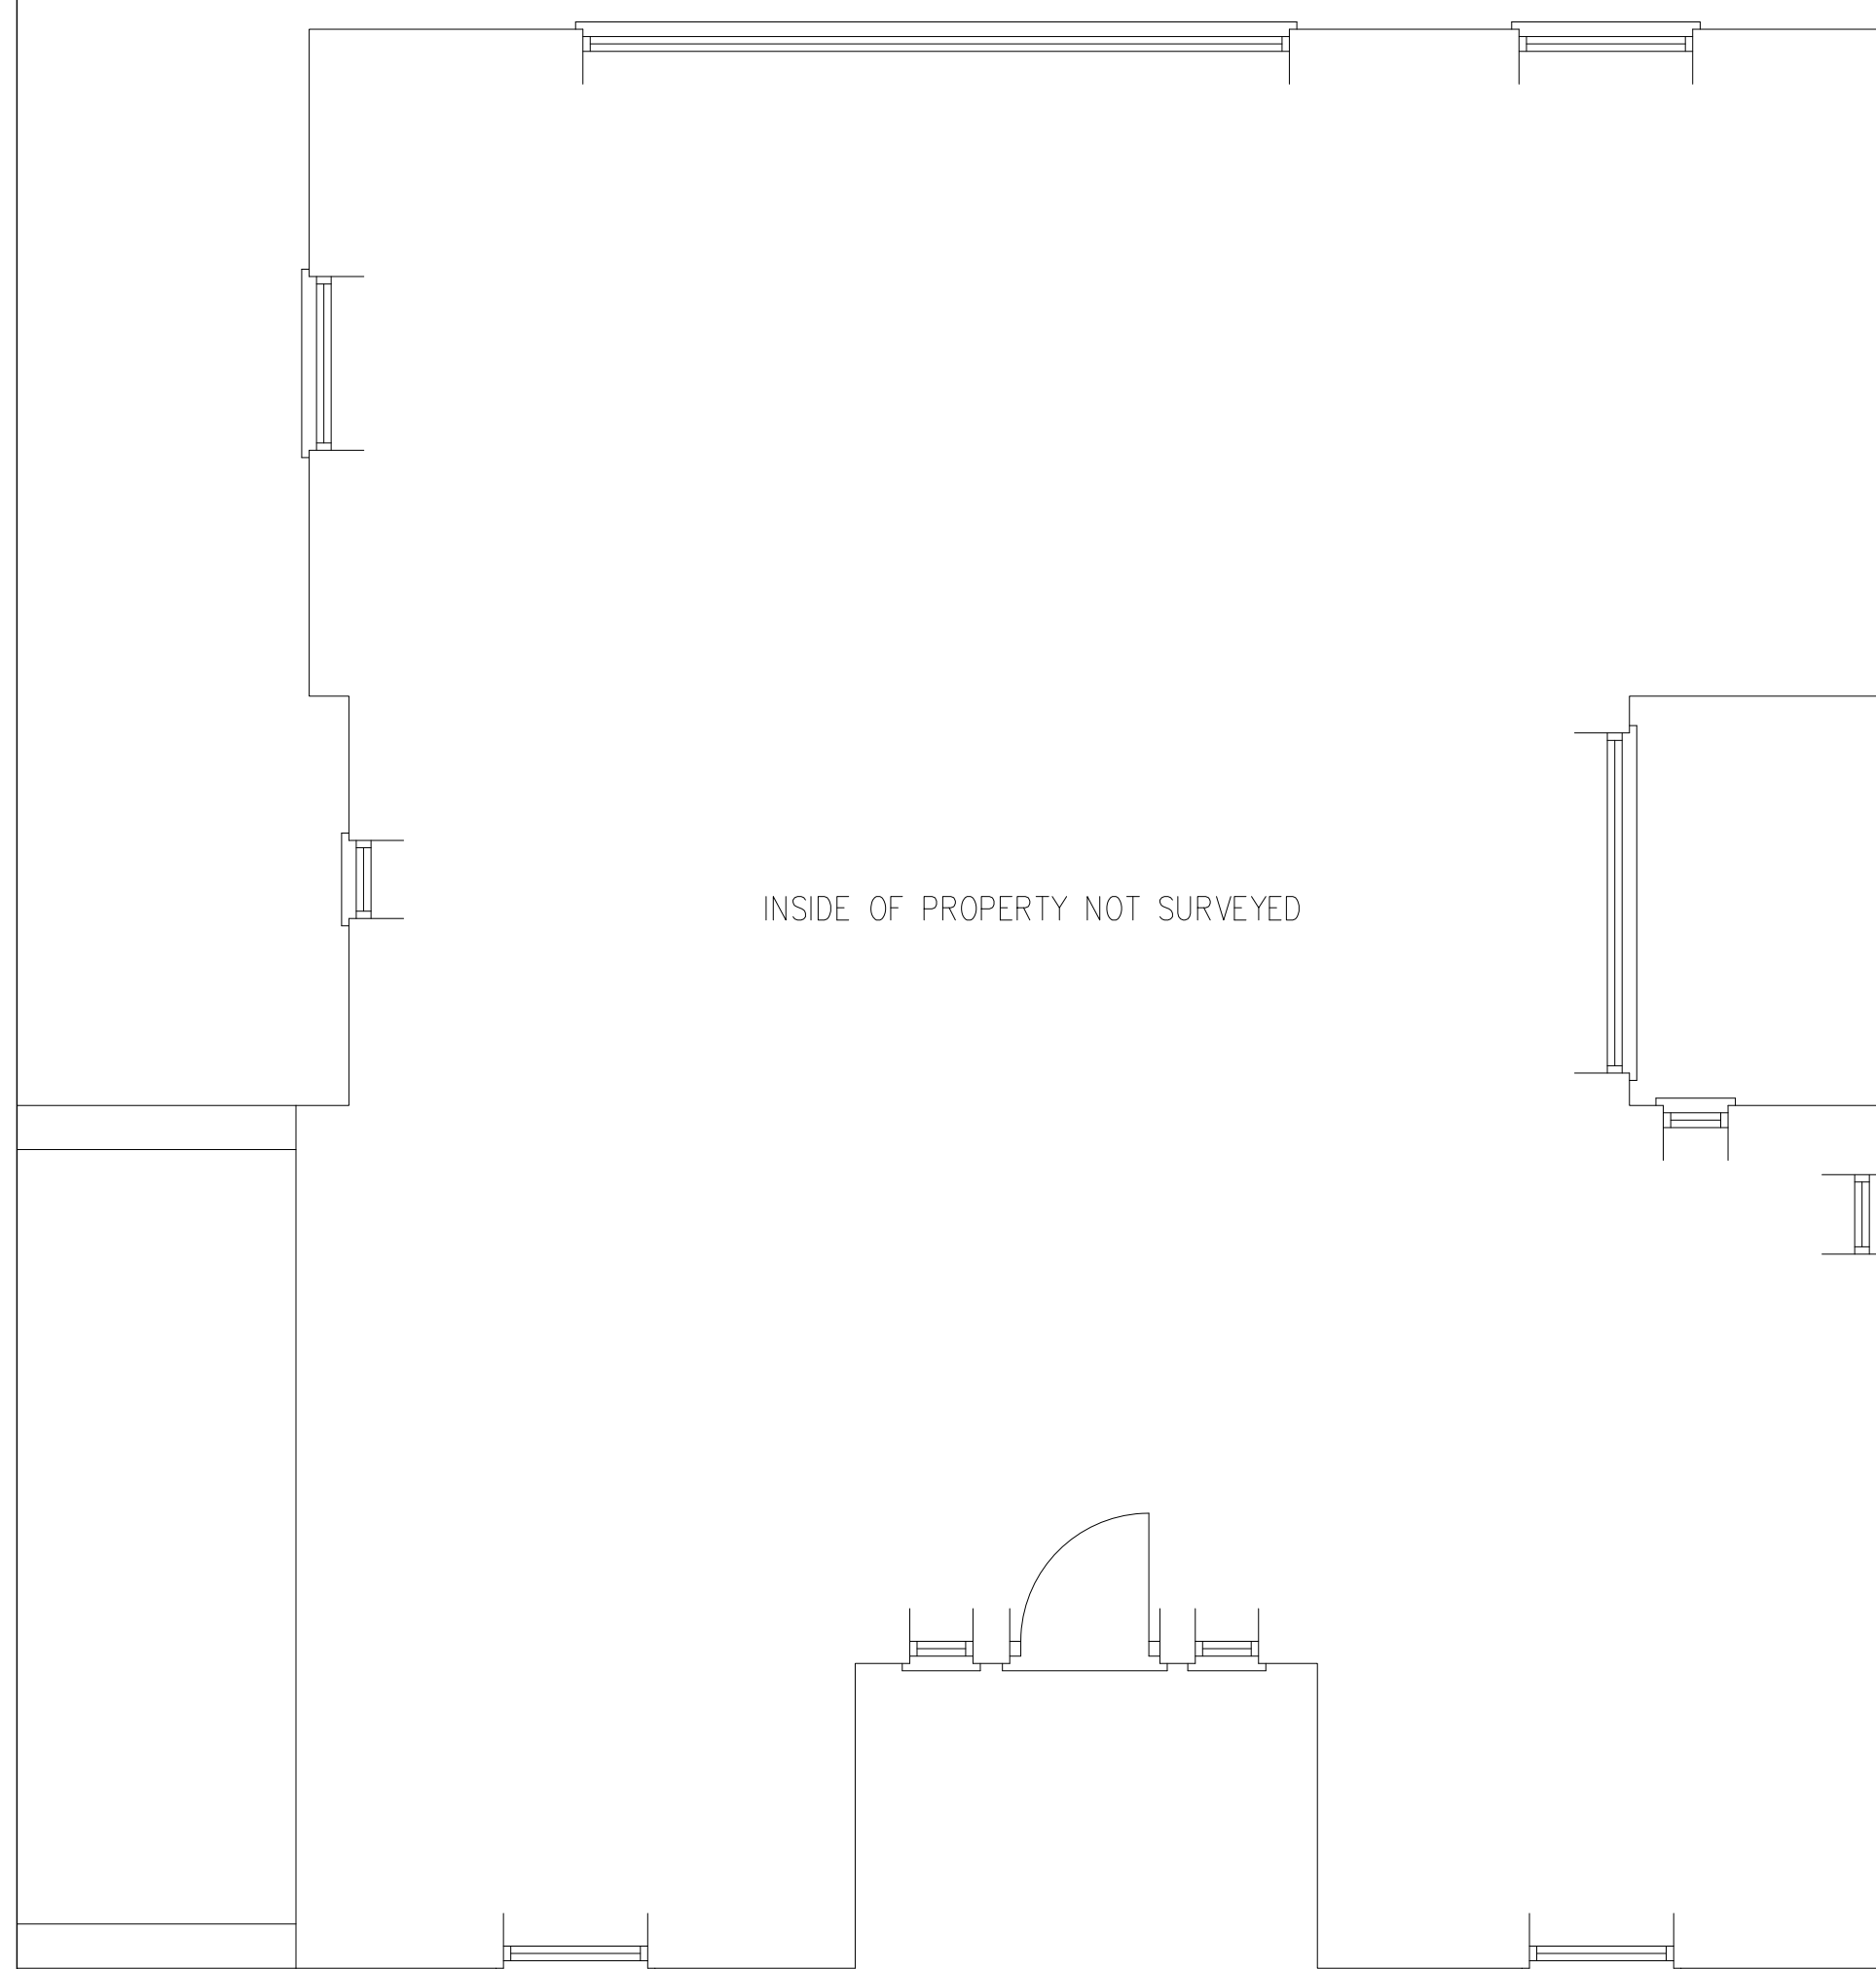


GROUND FLOOR PLAN 1:50

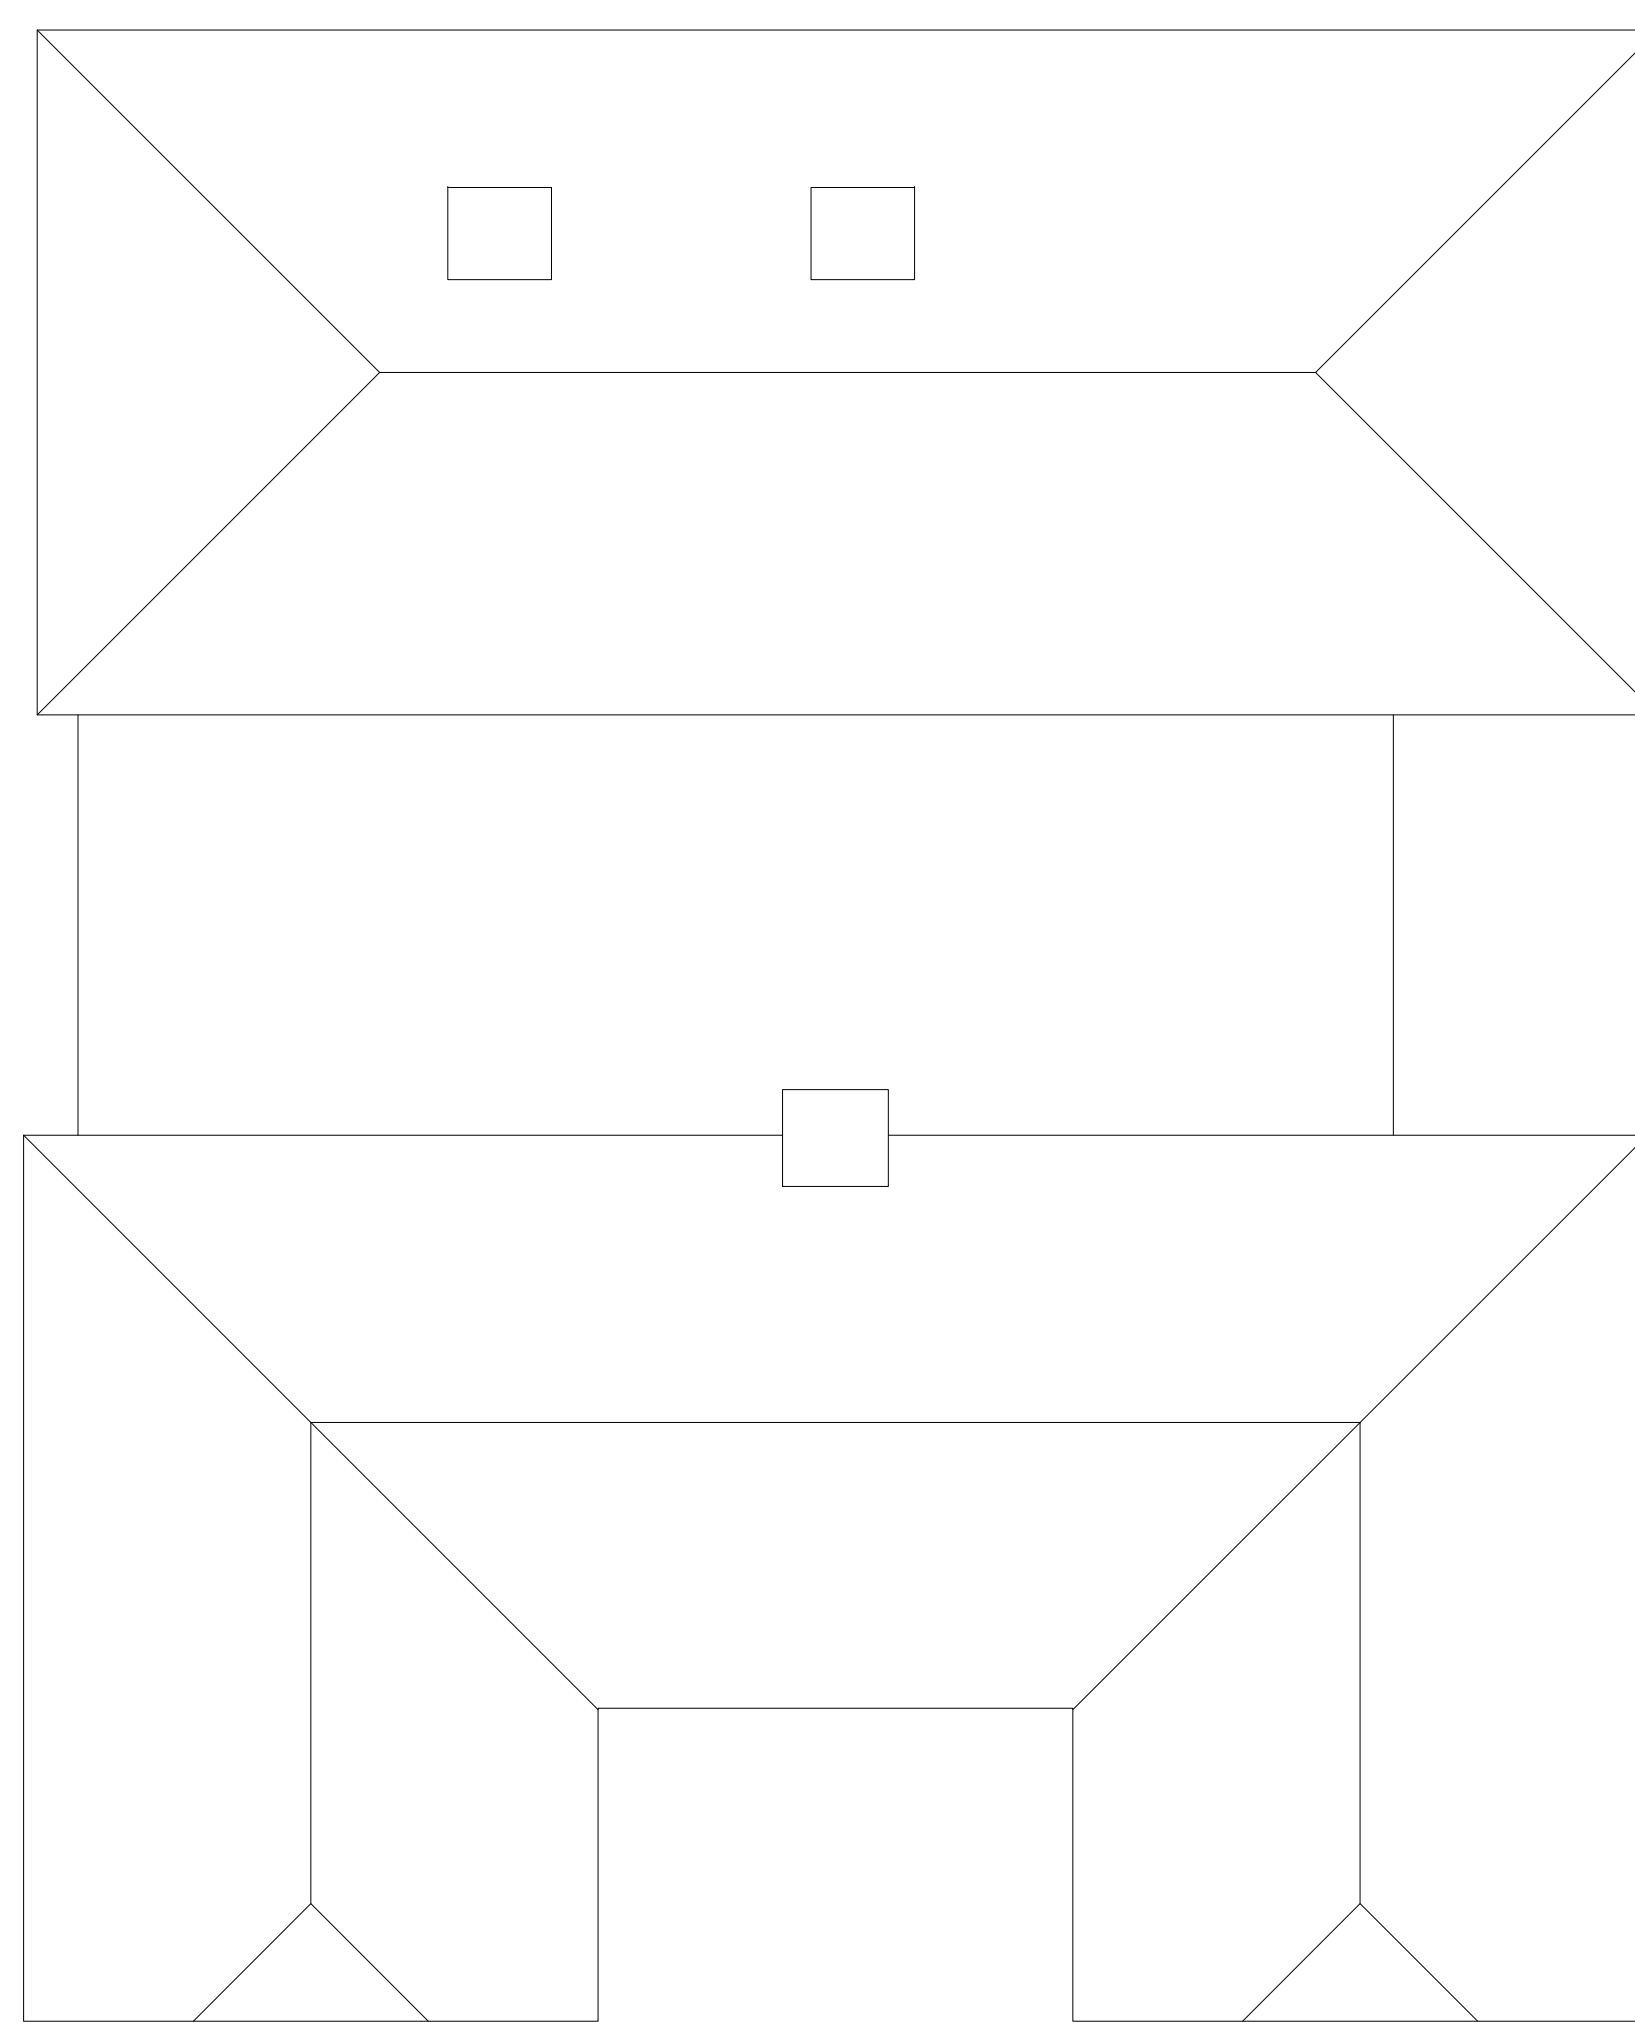

ROOF PLAN 1:50



PHOTO OF THE CHIMNEY FROM THE WEST

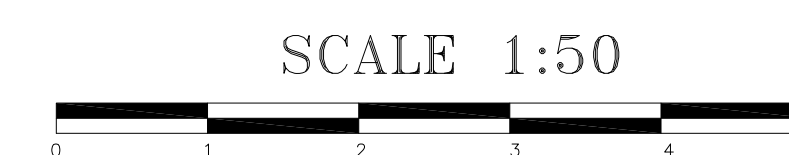

SURVEY  
22 STOCKTON, WARMINSTER  
WILTSHIRE, BA12 0SF  
FOR MR AND MRS M DAVIS