



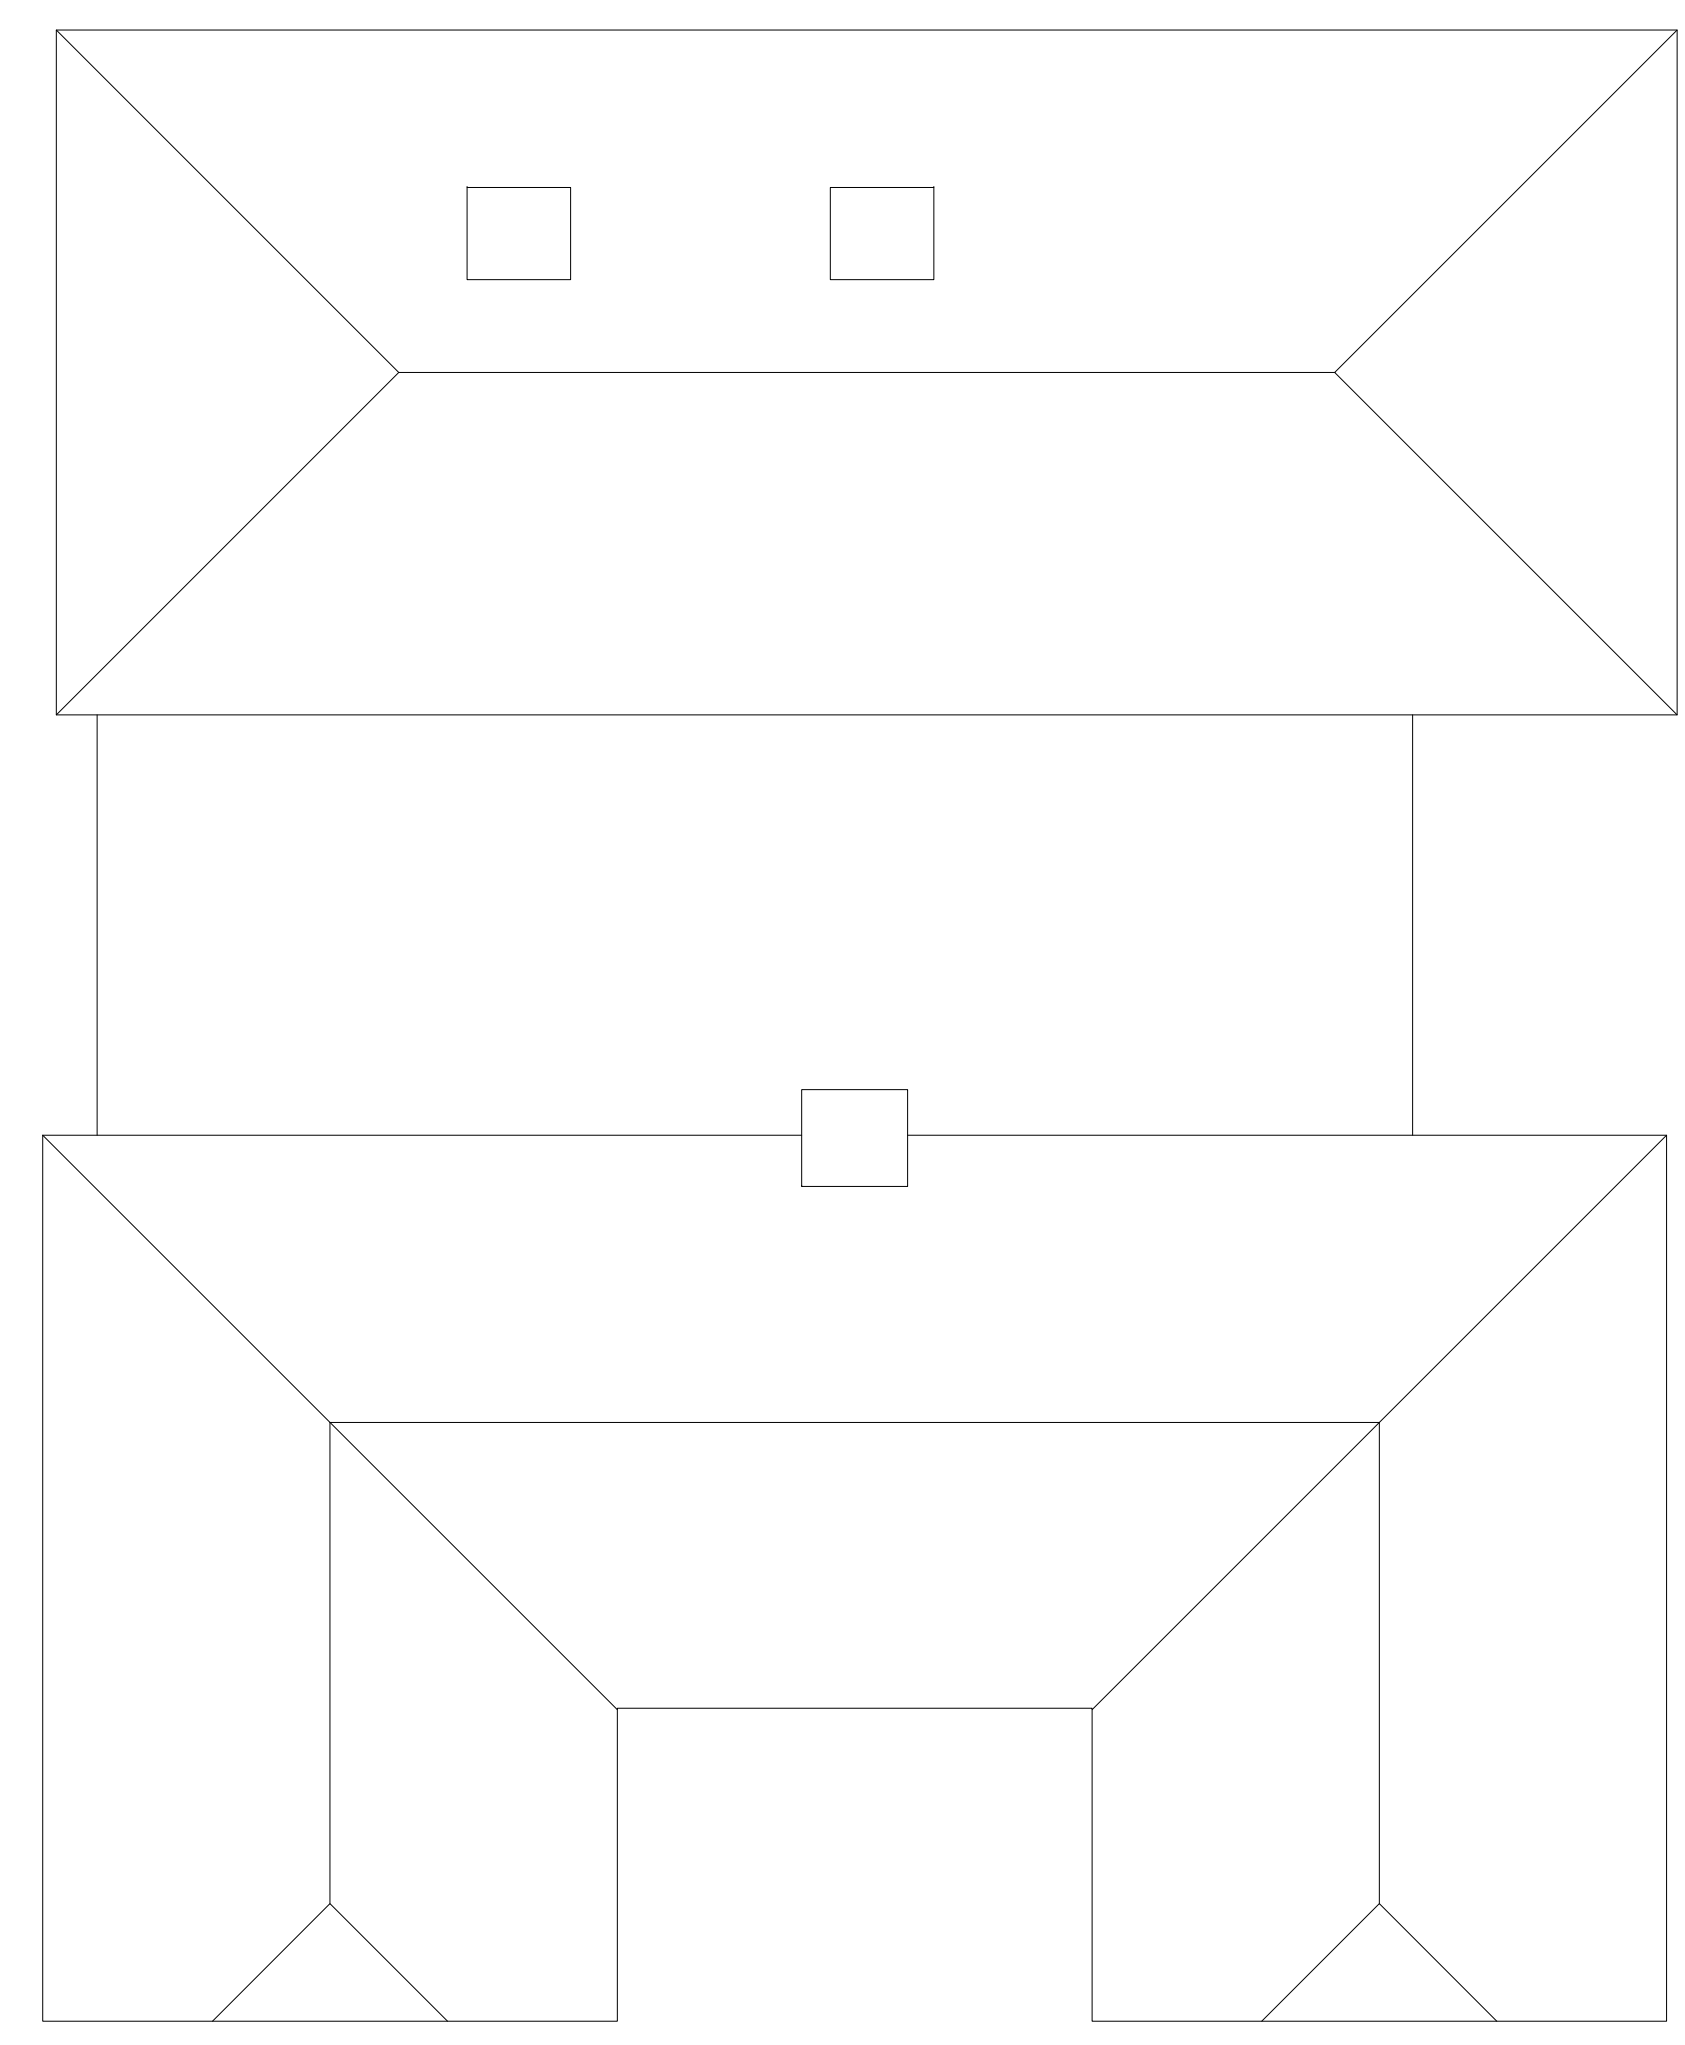

ALLOW TO TAKE DOWN THE EXISTING CHIMNEY TO THE LOWER LEVEL WHERE THE TWO STONE CORBELS ARE. SALVAGE ALL BRICKS IF IN REASONABLE CONDITION AND REBUILD.
ALLOW TO PROVIDE SECOND HAND BRICKS AS REQUIRED TO MAKE UP NUMBERS, TO BE AGREED WITH THE LPA PRIOR TO WORK STARTING.
USE A LIME BASED MORTAR, MIX TO BE AGREED.

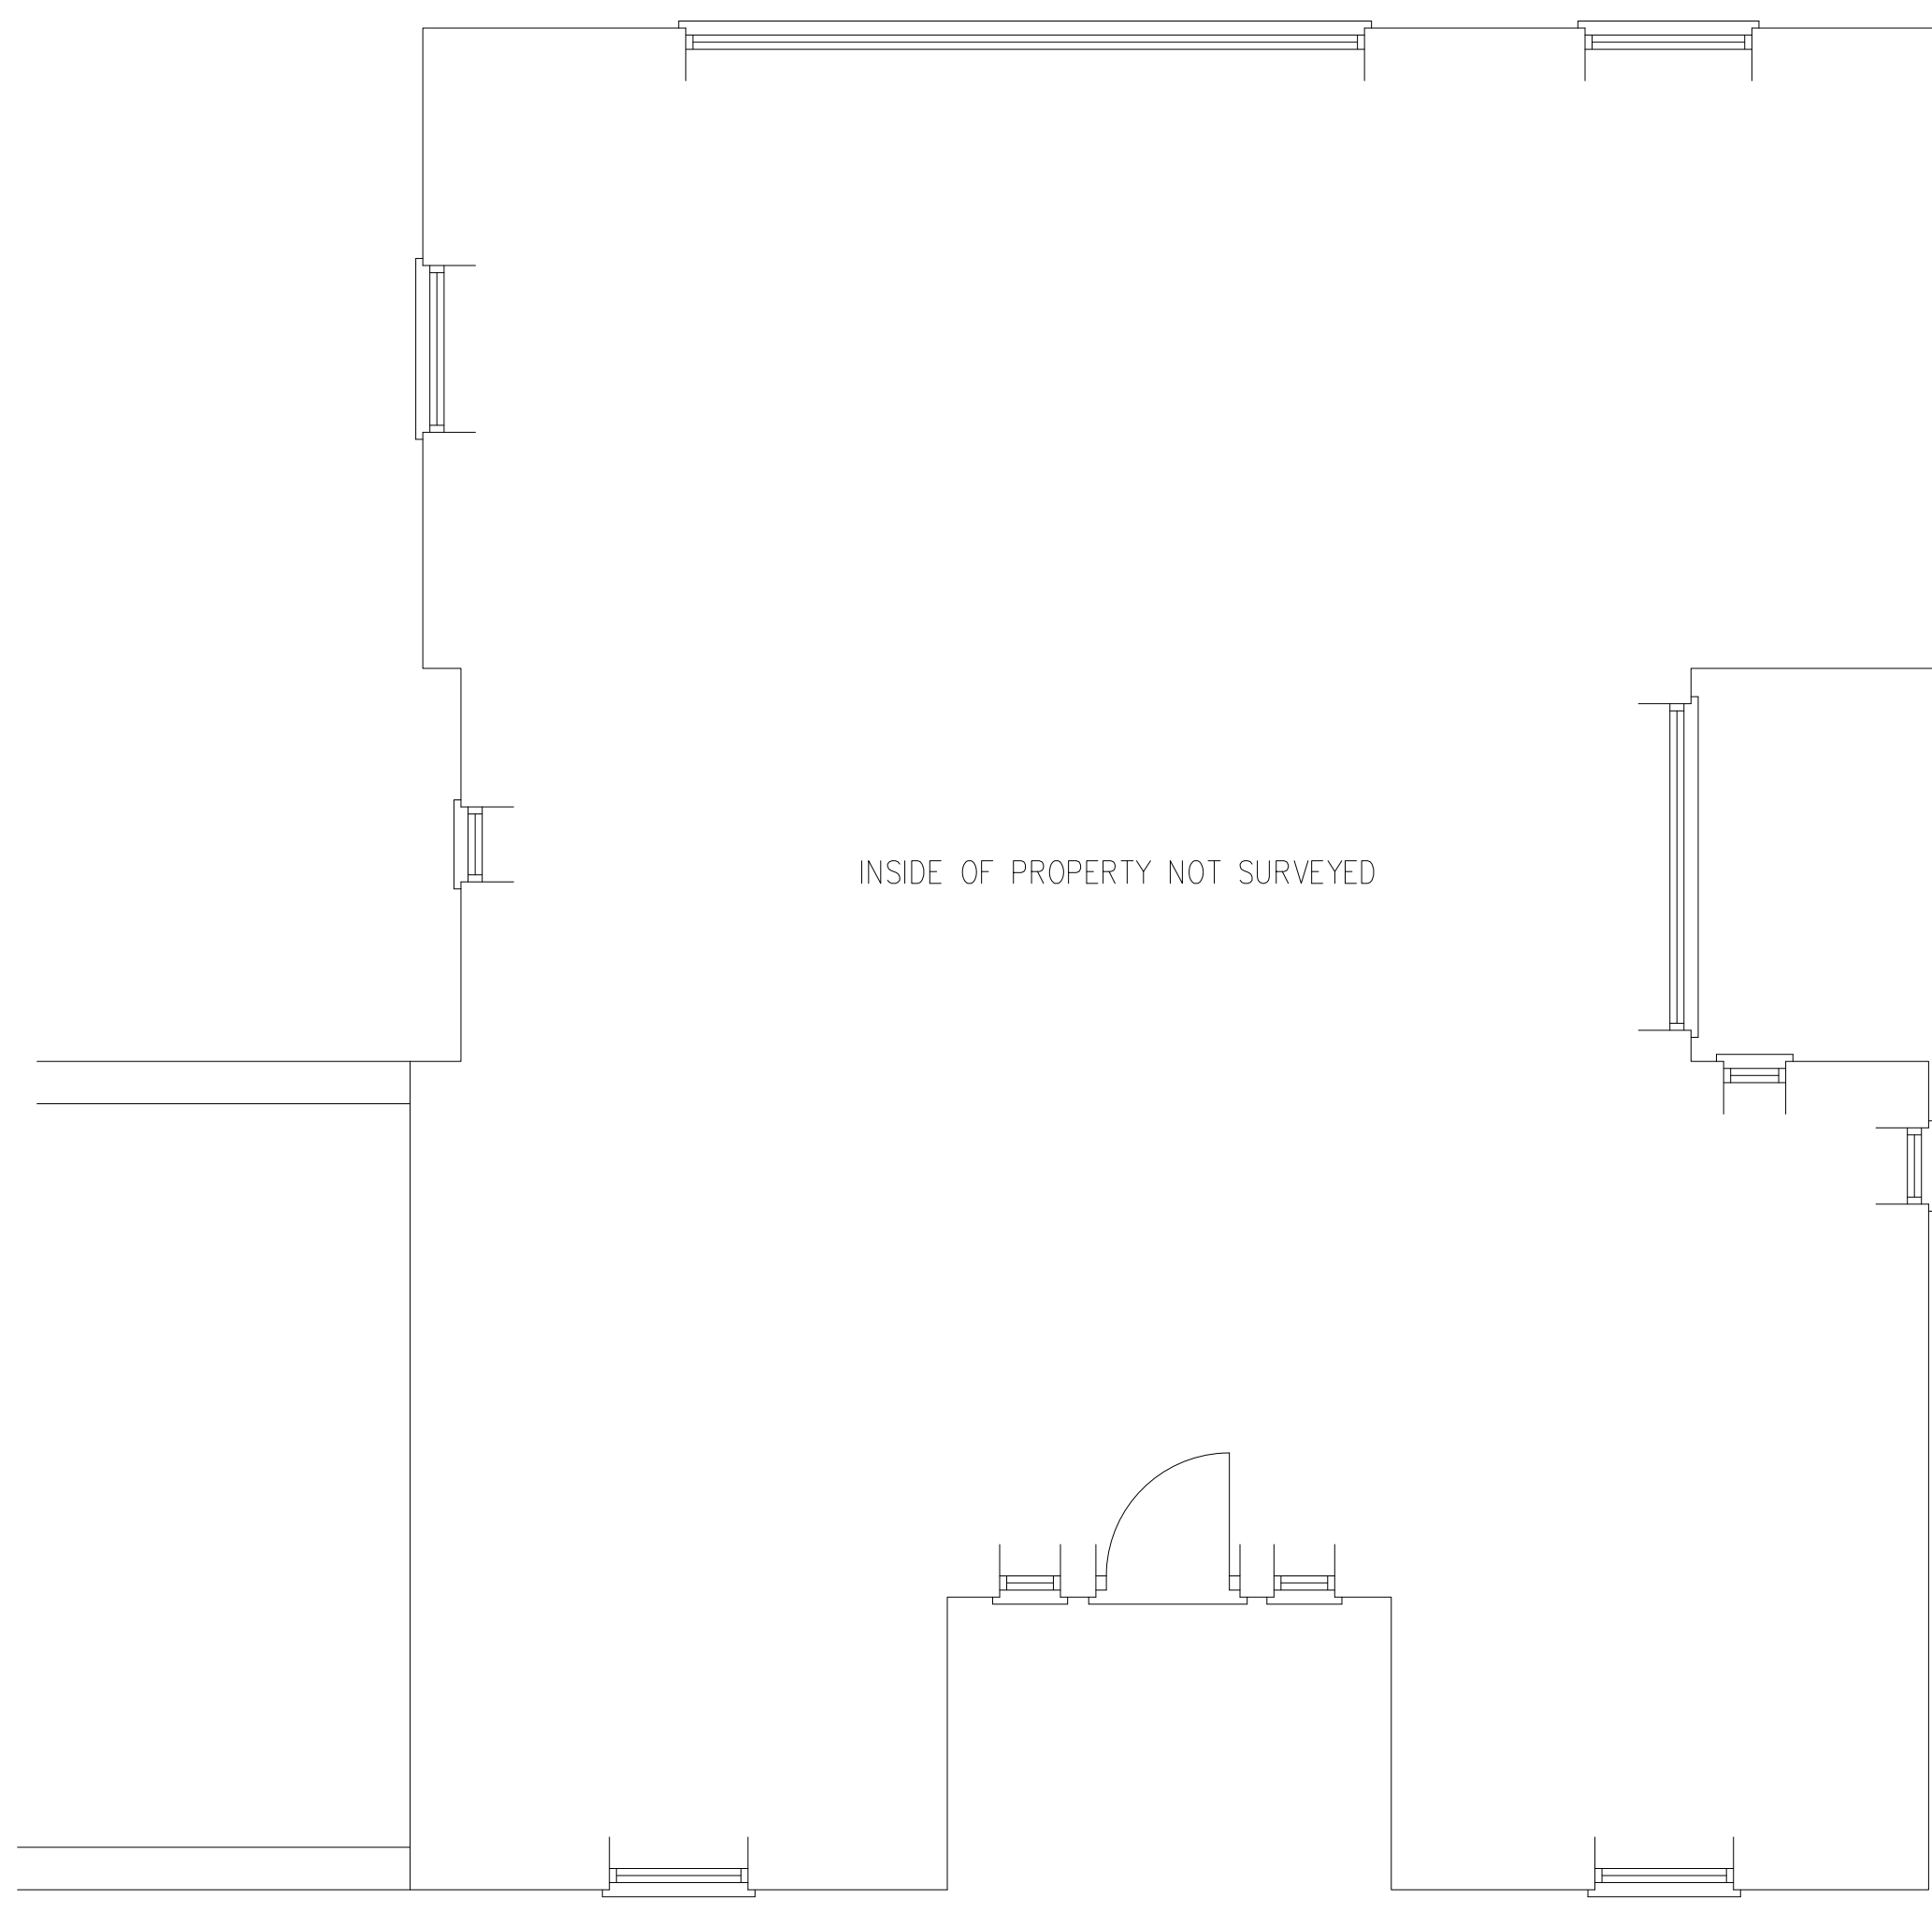

PROPOSED WORKS
22 STOCKTON, WARMINSTER
WILTSHIRE, BA12 0SF
FOR MR AND MRS M DAVIS

2746/3
1:50@A1