


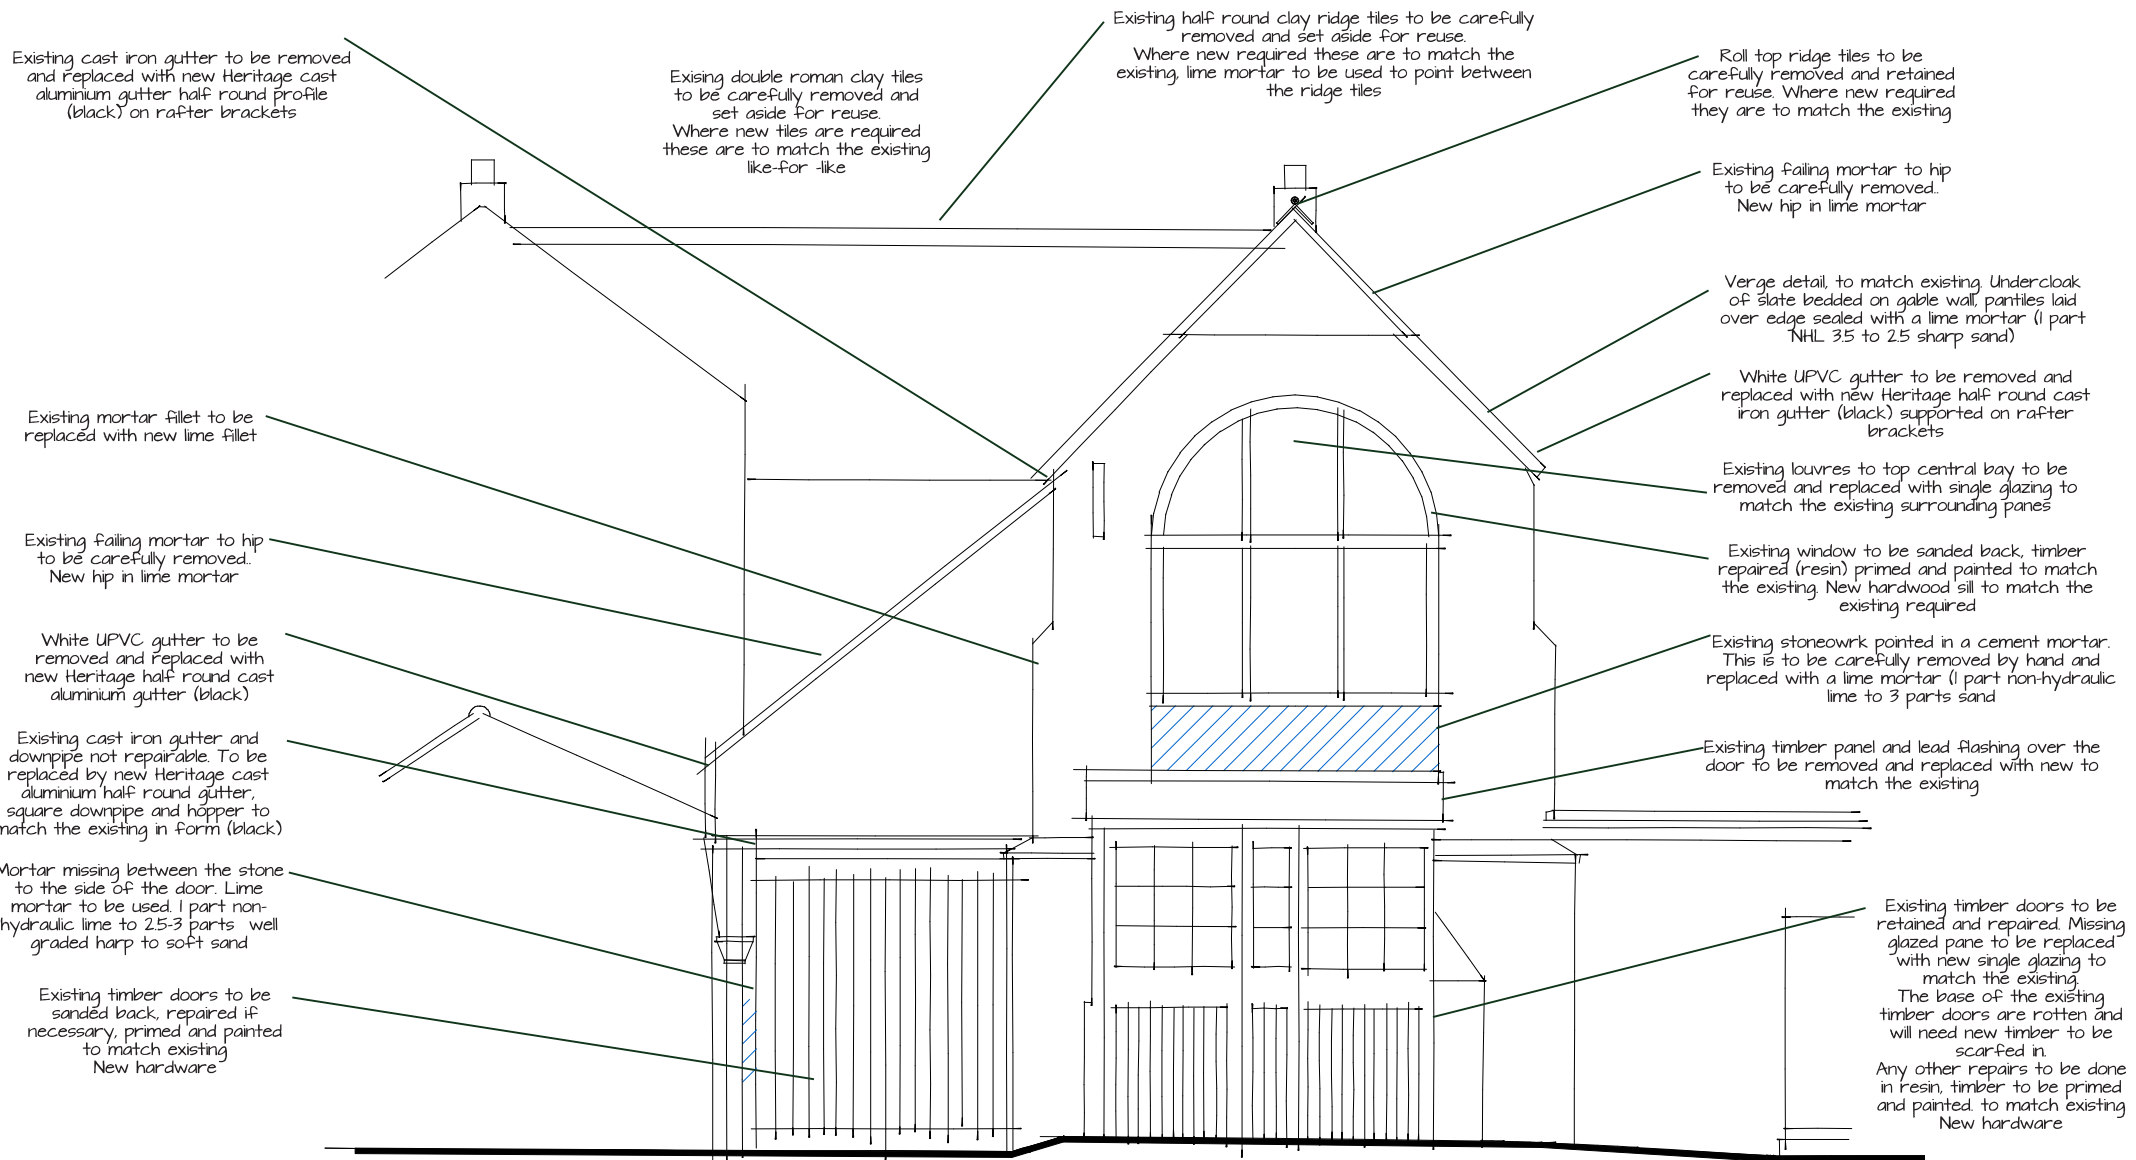

0 1 2



ALEX OLIVER ASSOCIATES
ARCHITECTS . PLANNERS . PROJECT MANAGERS

East Elevation
1:50 @ A3
PL004

Old Fire & Ambulance Station, Calne
Calne Town Council
26/02

Copyright Asserted ©