



7 Panels total: 1 Segregated due to TV areial, 6 side by side

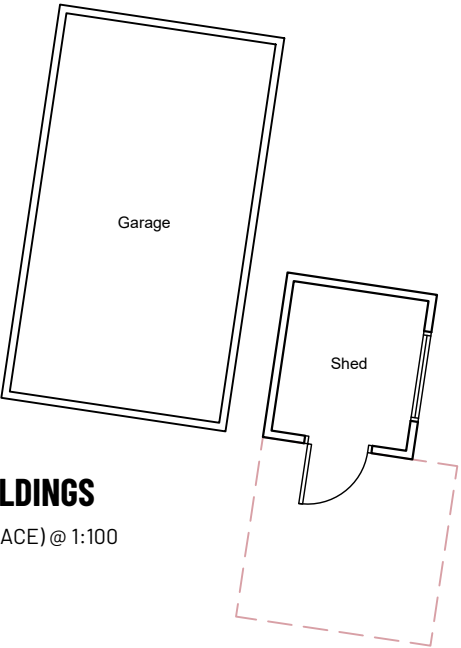

OUTBUILDINGS

(NOT IN PLACE) @ 1:100

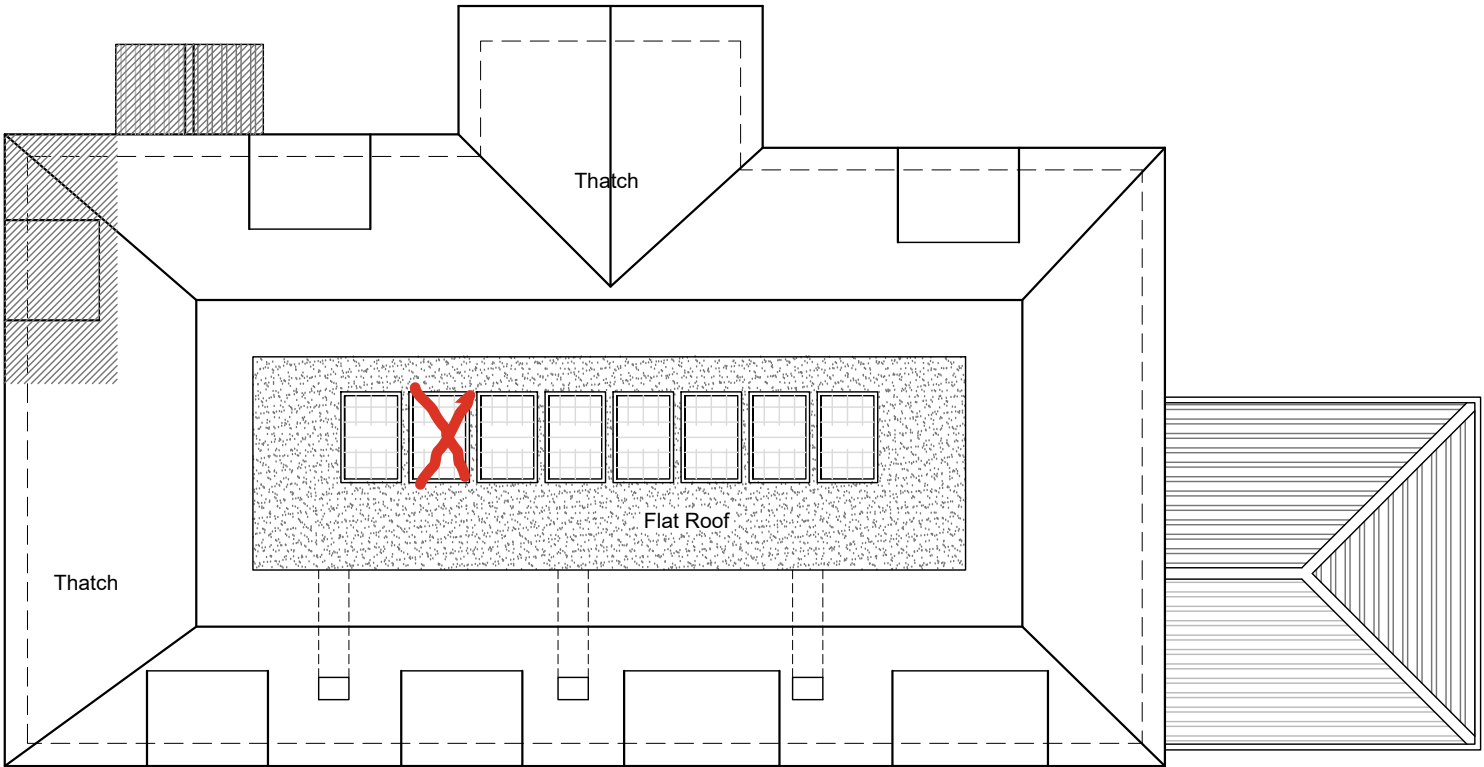


ROOF PLAN @ 1:100



GROUND FLOOR PLAN

@ 1:100

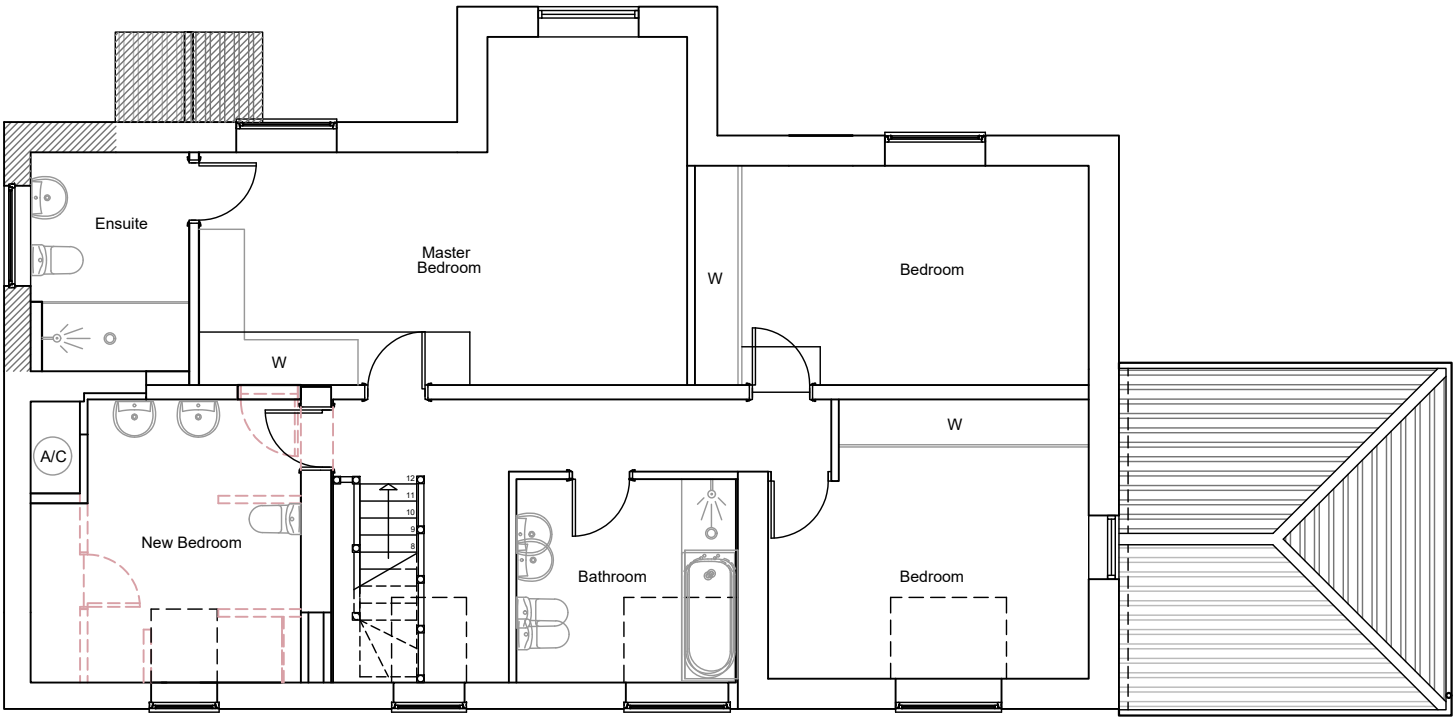

FIRST FLOOR PLAN

@ 1:100

Rev.	Date	Description
01	27.07.2020	Ground floor layout amended.
02	28.08.2020	Shed
03	28.09.2020	Updated relative to previously approved scheme.
04	06.10.2020	Updated relative to previously approved scheme.
05	07.10.2020	Existing front door & window corrected.

Author
RJH
KJ
RJH
RJH
RJH

Notes:
1. This drawing is copyright of: Kennet Design Ltd. Reproduction is only to take place with our written authority.
2. These Plans are subject to Planning and Building Regulation Approval or any other statute in law before building commences.
3. Any structural work where mentioned on the drawing is subject to a qualified structural and civil engineer calculations before building work commences.
4. All drawings marked preliminary or planning are not to be built or manufactured from.
5. If any discrepancies are found in the drawings these are to be brought to the attention of Kennet Design Ltd. for rectification.
6. Boundary line indicative only. Exact location must be determined on site before building work commences.

16.07.2020

1:100@A3

KD-20-SC-P-01.2

Proposed General Arrangement Floor Plans

**SHEPHERDS COTTAGE
UPPER CHUTE, ANDOVER
HAMPSHIRE
SP11 9ER**